

ભાડાની રકમ મા પોતાના ફ્લેટ ના માલિક બનો
ઓછા બજેટમાં સંપૂર્ણ સુવિધા ઉપલબ્ધ

Nakshtra Palace - 2

પ્રધાનમંત્રી આવાસ યોજના

હેઠળ મેળવો


રૂ. ૨,૬૭/* -
સુધીની છુટ

**Developed By:-
M D Developers**

Contact : 7567010045/ 9924429444

Site Address :

Plot No. 128. Near L. G. Haria School, Haria Park, Dungra, Vapi.

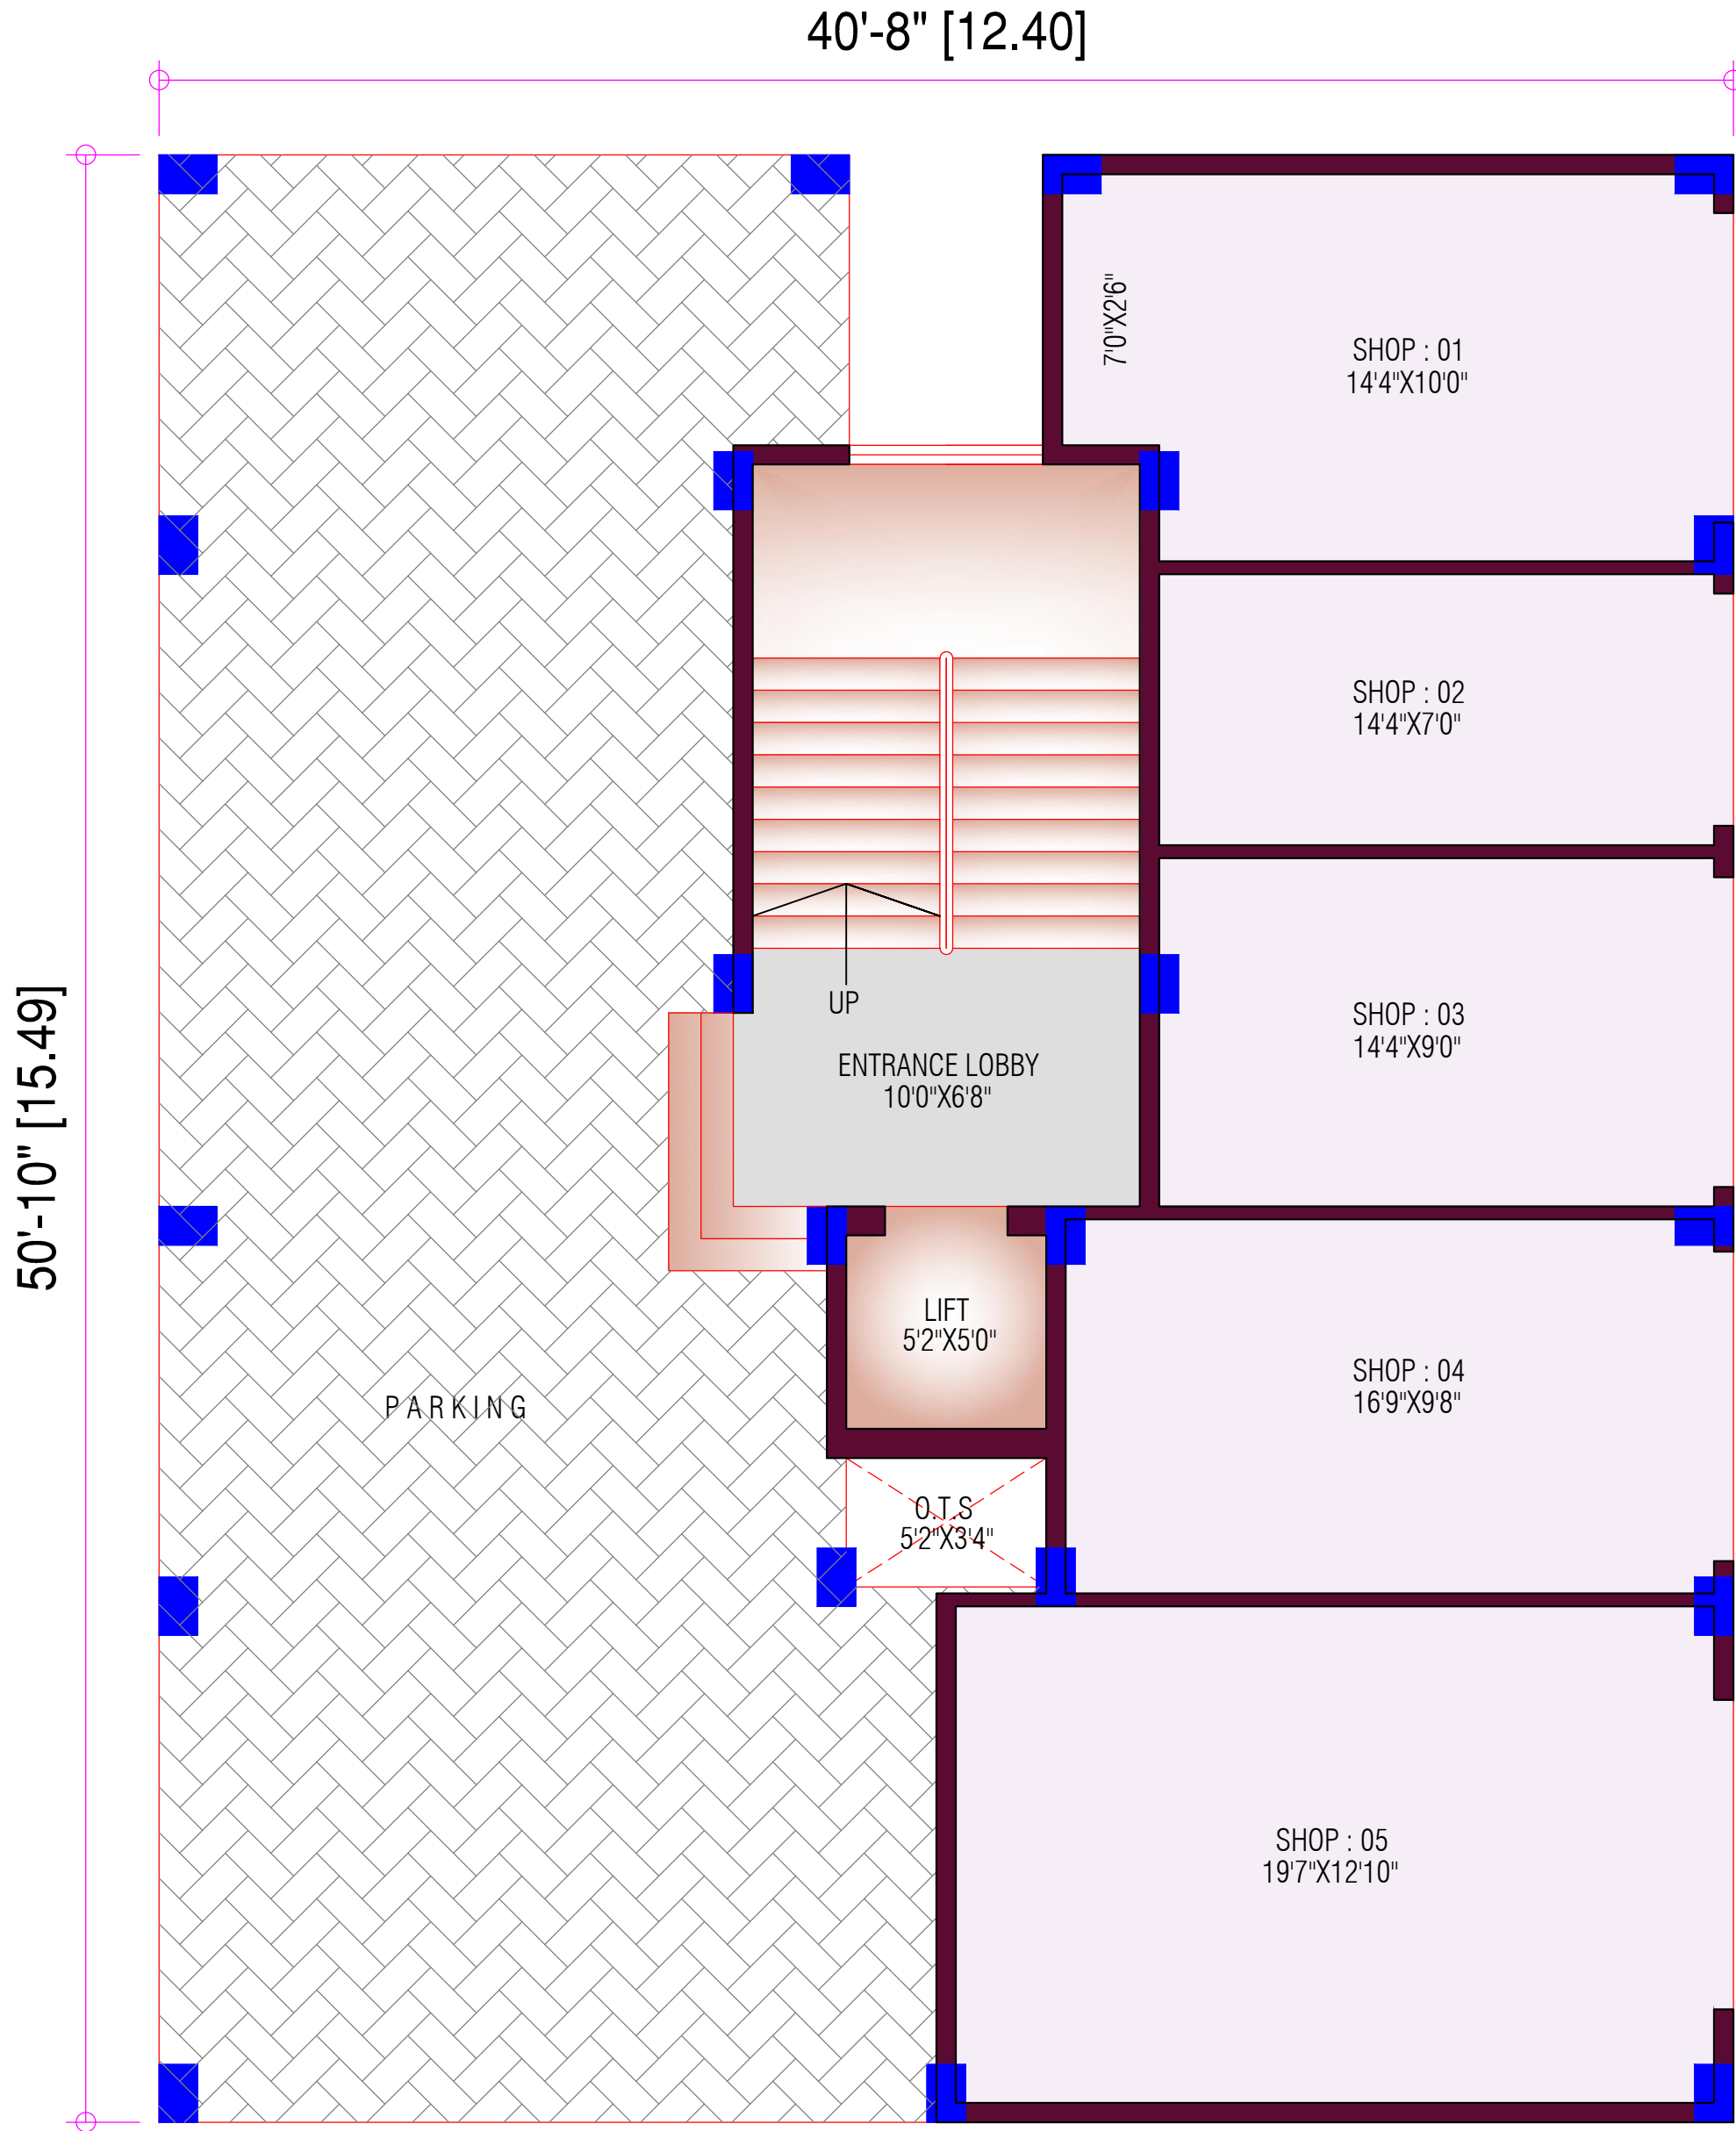


GROUND FLOOR PLAN

DRAWING TITLE:				ENGINEERS & DESIGNERS	
TYPE :		DRG.NO. AR : 01		 Manish A. Shah Engineers & Designers GARNET Savitri Road, Lpt 388/191 Phone: (0209)2423336	
TYPICAL FLOOR PLAN					
PROJECT:- FOR					
SHRI .MAHENDRABHAI (HARIA PARK)					
				ENGINEER'S SIGN	
SCALE NTS	DATE: 04/02/2020	DRAWN MONALI	CHKD. SUMAN		



TYPICAL FLOOR PLAN
(1ST , 2ND , 3RD , & 4TH FLOOR PLAN)

DRAWING TITLE:				ENGINEERS & DESIGNERS	
TYPE :		DRG.NO. AR : 01			SHILPAM Monish A. Shah Engineers & Designers GARNET Sewer Road, Sewer Road, 2nd Floor, 2nd Floor Phone: (0200)2423336,
TYPICAL FLOOR PLAN					
PROJECT:- FOR					
SHRI .MAHENDRABHAI (HARIA PARK)				ENGINEER'S SIGN	
SCALE NTS	DATE 04/02/2020	DRAWN MONALI	CHKD. SUMAN		

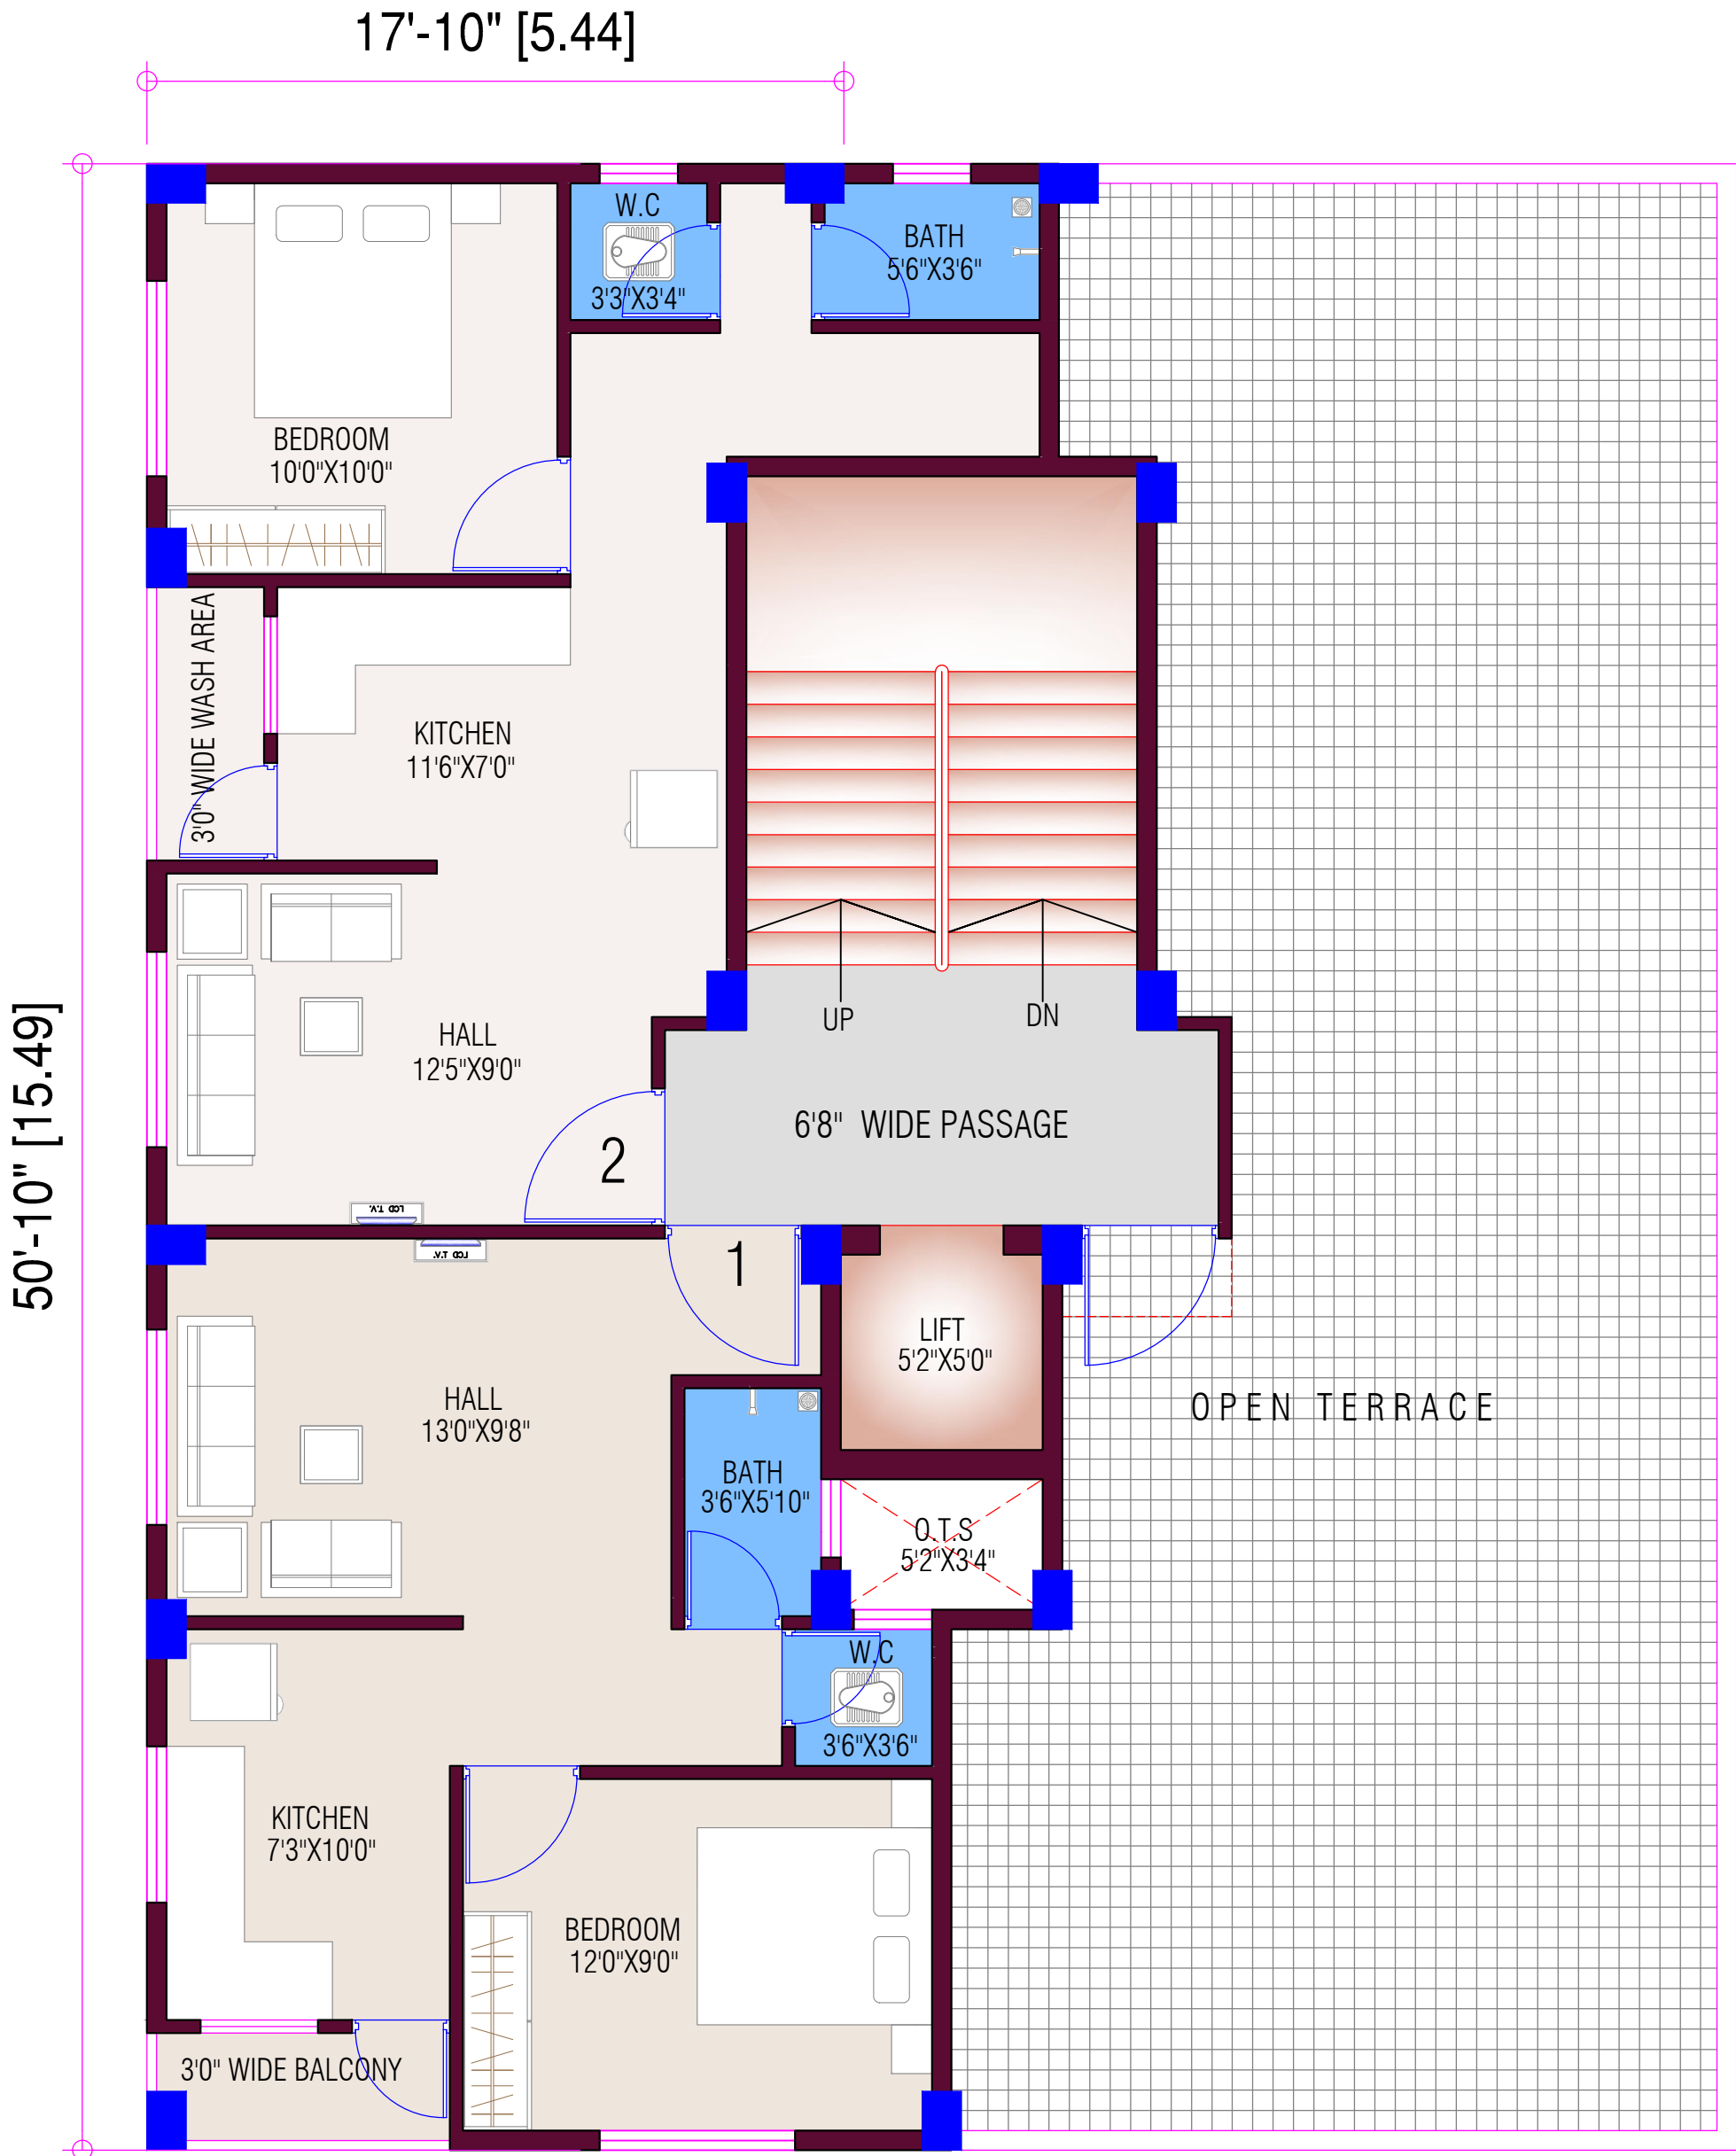

FIFTH FLOOR PLAN

DRAWING TITLE:				ENGINEERS & DESIGNERS	
TYPE :		DRG.NO. AR : 01		SHILPAM Manish A. Shah Engineers & Designers GARNET Savitri Road, 2nd Floor, 2nd Floor, 2nd Floor Phone: (0200) 2423336	ENGINEER'S SIGN
TYPICAL FLOOR PLAN					
PROJECT:- FOR					
SHRI .MAHENDRABHAI (HARIA PARK)					
SCALE NTS	DATE: 04/02/2020	DRAWN MONALI	CHKD. SUMAN		