



MILESTONE VILLA'S - NADERGUL _ EAST FACING



MILESTONE VILLA'S - NADERGUL _ EAST FACING



MILESTONE VILLA'S - NADERGUL _ EAST FACING



MILESTONE VILLA'S - NADERGUL _ EAST FACING



MILESTONE VILLA'S - NADERGUL _ WEST FACING



MILESTONE VILLA'S - NADERGUL _ WEST FACING



MILESTONE VILLA'S - NADERGUL _ WEST FACING



MILESTONE VILLA'S - NADERGUL _ WEST FACING



MILESTONE VILLA'S - NADERGUL _ CLUBHOUSE



MILESTONE VILLA'S - NADERGUL _ CLUBHOUSE



MILESTONE VILLA'S - NADERGUL _ CLUBHOUSE



MILESTONE VILLA'S - NADERGUL _ CLUBHOUSE



MILESTONE VILLA'S - NADERGUL _ CLUBHOUSE



MILESTONE VILLA'S - NADERGUL _ CLUBHOUSE



MILESTONE VILLA'S - NADERGUL _ CLUBHOUSE



MILESTONE VILLA'S , GATEWAY OP-01



MILESTONE VILLA'S , GATEWAY OP-01




MILESTONE VILLA'S , GATEWAY OP-02



MILESTONE VILLA'S ,GATEWAY OP-02

KEY PLAN

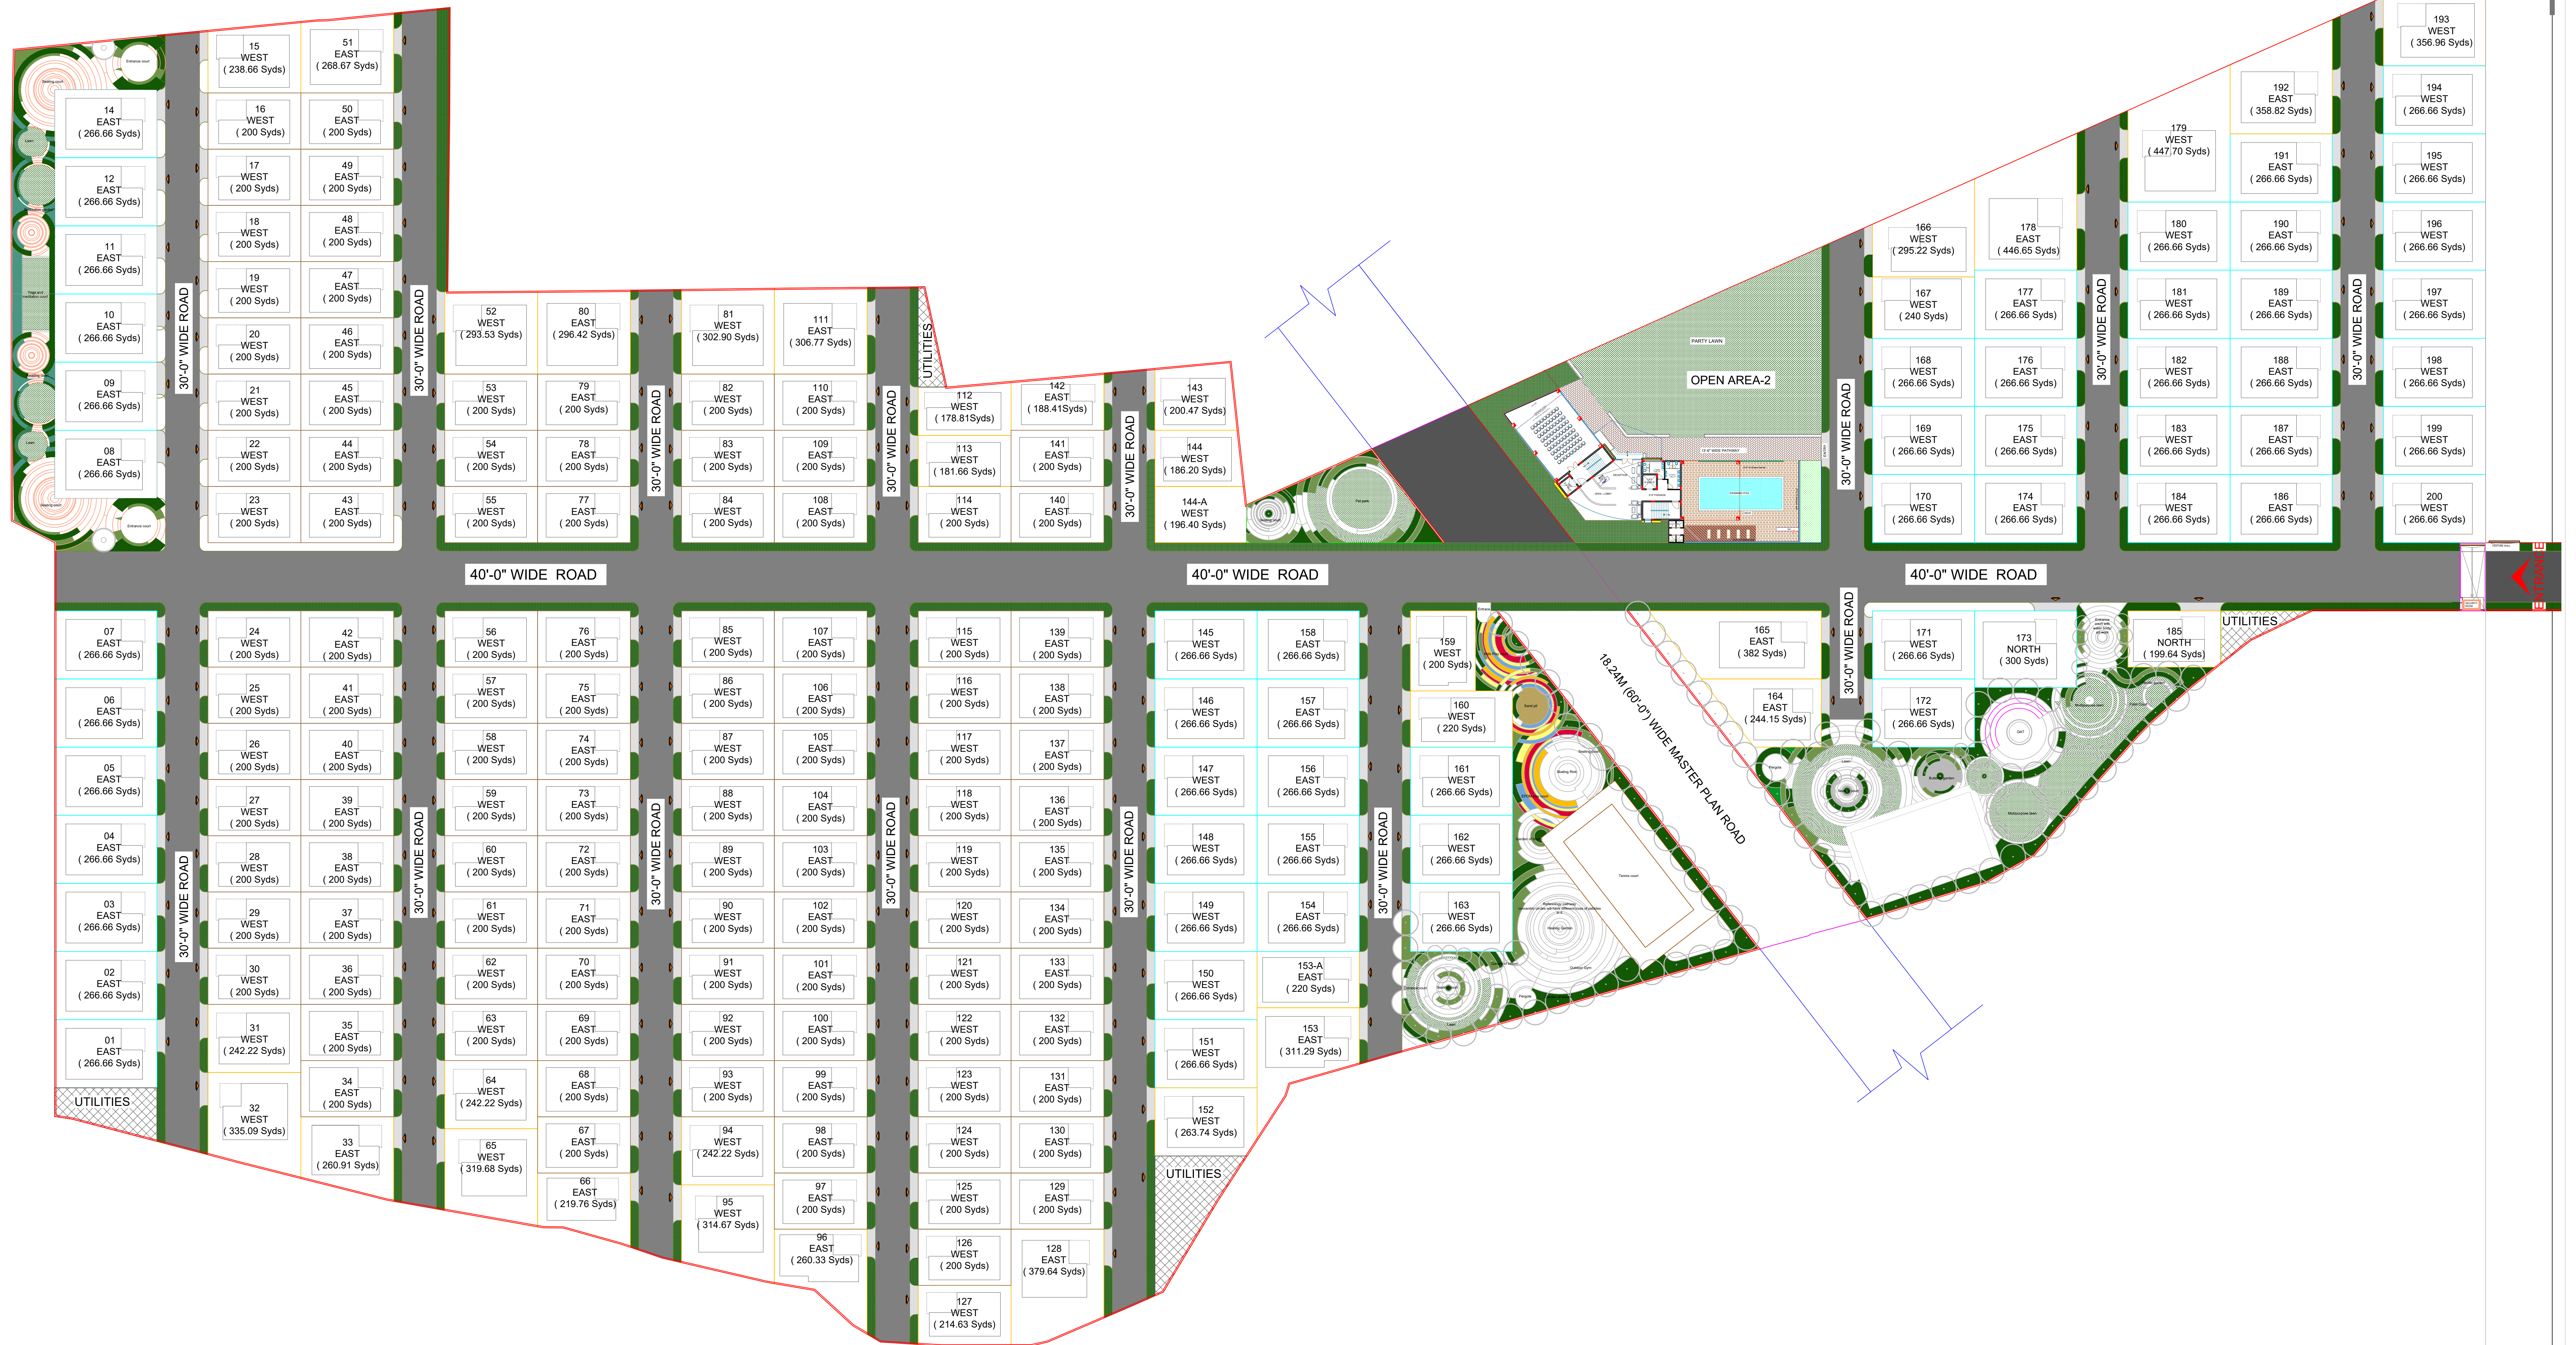


PROJECT VILLA's at NADARGUL

CLIENT M/s.MILE STONE DEVELOPERS

TITLE LAYOUT PRESENTATION


DATE 19-04-2024

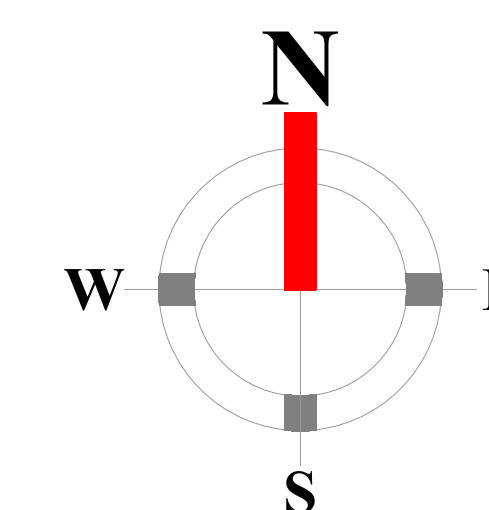


ARCHITECTS & INTERIOR DESIGNERS

#First Floor, Plot No 258, Road No-78,
Prashashan Nagar, Jubilee Hills, Hyderabad-500033.
Ph-040-23310971; MOB-9966640971.
e-mail: info@instonearchitects.com
www.instonearchitects.com

KEY PLAN

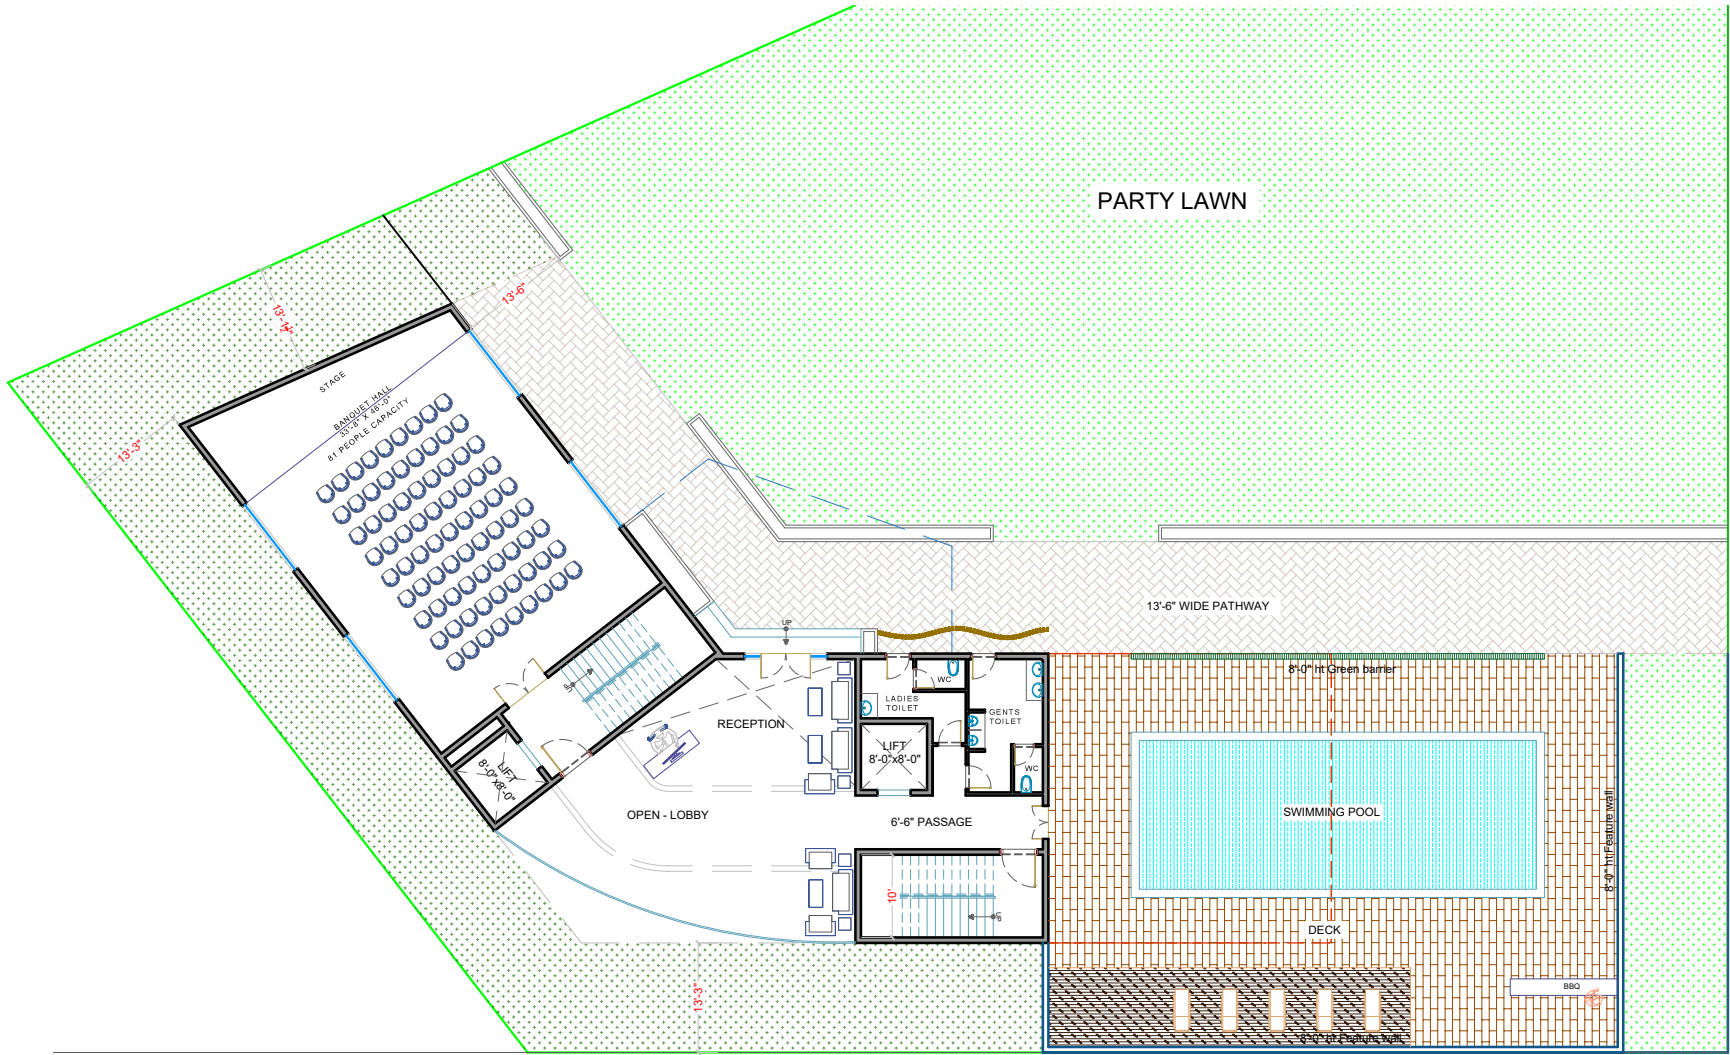

GROUND FLOOR PLAN

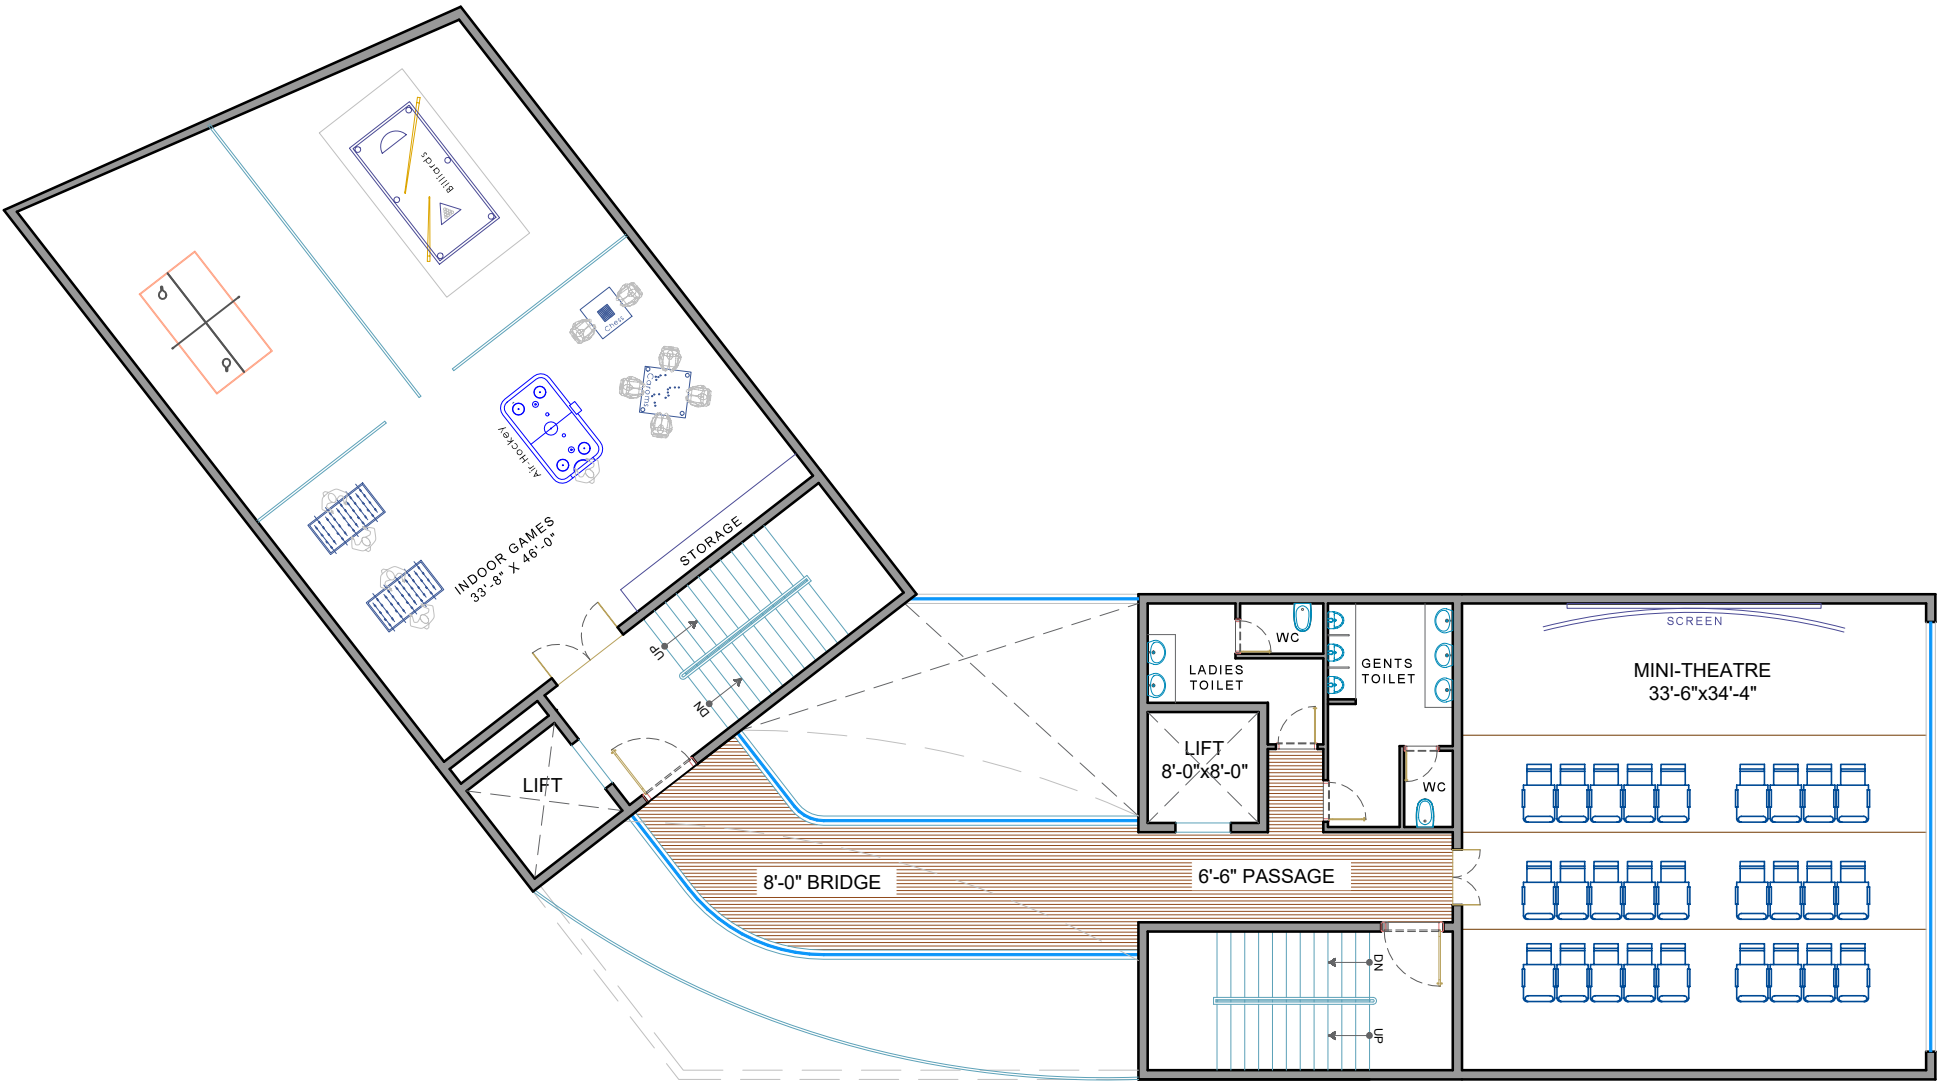


FIRST FLOOR PLAN

PROJECT VILLA's @ NADARGUL

CLIENT M/s.MILE STONE DEVELOPERS


TITLE CLUB HOUSE - FLOOR PLANS

DATE 10.01.2024

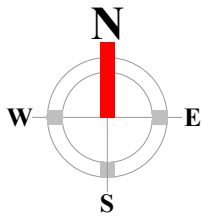

ARCHITECT
instone
ARCHITECTS & INTERIOR DESIGNERS

#First Floor, Plot No 258, Road No-78,
Prashashan Nagar, Jubilee Hills, Hyderabad-500033.
Ph-040-23310971; MOB-9966640971.
e-mail: info@instonearchitects.com
www.instonearchitects.com

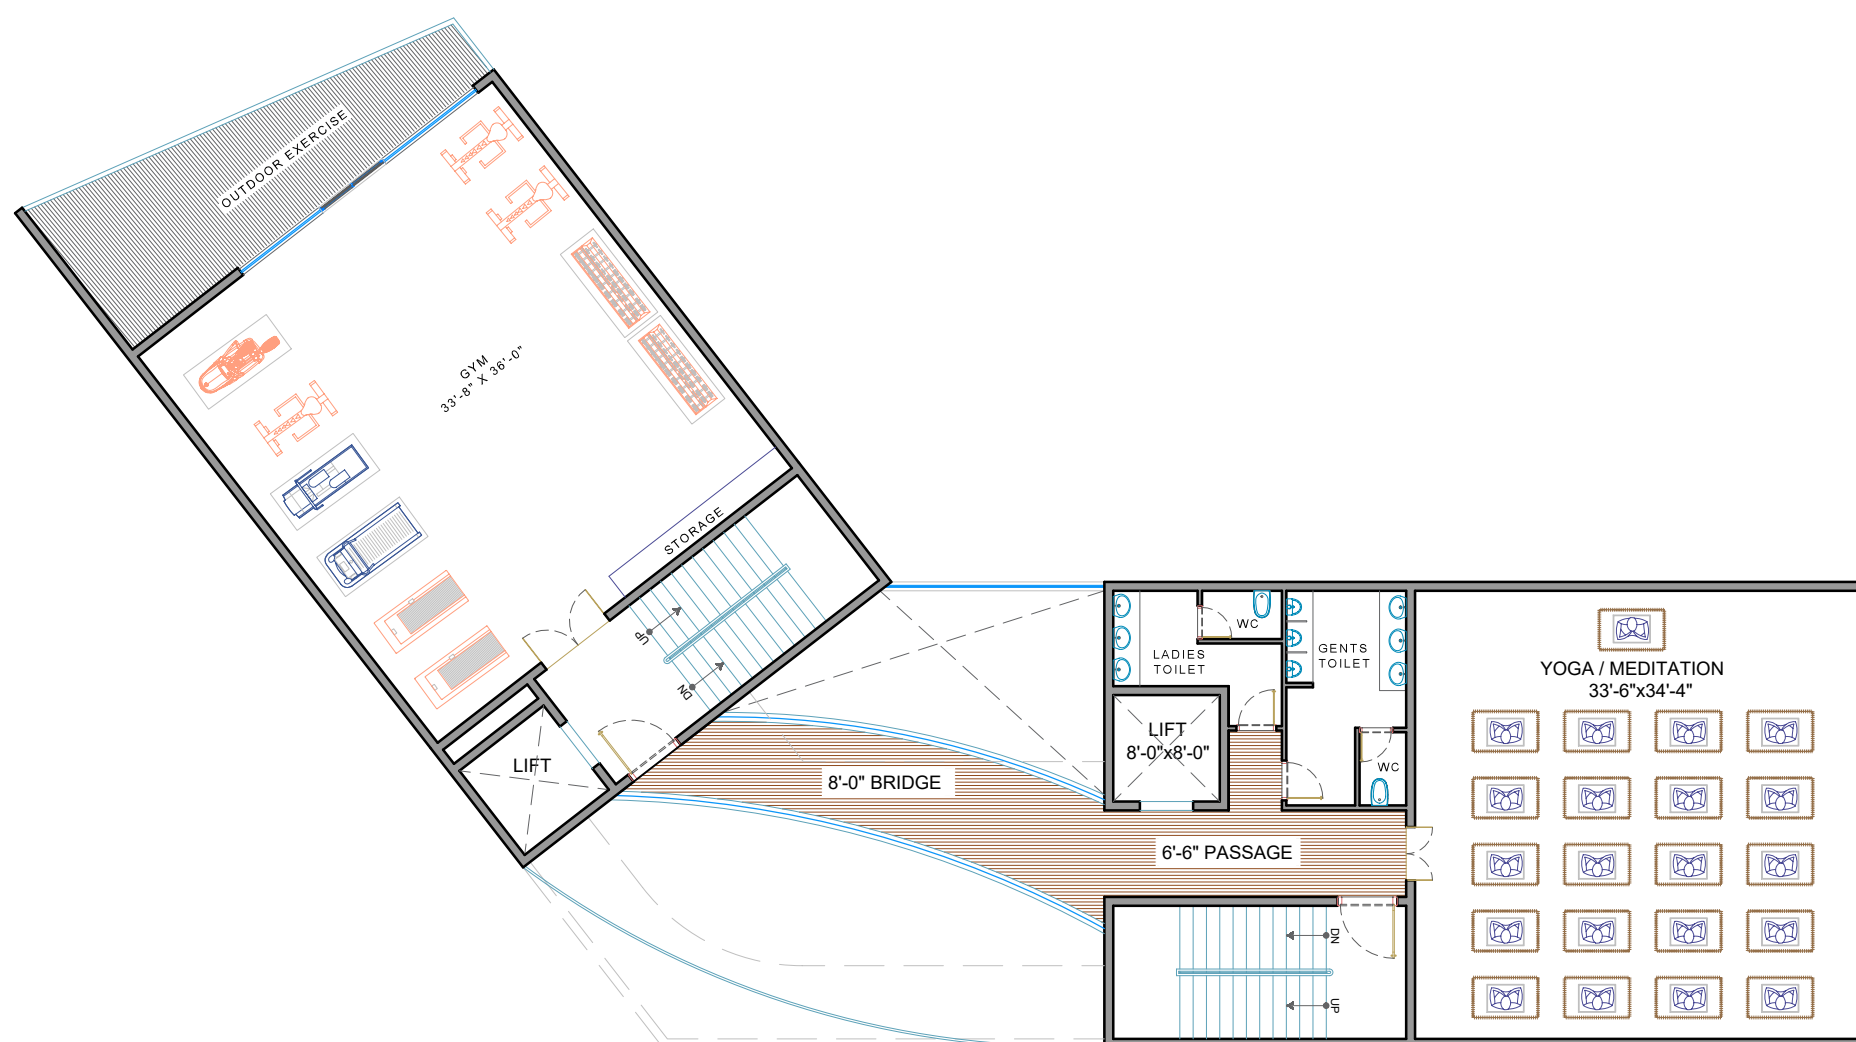

SECOND FLOOR PLAN




THIRD FLOOR PLAN

PROJECT VILLA's @ NADARGUL

CLIENT M/s.MILE STONE DEVELOPERS

TITLE CLUB HOUSE - FLOOR PLANS

DATE 10.01.2024

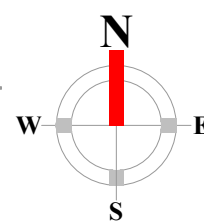


ARCHITECT


instone

ARCHITECTS & INTERIOR DESIGNERS


#First Floor, Plot No 258, Road No-78,
Prashashan Nagar, Jubilee Hills, Hyderabad-500033.
Ph-040-23310971; MOB-9966640971.
e-mail: info@instonearchitects.com
www.instonearchitects.com

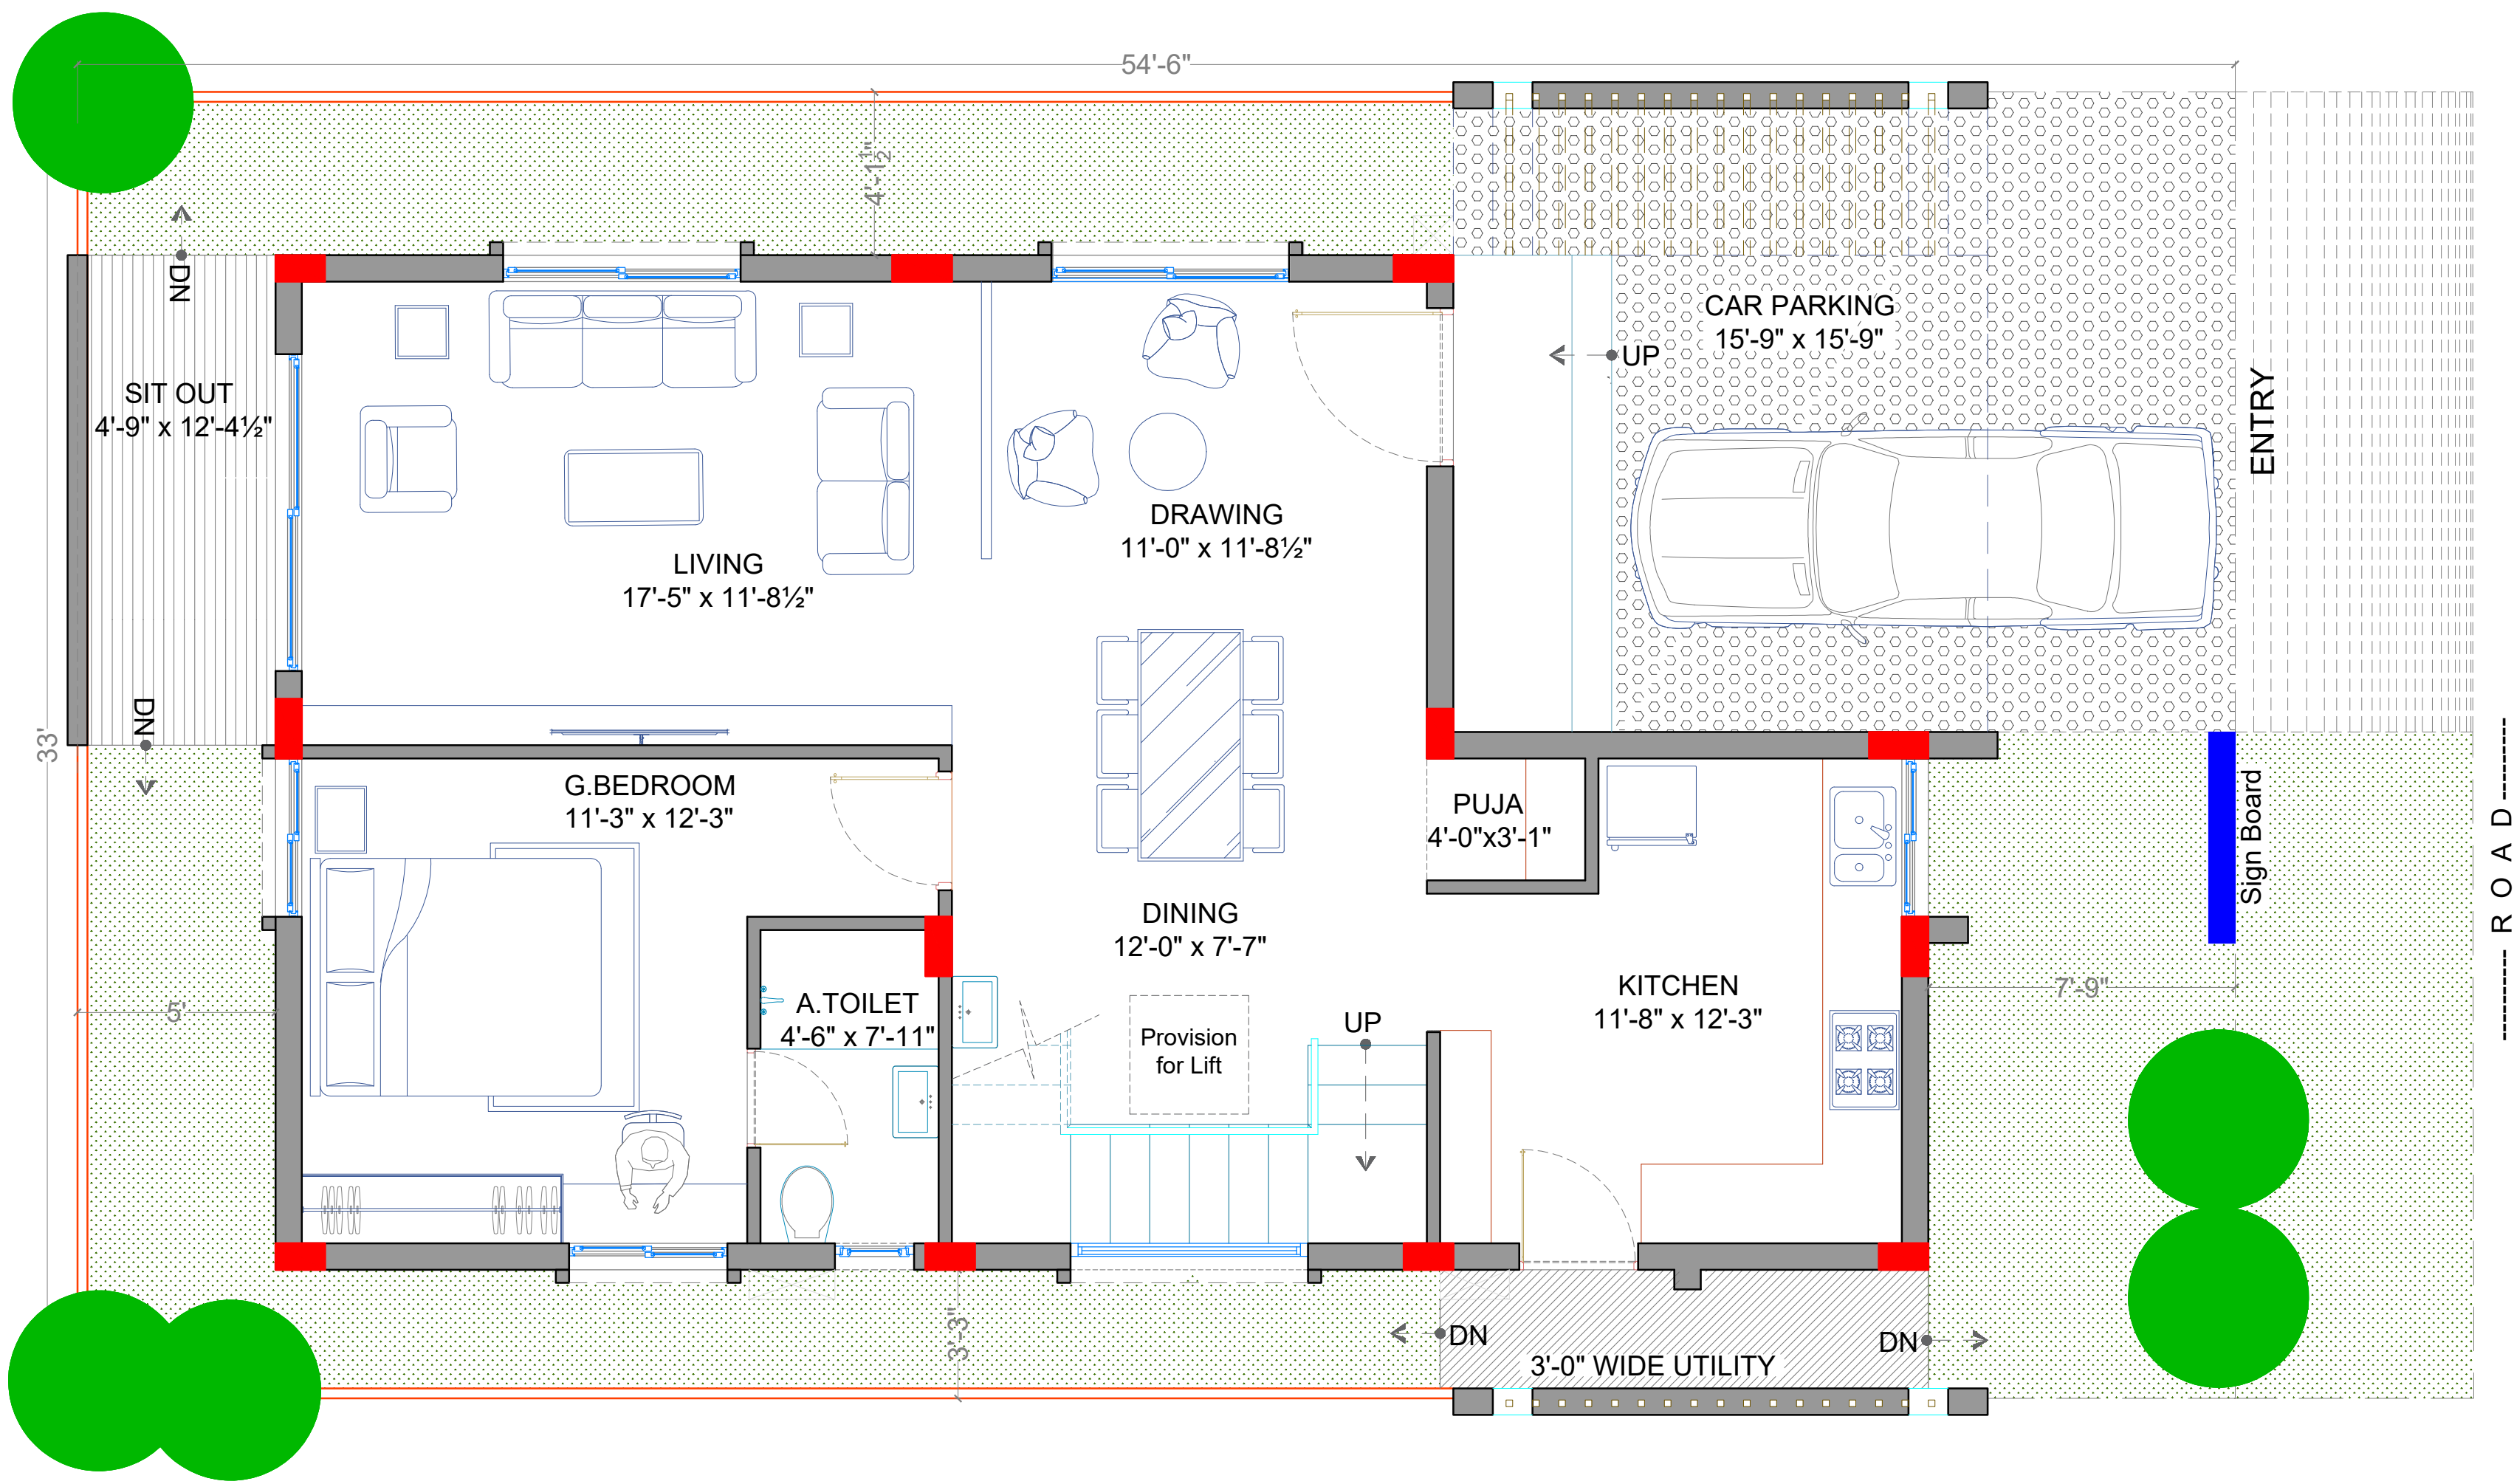

A GROUND FLOOR PLAN

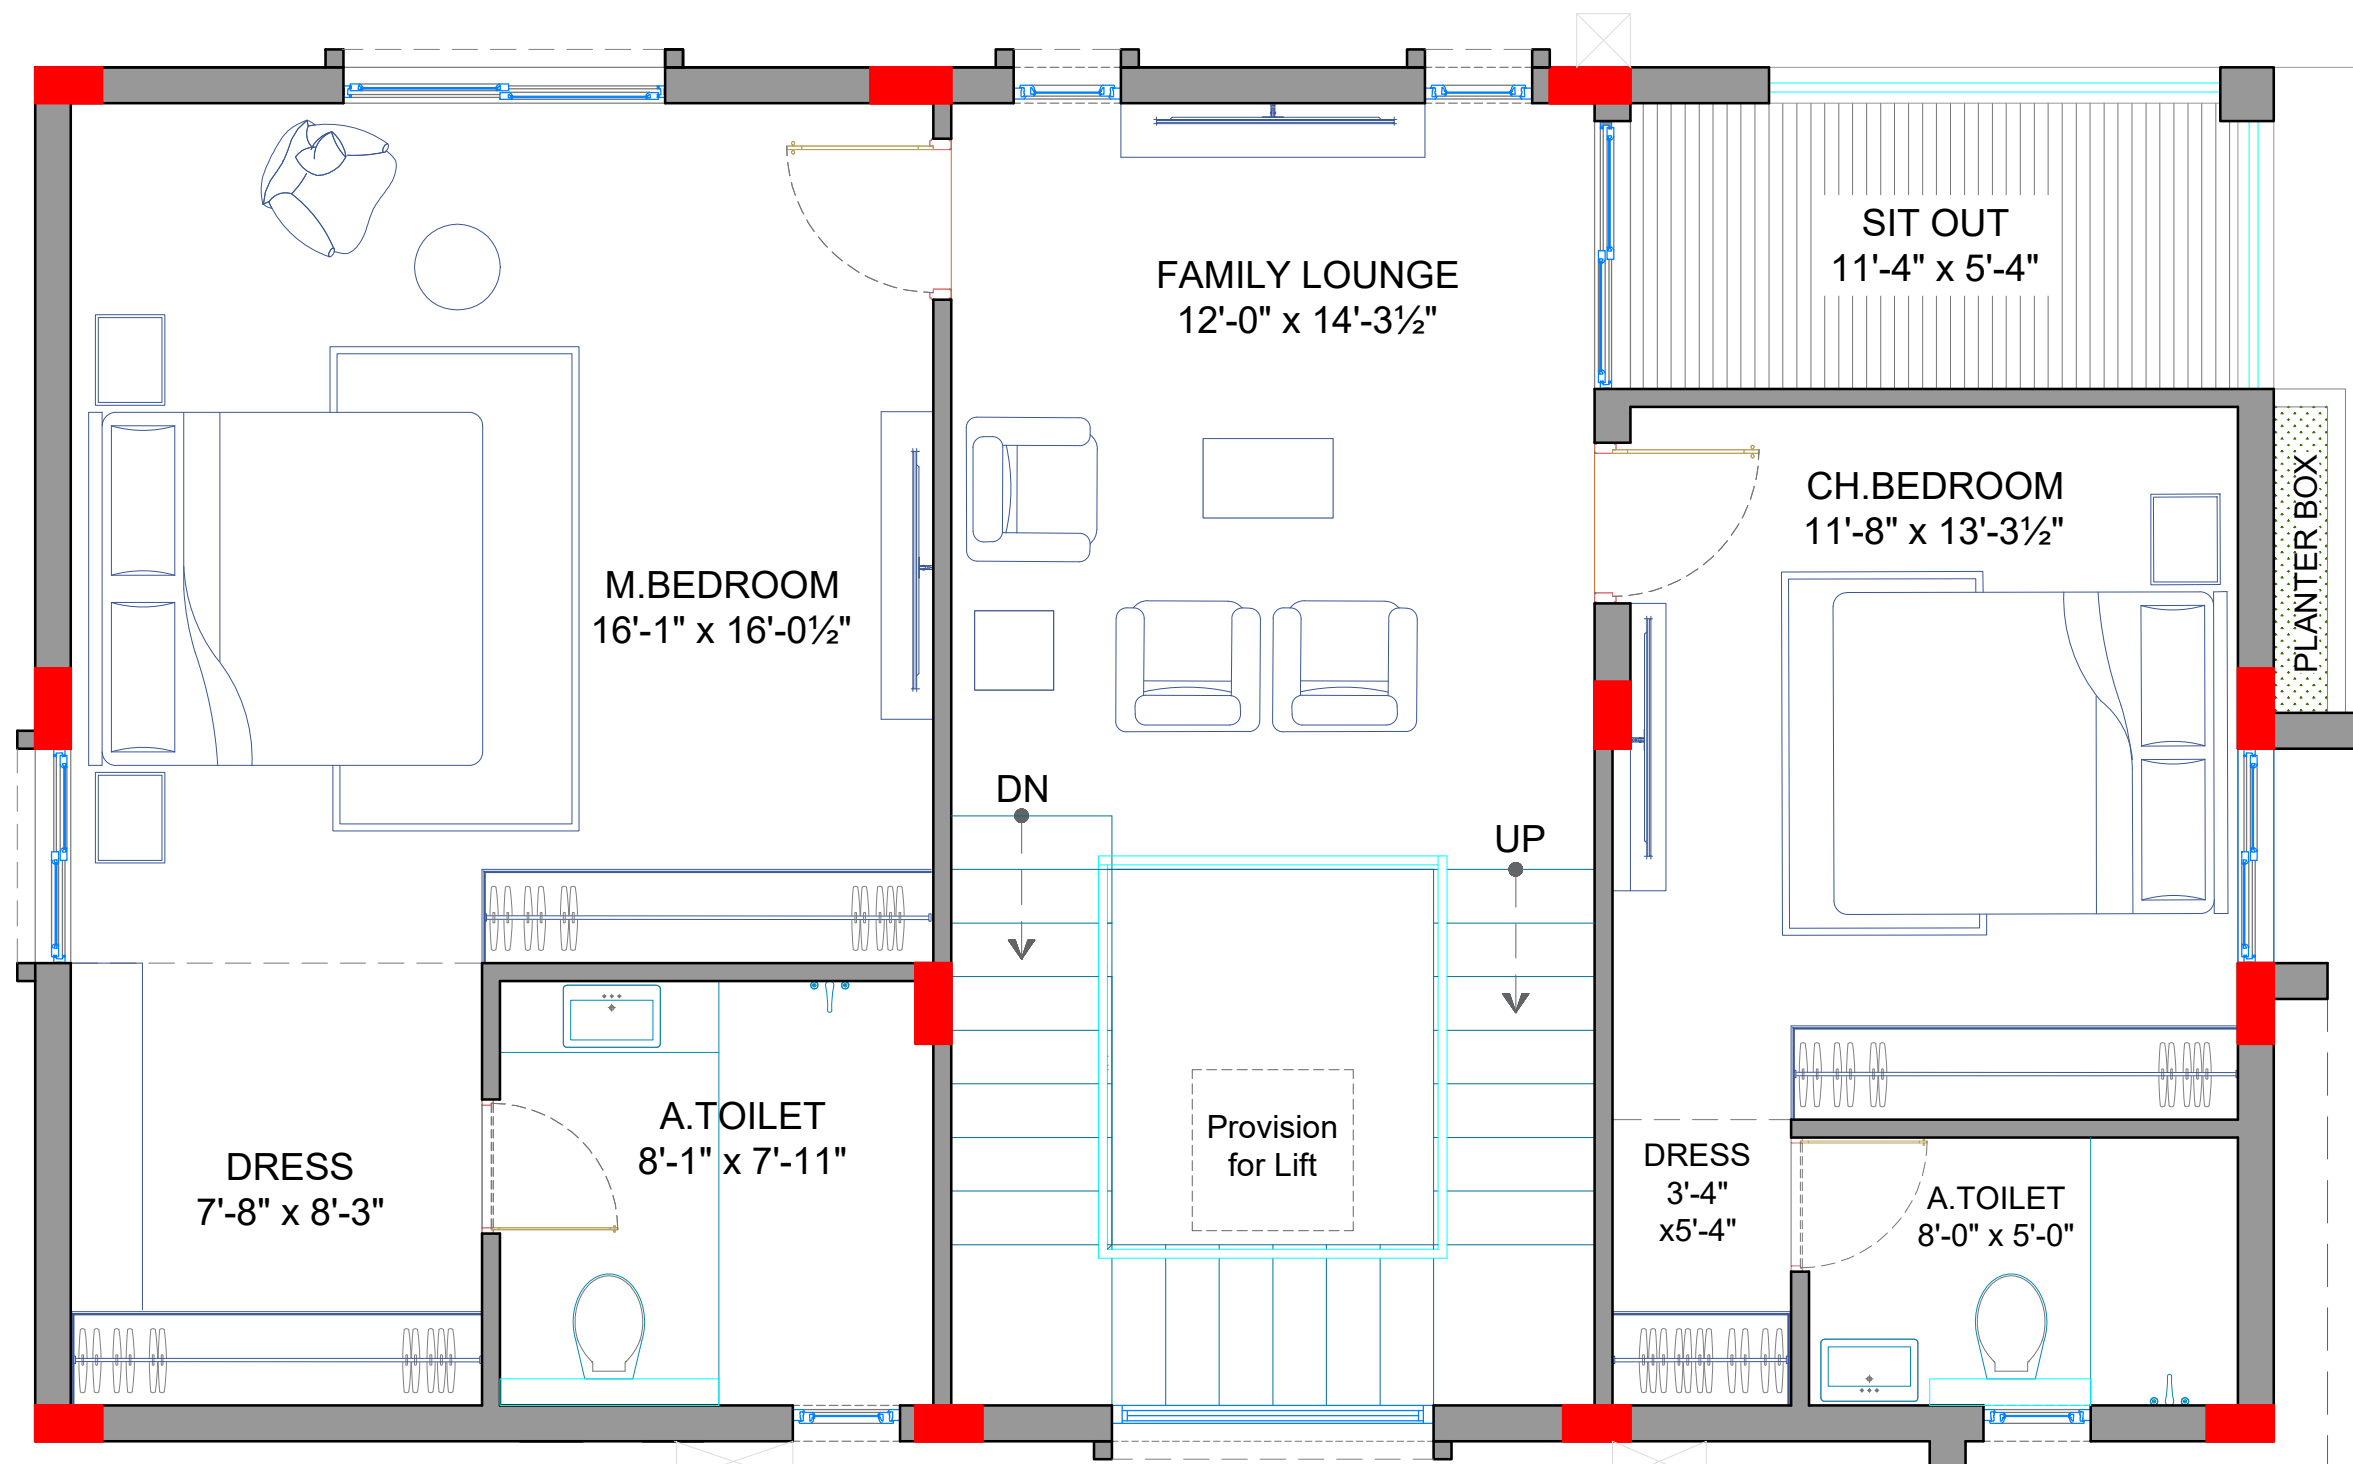

A FIRST FLOOR PLAN

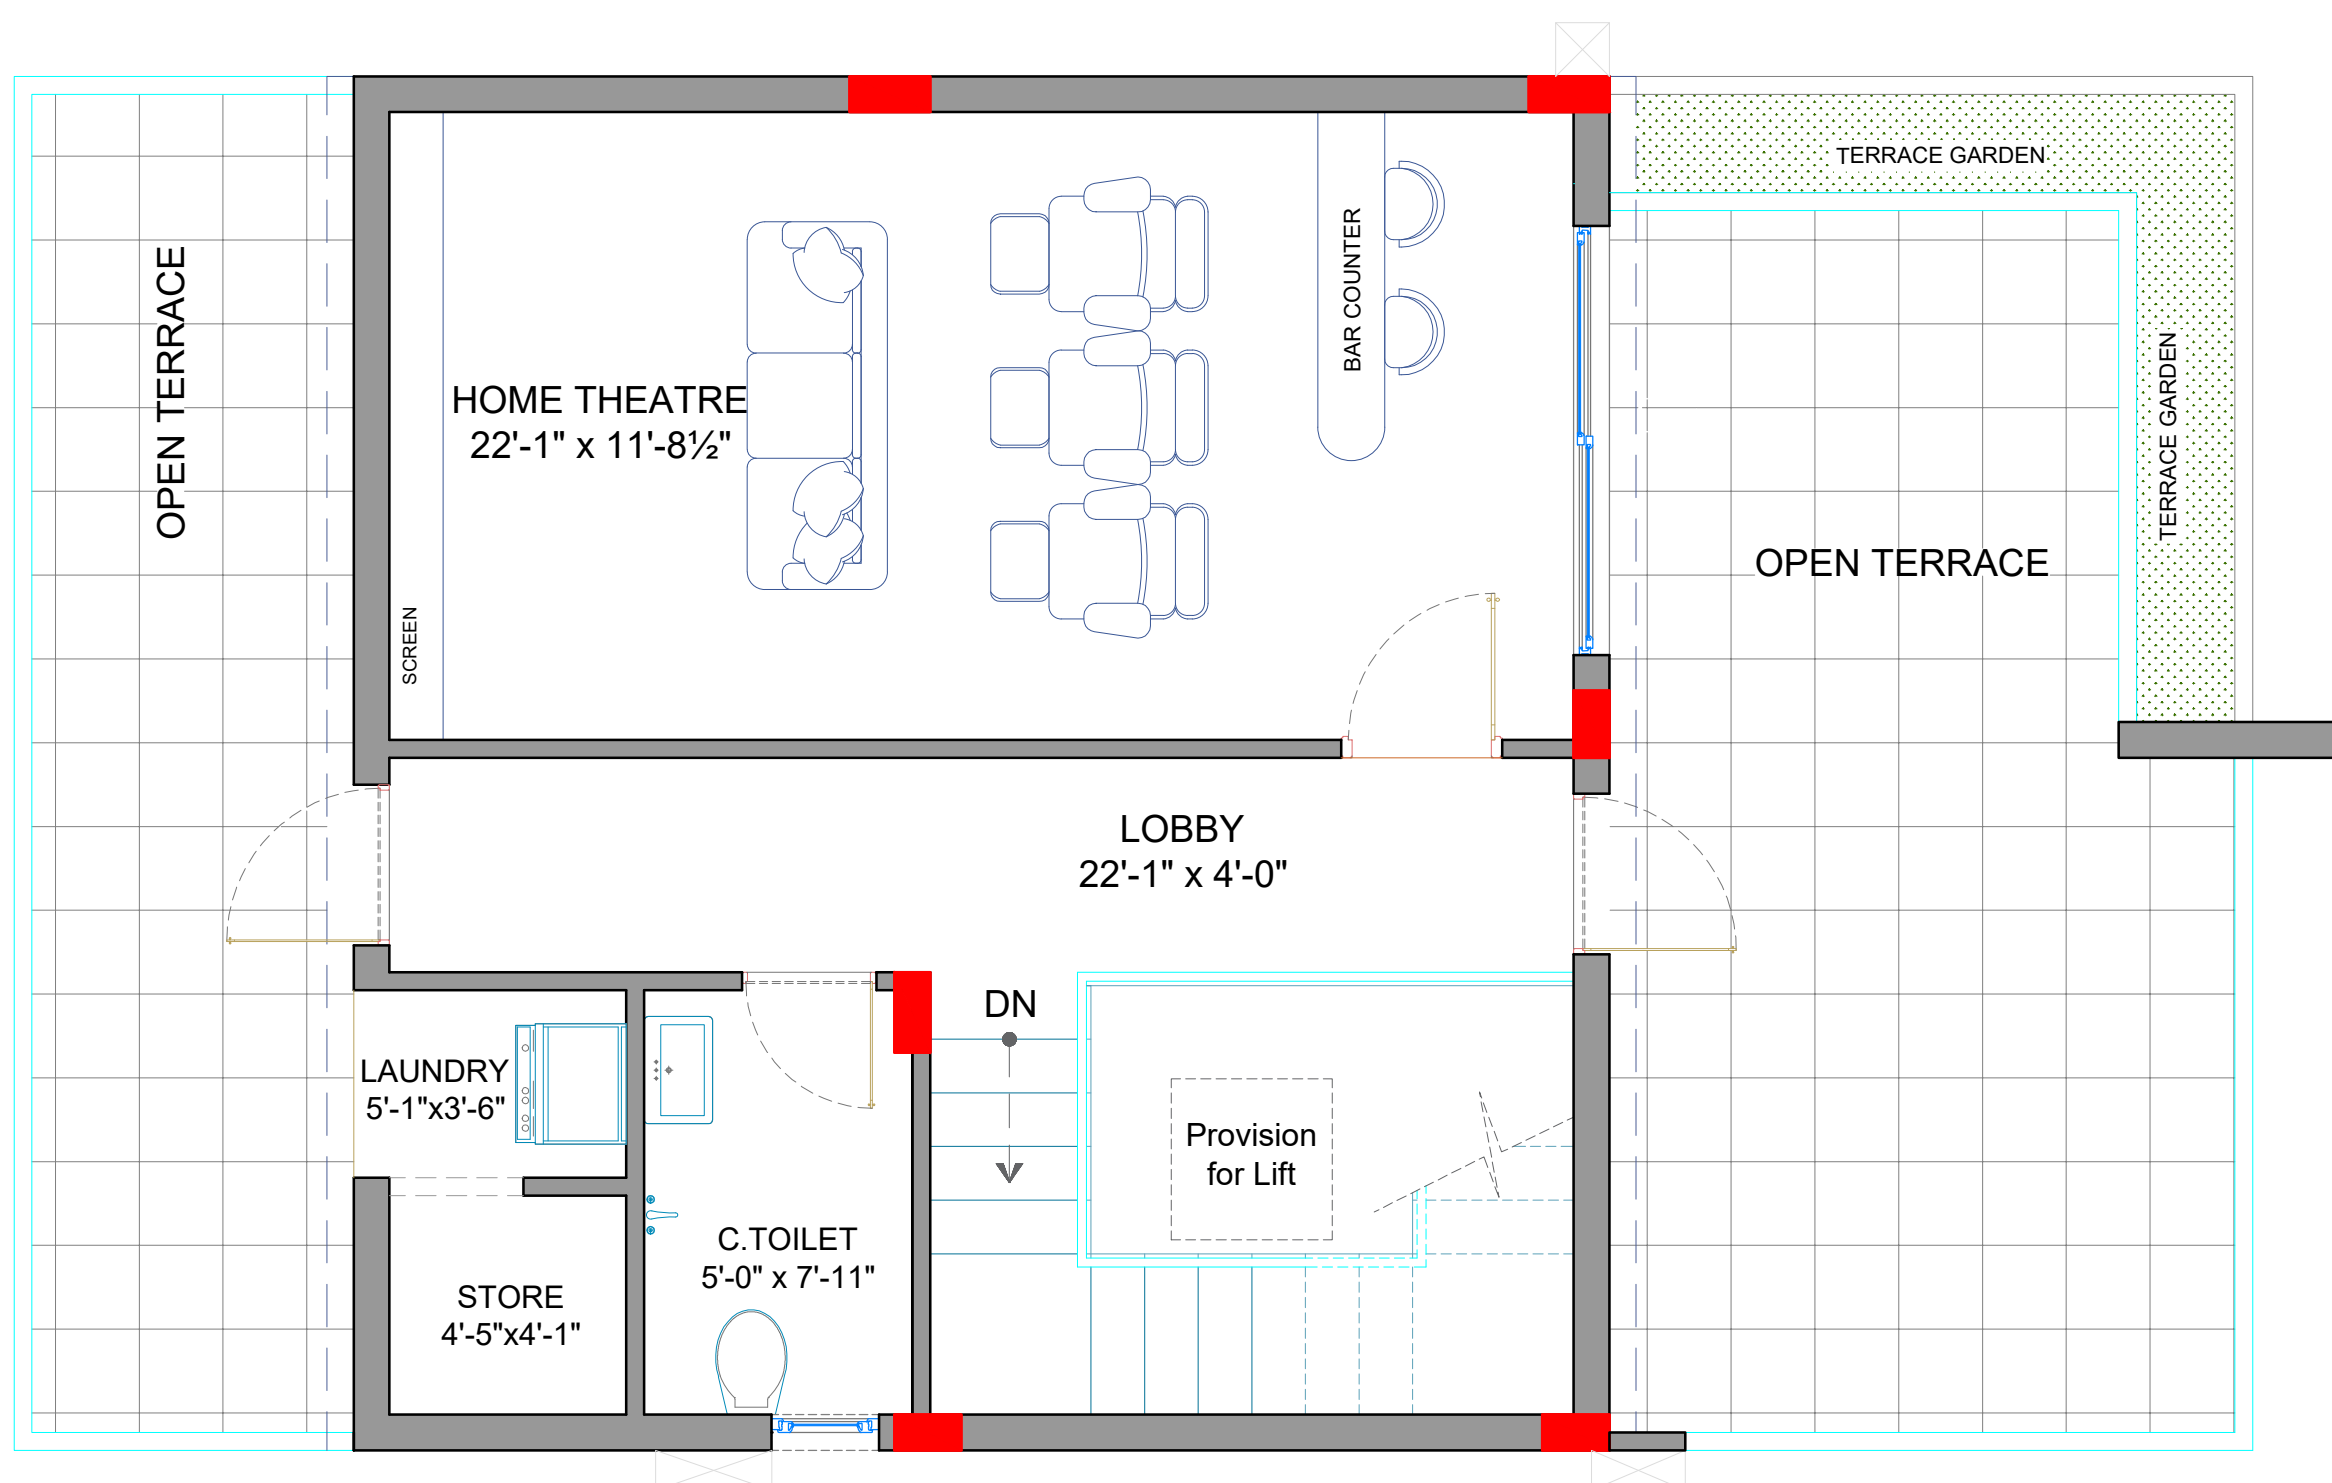

A SECOND FLOOR PLAN

EAST FACING VILLA


PLOT SIZE	: 54'-6"x33'-0"
PLOT AREA	: 200 Sq.Yds.
GROUND FLOOR AREA	: 1,088 Sft.
FIRST FLOOR AREA	: 1,088 Sft.
SECOND FLOOR AREA	: 626 Sft.
TOTAL BUILT UP AREA	: 2802 Sft.

GENERAL NOTES:

7			
6			
5			
3			
2			
1			
REV	DESCRIPTION	DATE	BY

DWG TITLE:	EAST FACING VILLA -200SQ.YDS FLOOR PLAN
PROJECT:	M3 DEFENCE COUNTY
CLIENT:	M/s.MILE STONE DEVELOPERS


DATE	20-09-2024
SCALE	NTS
DRAWN.BY	Sai Ashwik
CHEKD.BY	Ar.Santosh
APPR.BY	Ar.Ramana Reddy
DWG NO:-	

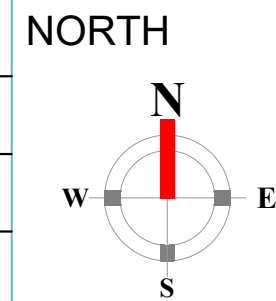


ARCHITECT




ARCHITECTS & INTERIOR DESIGNERS
#First Floor, Plot No 258, Road No-78,
Prashashan Nagar, Jubilee Hills, Hyderabad-500033.
Ph-040-23310971; MOB-9966640971.
e-mail: info@instonearchitects.com
www.instonearchitects.com

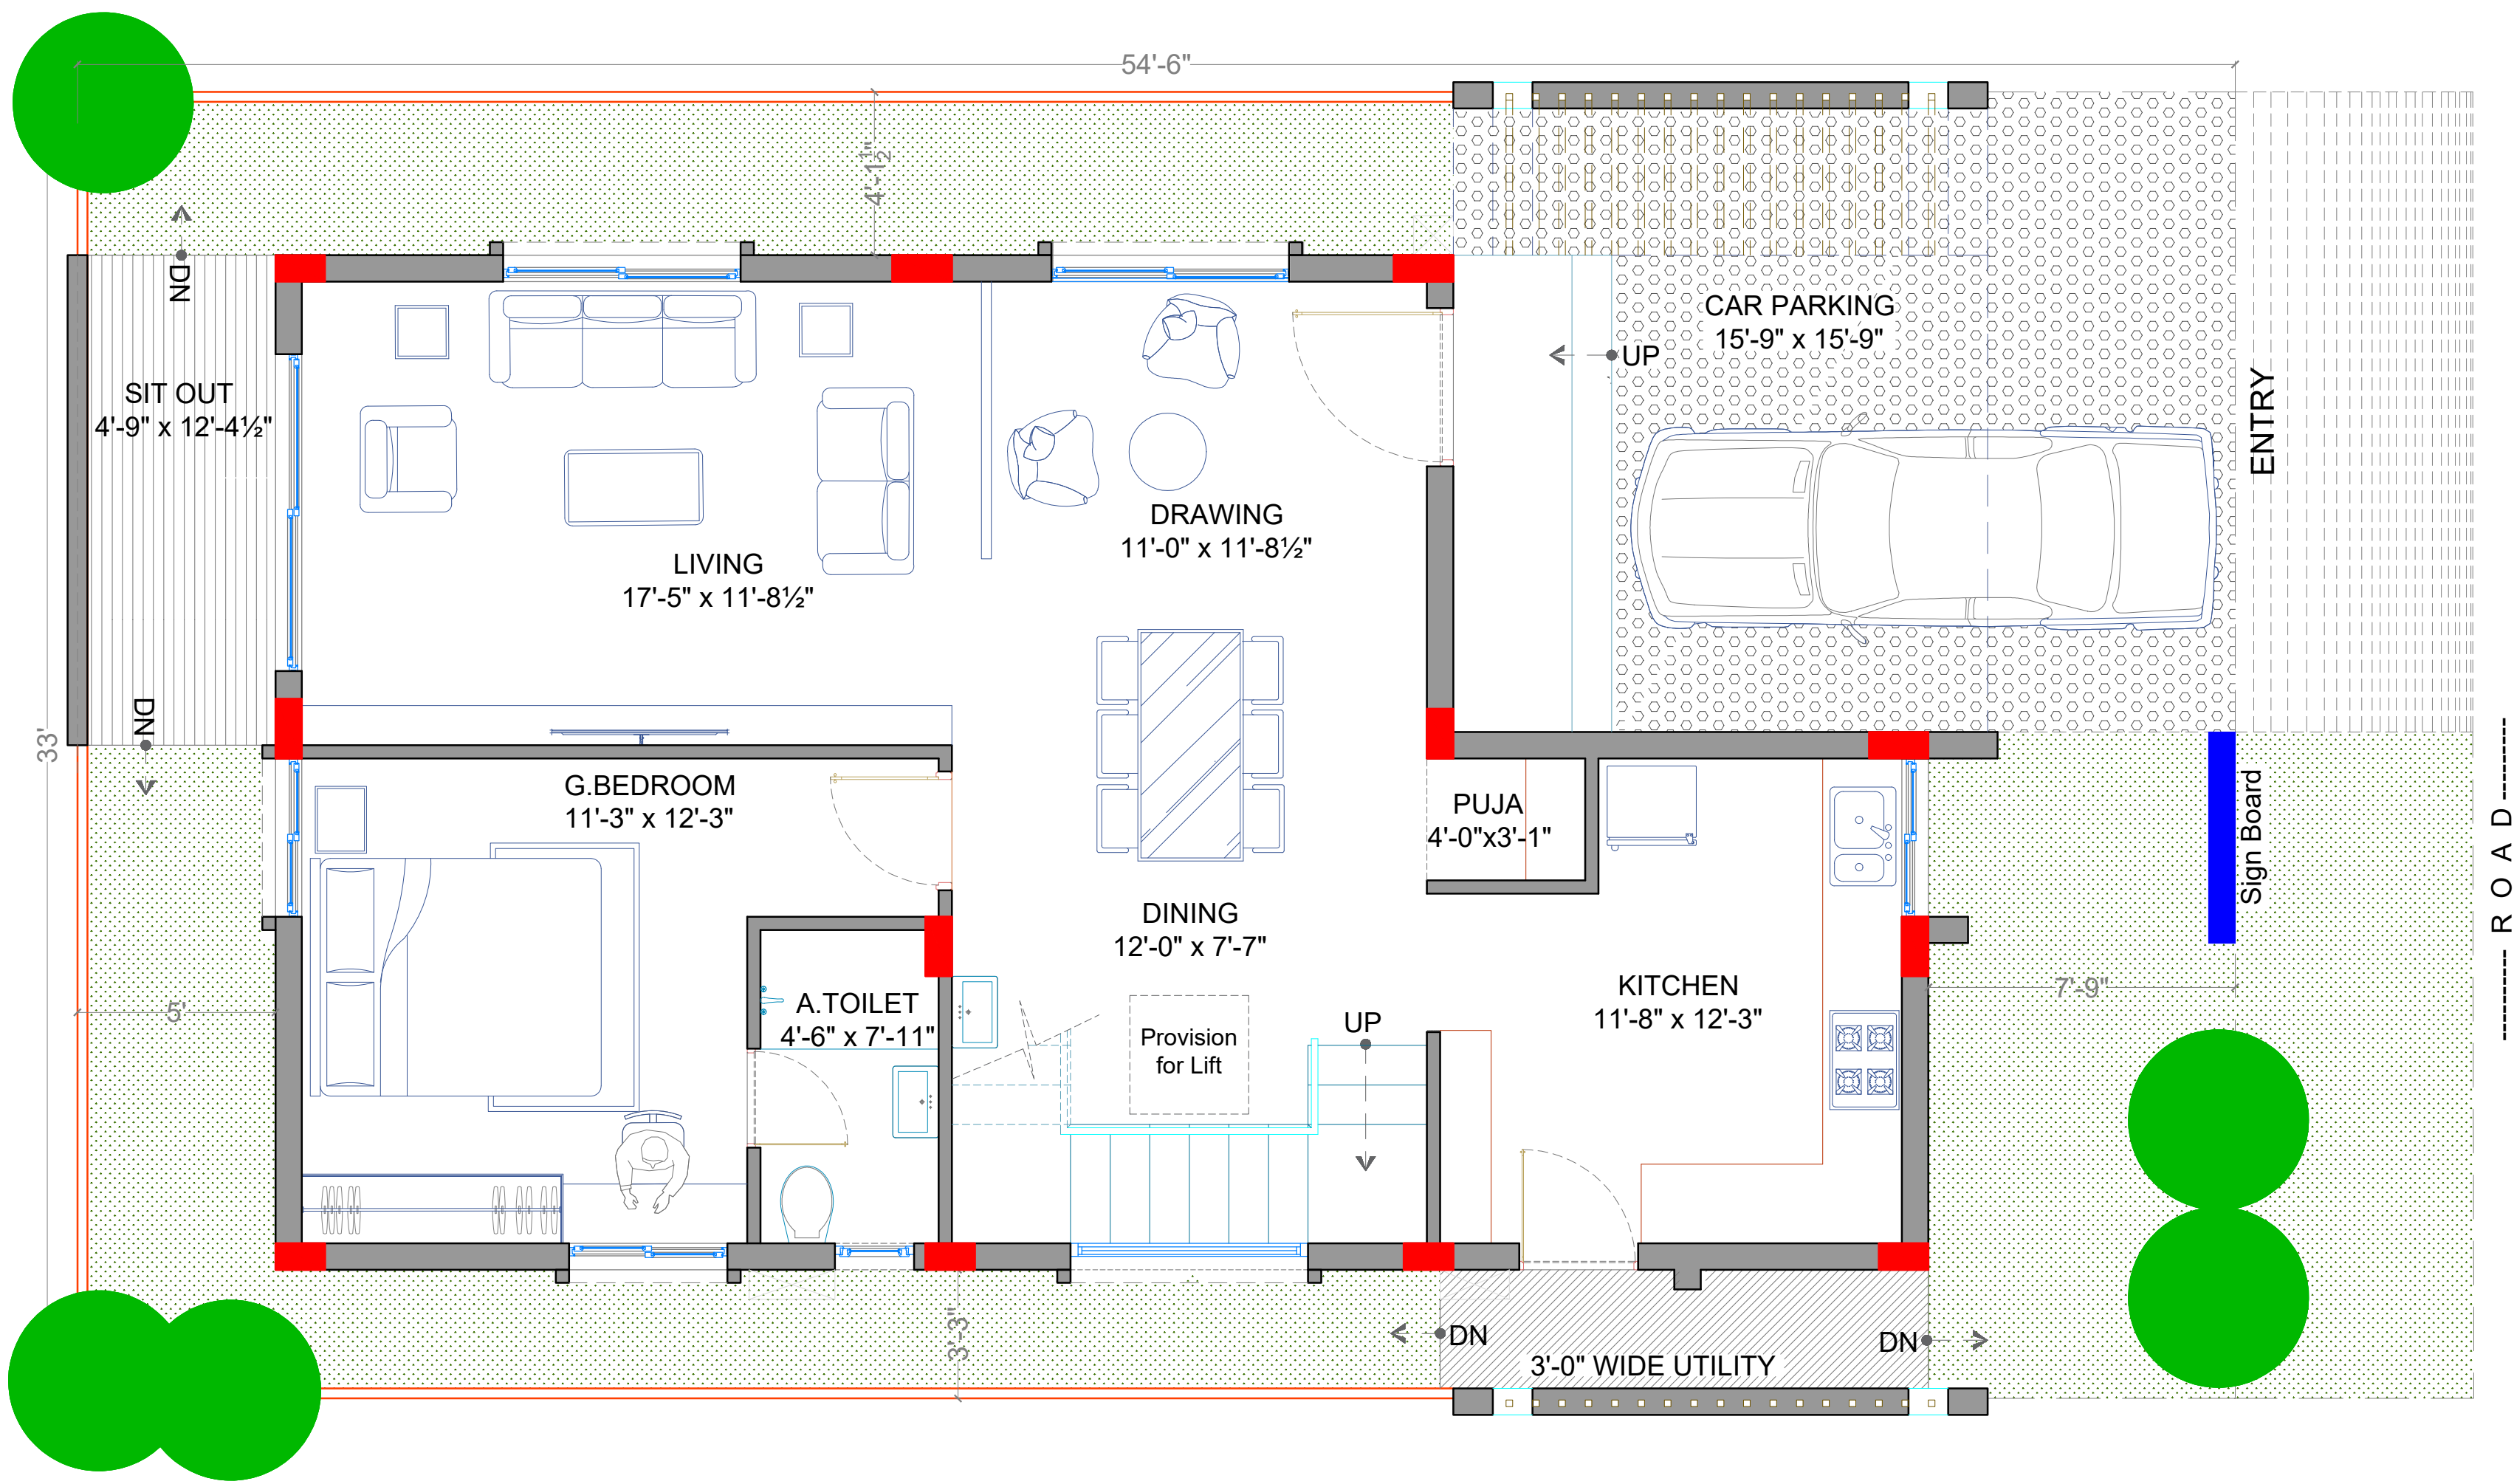

A GROUND FLOOR PLAN

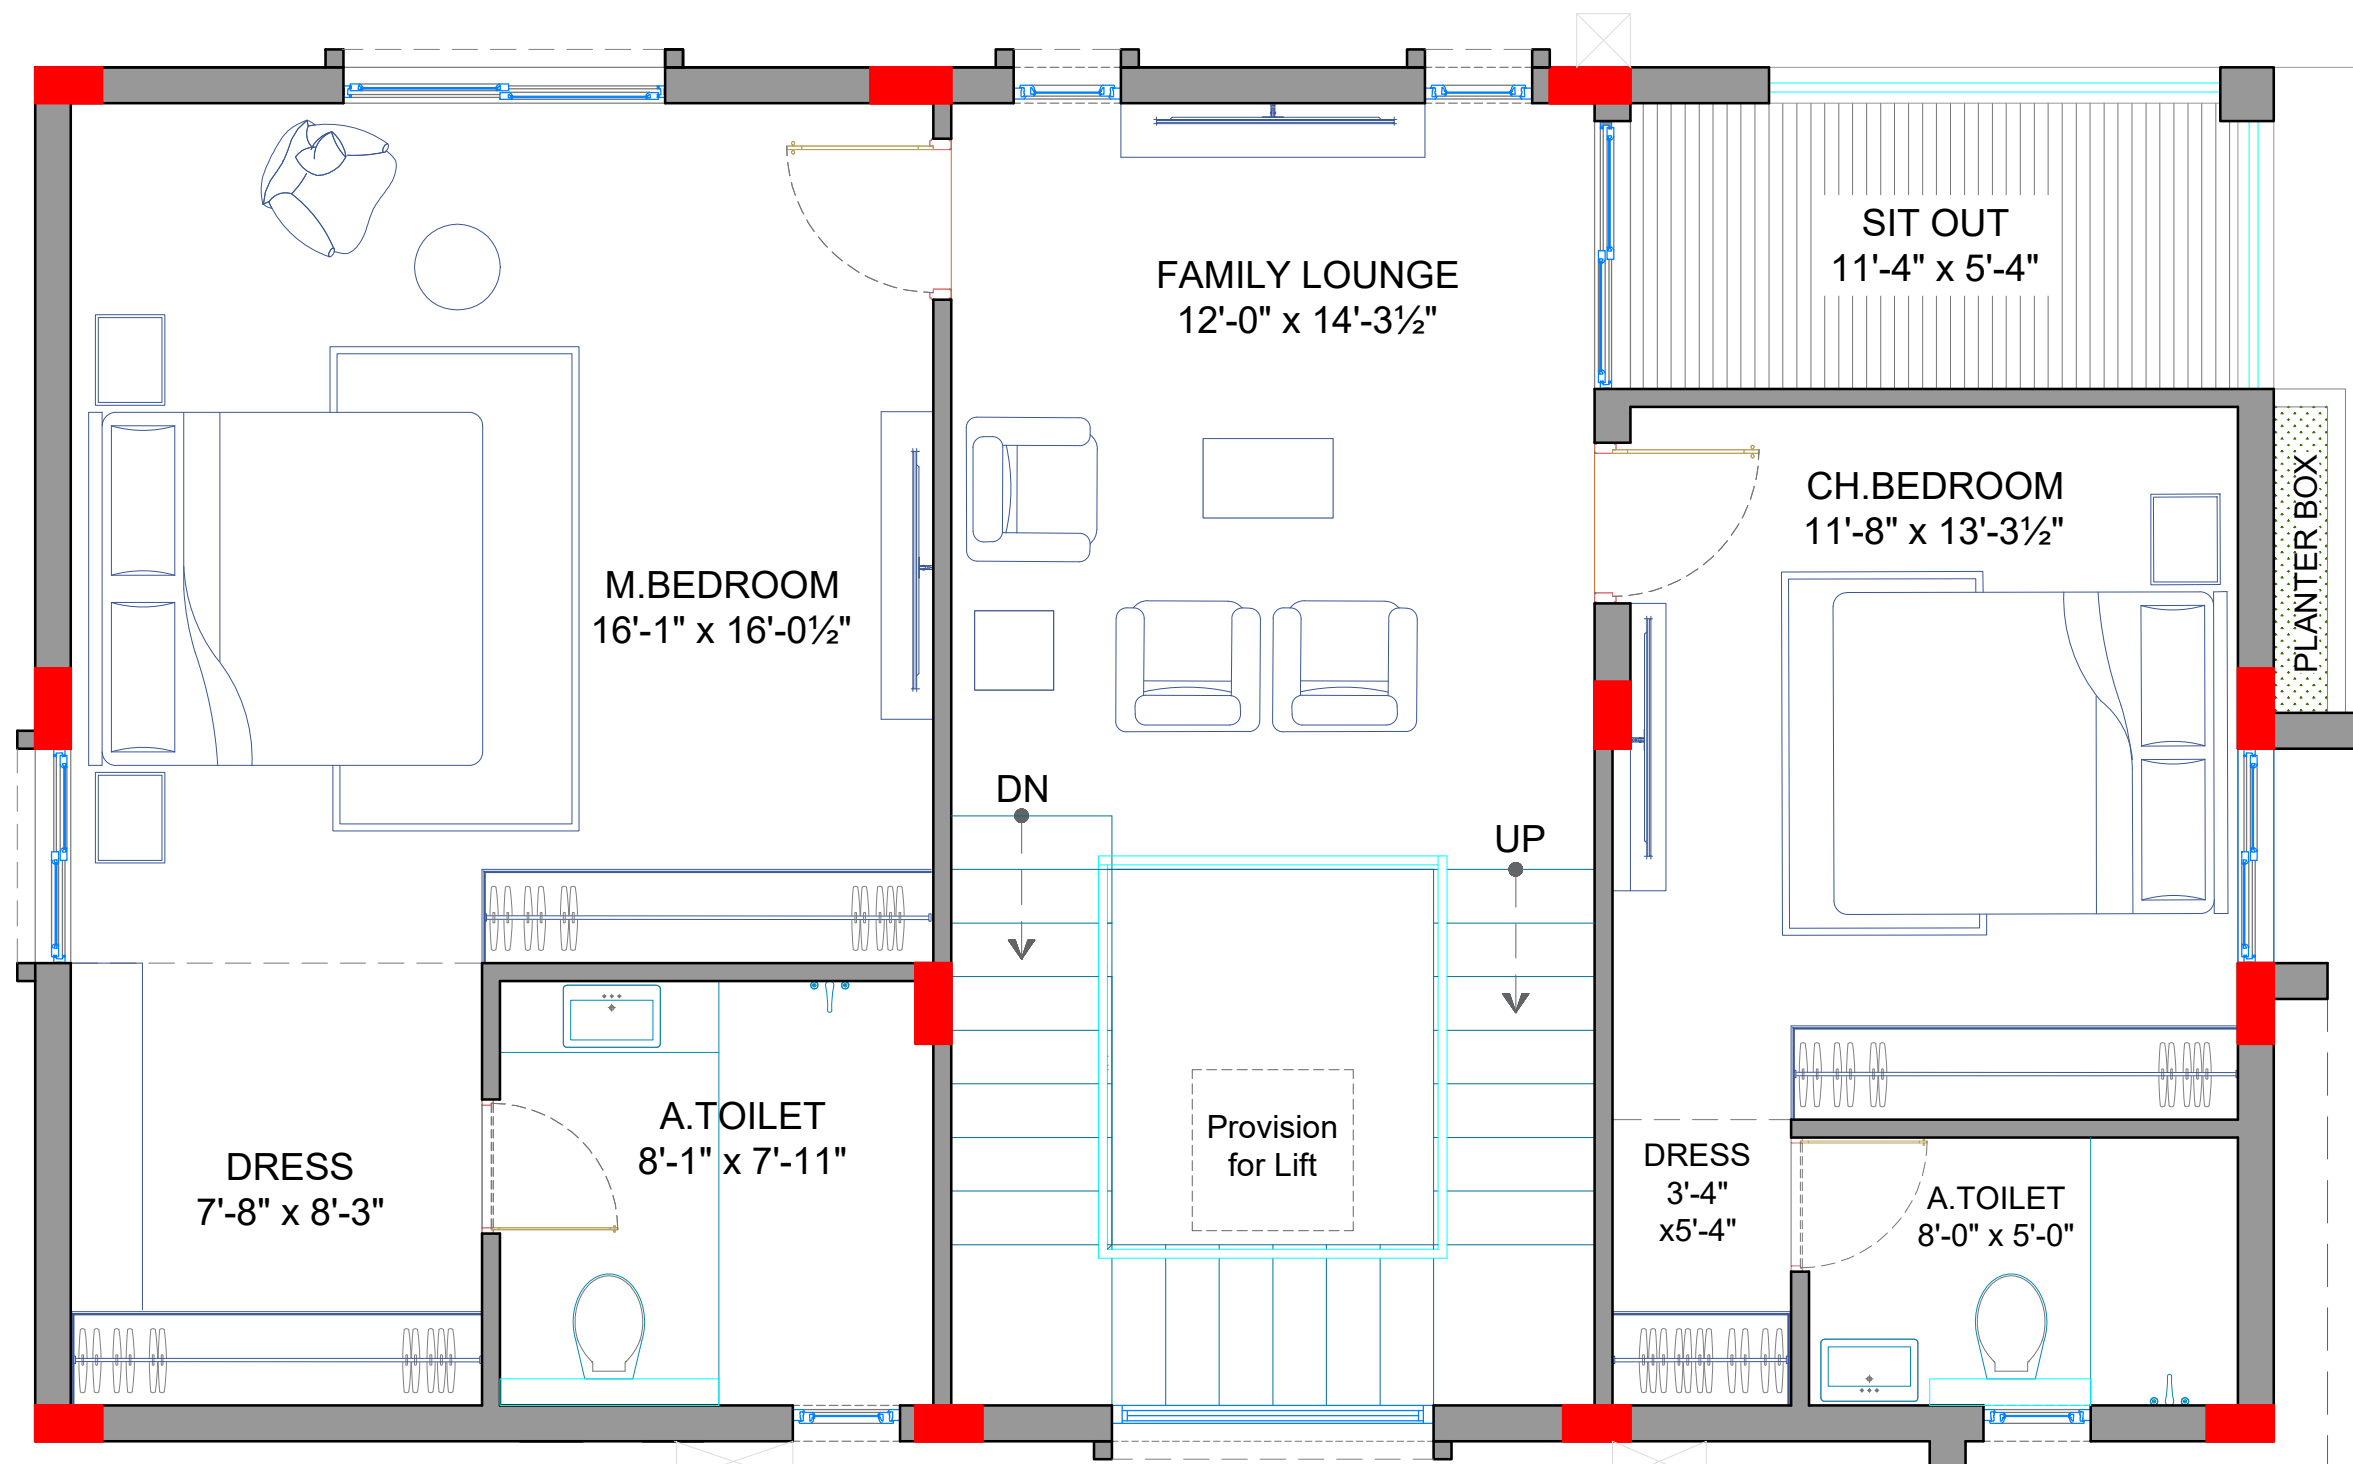

A FIRST FLOOR PLAN

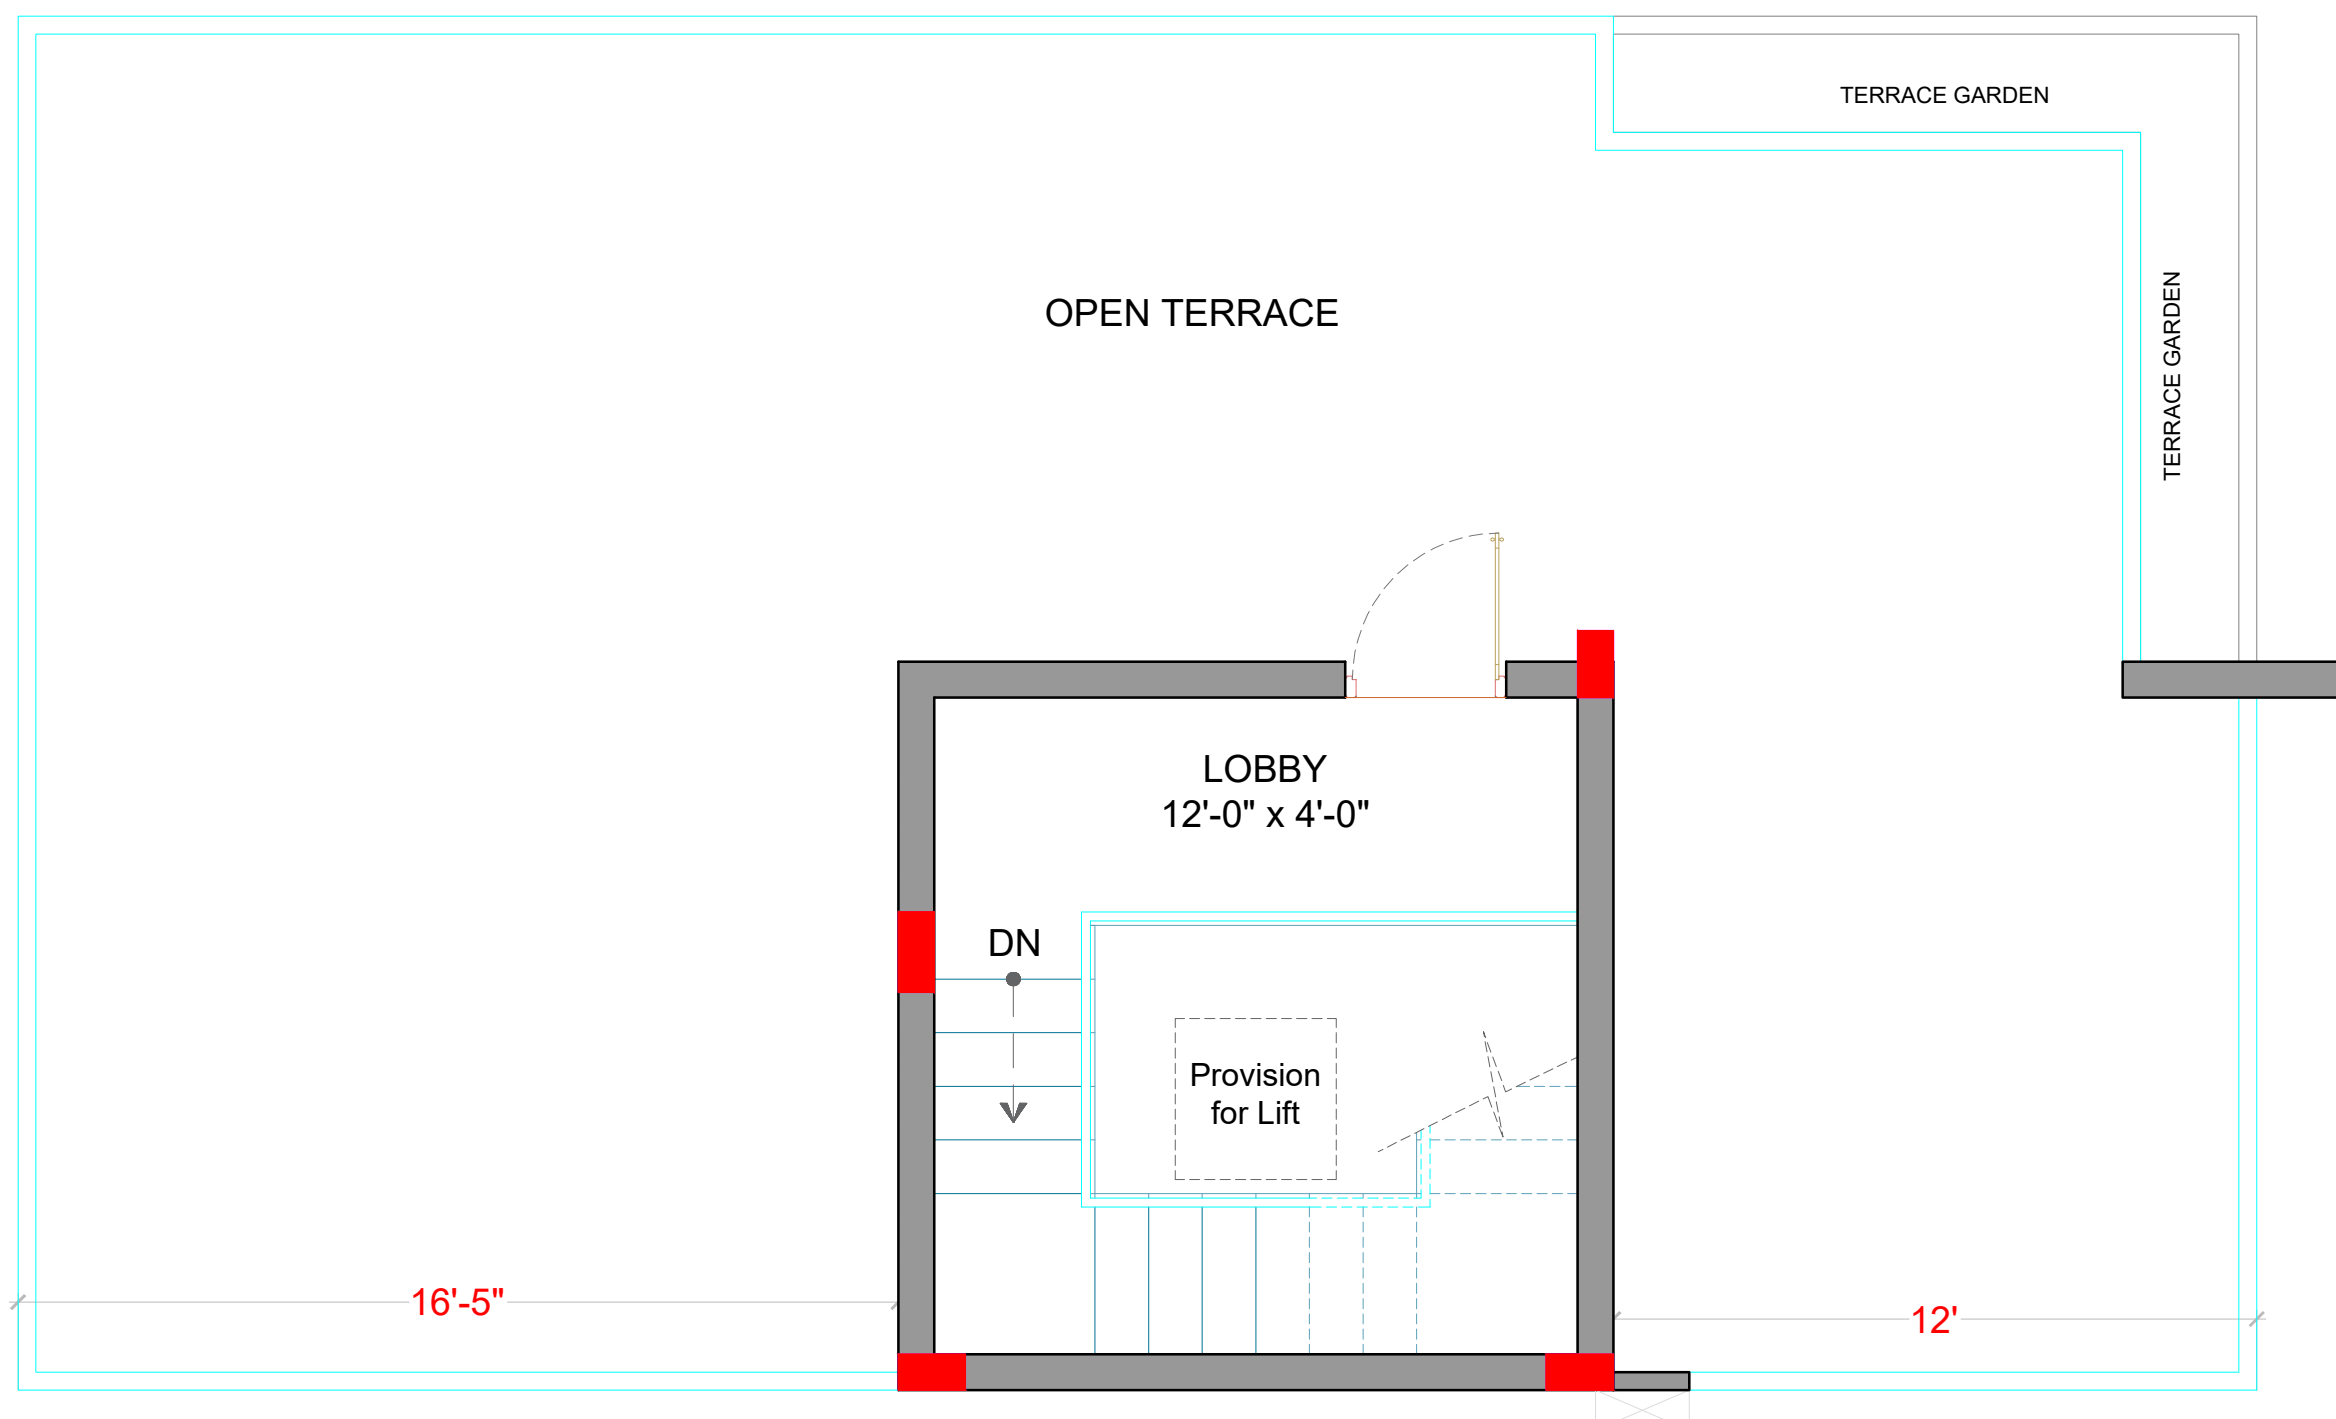

A SECOND FLOOR PLAN

EAST FACING VILLA


PLOT SIZE	: 54'-6"x33'-0"
PLOT AREA	: 200 Sq.Yds.
GROUND FLOOR AREA	: 1,088 Sft.
FIRST FLOOR AREA	: 1,088 Sft.
HEAD ROOM AREA	: 180 Sft.
TOTAL BUILT UP AREA	: 2,356 Sft.

GENERAL NOTES:

7			
6			
5			
3			
2			
1			
REV	DESCRIPTION	DATE	BY

DWG TITLE:	EAST FACING VILLA -200SQ.YDS FLOOR PLAN
PROJECT:	M3 DEFENCE COUNTY
CLIENT:	M/s.MILE STONE DEVELOPERS


DATE	20-09-2024
SCALE	NTS
DRAWN.BY	Sai Ashwik
CHEKD.BY	Ar.Santosh
APPR.BY	Ar.Ramana Reddy
DWG NO:-	

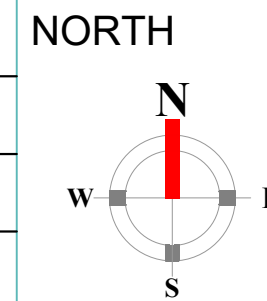


ARCHITECT



ARCHITECTS & INTERIOR DESIGNERS
#First Floor, Plot No 258, Road No-78,
Prashashan Nagar, Jubilee Hills, Hyderabad-500033.
Ph-040-23310971; MOB-9966640971.
e-mail: info@instonearchitects.com
www.instonearchitects.com

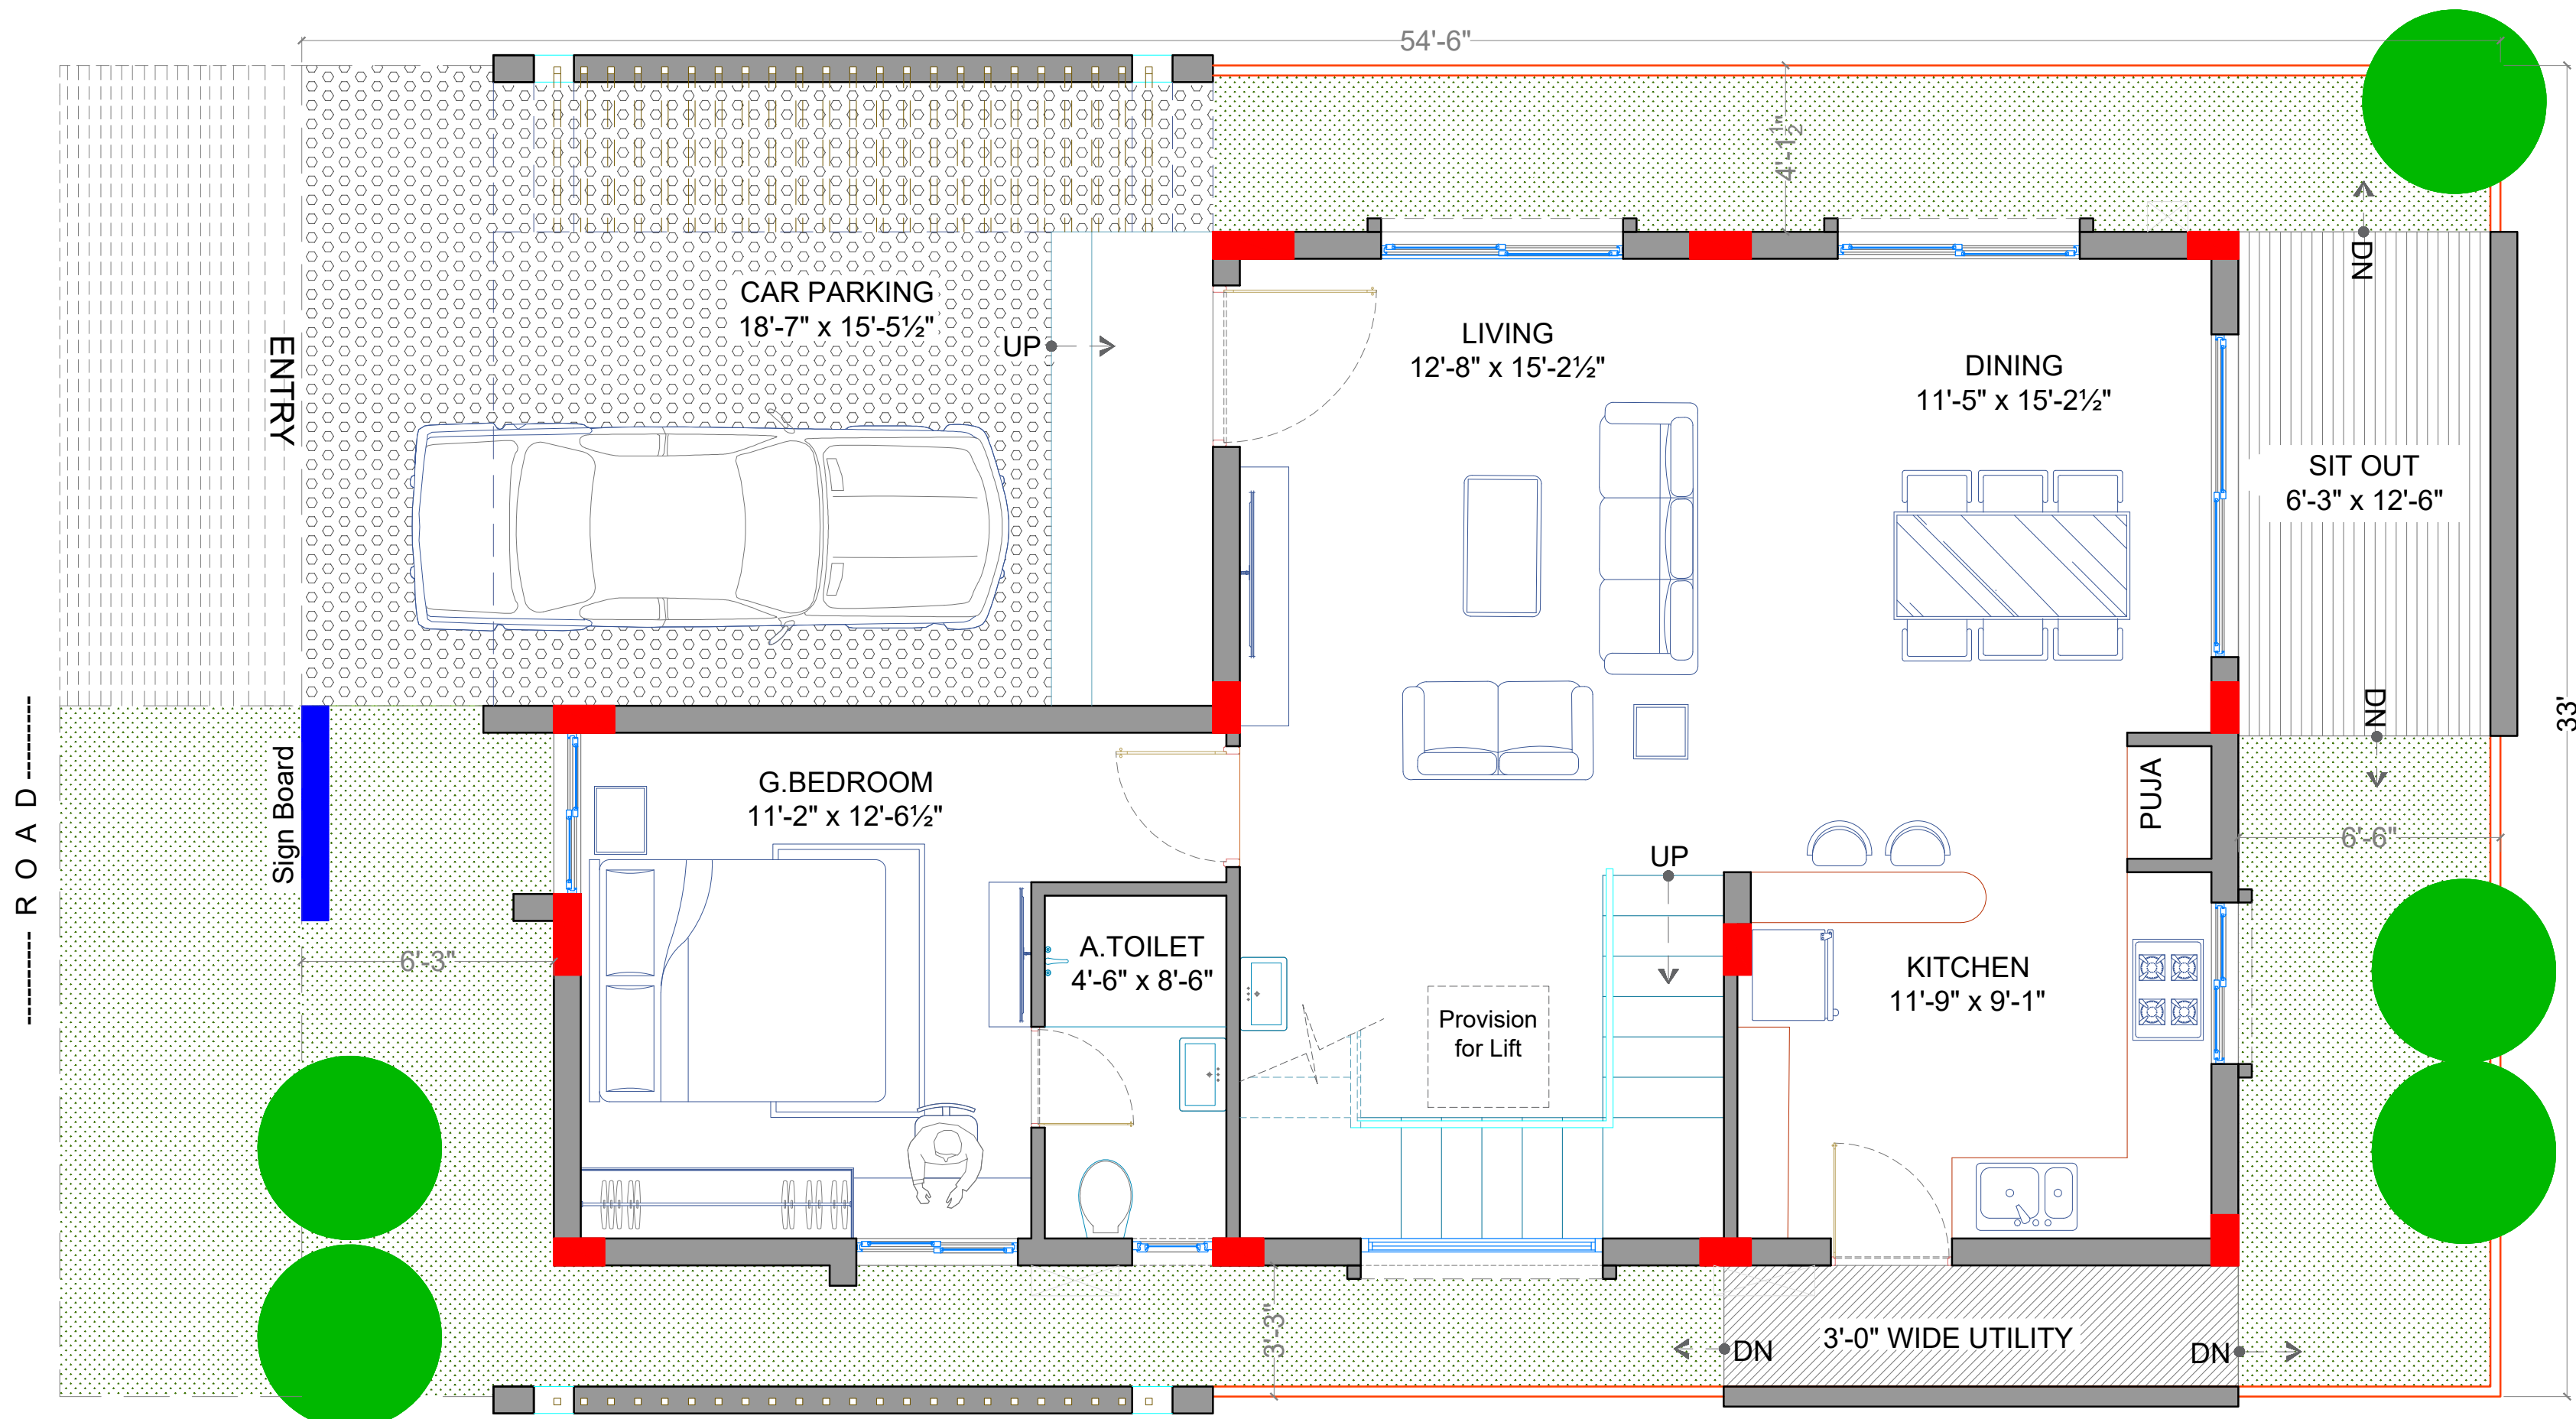


A GROUND FLOOR PLAN

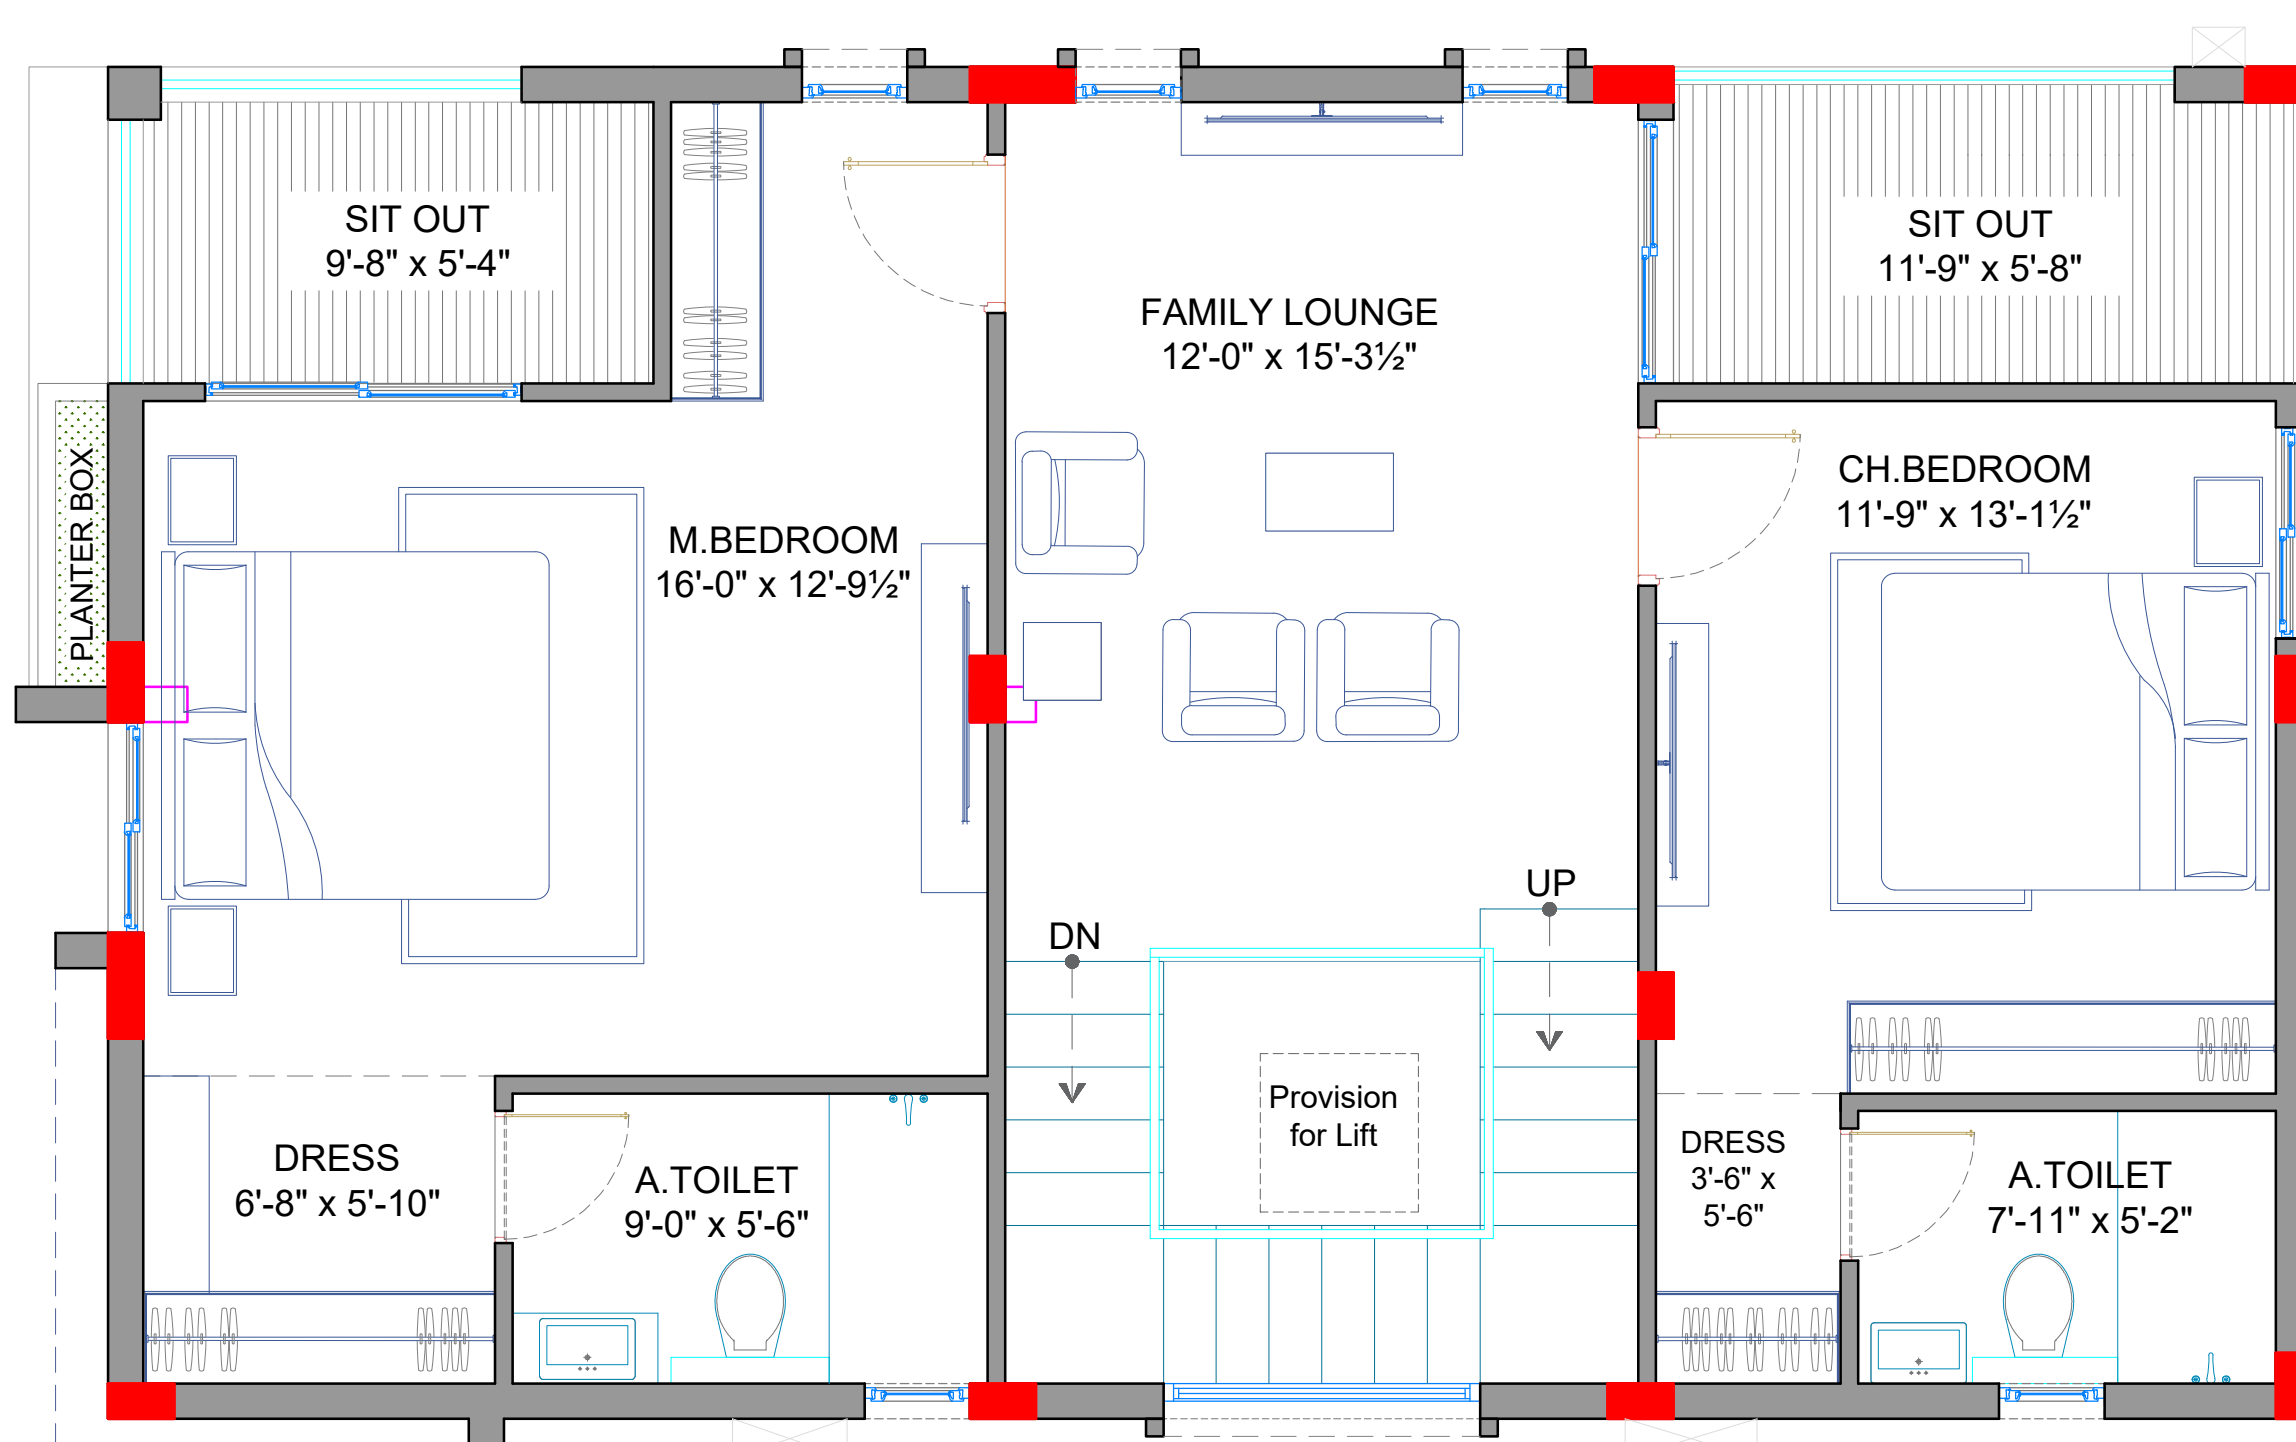

A FIRST FLOOR PLAN

WEST FACING VILLA

PLOT SIZE	: 54'-6"x33'-0"
PLOT AREA	: 200 Sq.Yds.
GROUND FLOOR AREA	: 1,087 Sft.
FIRST FLOOR AREA	: 1,087 Sft.
SECOND FLOOR AREA	: 533 Sft.
TOTAL BUILT UP AREA	: 2,707 Sft.

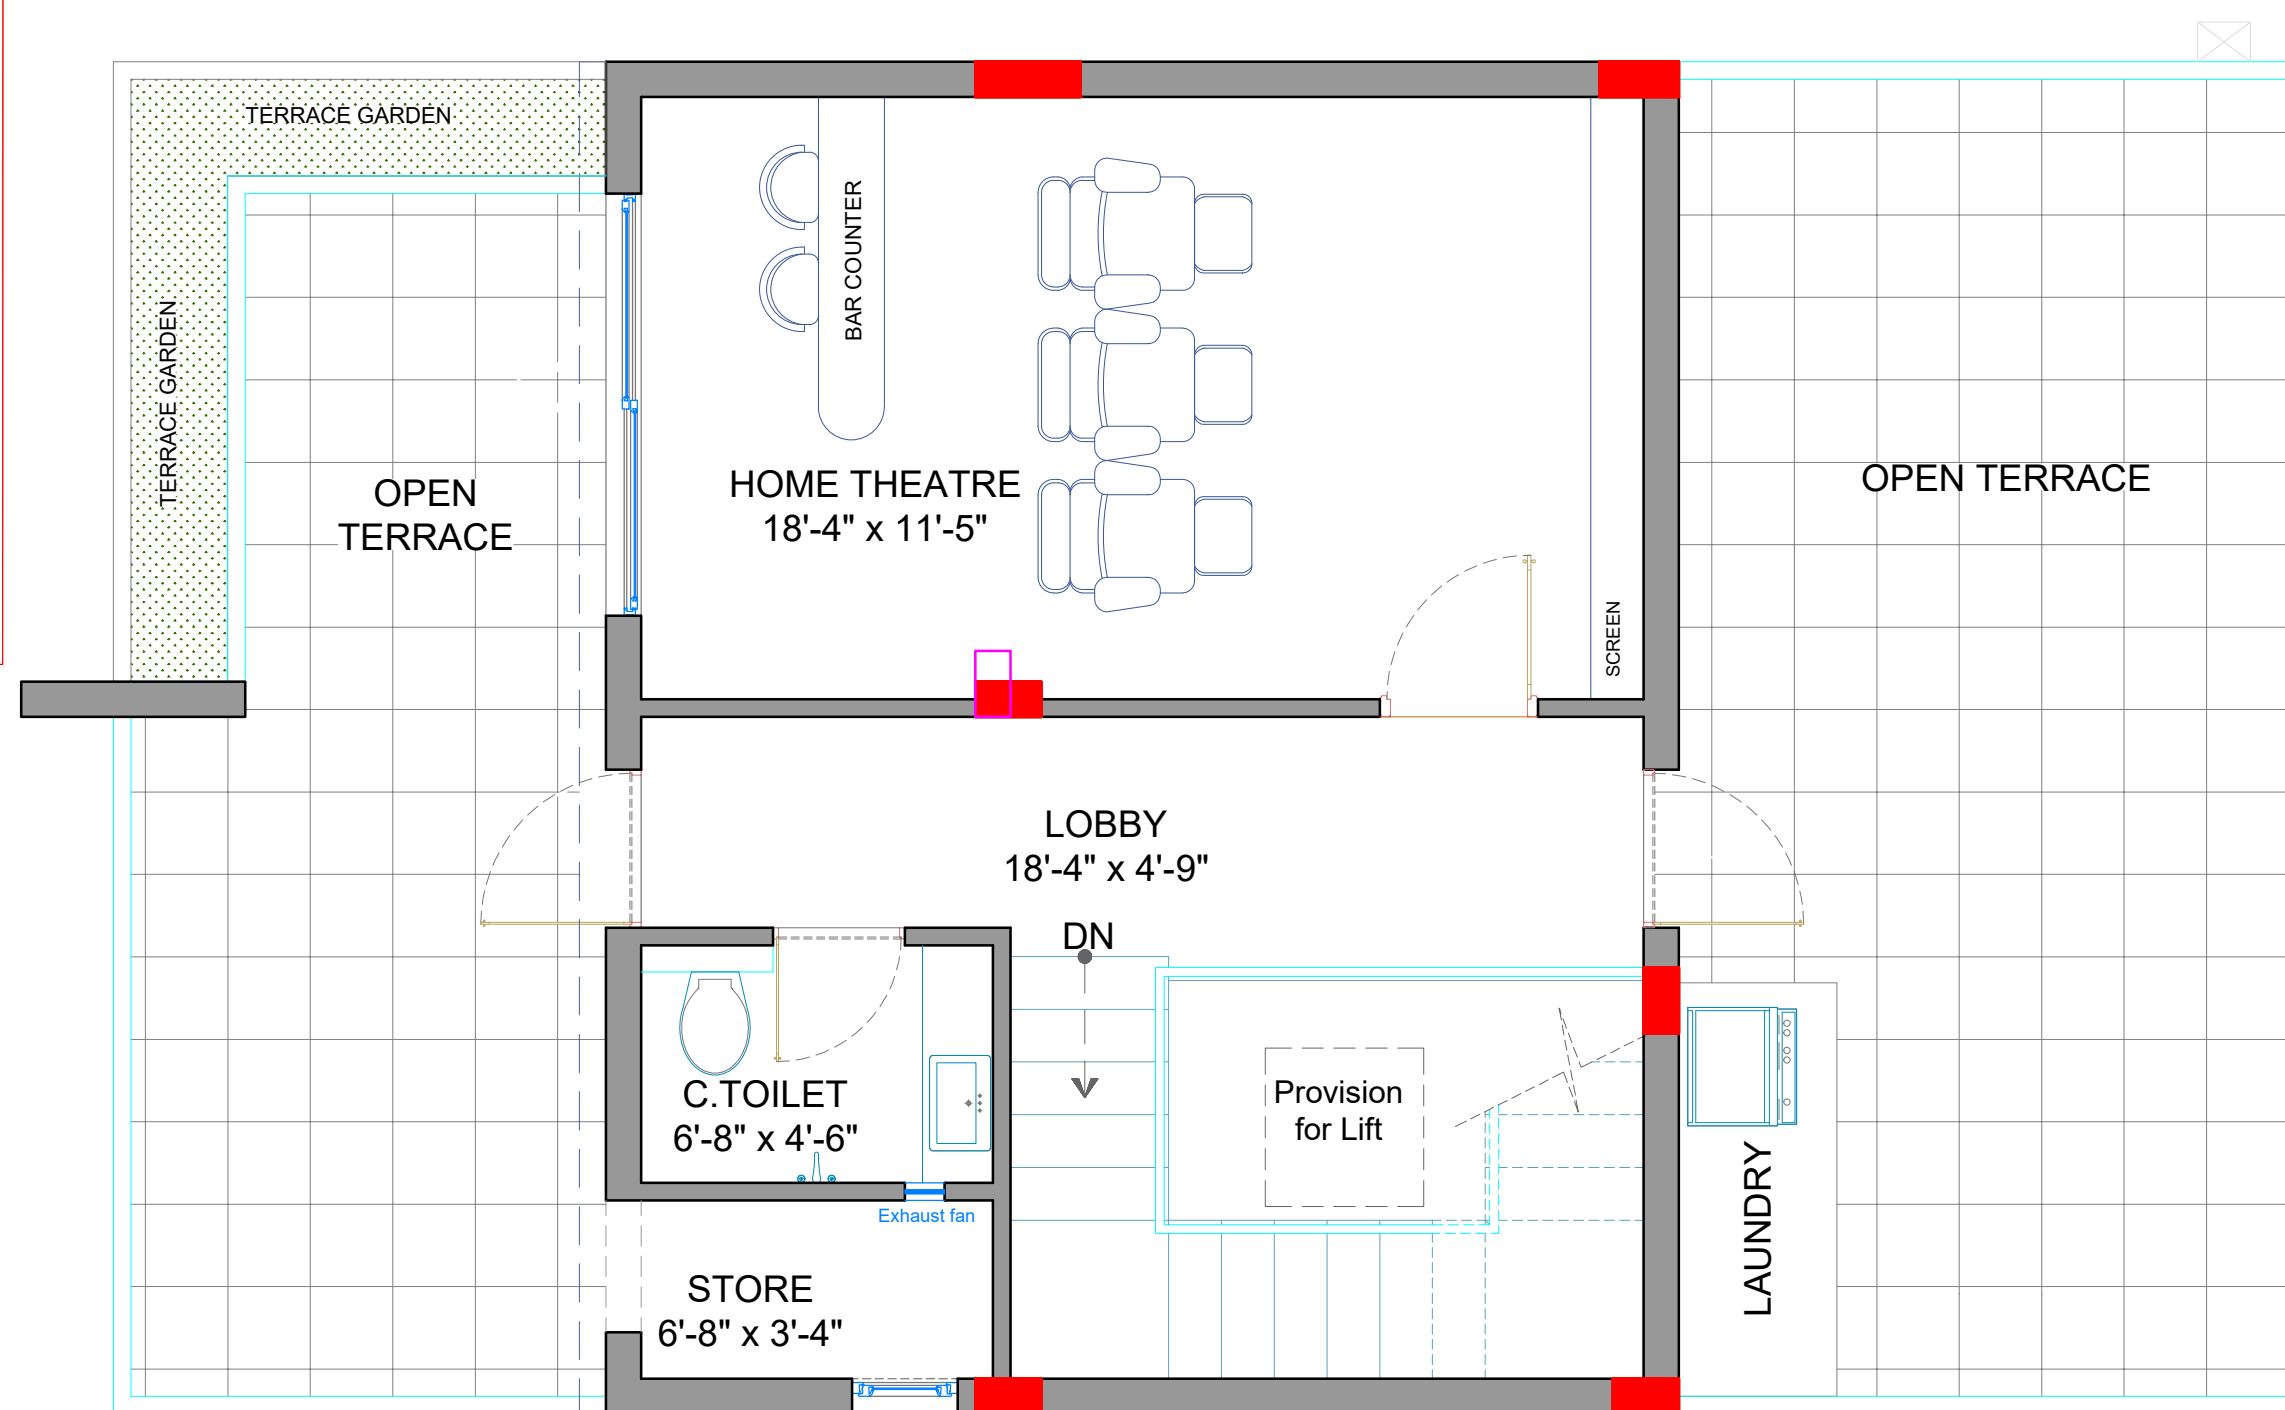


A SECOND FLOOR PLAN

GENERAL NOTES:

7			
6			
5			
3			
2			
1			
REV	DESCRIPTION	DATE	BY

DWG TITLE:	WEST FACING VILLA -200 SQ.YDS FLOOR PLAN
PROJECT:	M3 DEFENCE COUNTY
CLIENT:	M/s.MILE STONE DEVELOPERS


DATE	20-09-2024
SCALE	NTS
DRAWN.BY	Sai Ashwik
CHEKD.BY	Ar.Santosh
APPR.BY	Ar.Ramana Reddy
DWG NO:-	

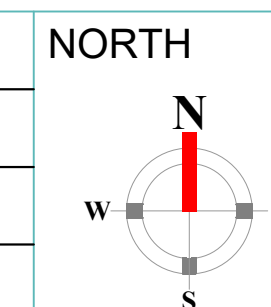


ARCHITECT



ARCHITECTS & INTERIOR DESIGNERS
#First Floor, Plot No 258, Road No-78,
Prashashan Nagar, Jubilee Hills, Hyderabad-500033.
Ph-040-23310971; MOB-9966640971.
e-mail: info@instonearchitects.com
www.instonearchitects.com

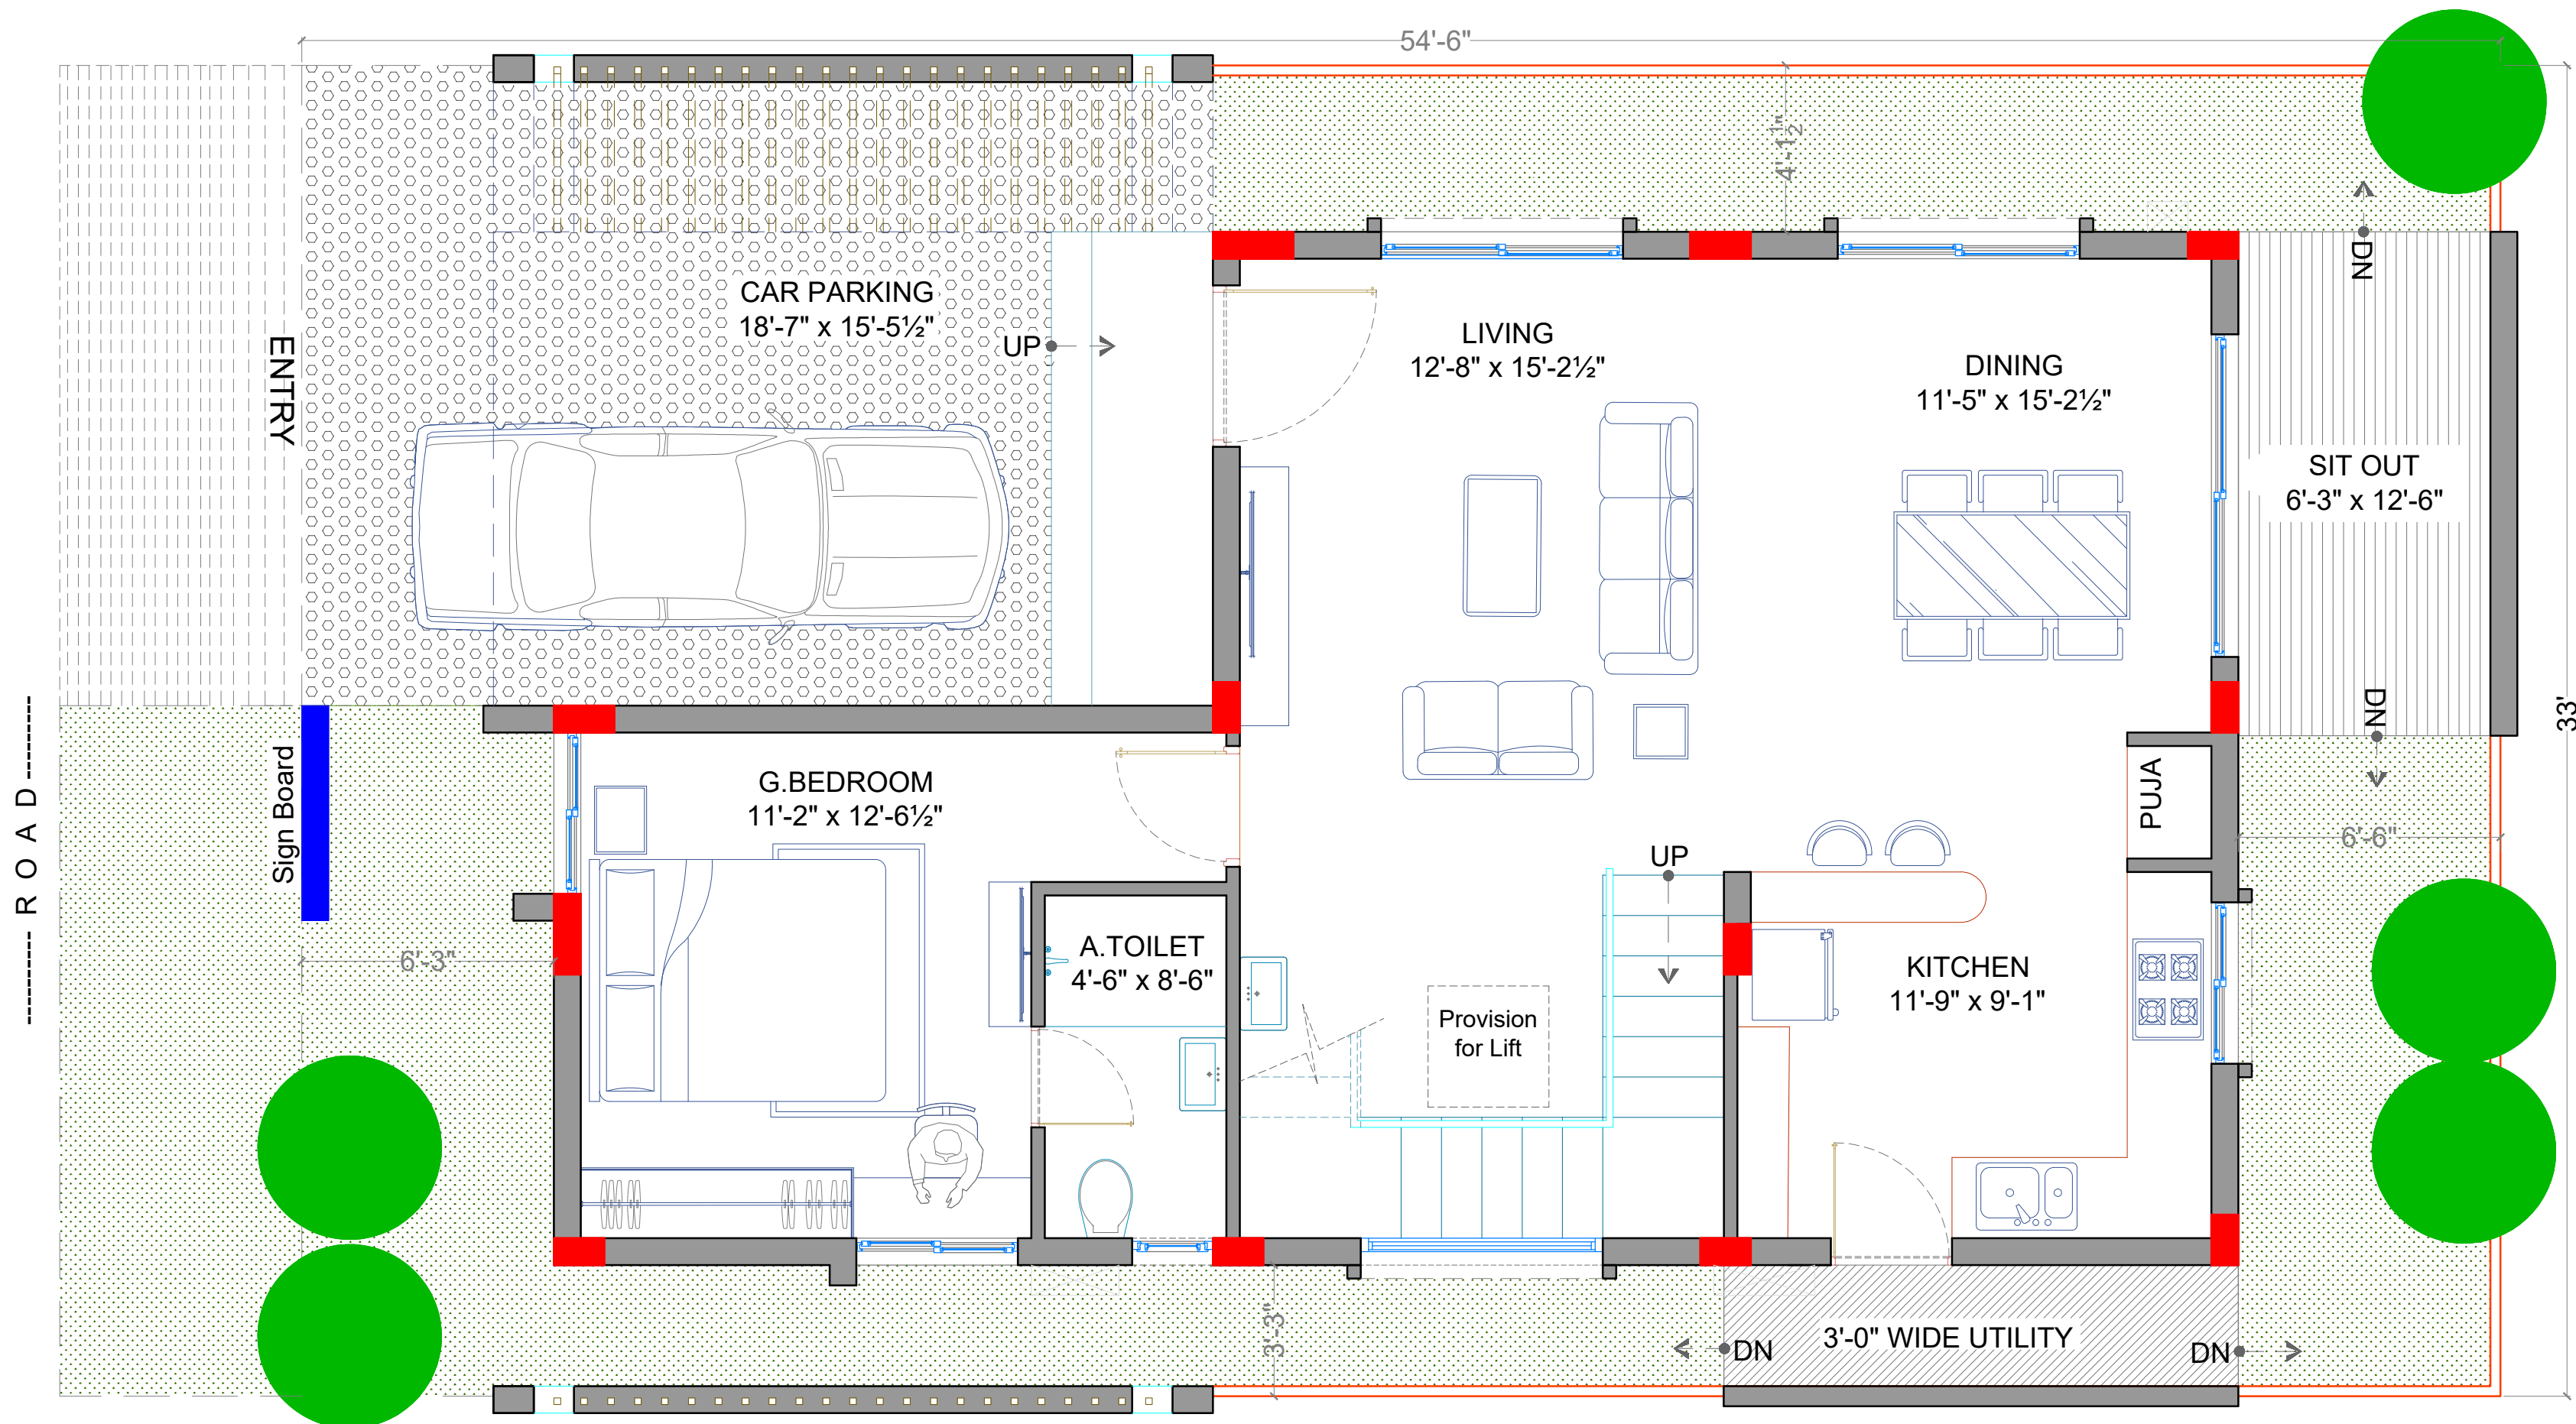


A GROUND FLOOR PLAN

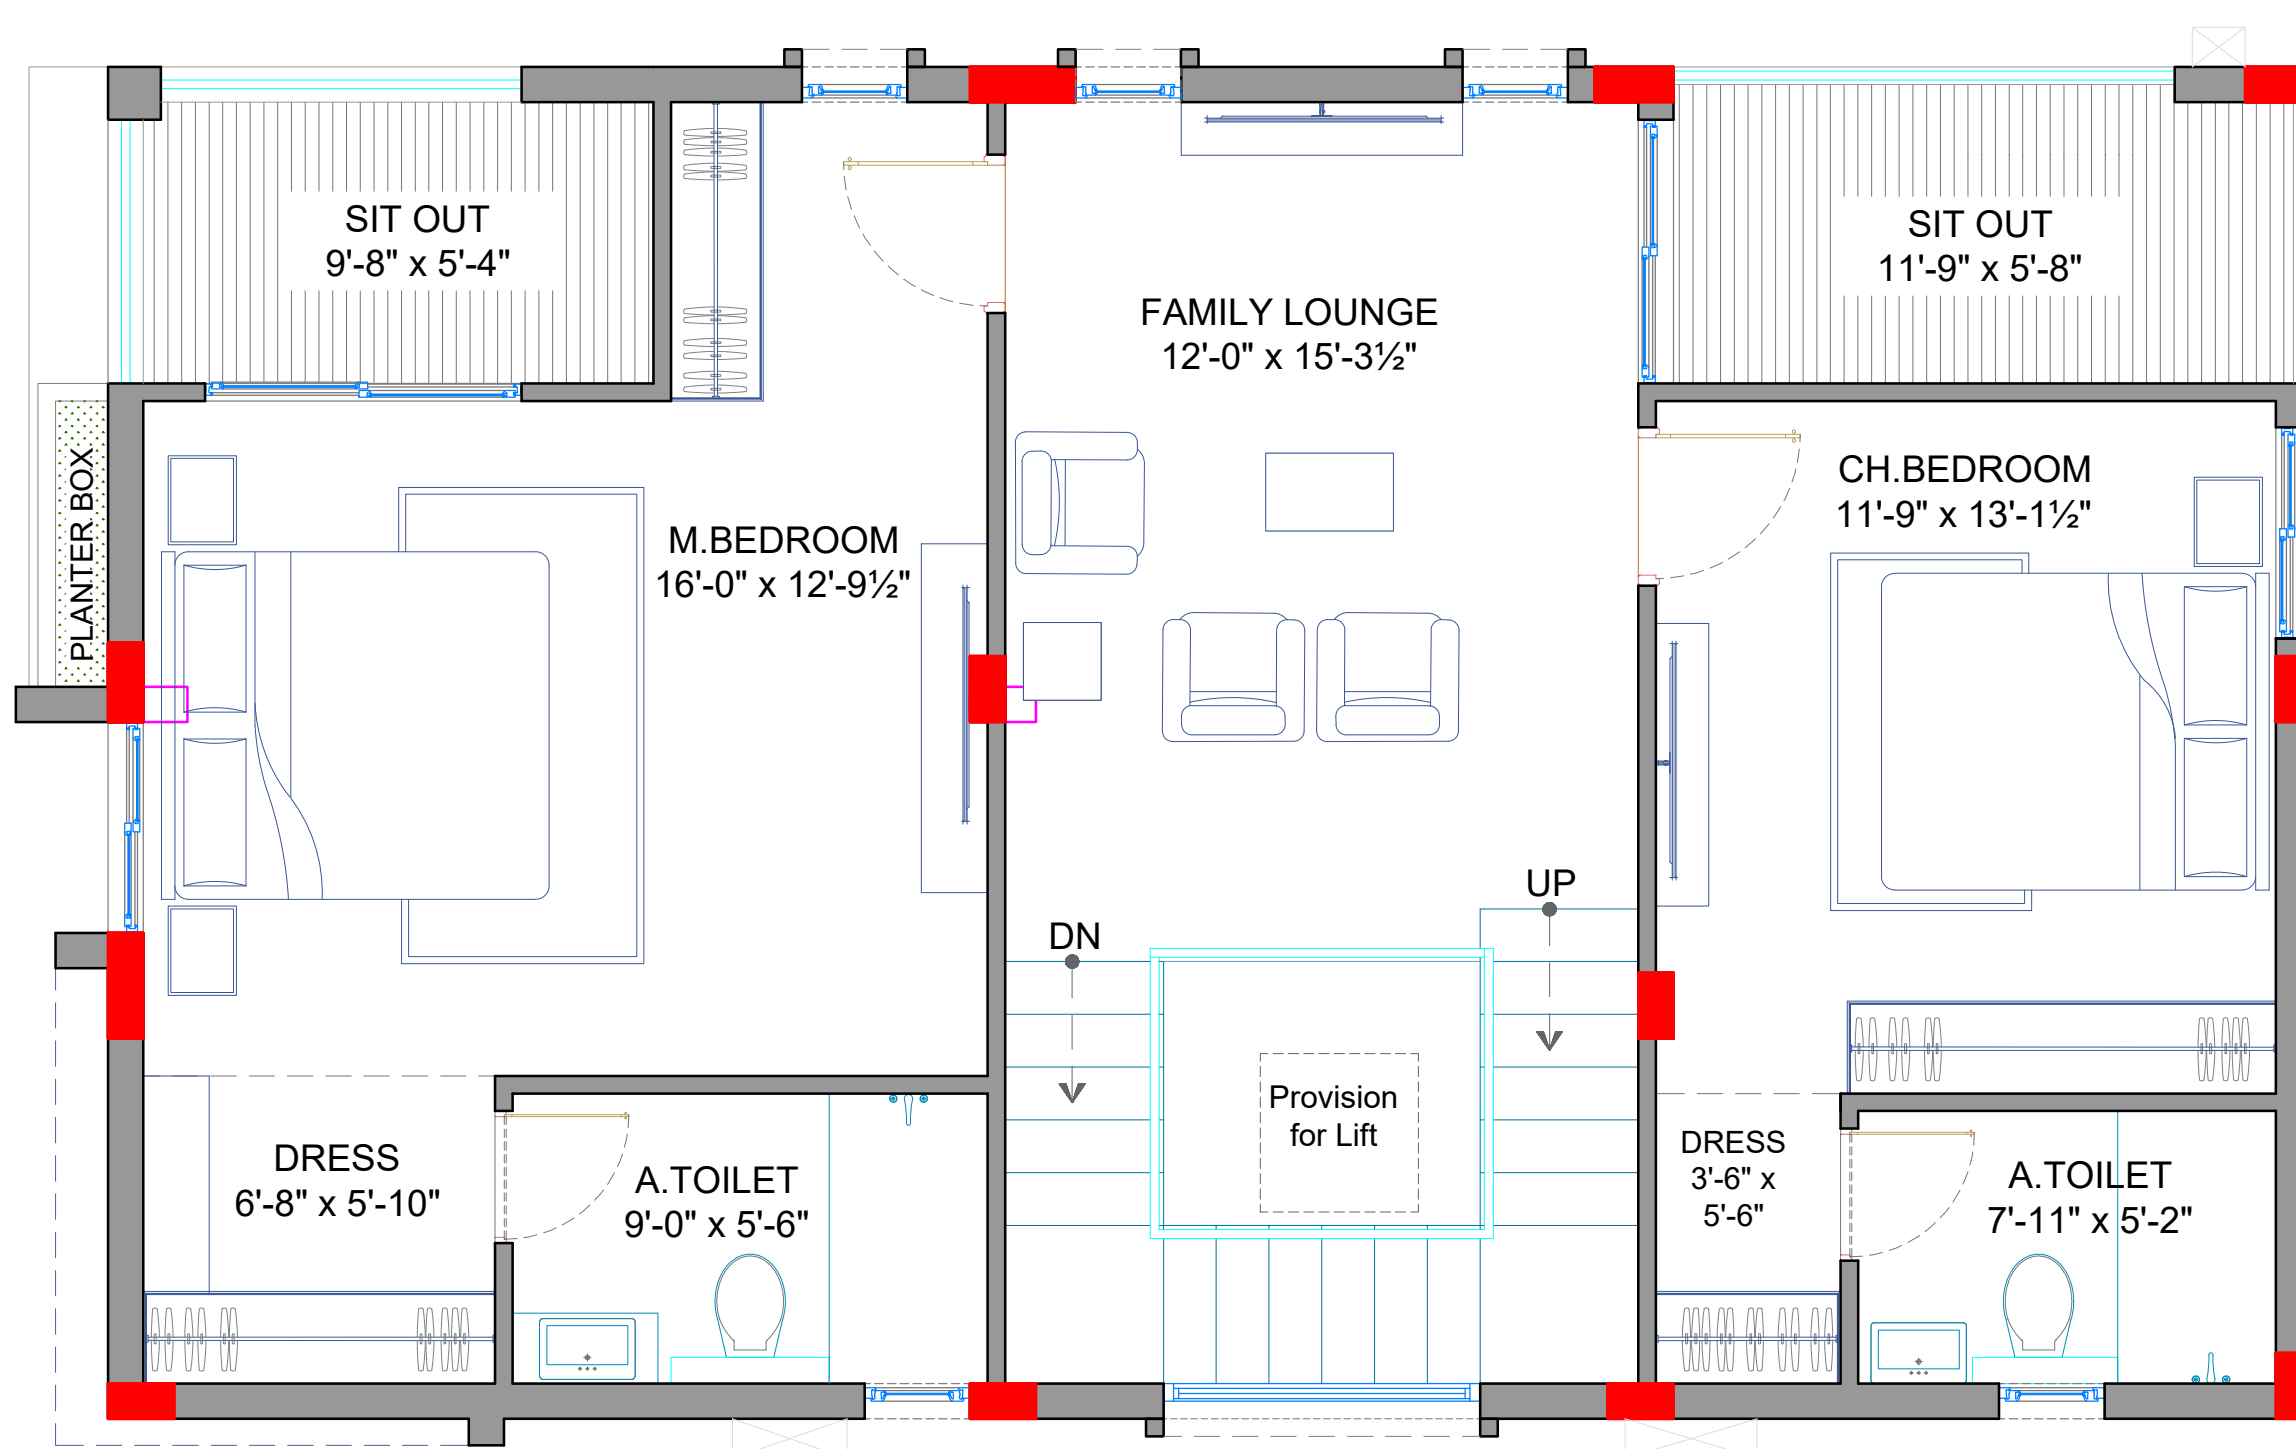

A FIRST FLOOR PLAN

WEST FACING VILLA

PLOT SIZE	: 54'-6"x33'-0"
PLOT AREA	: 200 Sq.Yds.
GROUND FLOOR AREA	: 1,087 Sft.
FIRST FLOOR AREA	: 1,087 Sft.
HEAD ROOM AREA	: 185 Sft.
TOTAL BUILT UP AREA	: 2,359 Sft.

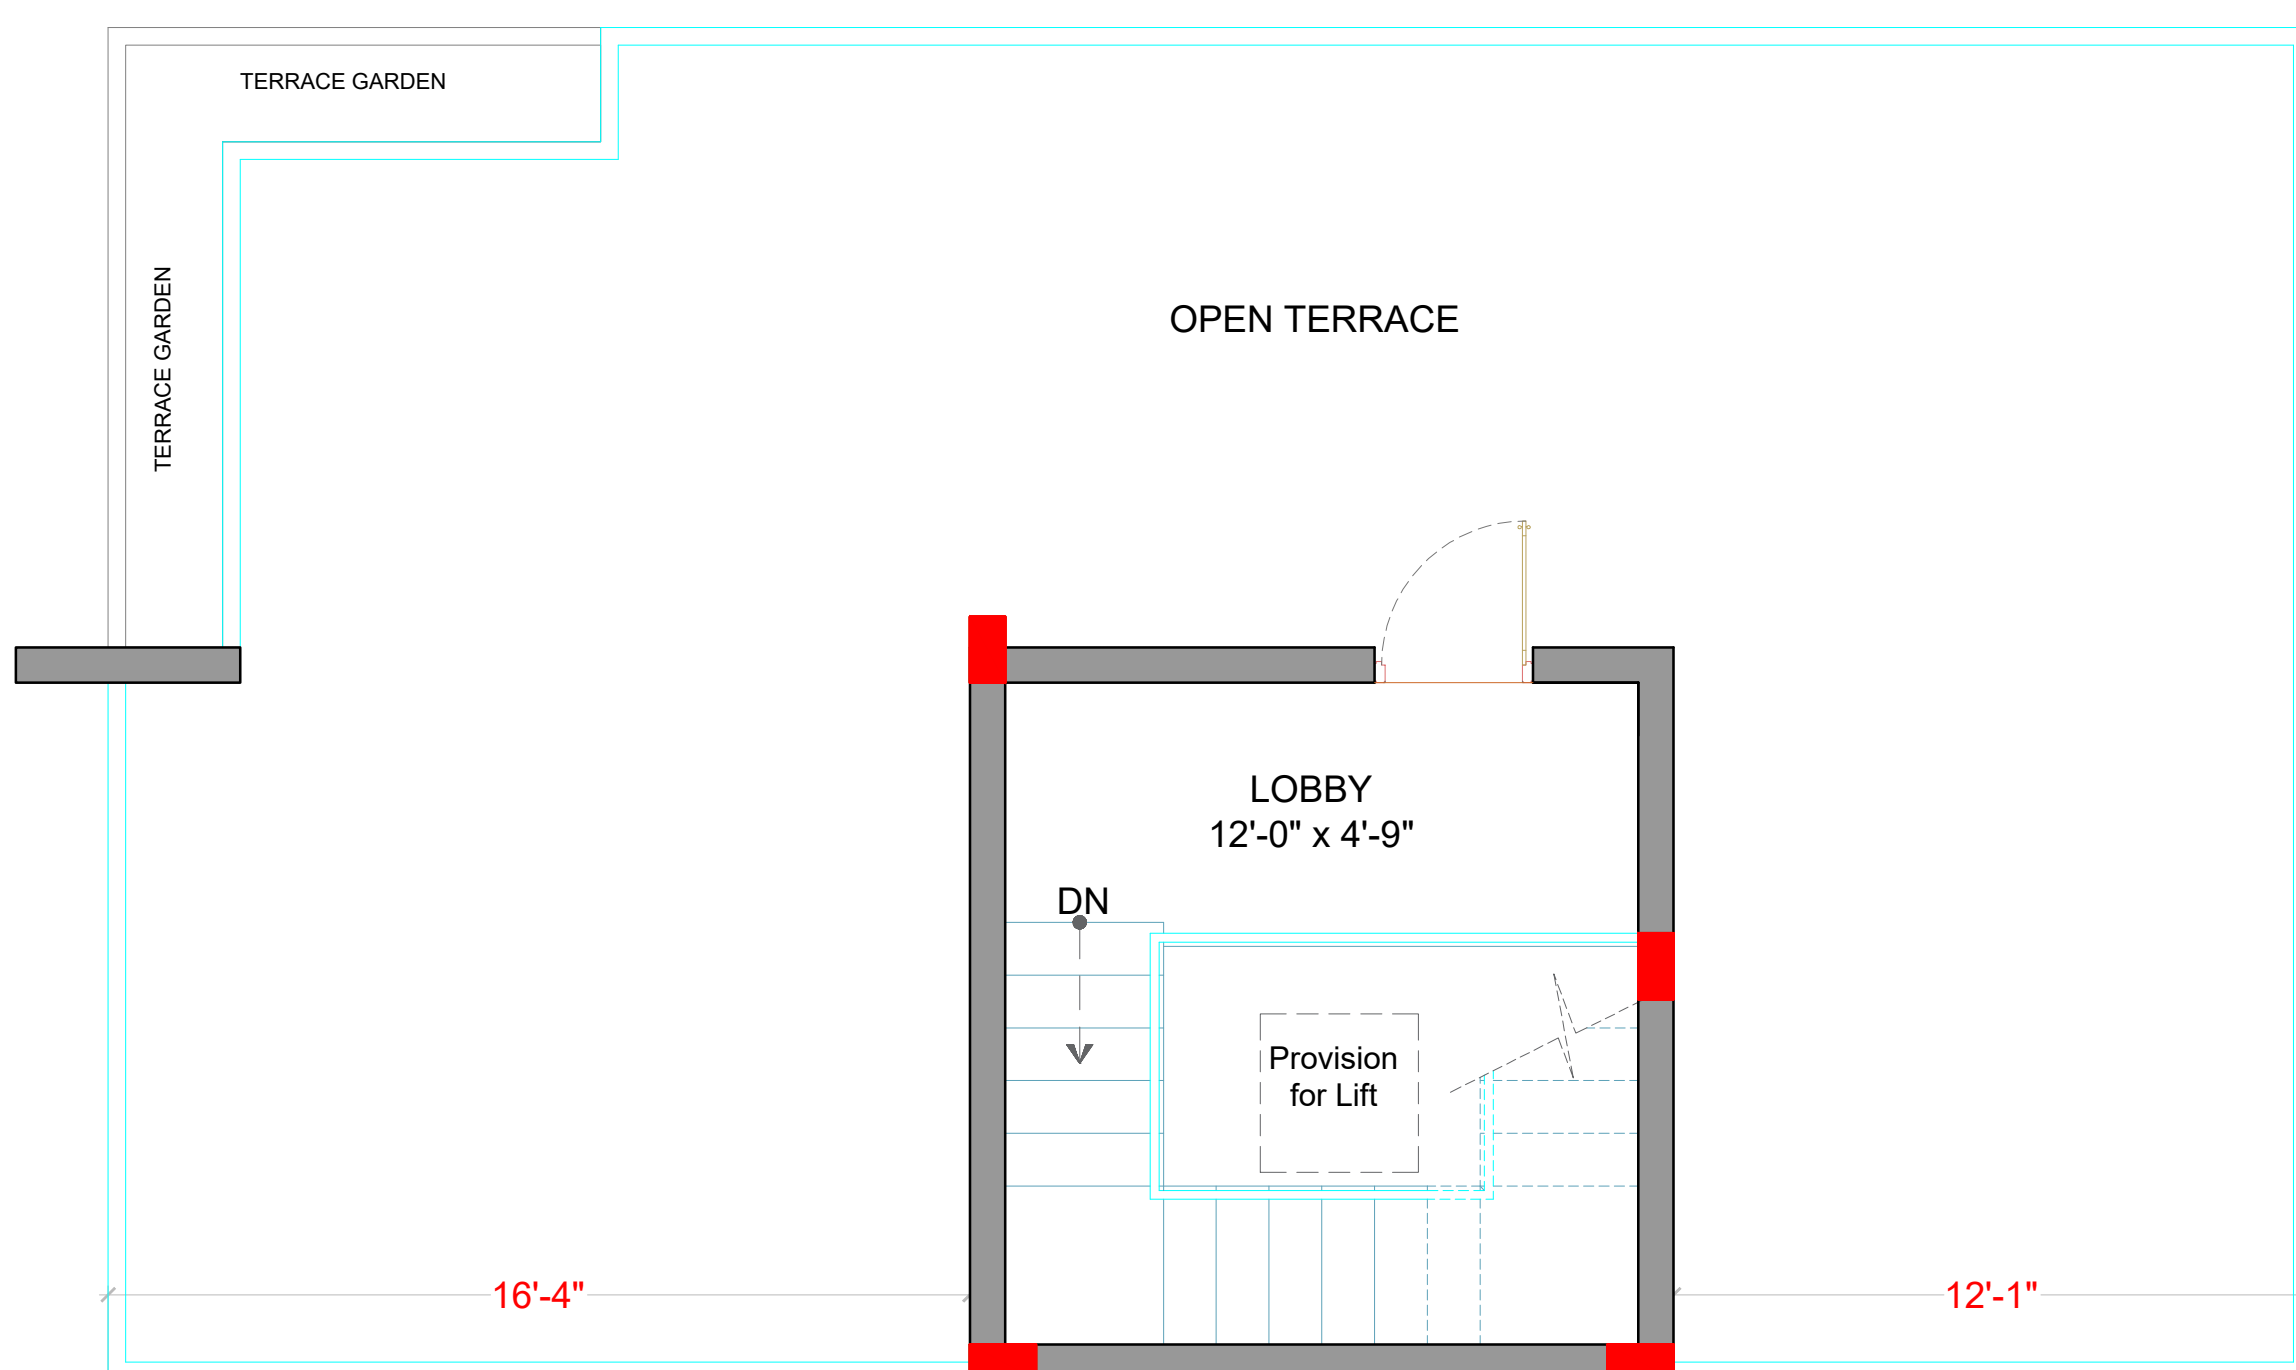


A SECOND FLOOR PLAN

GENERAL NOTES:

7			
6			
5			
3			
2			
1			
REV	DESCRIPTION	DATE	BY

DWG TITLE:	WEST FACING VILLA -200 SQ.YDS FLOOR PLAN
PROJECT:	M3 DEFENCE COUNTY
CLIENT:	M/s.MILE STONE DEVELOPERS


DATE	20-09-2024
SCALE	NTS
DRAWN.BY	Sai Ashwik
CHEKD.BY	Ar.Santosh
APPR.BY	Ar.Ramana Reddy
DWG NO:-	

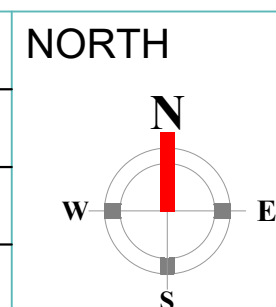


ARCHITECT




ARCHITECTS & INTERIOR DESIGNERS
 #First Floor, Plot No 258, Road No-78,
 Prashashan Nagar, Jubilee Hills, Hyderabad-500033.
 Ph-040-23310971; MOB-9966640971.
 e-mail: info@instonearchitects.com
 www.instonearchitects.com

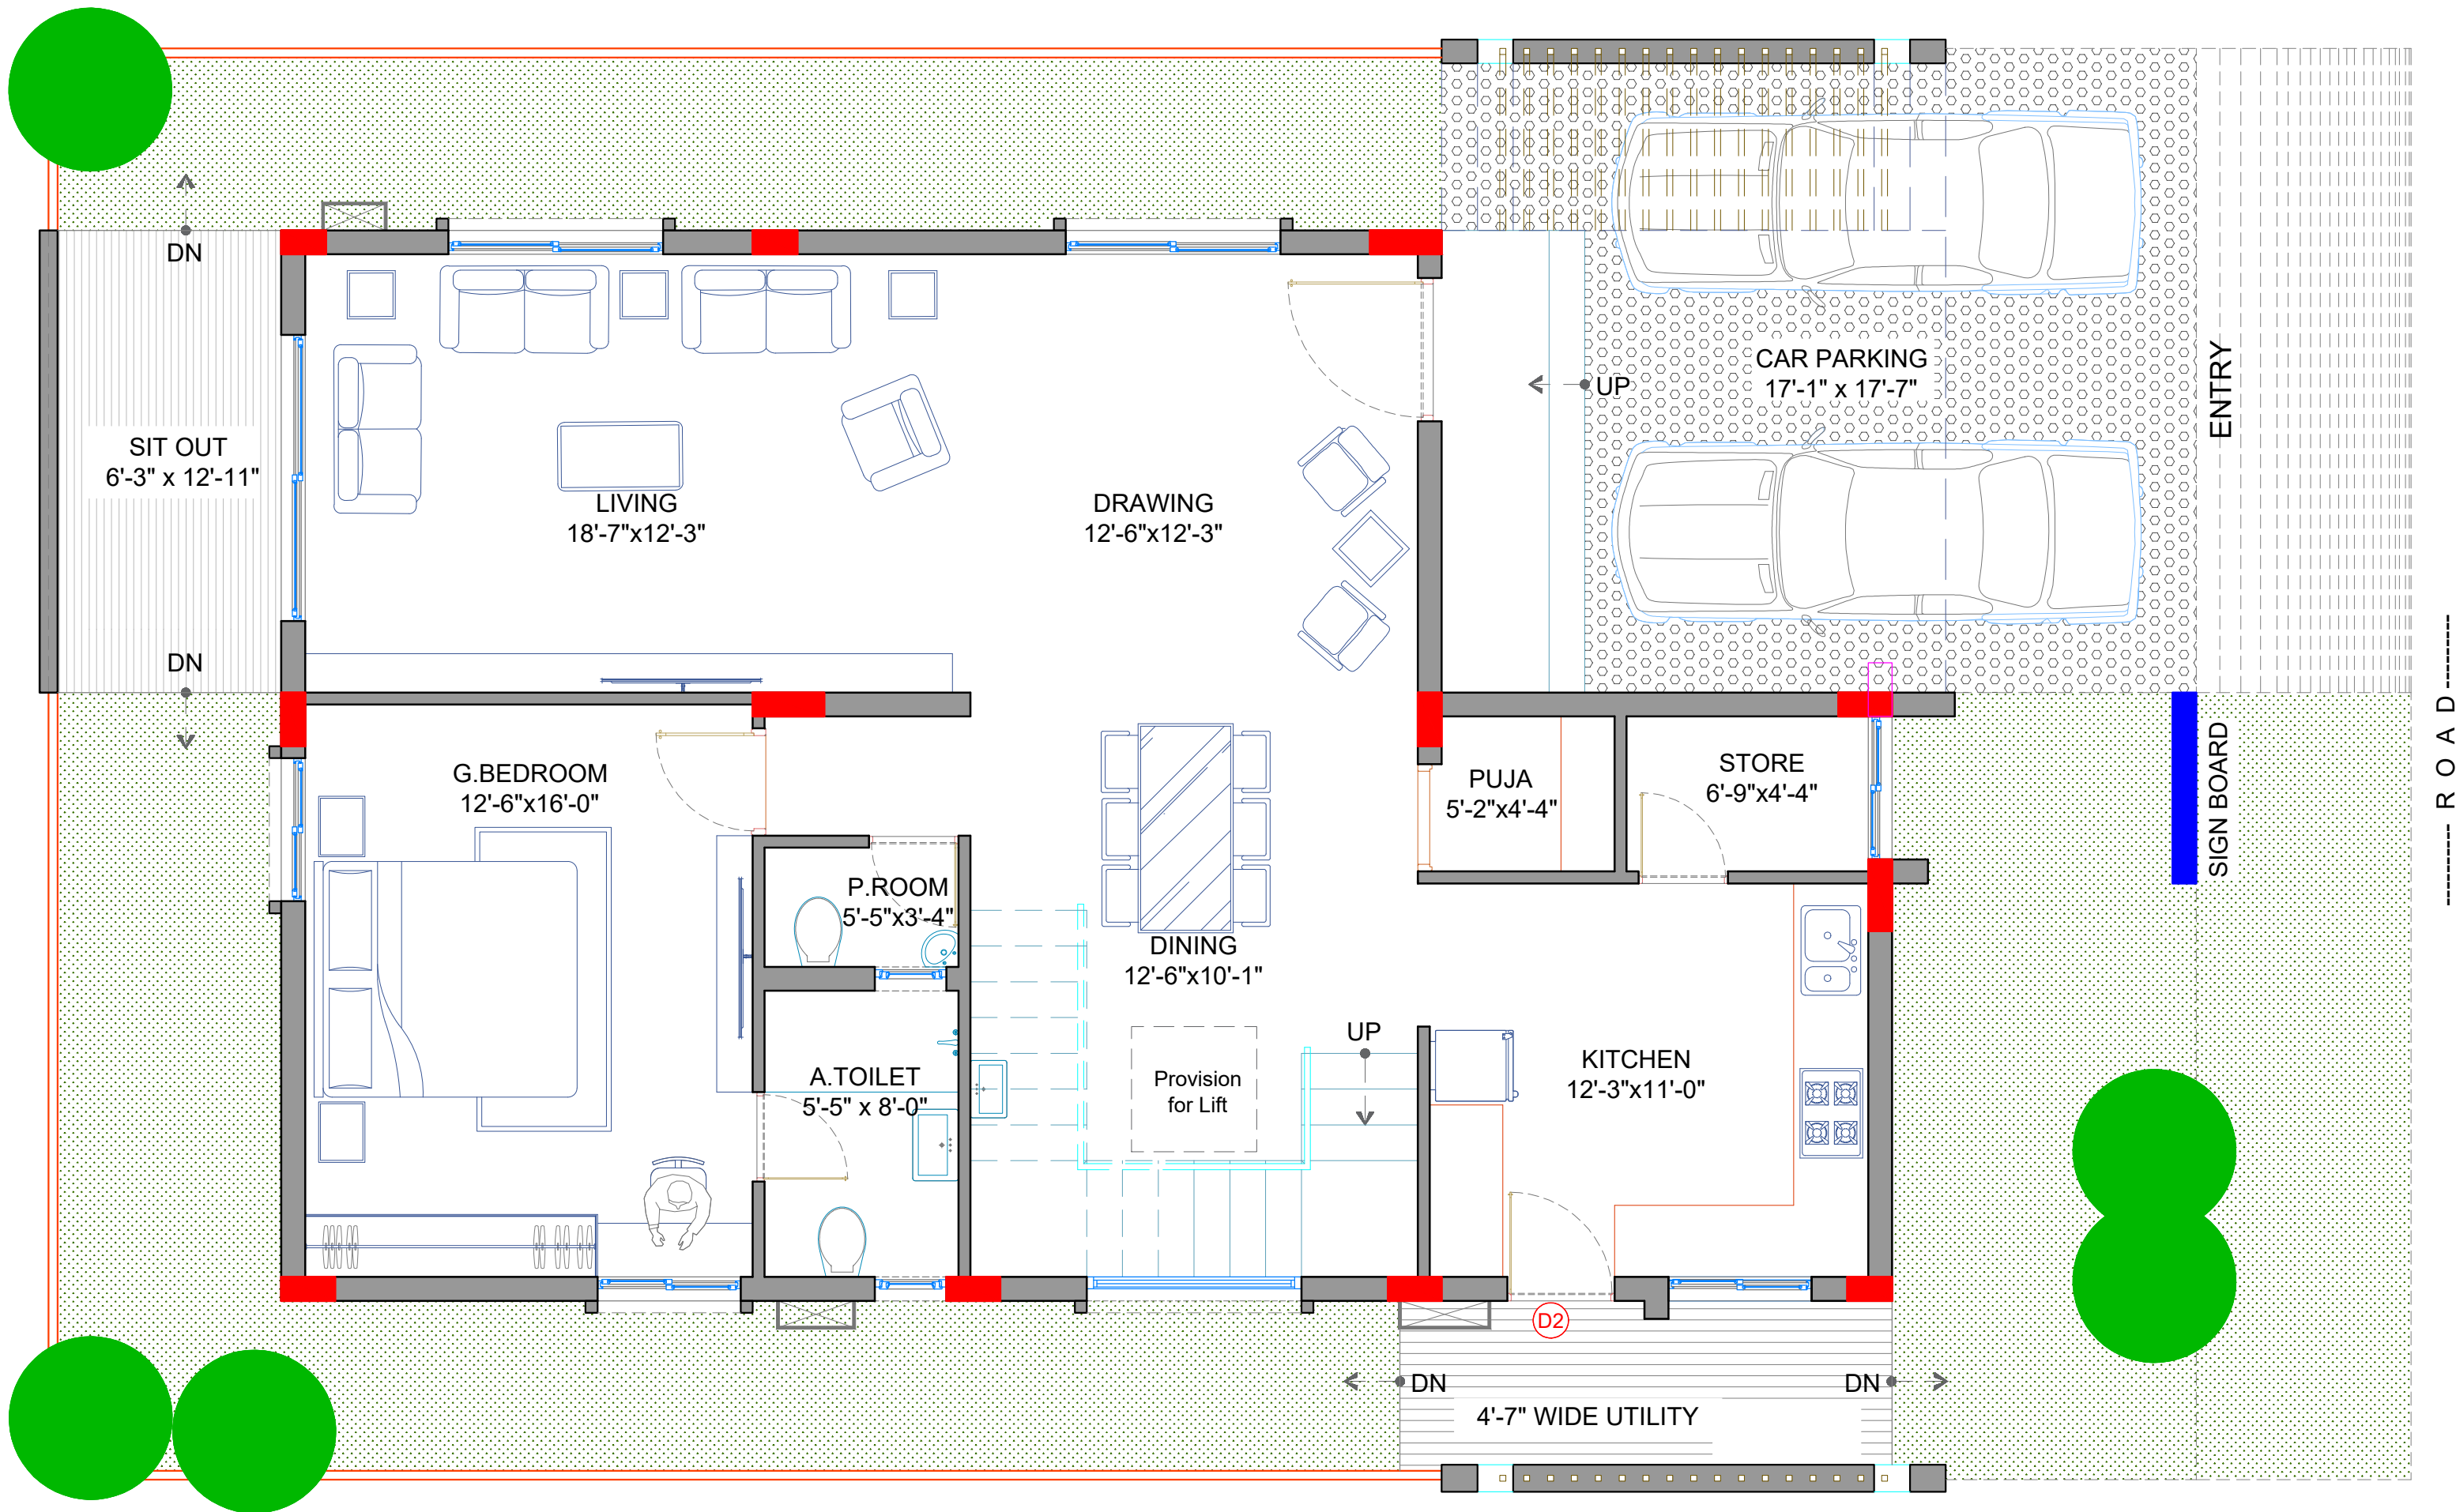

A GROUND FLOOR PLAN

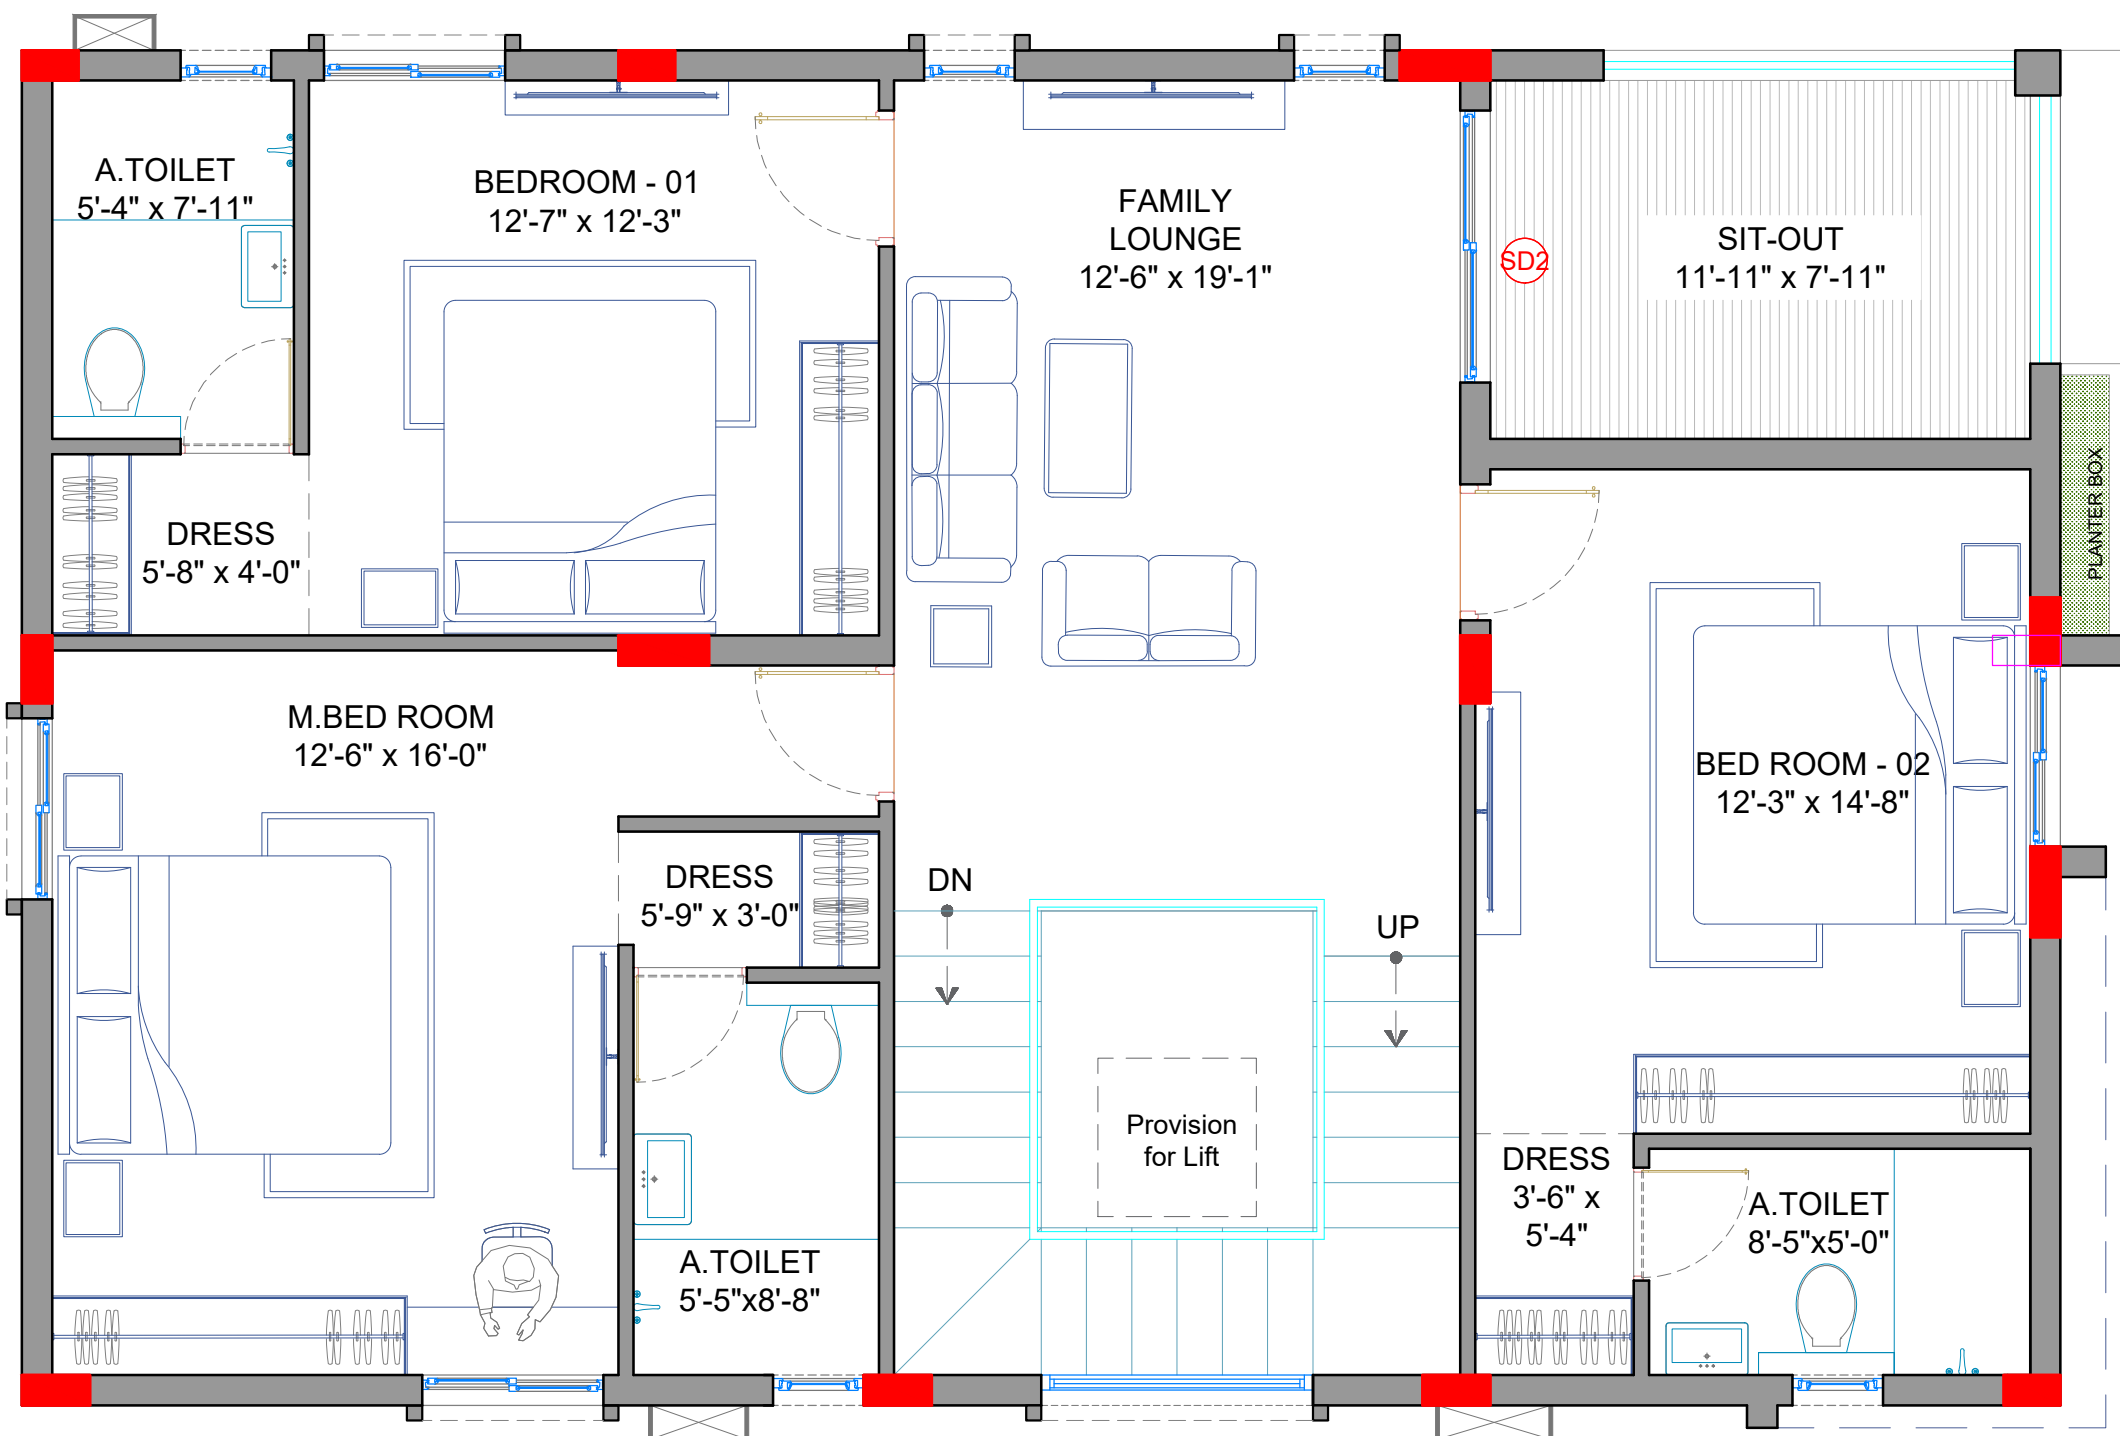

A FIRST FLOOR PLAN

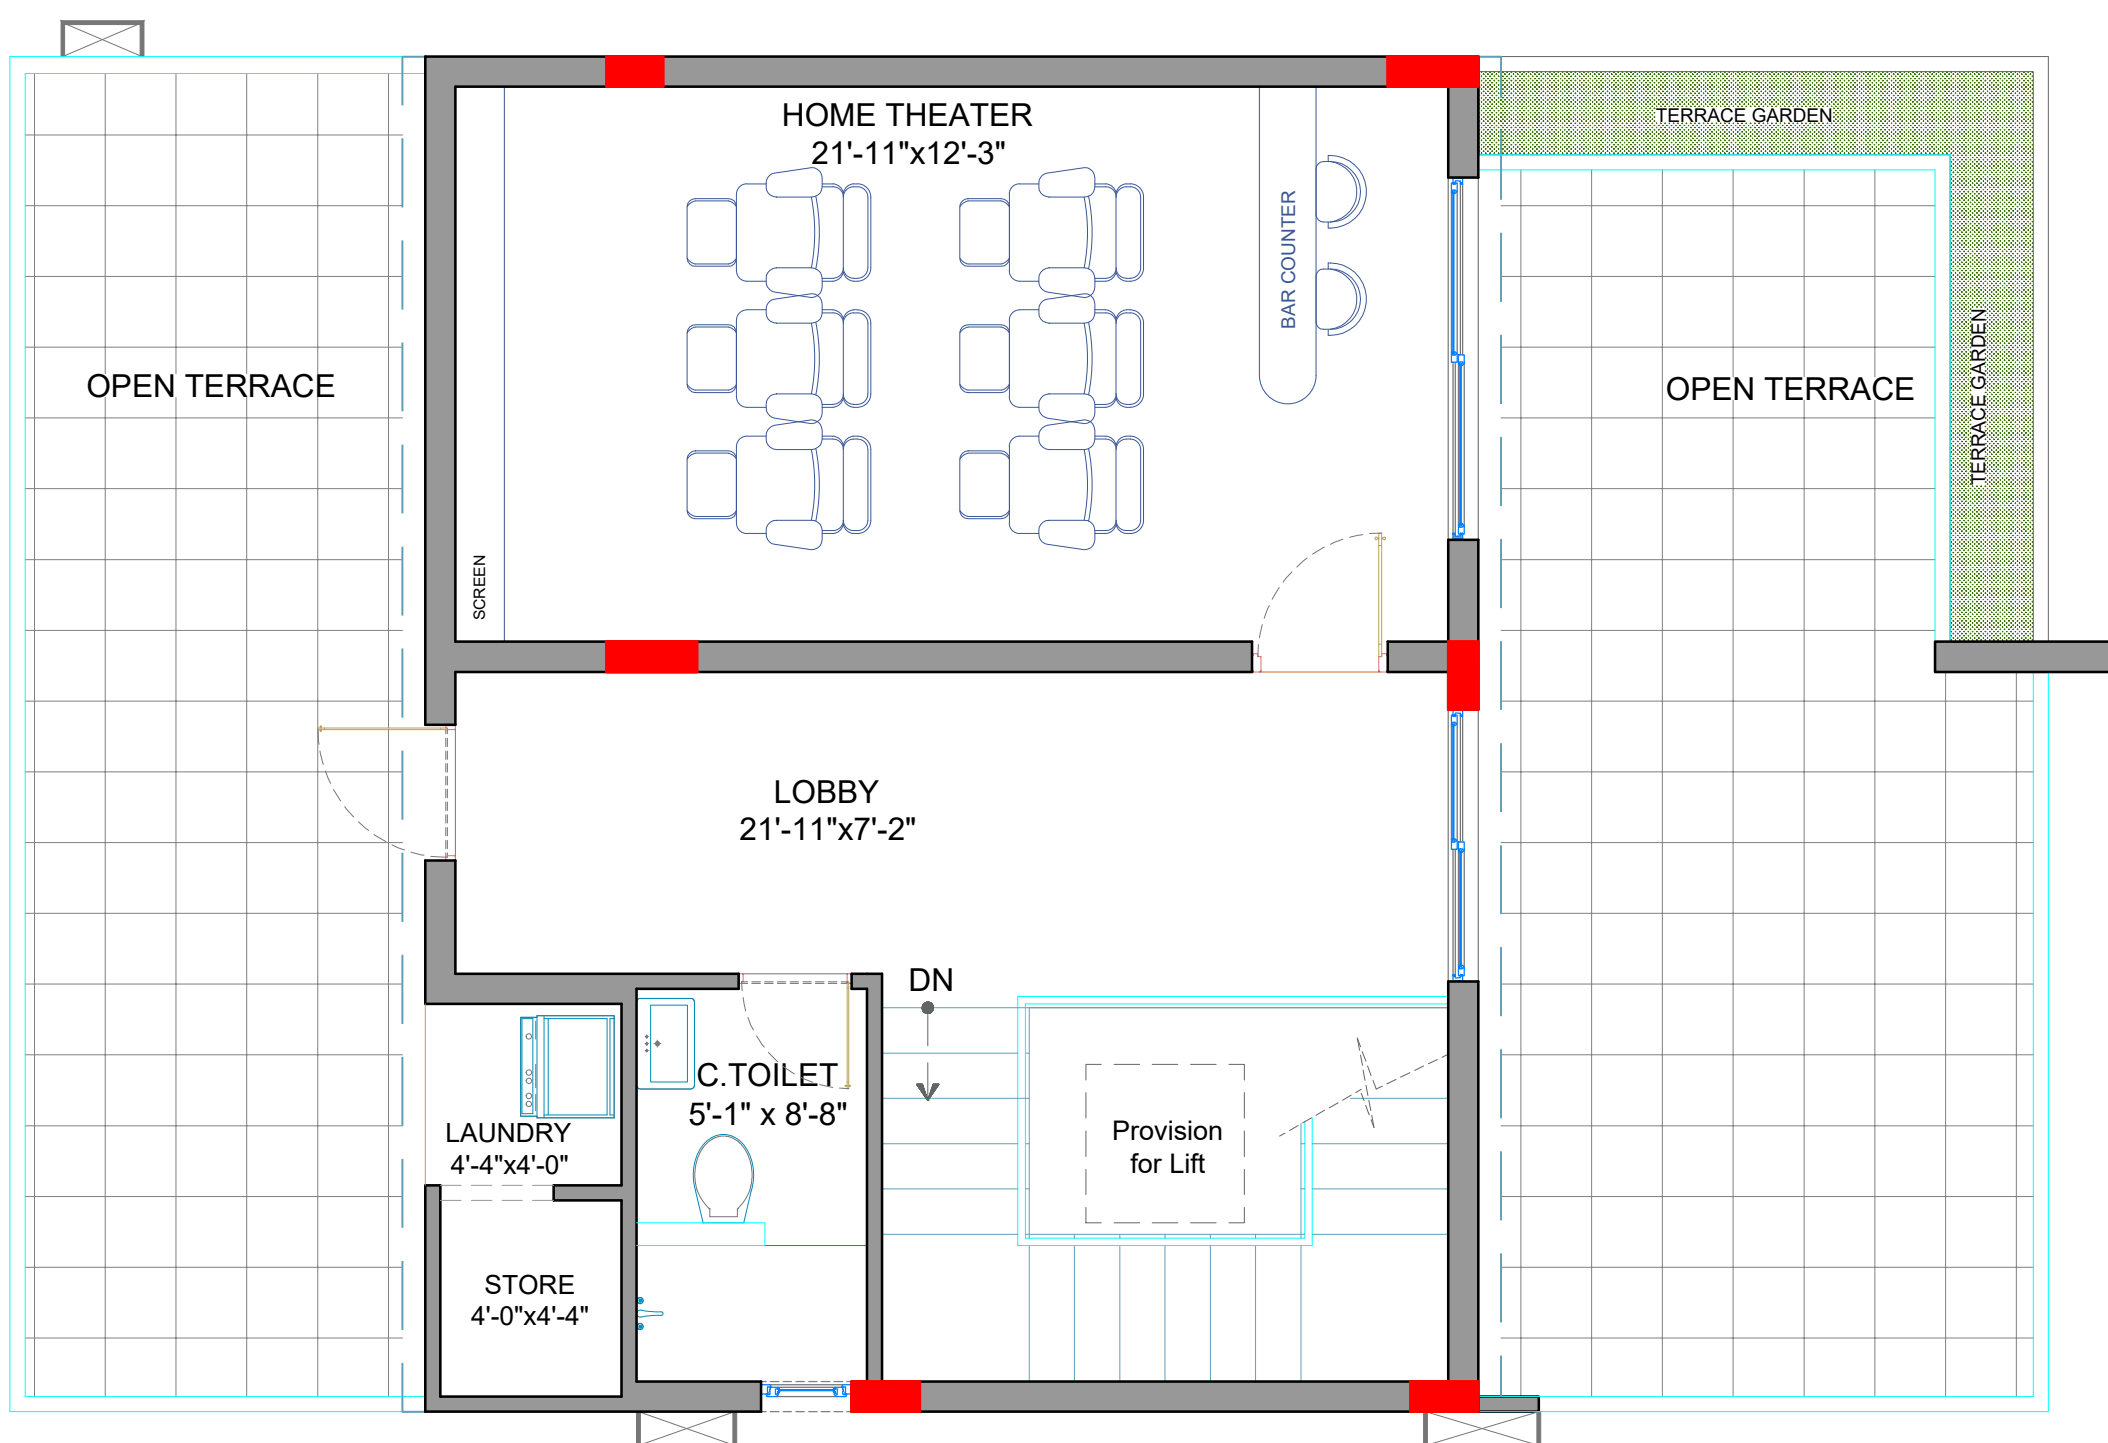

A SECOND FLOOR PLAN

EAST FACING VILLA


PLOT SIZE	: 60'-0"x40'-0"
PLOT AREA	: 266.66 Sq.Yds.
GROUND FLOOR AREA	: 1365 Sft.
FIRST FLOOR AREA	: 1365 Sft.
SECOND FLOOR AREA	: 726 Sft
TOTAL BUILT UP AREA	: 3,456 Sft.

GENERAL NOTES:

REV	DESCRIPTION	DATE	BY
7			
6			
5			
3			
2			
1			

DWG TITLE:	EAST FACING VILLA -266SQ.YDS FLOOR PLAN
PROJECT:	M3 DEFENCE COUNTY
CLIENT:	M/s.MILE STONE DEVELOPERS

DATE	20-09-2024
SCALE	NTS
DRAWN.BY	Sai Ashwik
CHEKD.BY	Ar.Santosh
APPR.BY	Ar.Ramana Reddy
DWG NO:-	

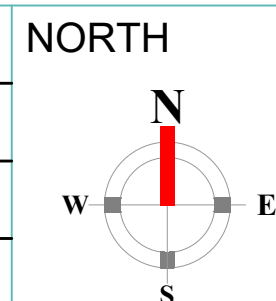


ARCHITECT


instone

ARCHITECTS & INTERIOR DESIGNERS


#First Floor, Plot No 258, Road No-78,
Prashashan Nagar, Jubilee Hills, Hyderabad-500033.
Ph-040-23310971; MOB-9966640971.
e-mail: info@instonearchitects.com
www.instonearchitects.com

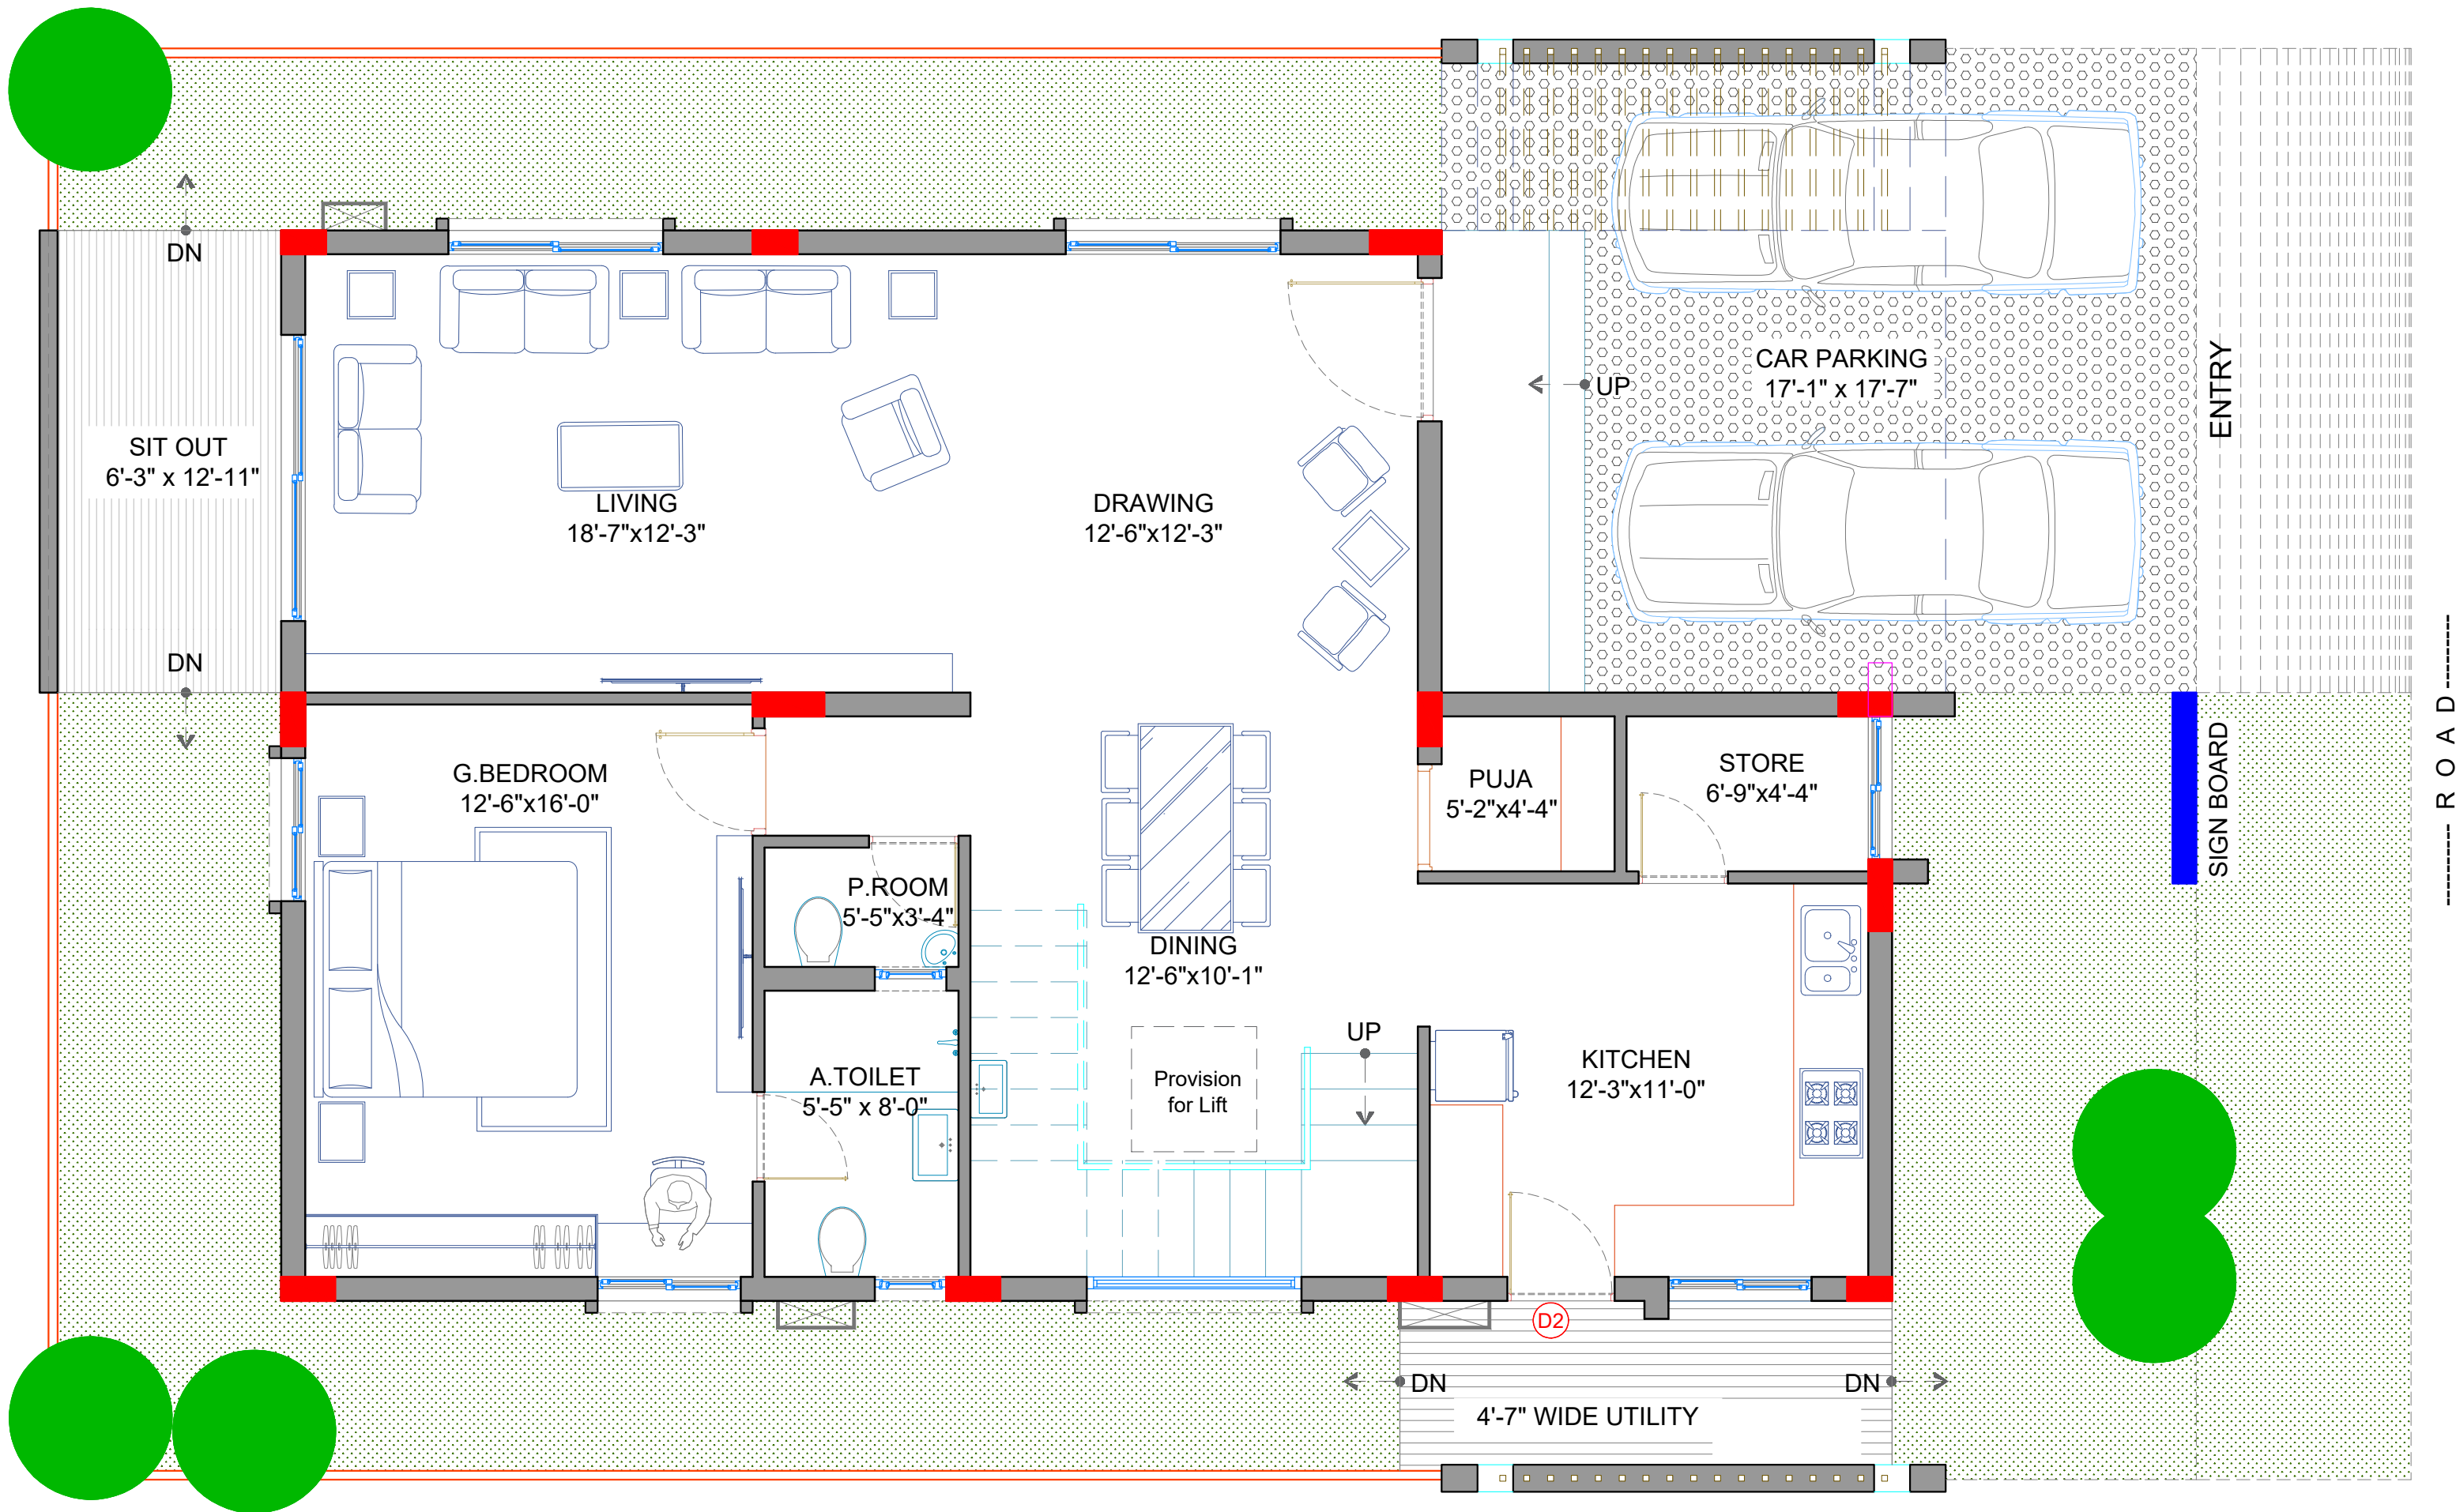

A GROUND FLOOR PLAN

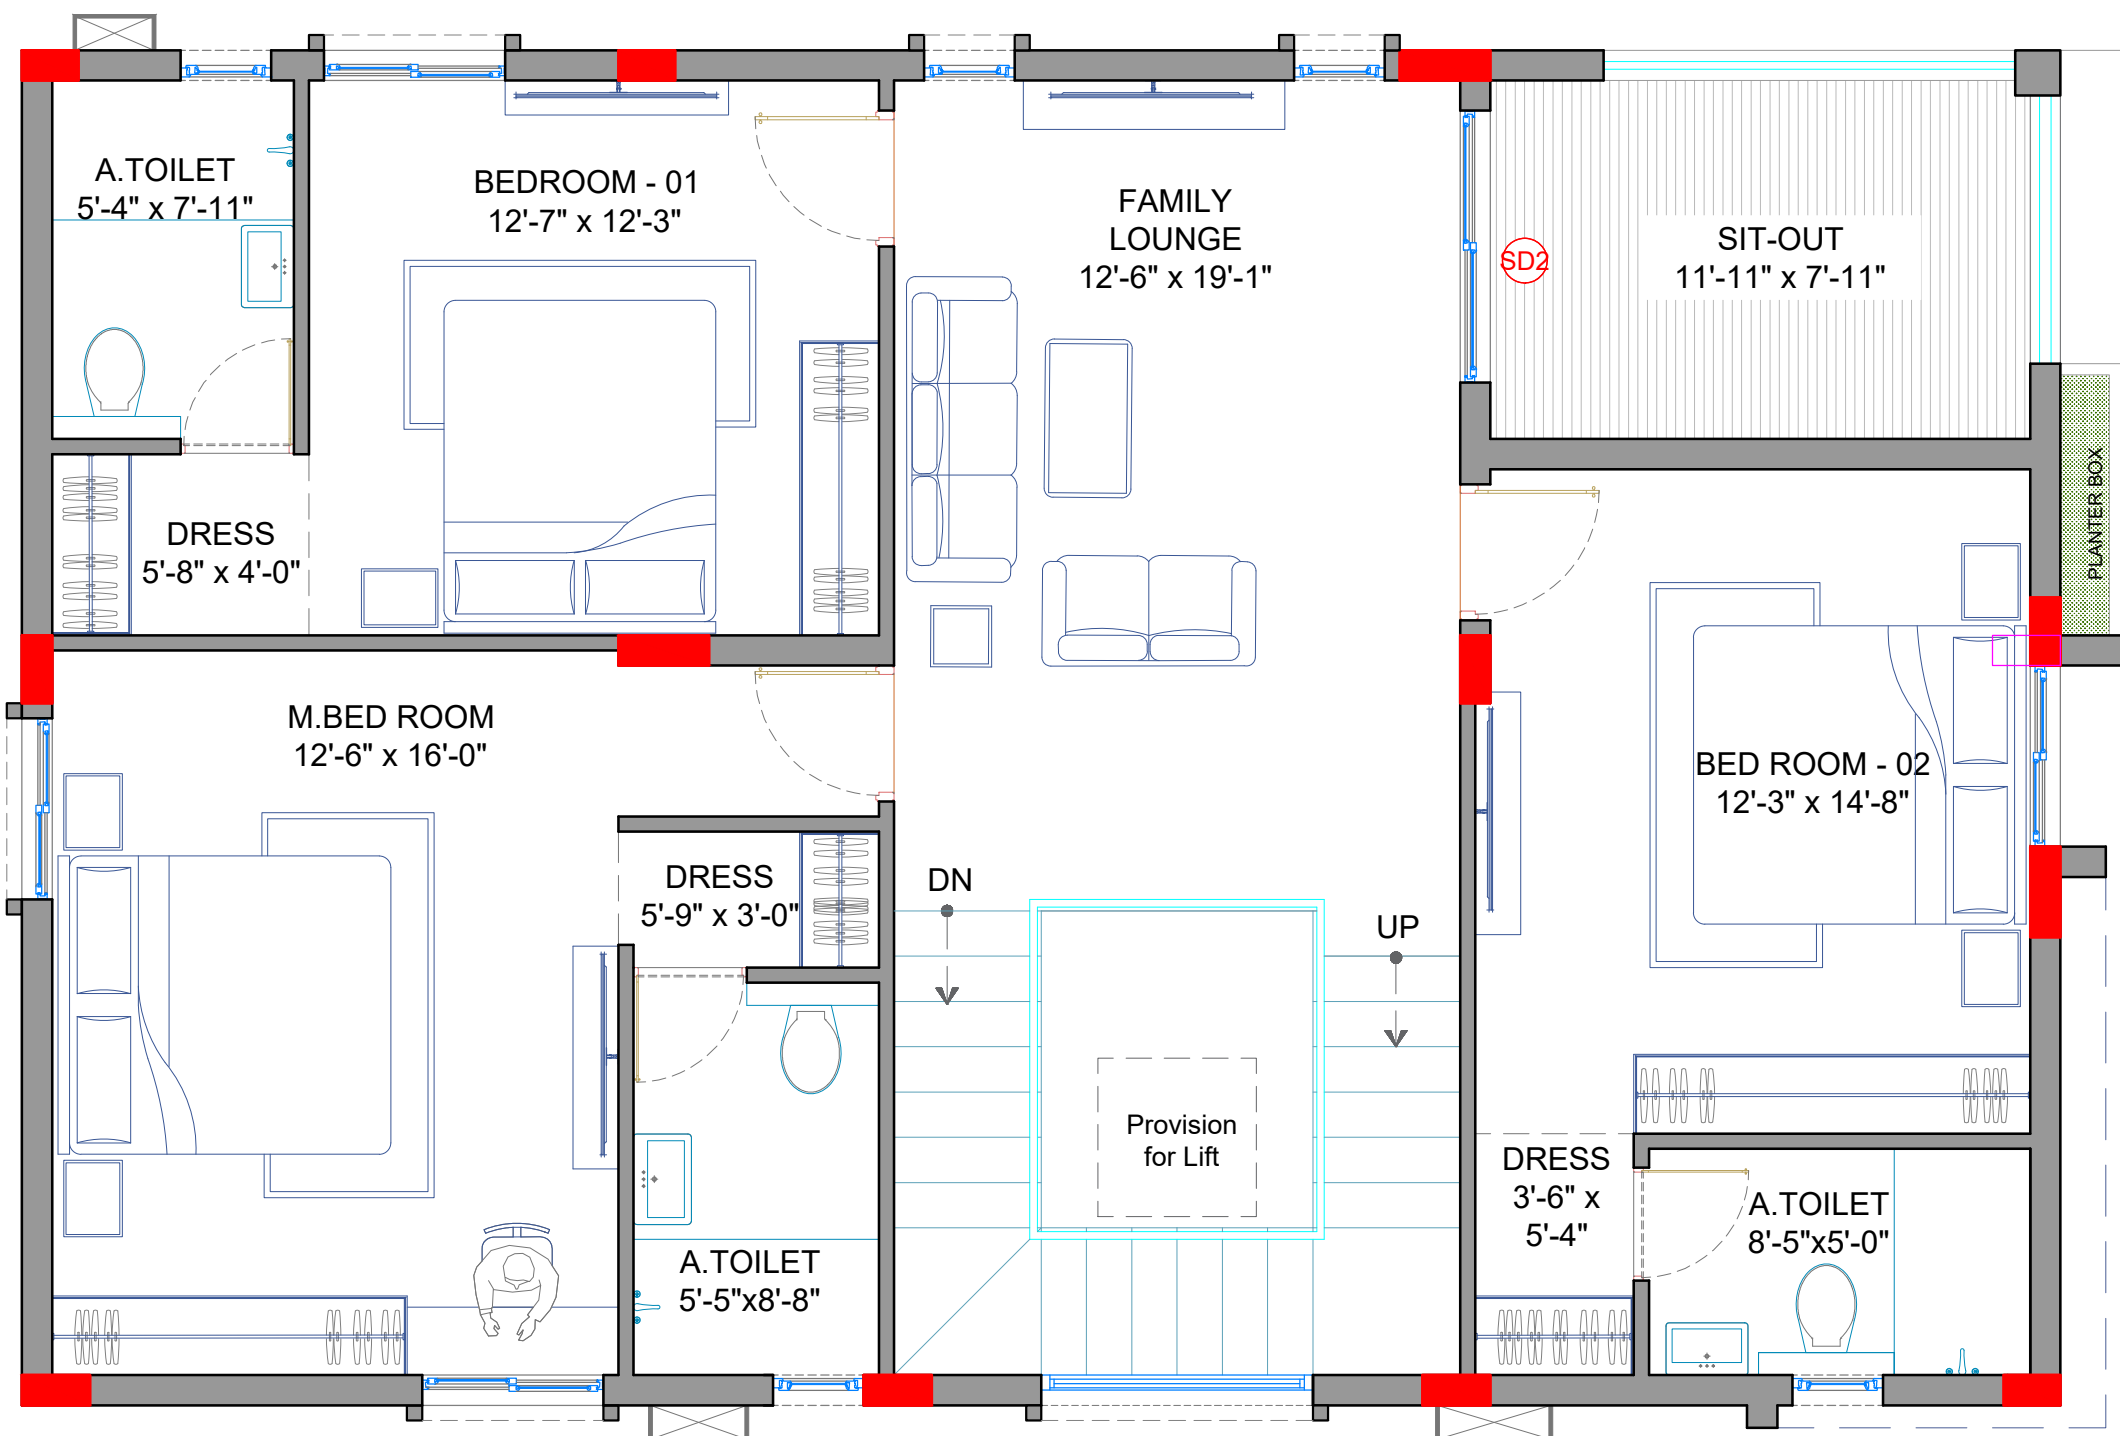

A FIRST FLOOR PLAN

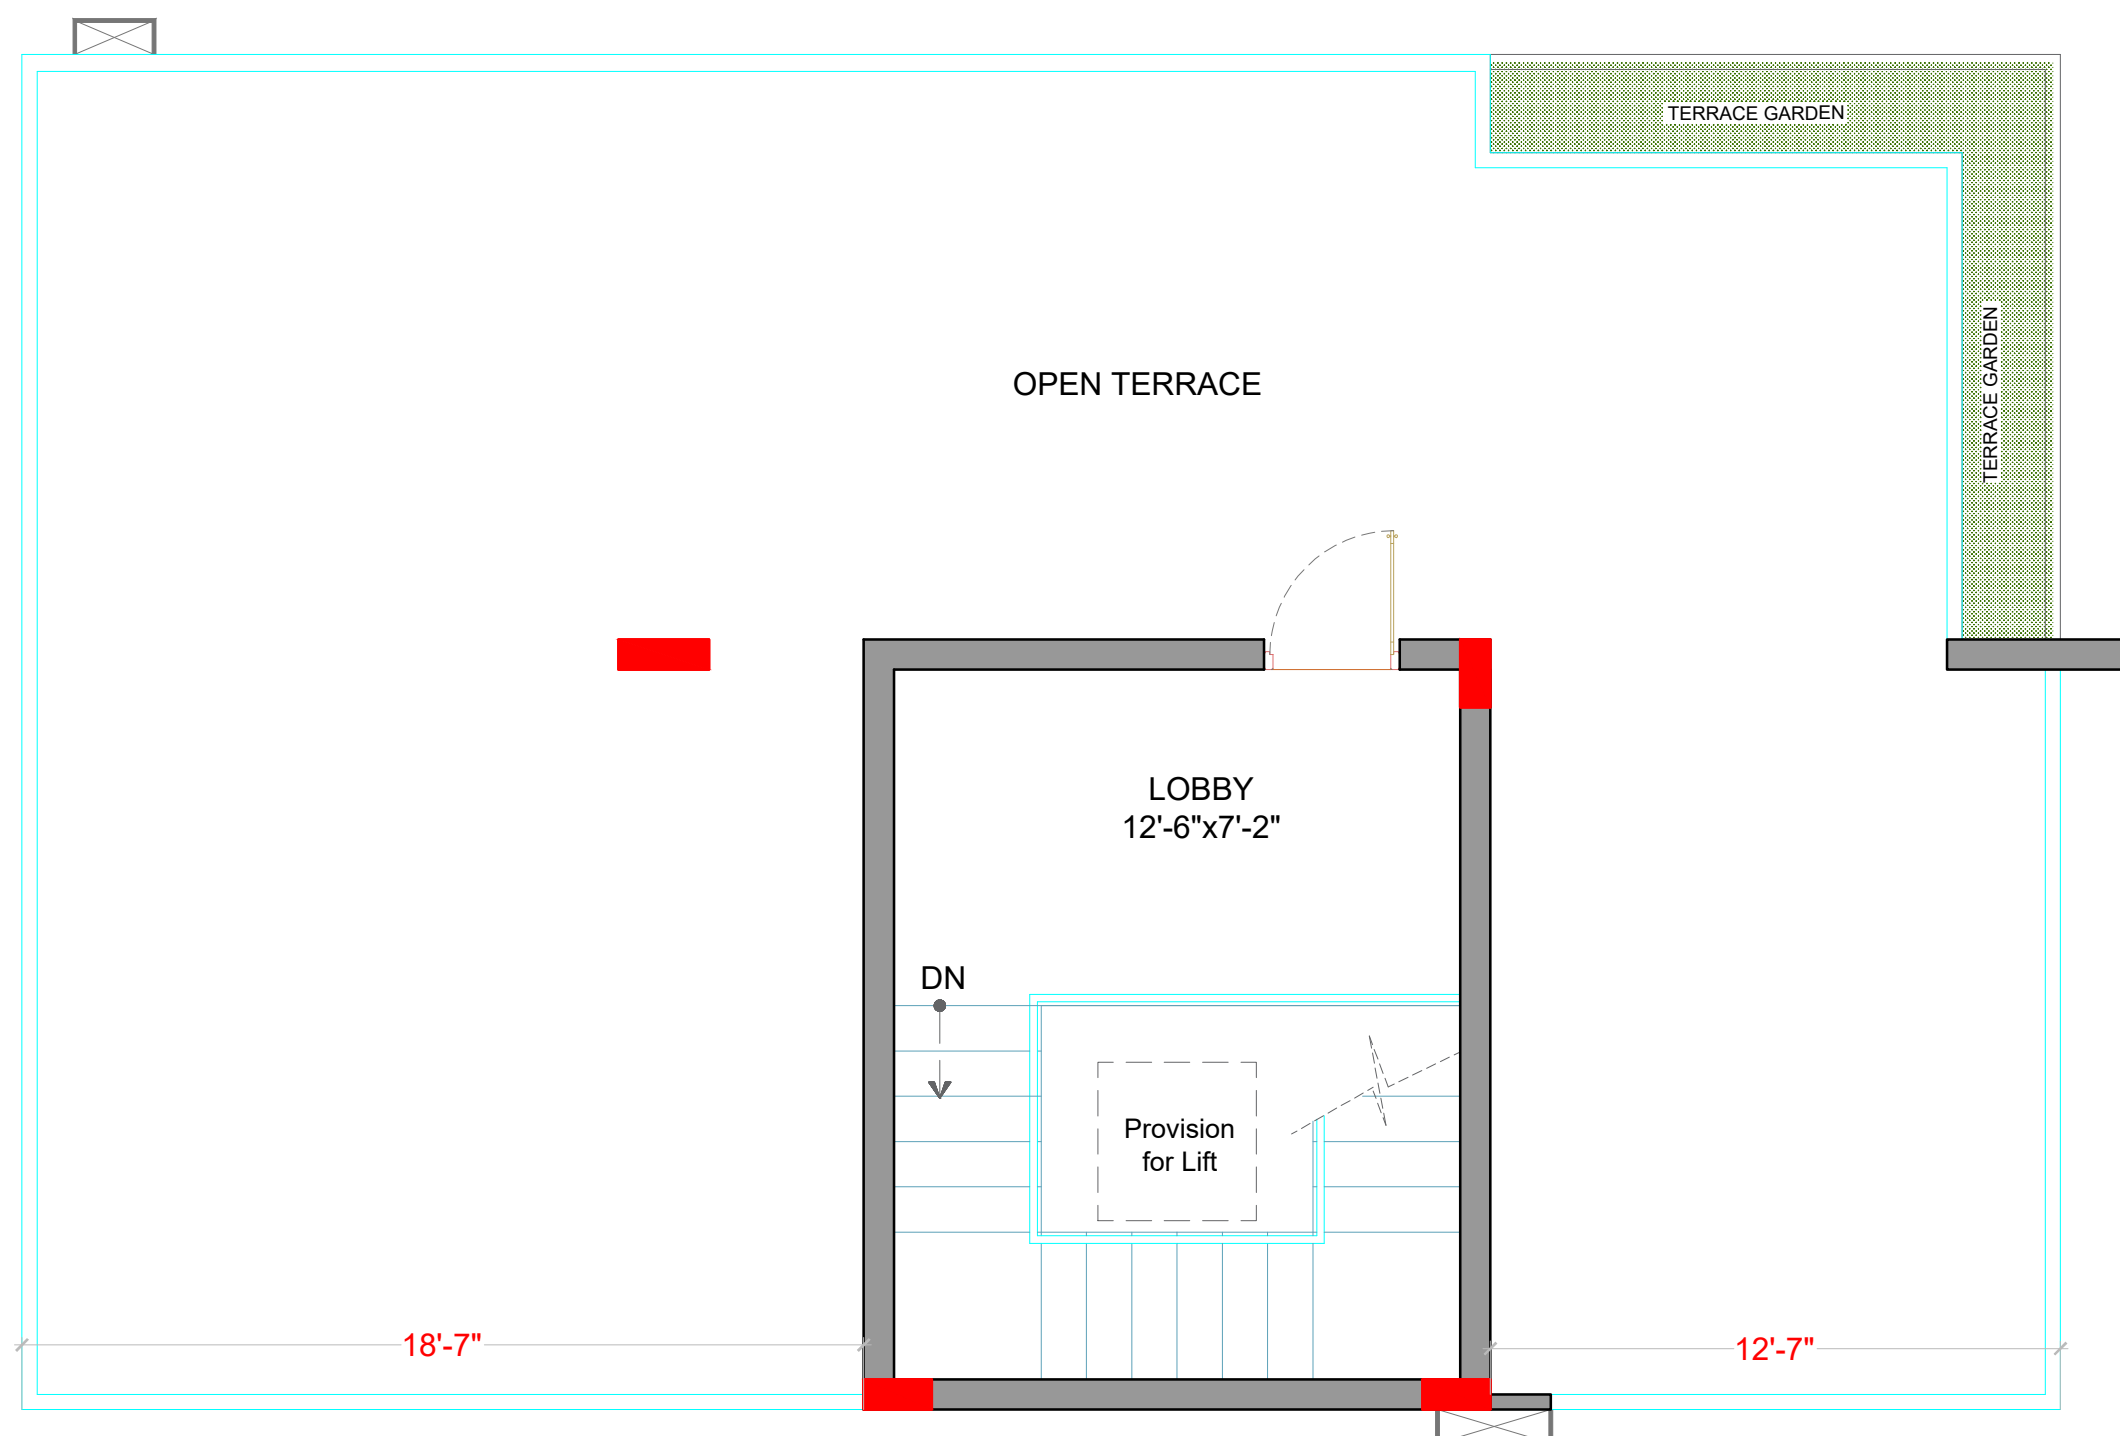

A SECOND FLOOR PLAN

EAST FACING VILLA


PLOT SIZE	: 60'-0"x40'-0"
PLOT AREA	: 266.66 Sq.Yds.
GROUND FLOOR AREA	: 1365 Sft.
FIRST FLOOR AREA	: 1365 Sft.
HEAD ROOM AREA	: 235 Sft
TOTAL BUILT UP AREA	: 2,965 Sft.

GENERAL NOTES:

REV	DESCRIPTION	DATE	BY
7			
6			
5			
3			
2			
1			

DWG TITLE:	EAST FACING VILLA -266SQ.YDS FLOOR PLAN
PROJECT:	M3 DEFENCE COUNTY
CLIENT:	M/s.MILE STONE DEVELOPERS

DATE	20-09-2024
SCALE	NTS
DRAWN.BY	Sai Ashwik
CHEKD.BY	Ar.Santosh
APPR.BY	Ar.Ramana Reddy
DWG NO:-	

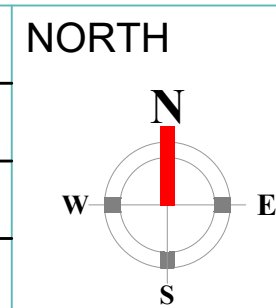


ARCHITECT


instone

ARCHITECTS & INTERIOR DESIGNERS

#First Floor, Plot No 258, Road No-78,
Prashashan Nagar, Jubilee Hills, Hyderabad-500033.
Ph-040-23310971; MOB-9966640971.
e-mail: info@instonearchitects.com
www.instonearchitects.com

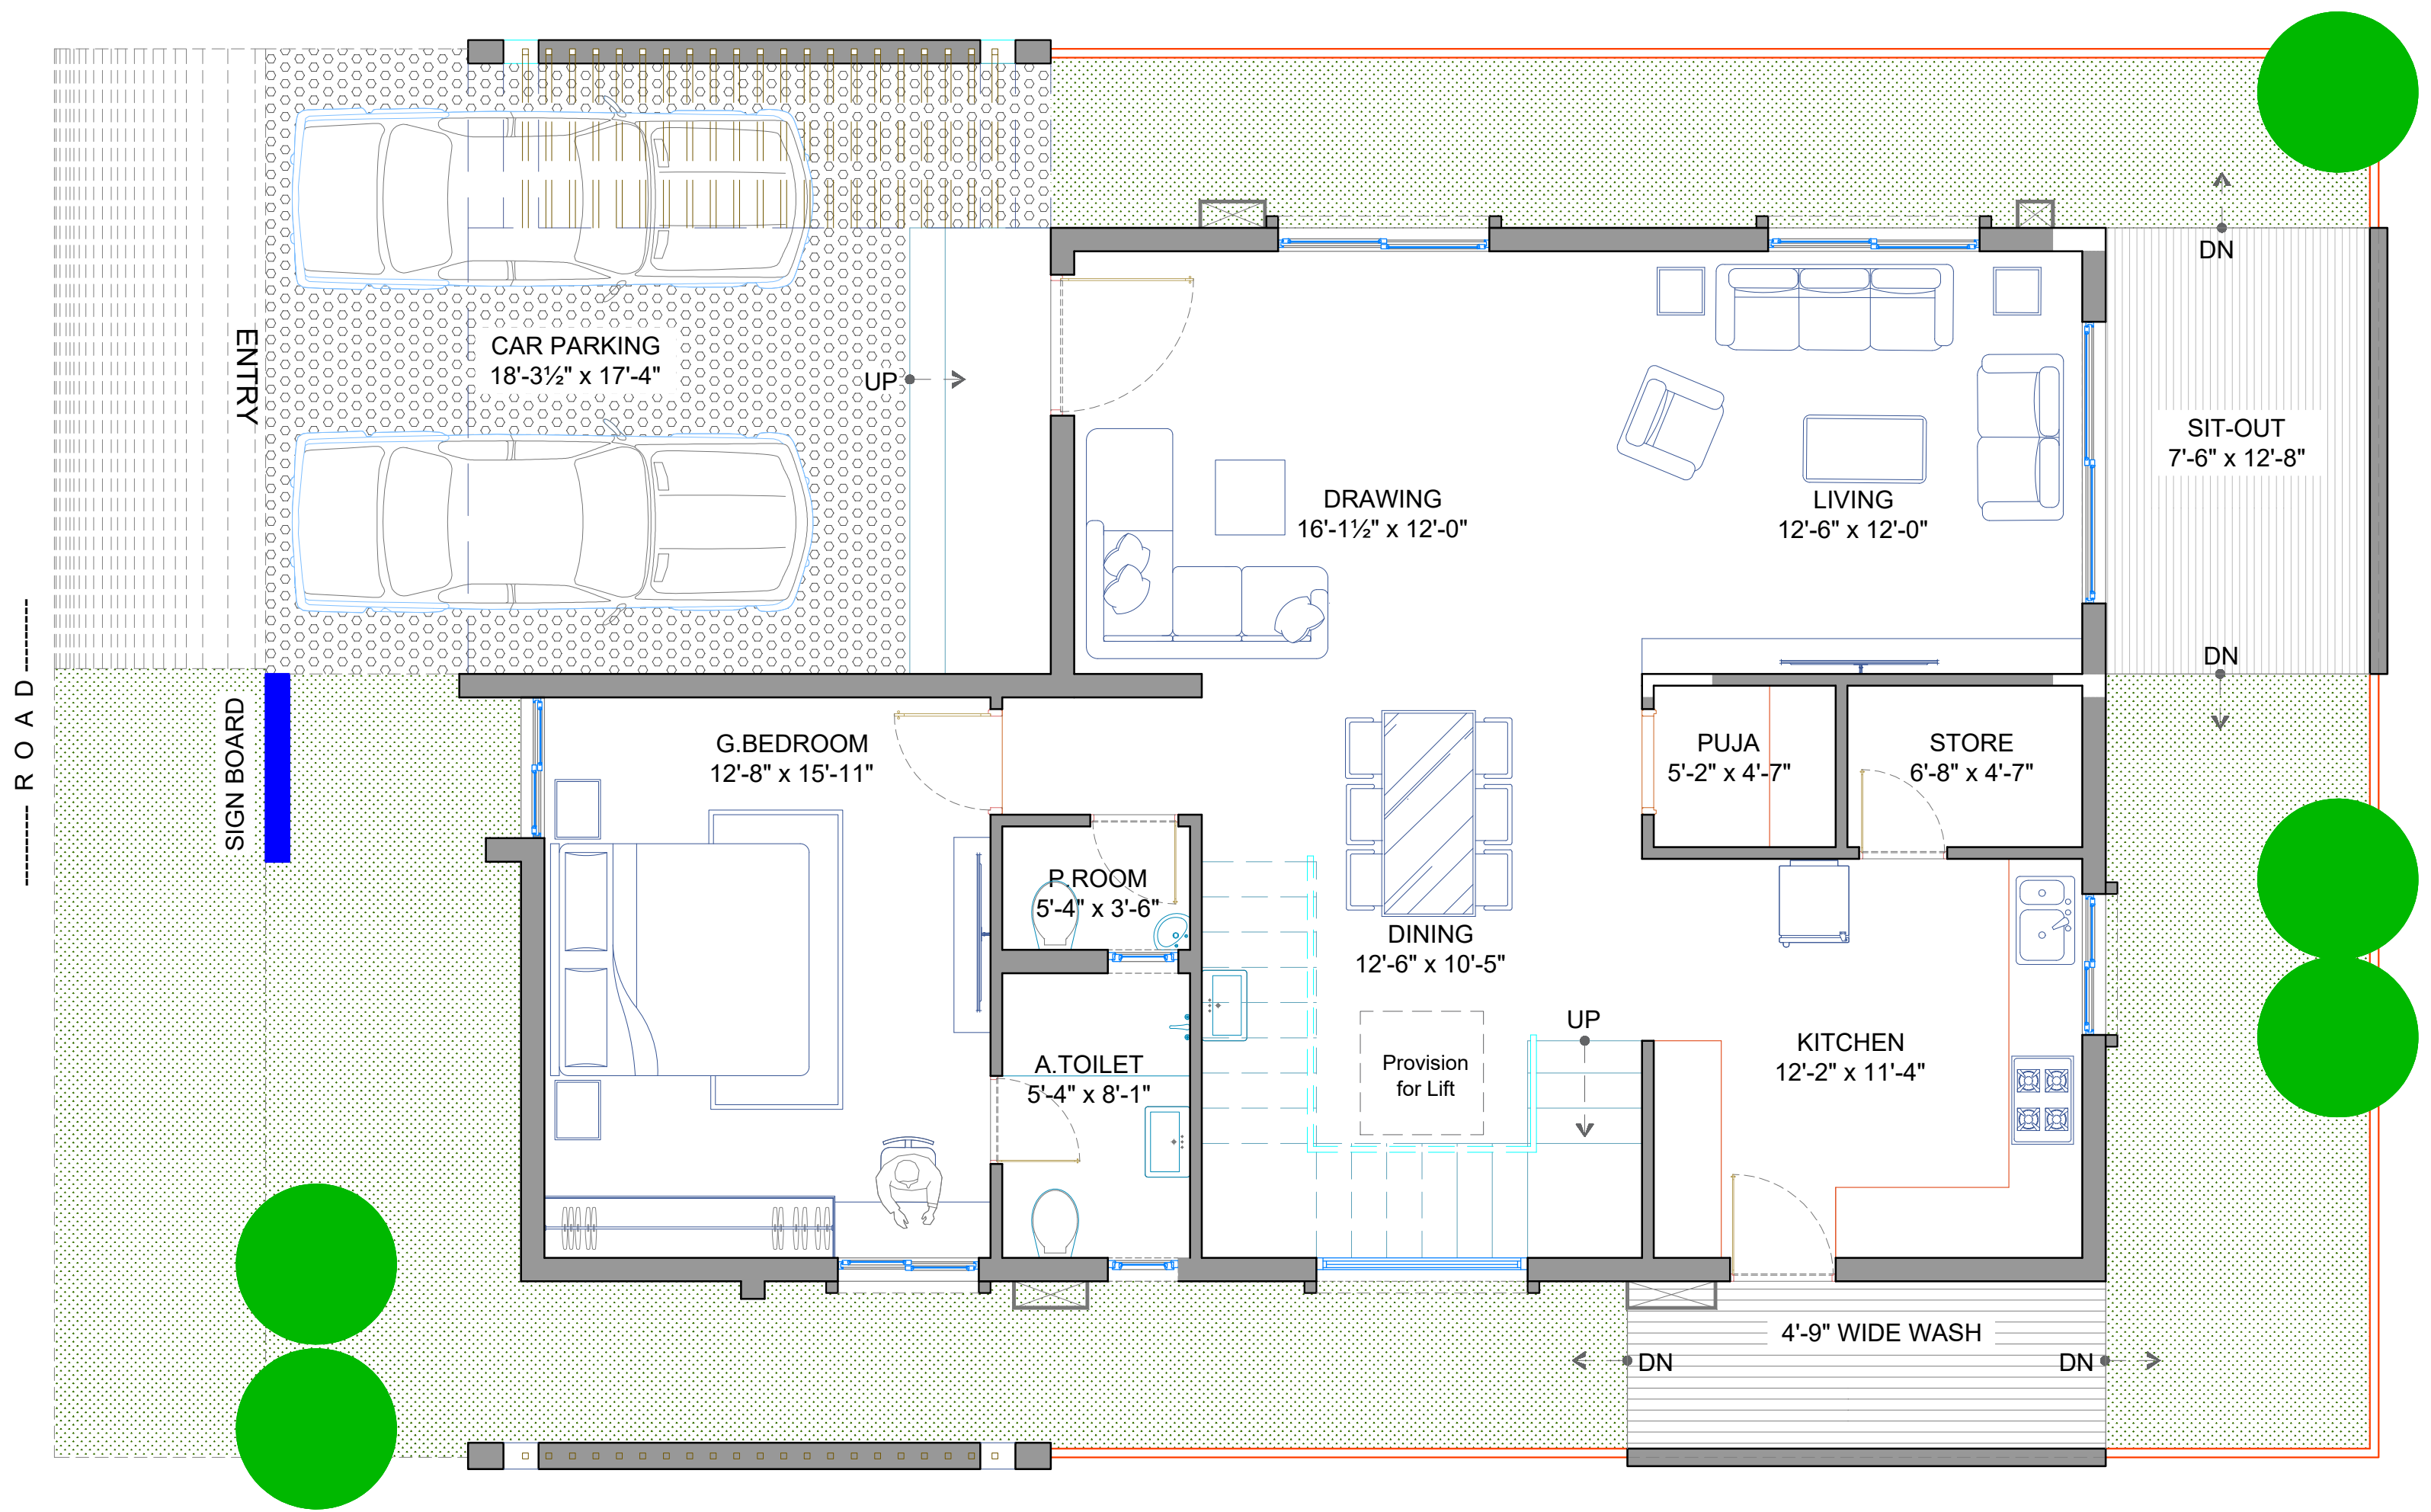


(A) GROUND FLOOR PLAN

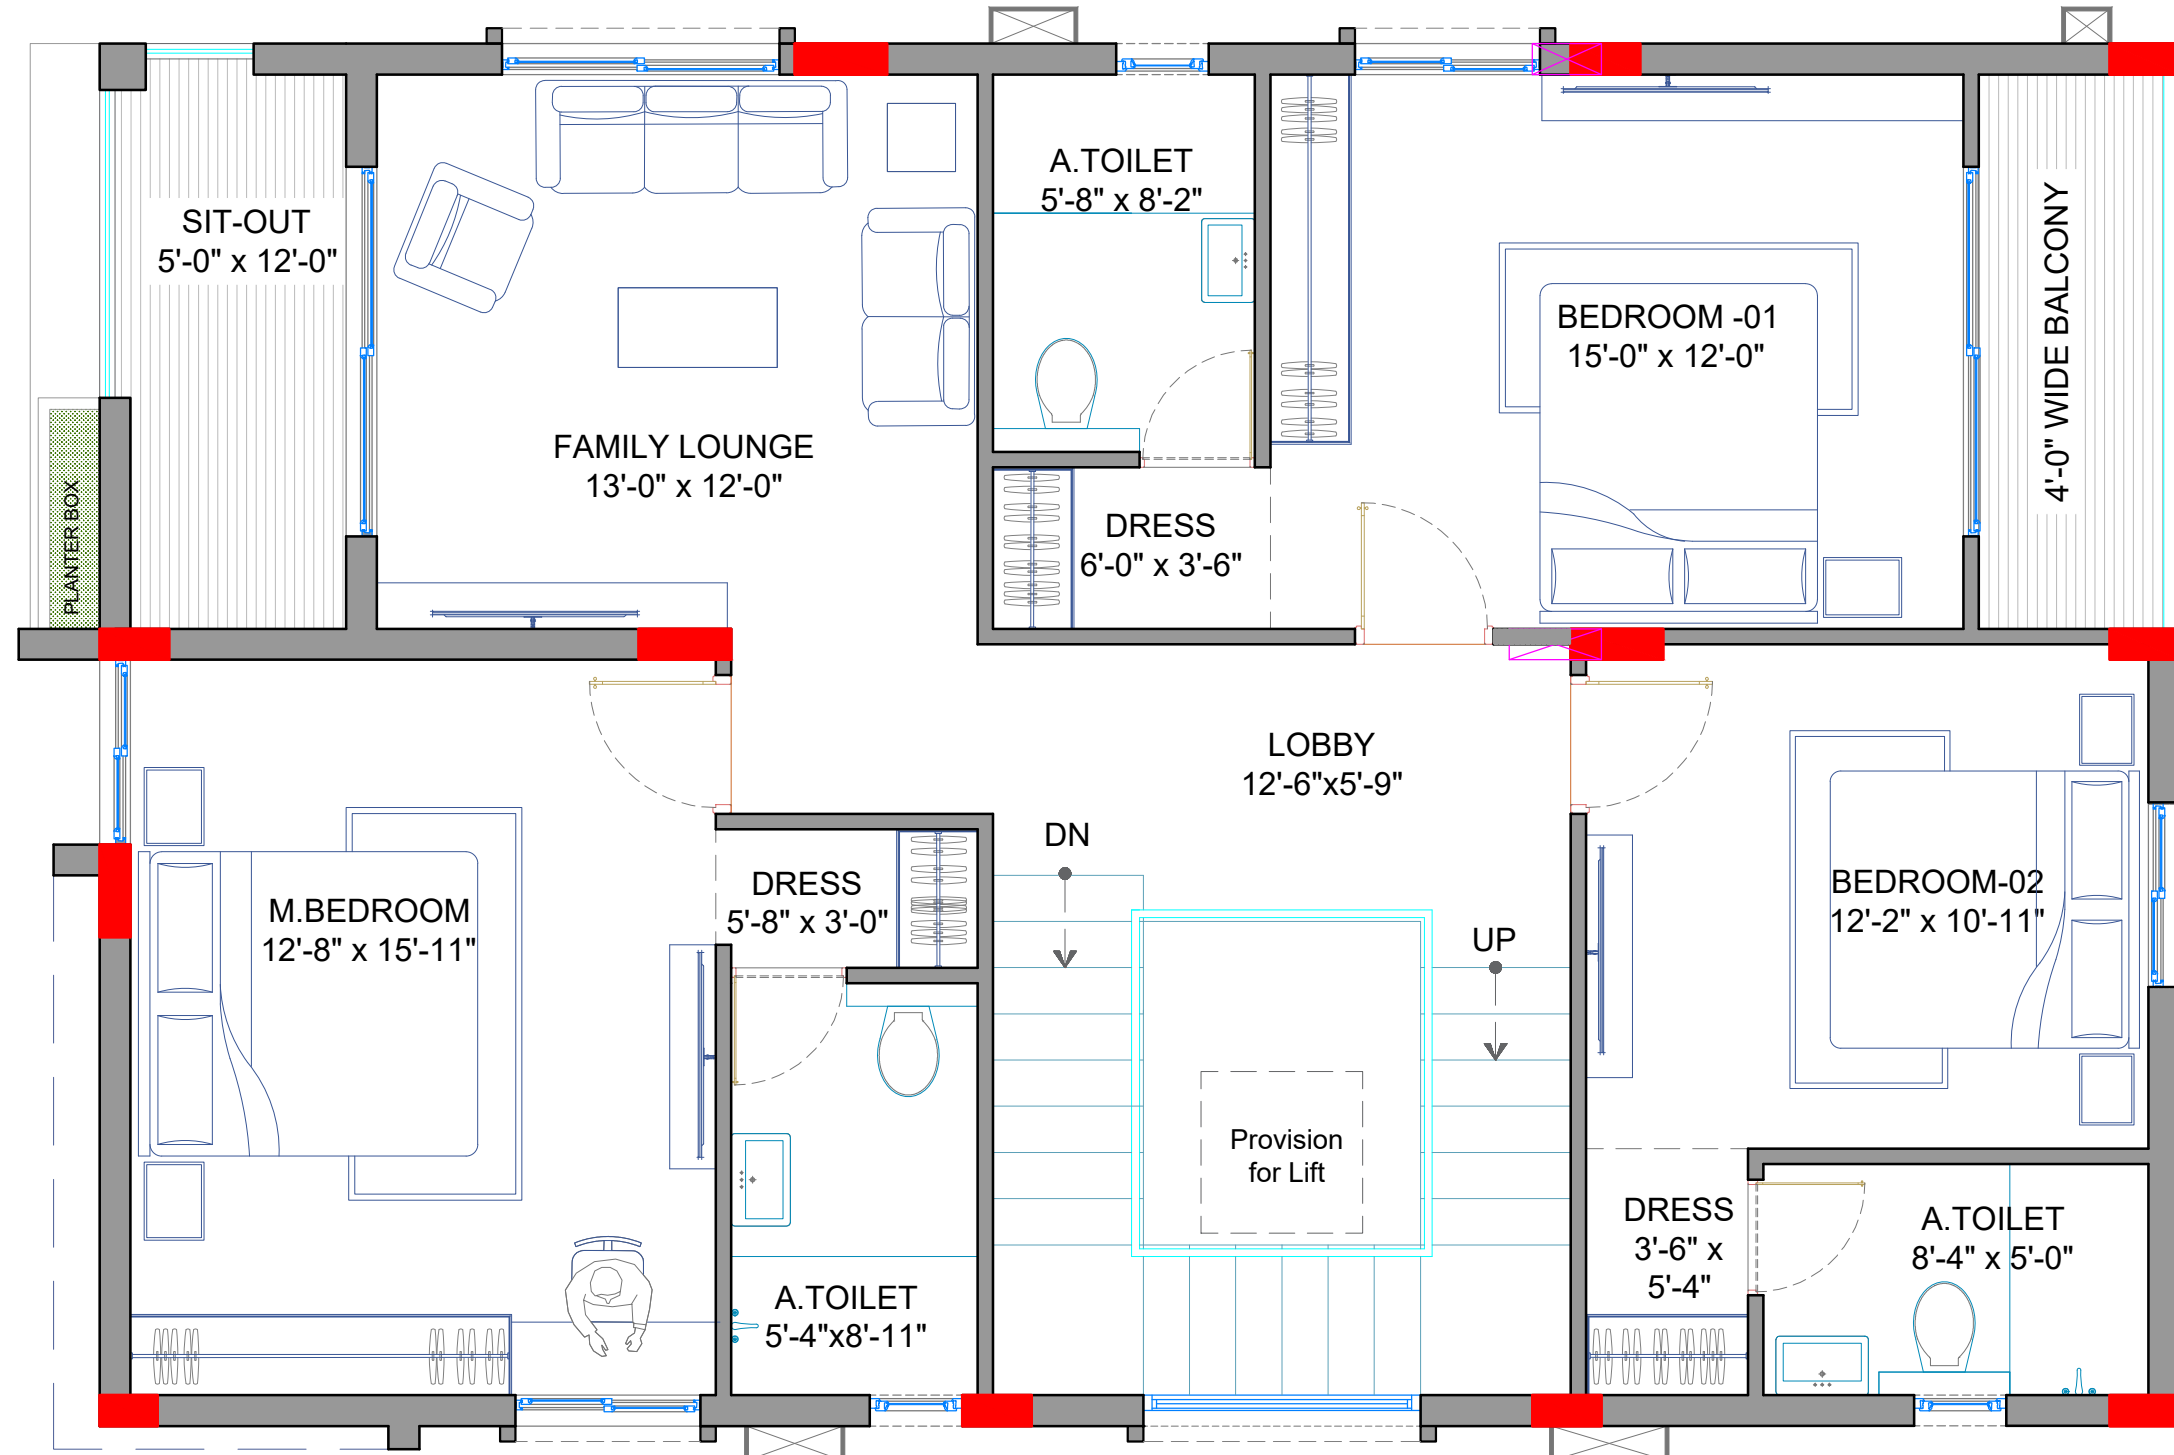

(A) FIRST FLOOR PLAN

WEST FACING VILLA

PLOT SIZE	: 60'-0"x40'-0"
PLOT AREA	: 266.66 Sq.Yds.
GROUND FLOOR AREA	: 1365 Sft.
FIRST FLOOR AREA	: 1365 Sft.
SECOND FLOOR AREA	: 620 Sft
TOTAL BUILT UP AREA	: 3,350 Sft

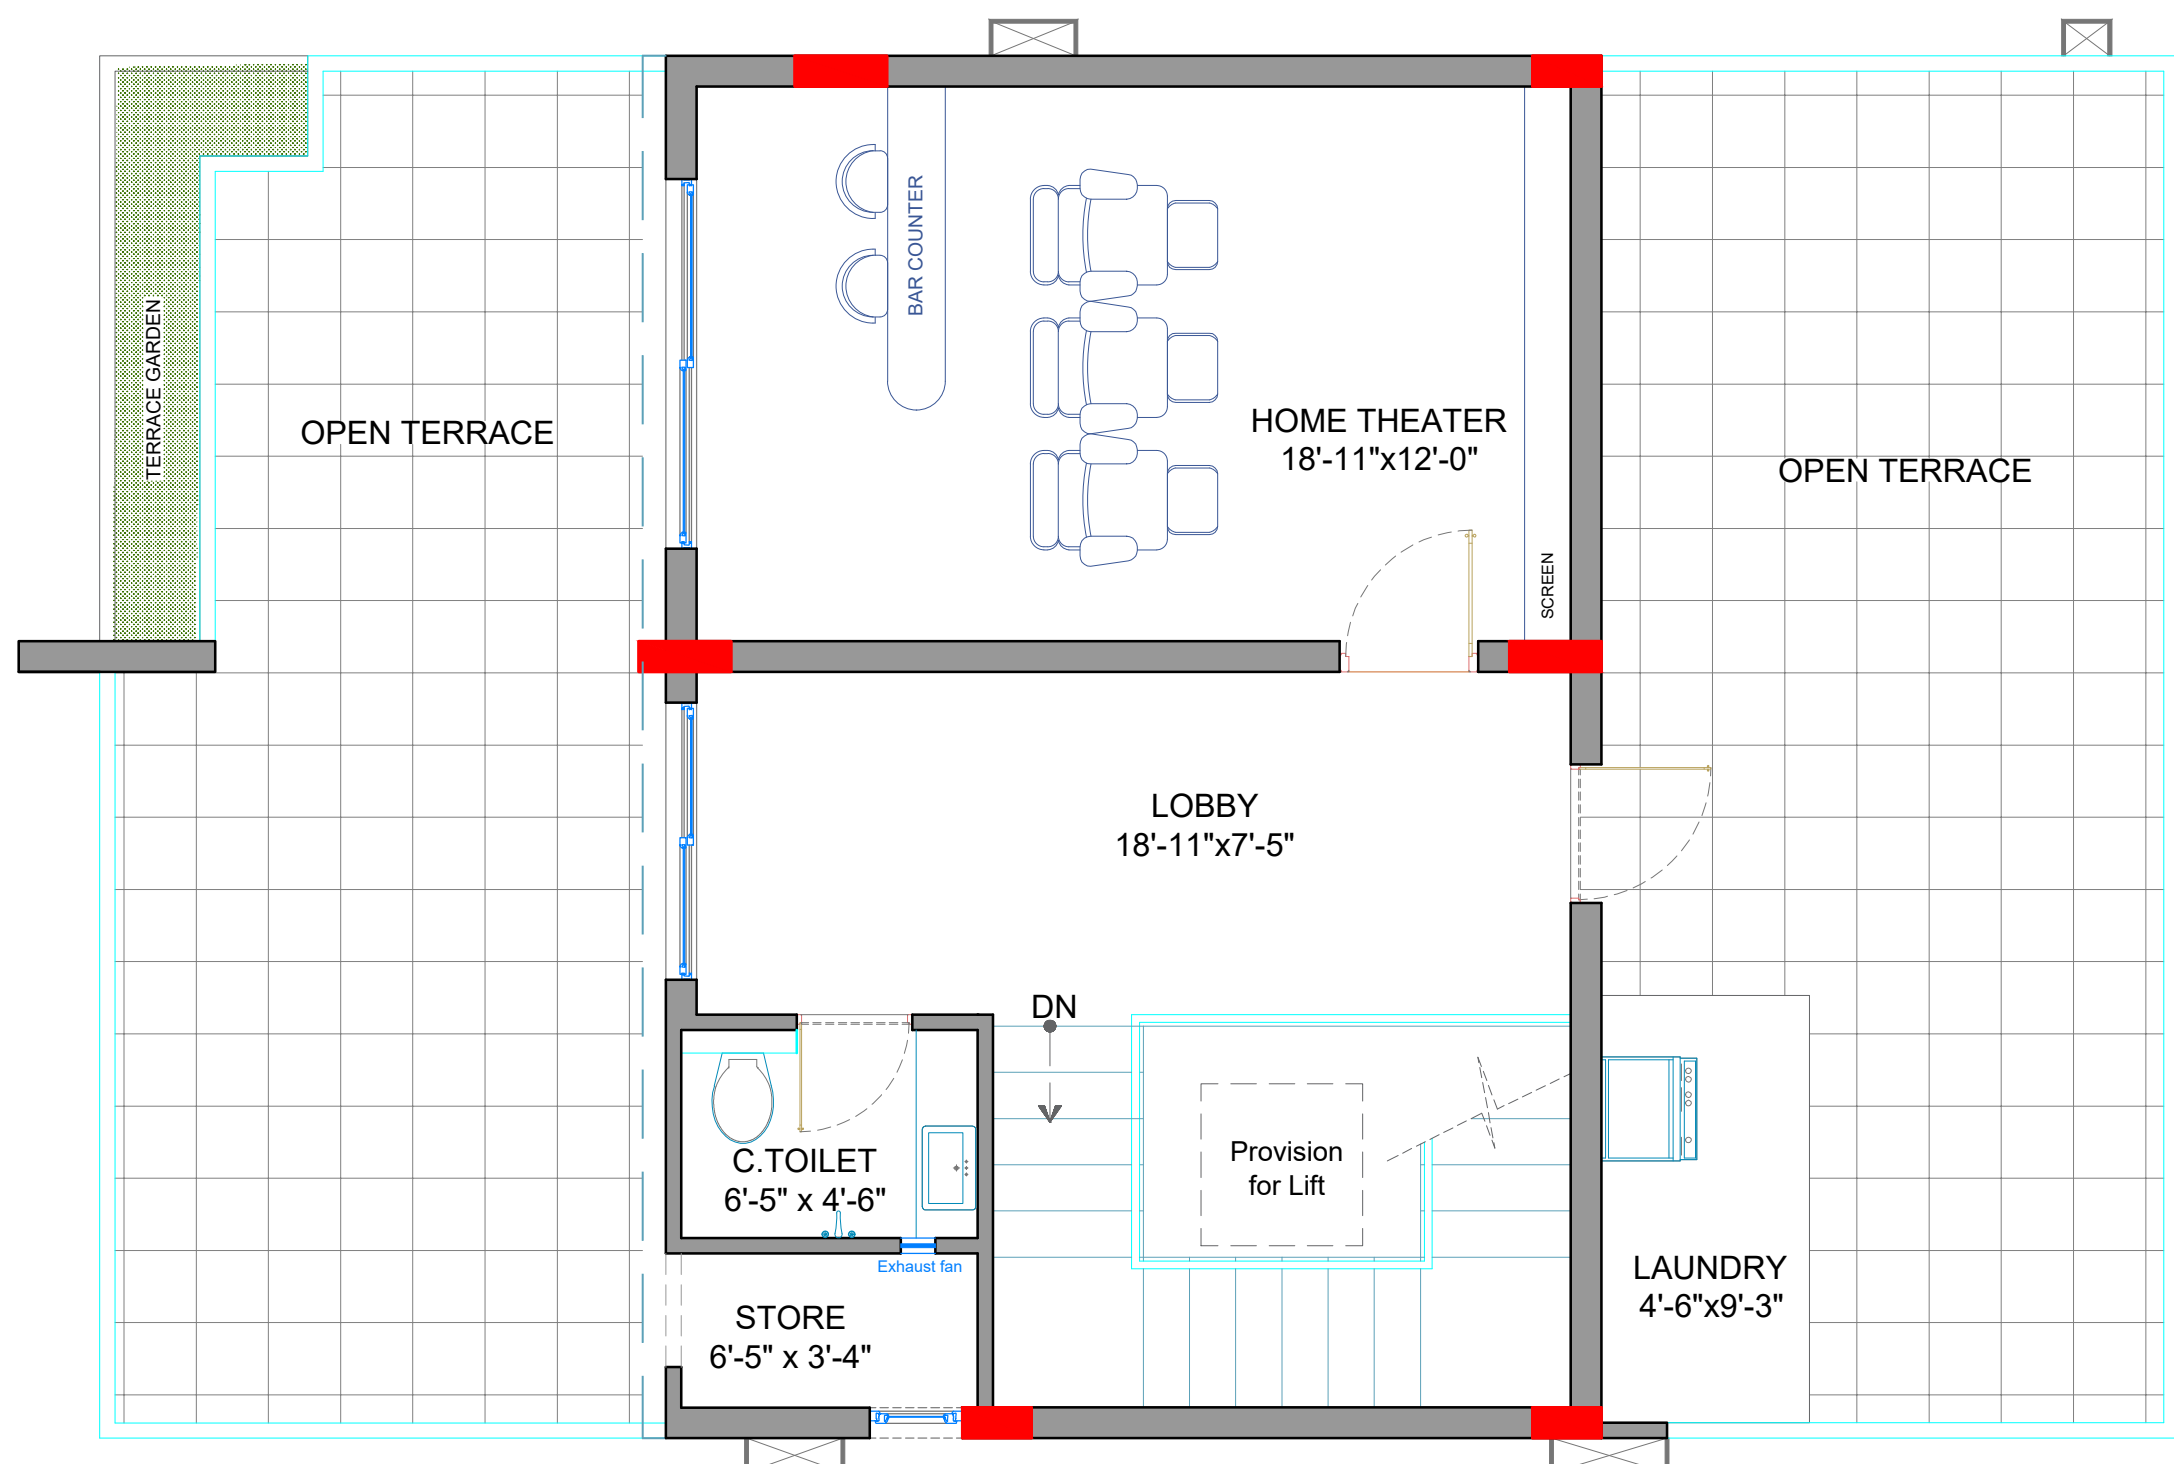


(A) SECOND FLOOR PLAN

GENERAL NOTES:

7			
6			
5			
3			
2			
1			
REV	DESCRIPTION	DATE	BY

DWG TITLE:	WEST FACING VILLA -266 SQ.YDS FLOOR PLAN
PROJECT:	M3 DEFENCE COUNTY
CLIENT:	M/s.MILE STONE DEVELOPERS


DATE	20-09-2024
SCALE	NTS
DRAWN.BY	Sai Ashwik
CHEKD.BY	Ar.Santosh
APPR.BY	Ar.Ramana Reddy
DWG NO:-	

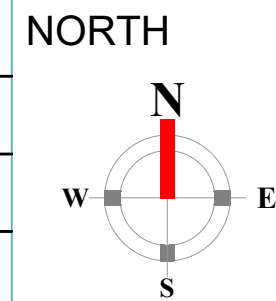


ARCHITECT



ARCHITECTS & INTERIOR DESIGNERS
#First Floor, Plot No 258, Road No-78,
Prashashan Nagar, Jubilee Hills, Hyderabad-500033.
Ph-040-23310971; MOB-9966640971.
e-mail: info@instonearchitects.com
www.instonearchitects.com

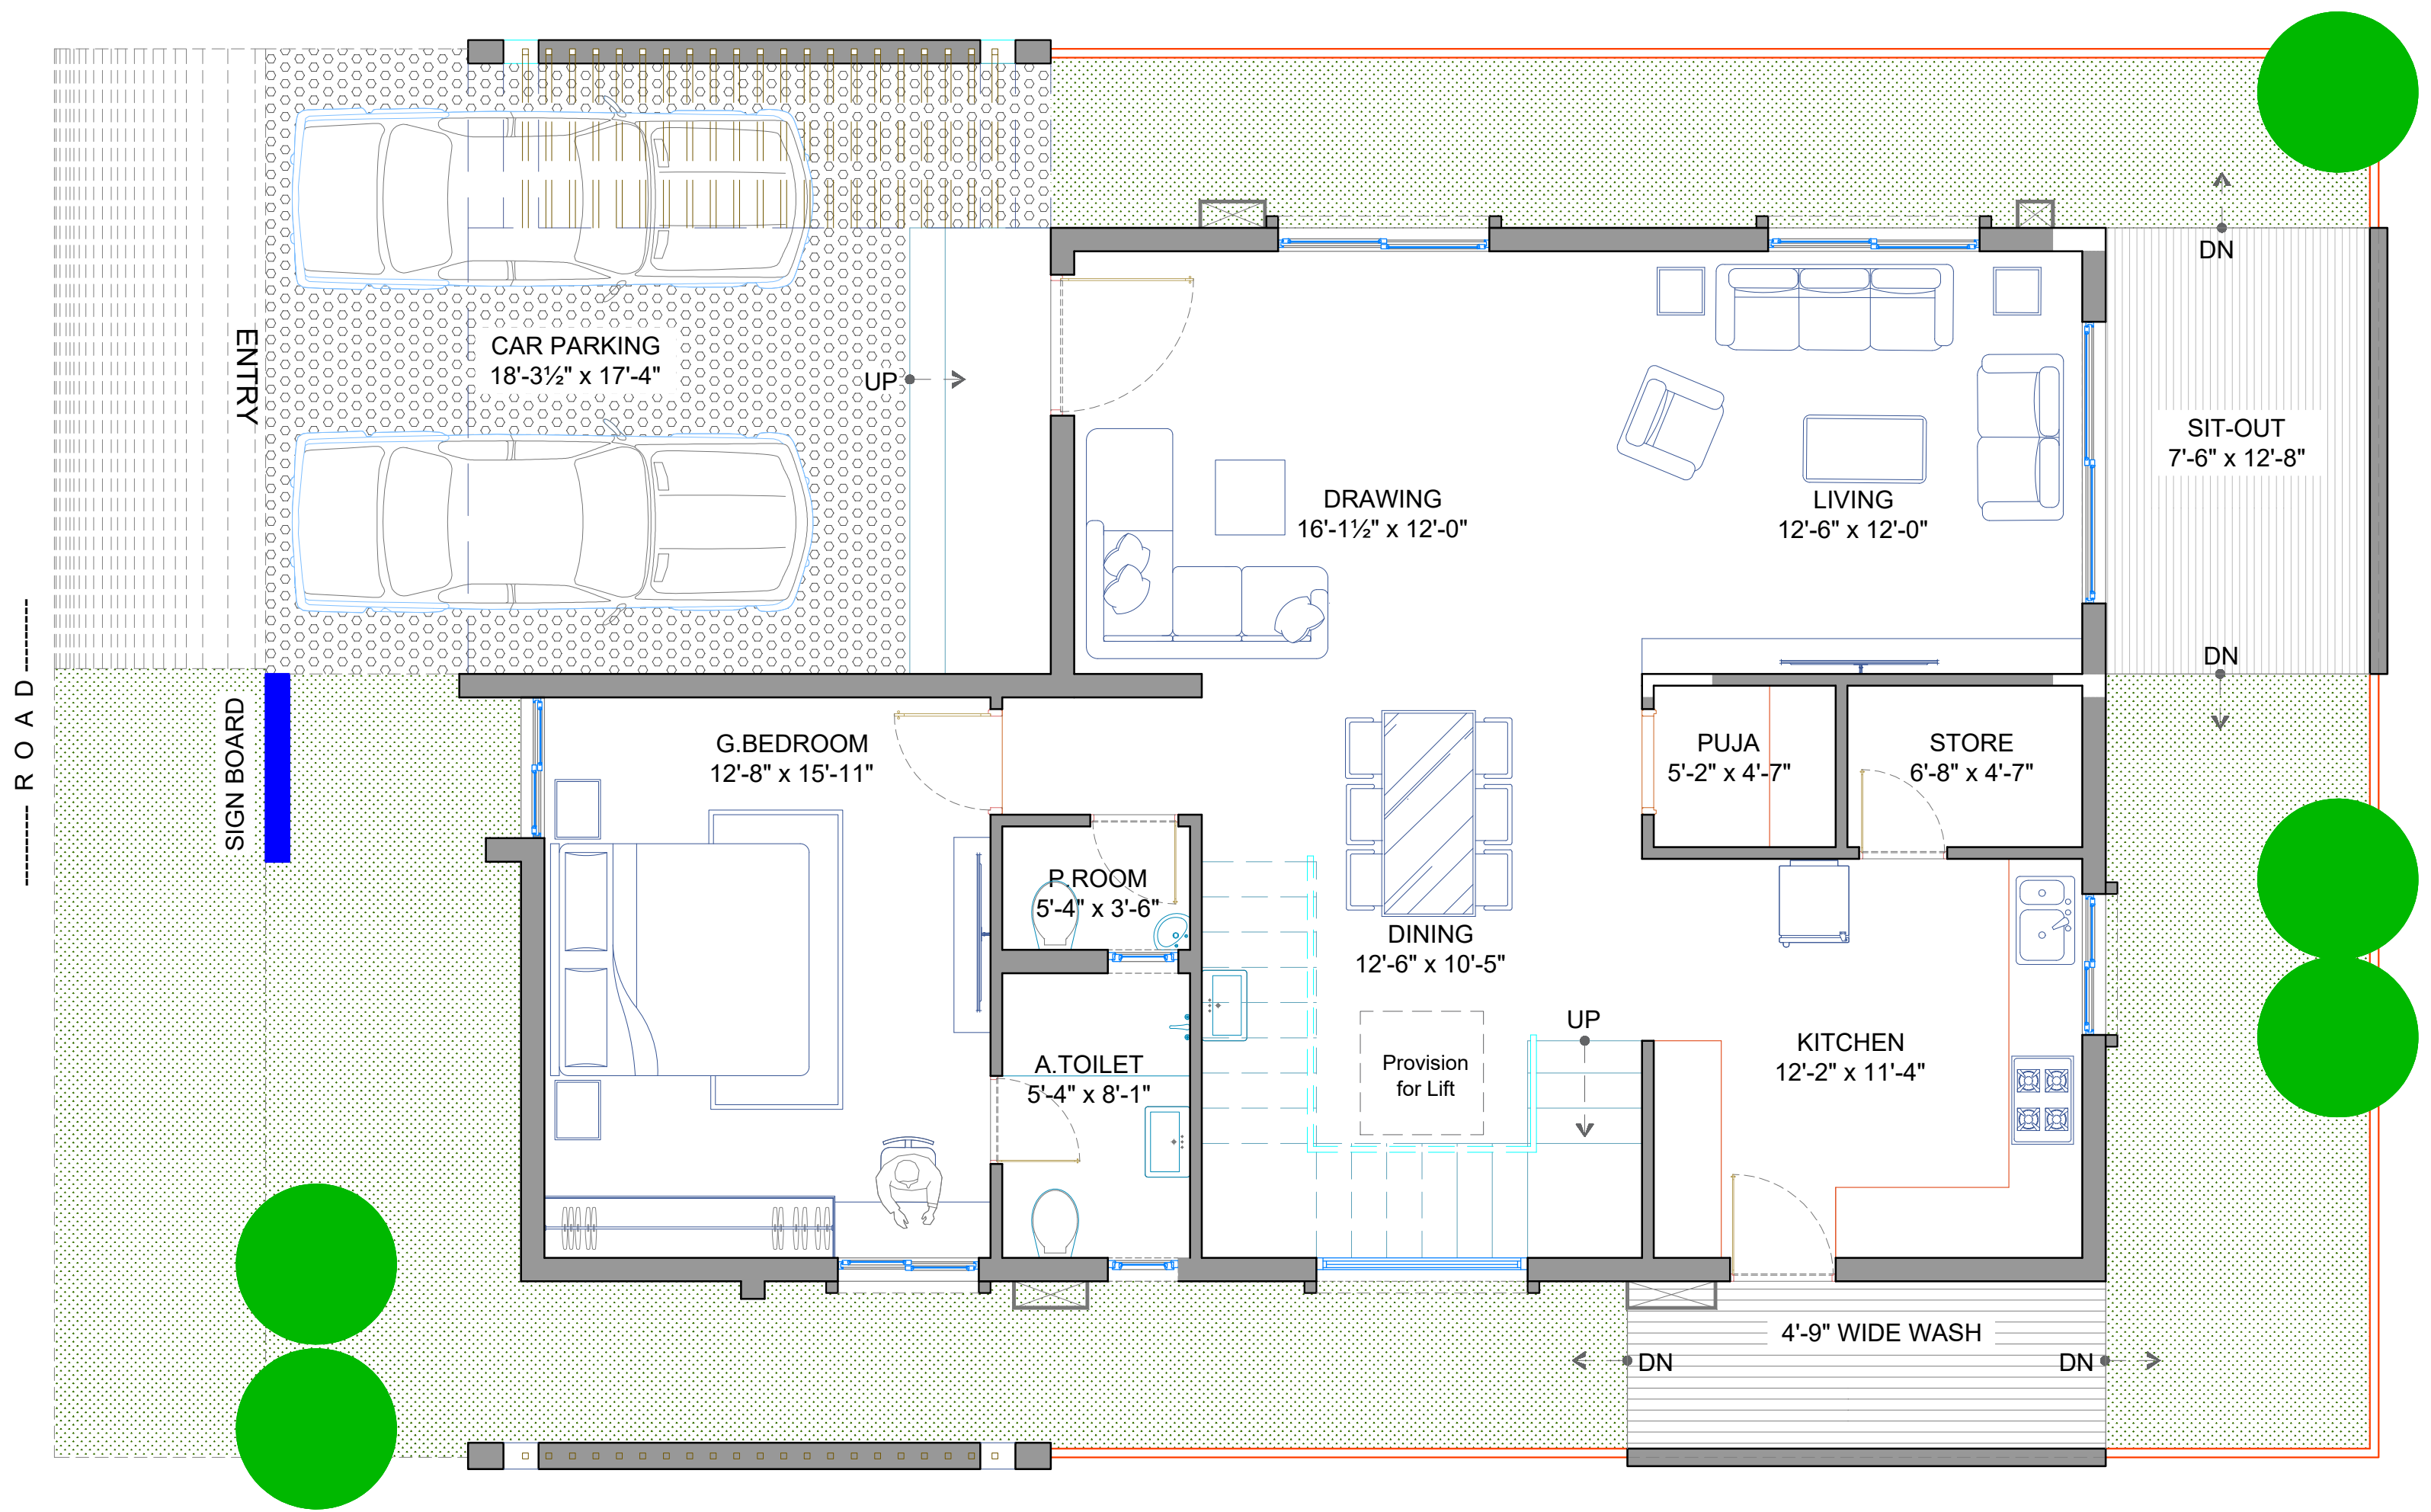


(A) GROUND FLOOR PLAN

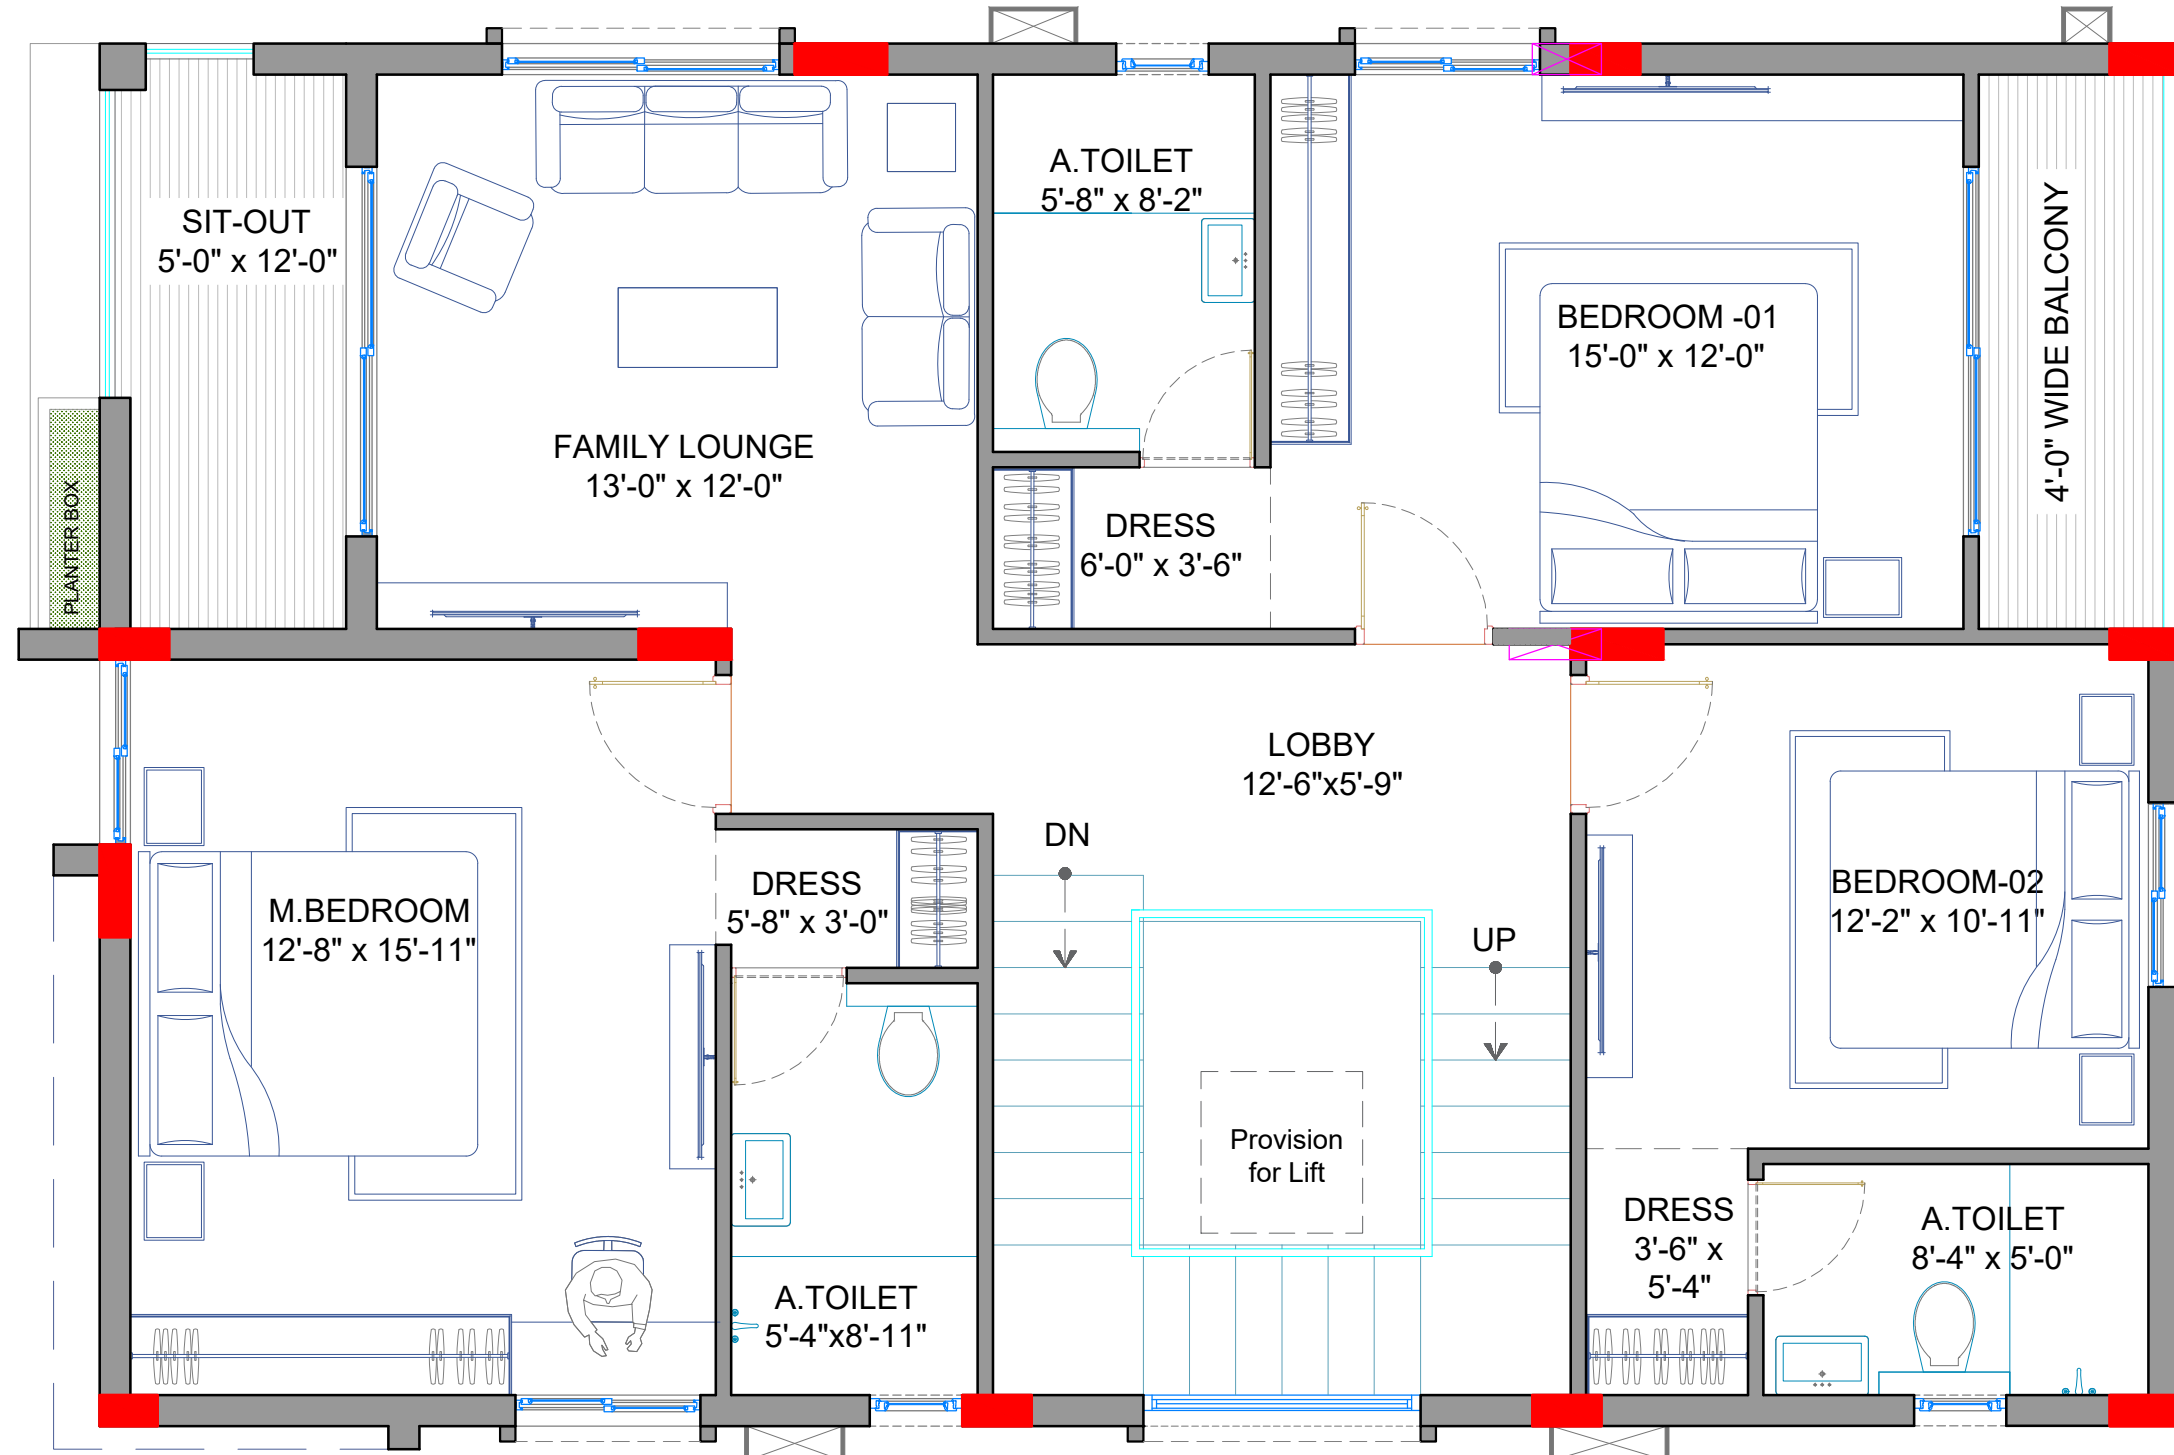

(A) FIRST FLOOR PLAN

WEST FACING VILLA

PLOT SIZE	: 60'-0"x40'-0"
PLOT AREA	: 266.66 Sq.Yds.
GROUND FLOOR AREA	: 1365 Sft.
FIRST FLOOR AREA	: 1365 Sft.
HEAD ROOM AREA	: 235 Sft
TOTAL BUILT UP AREA	: 2,965 Sft

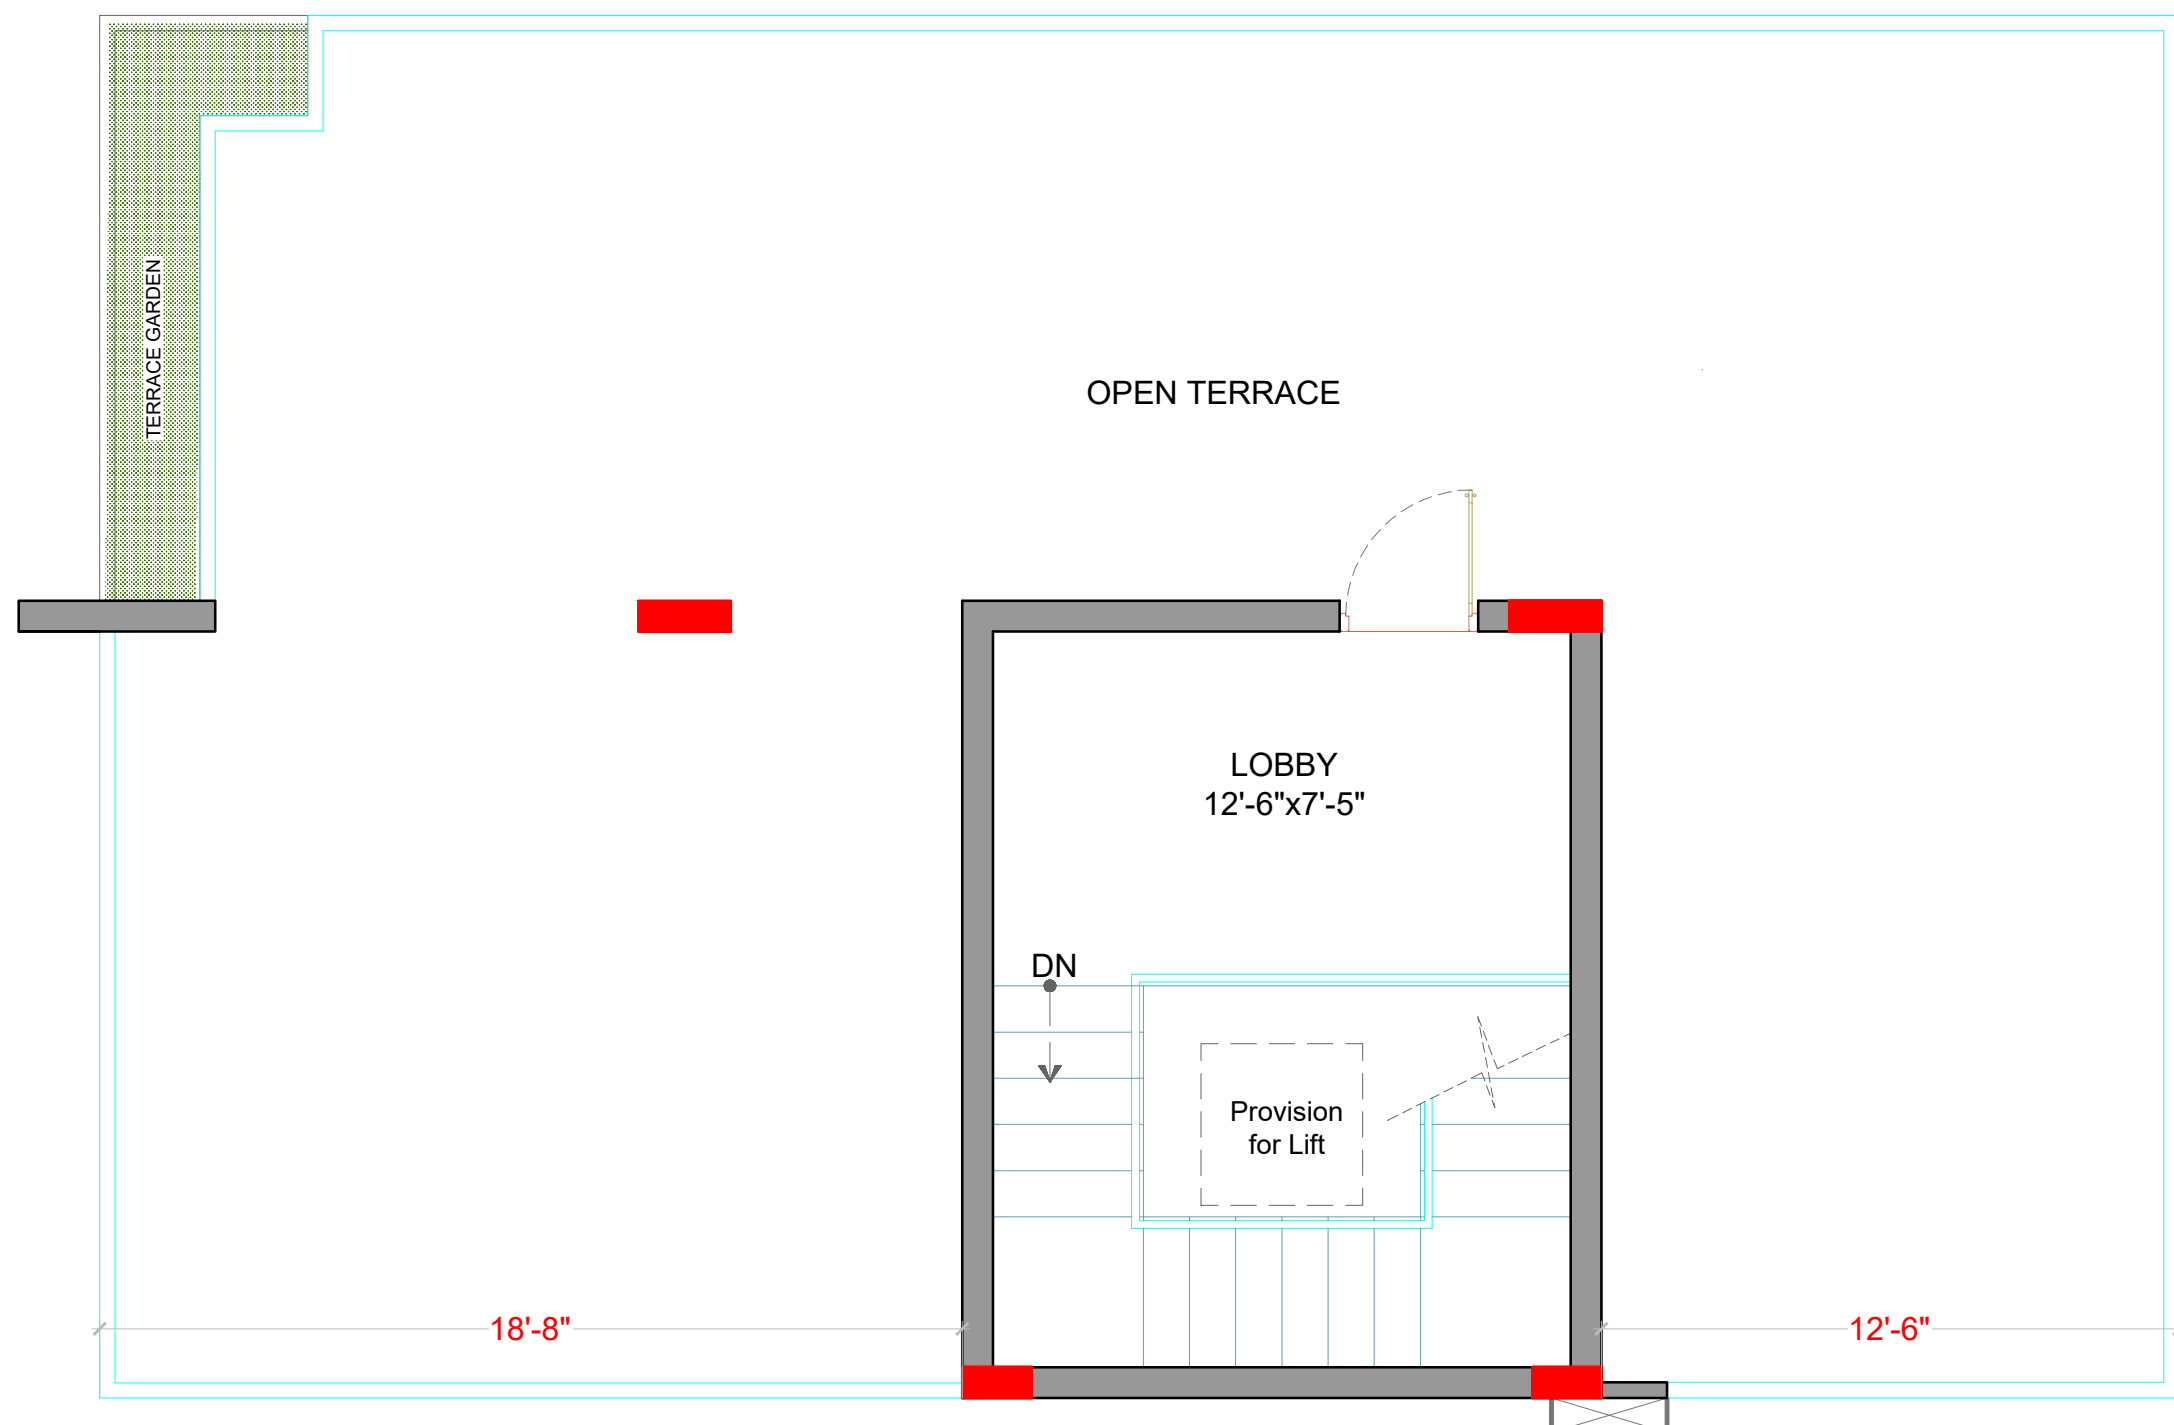


(A) SECOND FLOOR PLAN

GENERAL NOTES:

7			
6			
5			
3			
2			
1			
REV	DESCRIPTION	DATE	BY

DWG TITLE:	WEST FACING VILLA -266 SQ.YDS FLOOR PLAN
PROJECT:	M3 DEFENCE COUNTY
CLIENT:	M/s.MILE STONE DEVELOPERS

DATE	20-09-2024
SCALE	NTS
DRAWN.BY	Sai Ashwik
CHEKD.BY	Ar.Santosh
APPR.BY	Ar.Ramana Reddy
DWG NO:-	

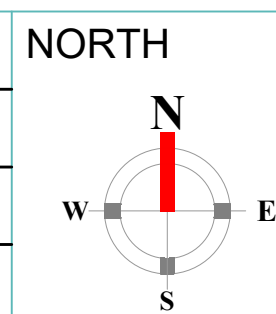

ARCHITECT	instone ARCHITECTS & INTERIOR DESIGNERS #First Floor, Plot No 258, Road No-78, Prashashan Nagar, Jubilee Hills, Hyderabad-500033. Ph-040-23310971; MOB-9966640971. e-mail: info@instonearchitects.com www.instonearchitects.com
-----------	--