
WHERE
EXCELLENCE
AND
CONVENIENCE
MEET

ASPIRE TRANQUIL

3 BHK LUXURY APARTMENTS

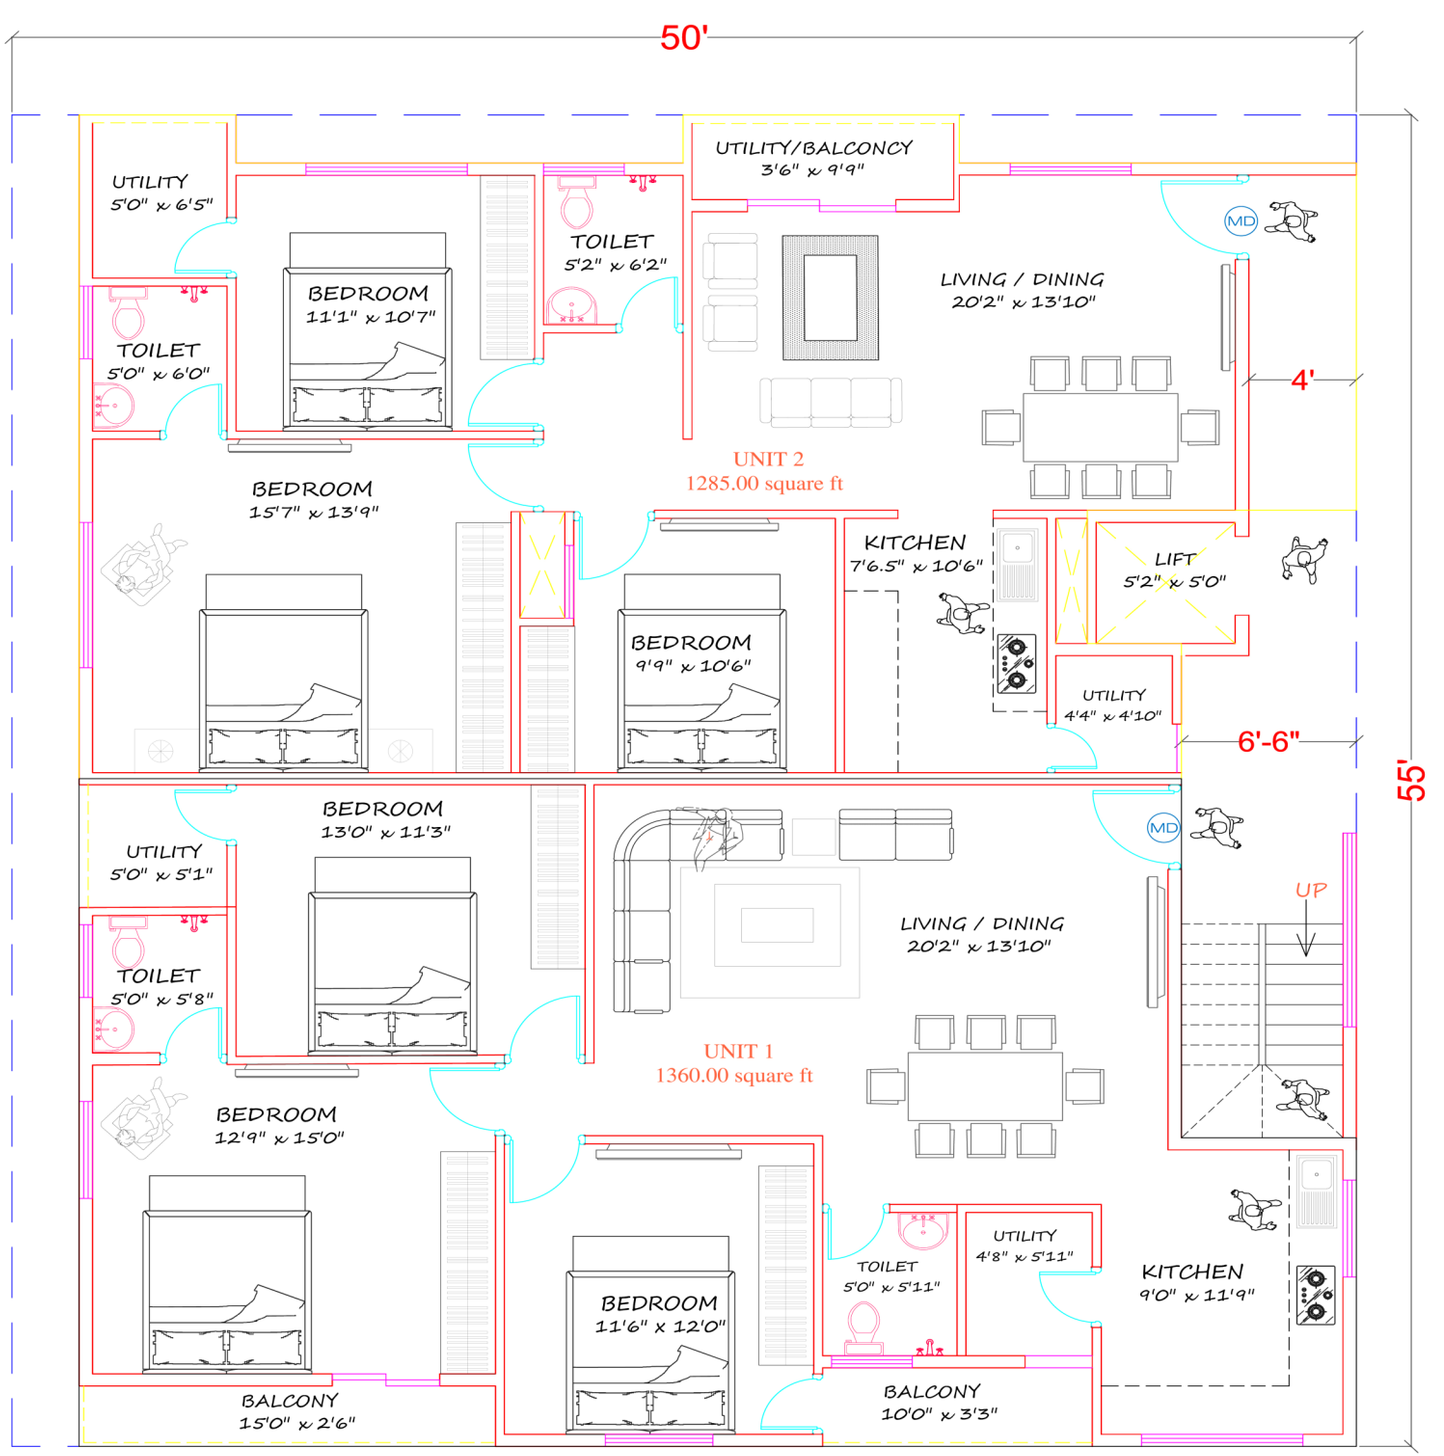



N

M E

S

N O T E S :

- DO NOT SCALE THE DRAWING.
- REFER THE ARCH. DRGS. FOR CENTRELINE DIMENSIONS.
- REFER THIS DRG. ALONG WITH STRUCTURAL DRAWING.

PROJECT NAME :

ASPIRE TRANQUIL

TITLE: FIRST FLOOR PLAN

SCALE: N.T.S | Drg No: 0

DATE: 14.04.2024

AREA :

UNIT 1 : 1360.00SQFT

UNIT 2 : 1285.00SQFT

ASPIRE CONSTRUCTIONS

Address : Muddenahalli , Yelahanka ,Bengaluru –560 064

PH : 9353284344
8105947568