two ARTISTRY

RESIDENCES

SELECT GROUP

Living as an ART FORM

Gracefully rising in the heart of Dubai Design District, Artistry Two Residences embodies a rare harmony between creative vitality and serene residential living. Designed with purpose, each space is meticulously composed to balance light, form and movement.

Thoughtfully crafted interiors and private terraces treat residents to captivating waterfront views of Downtown Dubai, the iconic Burj Khalifa, and the Sheikh Zayed skyline, seamlessly merging the pulse of the city with the tranquillity of a private sanctuary.



ARTISTRY
TWO
RESIDENCES


A district defined by design
DUBAI DESIGN DISTRICT



Envisioned as a global nexus for design, fashion, art, and innovation, Dubai Design District (d3) is set to become a destination where ideas take form and creativity finds belonging. Promenades, pathways, and waterfront vistas will cultivate a vibrant community enriched by creative energy.

Designed for walkability and interaction, every street and public space will celebrate artistic spirit, inviting exploration and connection.

AT THE CROSSROADS OF CREATIVITY

Dubai Design District (d3) is strategically positioned with seamless access to Business Bay, Downtown Dubai, the Burj Khalifa, Dubai Mall, DIFC, and major business and cultural destinations. The location offers effortless connectivity to Al Ain Road, Ras Al Khor Road, Al Khail Road and key transport links, providing convenient reach across the city.

JUMEIRAH BEACH
18 MINUTES

MEYDAN RACECOURSE
12 MINUTES

DUBAI CREEK HARBOUR
15 MINUTES

DUBAI INTERNATIONAL AIRPORT
15 MINUTES

DUBAI HILLS GOLF CLUB
20 MINUTES

DIFC
12 MINUTES

BURJ KHALIFA / DUBAI MALL
8 MINUTES

BURJ AL ARAB
10 MINUTES

PALM JUMEIRAH
28 MINUTES



ARTISTRY
RESIDENCES



LAB

The Lab serves as a hub for creativity, where galleries, studios, and artist lofts foster experimentation and collaboration, building the next era of design and innovation.

NEST

A sanctuary of wellbeing and balance, amid lush greenery and tranquil landscapes, featuring a sports park, family spaces, a serene mangrove park, and an observation deck overlooking Ras Al Khor Wildlife Sanctuary.

CREEKSIDE

Linked to Dubai Creek by electric abras, The Creekside offers a tranquil waterfront where elegant residences, boutique hospitality and world-class dining come together in a lively promenade.

SOHO

Envisioned as a vibrant destination for performances, exhibitions, and year-round cultural events, Soho will celebrate creativity, design, and innovation in all its forms.

DESIGN HQ

Design HQ anchors the district, blending work and lifestyle with premium residences, curated retail, and fine dining around d3's iconic office spaces.


ARTISTRY
RESIDENCES



ARTISTRY
RESIDENCES



A living composition

THE RESIDENCES



A sculptural expression of light and transparency, Artistry Two Residences transforms panoramic views into living moments, blurring the boundary between home and horizon.

Rising 37 storeys above the city, every residence is thoughtfully composed, balancing proportion and flow to create spaces that feel both expansive and intimate. Within, refined amenities weave together wellness, recreation, and lifestyle, reflecting a philosophy where design becomes a living art form.

TWO ARTISTRY
RESIDENCES



EXPO ARTISTRY RESIDENCES


ARTISTRY
RESIDENCES

The tower comprises one-, two- and three-bedroom residences, along with four-bedroom duplex penthouses, radiating harmony and balance in every detail.

Defined by purposeful lines and refined geometry, the architecture frames a panorama of the city's most iconic landmarks: the Burj Khalifa, the Downtown skyline, the Dubai Frame and the Dubai Canal.

A curated palette of materials, spacious layouts, and fluid connections between living areas elevate everyday moments, shaping spaces that feel both expansive and grounded. Each residence is designed to support a lifestyle where comfort, clarity, and contemporary design coexist effortlessly.




ARTISTRY
RESIDENCES


ARTISTRY
RESIDENCES


ARTISTRY
RESIDENCES

UNIT SIZES RANGE

One-bedroom	738 - 765 sq. ft.
Two-bedroom	909 - 1,702 sq. ft.
Three-bedroom	1,964 - 1,988 sq. ft.



ARTISTRY
RESIDENCES


Elevation by design
PENTHOUSES



Located on the top levels, the duplex penthouses range from 4,639 to 7,767 sq. ft., and open onto generous terraces with private plunge pools, dual access points, and uninterrupted views across the city skyline.

Among them, two signature residences elevate the experience even further, featuring exclusive rooftop terraces and private plunge pools that frame panoramic vistas.

Defined by expansive volumes, seamless indoor-outdoor transitions, and a rare sense of seclusion, these residences offer an exceptional vantage point above the city, transforming daily living into an experience of clarity, presence, and distinction.



ARTISTRY
RESIDENCES



ARTISTRY
RESIDENCES


ARTISTRY
RESIDENCES


ARTISTRY
RESIDENCES



two ARTISTRY
RESIDENCES


ARTISTRY
RESIDENCES



Renewal and connection

AMENITIES

The amenities at Artistry Two Residences are meticulously crafted to enrich daily life with balance and sophistication, seamlessly integrating wellness and leisure spaces throughout.

A selection of social spaces, including a resident's lounge, co-working area, and multipurpose room, is nestled on the ground floor, fostering an environment designed for connection, well-being, and contemporary living.



ARTISTRY TWO RESIDENCES



On the first floor, residents can unwind on a sun lounge beside the pool, with unobstructed views of the city skyline, or cherish family moments at the dedicated leisure area.

Crowning the lifestyle offering, the 22nd-floor infinity lap pool frames sweeping city views, while a dedicated fitness suite elevates wellness with a state-of-the-art gym, private training studio, and thermal spa facilities with sauna, steam room, and ice baths.

GROUND FLOOR
Amenities Key Plan



1. KIDS PLAY AREA
2. PADEL COURT
3. FAMILY LAWN
4. FAMILY PAVILLION
5. MULTIPURPOSE ROOM
6. RESIDENT'S LOUNGE
7. OUTDOOR GAMING AREA
8. LOBBY

Drawings are provided by our consultants. All dimensions, features and amenities are approximate at time of printing. Actual size may vary from stated area. Drawings not to scale E & OE. The developer reserves the right to make revisions to the floor plans and any features, materials and dimensions mentioned without further notice.

THE ARTISTRY
RESIDENCES


ARTISTRY
RESIDENCES

LEVEL 1
Amenities Key Plan

Panoramic Canal & Burj Khalifa View



Pool, Canal & SZR Skyline View

1. CHANGING ROOM
2. SEATING AREA
3. HORIZON POOL
4. SUN DECK
5. POOL DECK
6. KIDS POOL
7. OUDOOR SHOWER

Drawings are provided by our consultants. All dimensions, features and amenities are approximate at time of printing. Actual size may vary from stated area. Drawings not to scale E & OE. The developer reserves the right to make revisions to the floor plans and any features, materials and dimensions mentioned without further notice.

ARTISTRY RESIDENCES


ARTISTRY
RESIDENCES

LEVEL 22
Amenities Key Plan

Panoramic Canal & Burj Khalifa View



D3 & Ras Al Khor View

Pool, Canal & SZR Skyline View

D3 Community View

1. SAUNA
2. ICE BATH
3. STEAM
4. FEMALE CHANGING ROOM
5. MALE CHANGING ROOM
6. OUTDOOR FITNESS
7. GYM
8. SEATING TERRACE
9. PRIVATE TRAINING STUDIO
10. HORIZON POOL
11. SUNDECK
12. POOL DECK

Drawings are provided by our consultants. All dimensions, features and amenities are approximate at time of printing. Actual size may vary from stated area. Drawings not to scale E & OE. The developer reserves the right to make revisions to the floor plans and any features, materials and dimensions mentioned without further notice.

ARTISTRY RESIDENCES


ARTISTRY
RESIDENCES

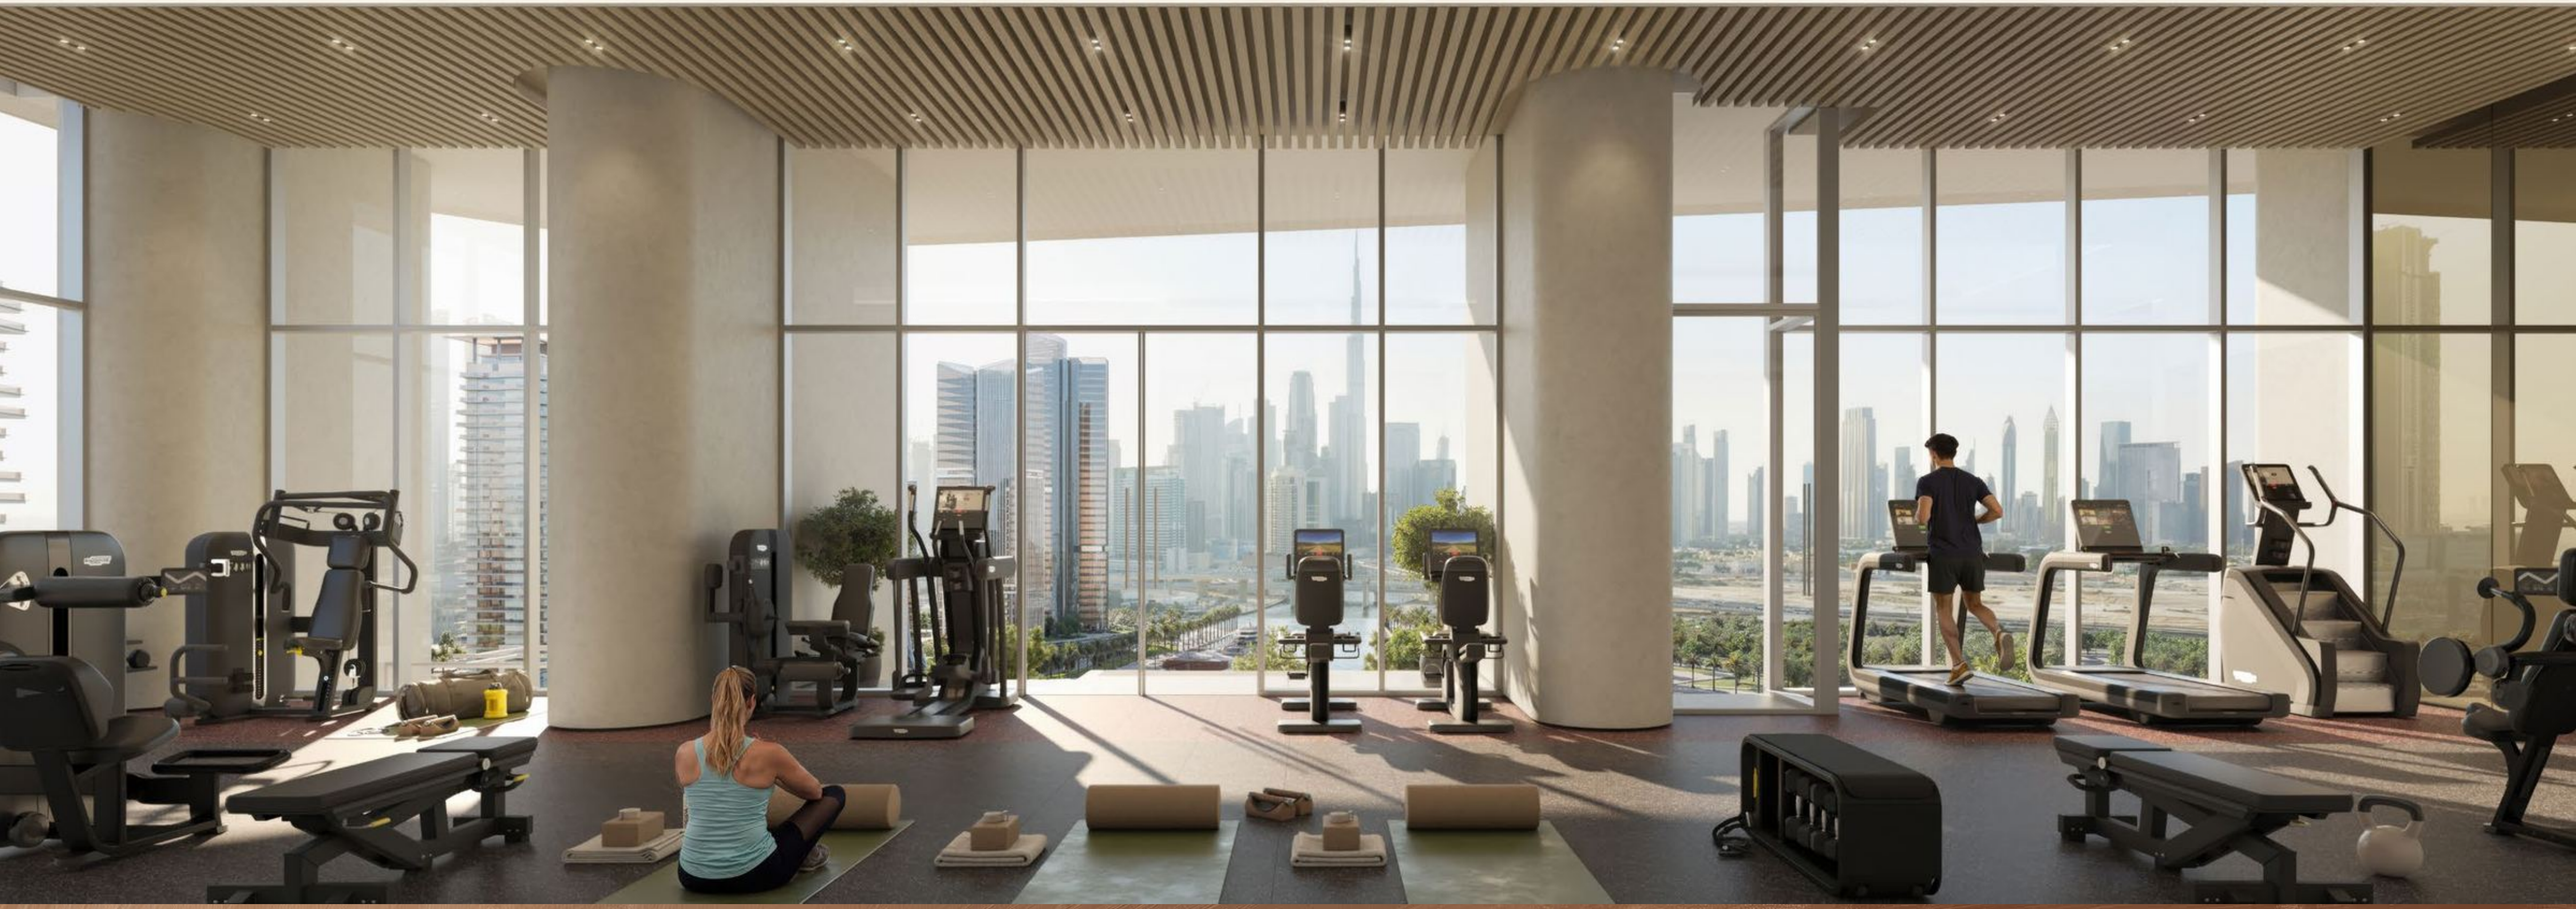

ARTISTRY
RESIDENCES

PAYMENT PLAN

1

20%

Registration within 14 days of reservation

2

10%

Within 6 months of reservation

3

10%

Within 12 months of reservation

4

10%

Within 18 months of reservation

5

50%

Upon Handover

ARTISTRY
RESIDENCES

SELECT GROUP

Founded in 2002, Select Group is a dynamic and diverse corporation with premium property development at its core.

Select Group operates a portfolio of investments in various sectors across the Middle East, the United Kingdom and Europe, supported by a global talent pool of over 750 employees.

Select Group's development portfolio comprises over 20 million square feet of award-winning residential, commercial, hospitality and retail developments, delivering over 7,000 homes, with another 6,000 units in the pipeline, a combined Gross Development Value (GDV) of over AED 35.2 billion.

Diversification has been a critical strategy for sustainable growth for Select Group with several other investment ventures within the fitness, wellness, technology and asset management sectors.

20M sq.ft.
Properties Developed

7,000 units
Handed Over

AED 35.2B
Gross Development Value

SIX SENSES RESIDENCES THE PALM, DUBAI
SIX SENSES RESIDENCES DUBAI MARINA
JUMEIRAH LIVING MARINA GATE
JUMEIRAH LIVING BUSINESS BAY
PENINSULA ONE
PENINSULA TWO
PENINSULA THREE
PENINSULA FOUR THE PLAZA
PENINSULA FIVE The Signature Collection
EDGE
NAUTICA ONE
NAUTICA TWO
15 NORTHSIDE
BAY CENTRAL DUBAI MARINA
INTERCONTINENTAL DUBAI MARINA
THE RESIDENCES AT MARINA GATE
MARYLEBONE, LONDON SHERLOCK Mews
52 AVENUE RD. LONDON
98 BAKER STREET

ARTISTRY RESIDENCES