

THE Dwarika

LIVE, A CUT ABOVE !

SHOWROOMS | 2 & 3 BHK FLATS


DENIM
gentlefoons
Reebok


cantakons
The Owarika

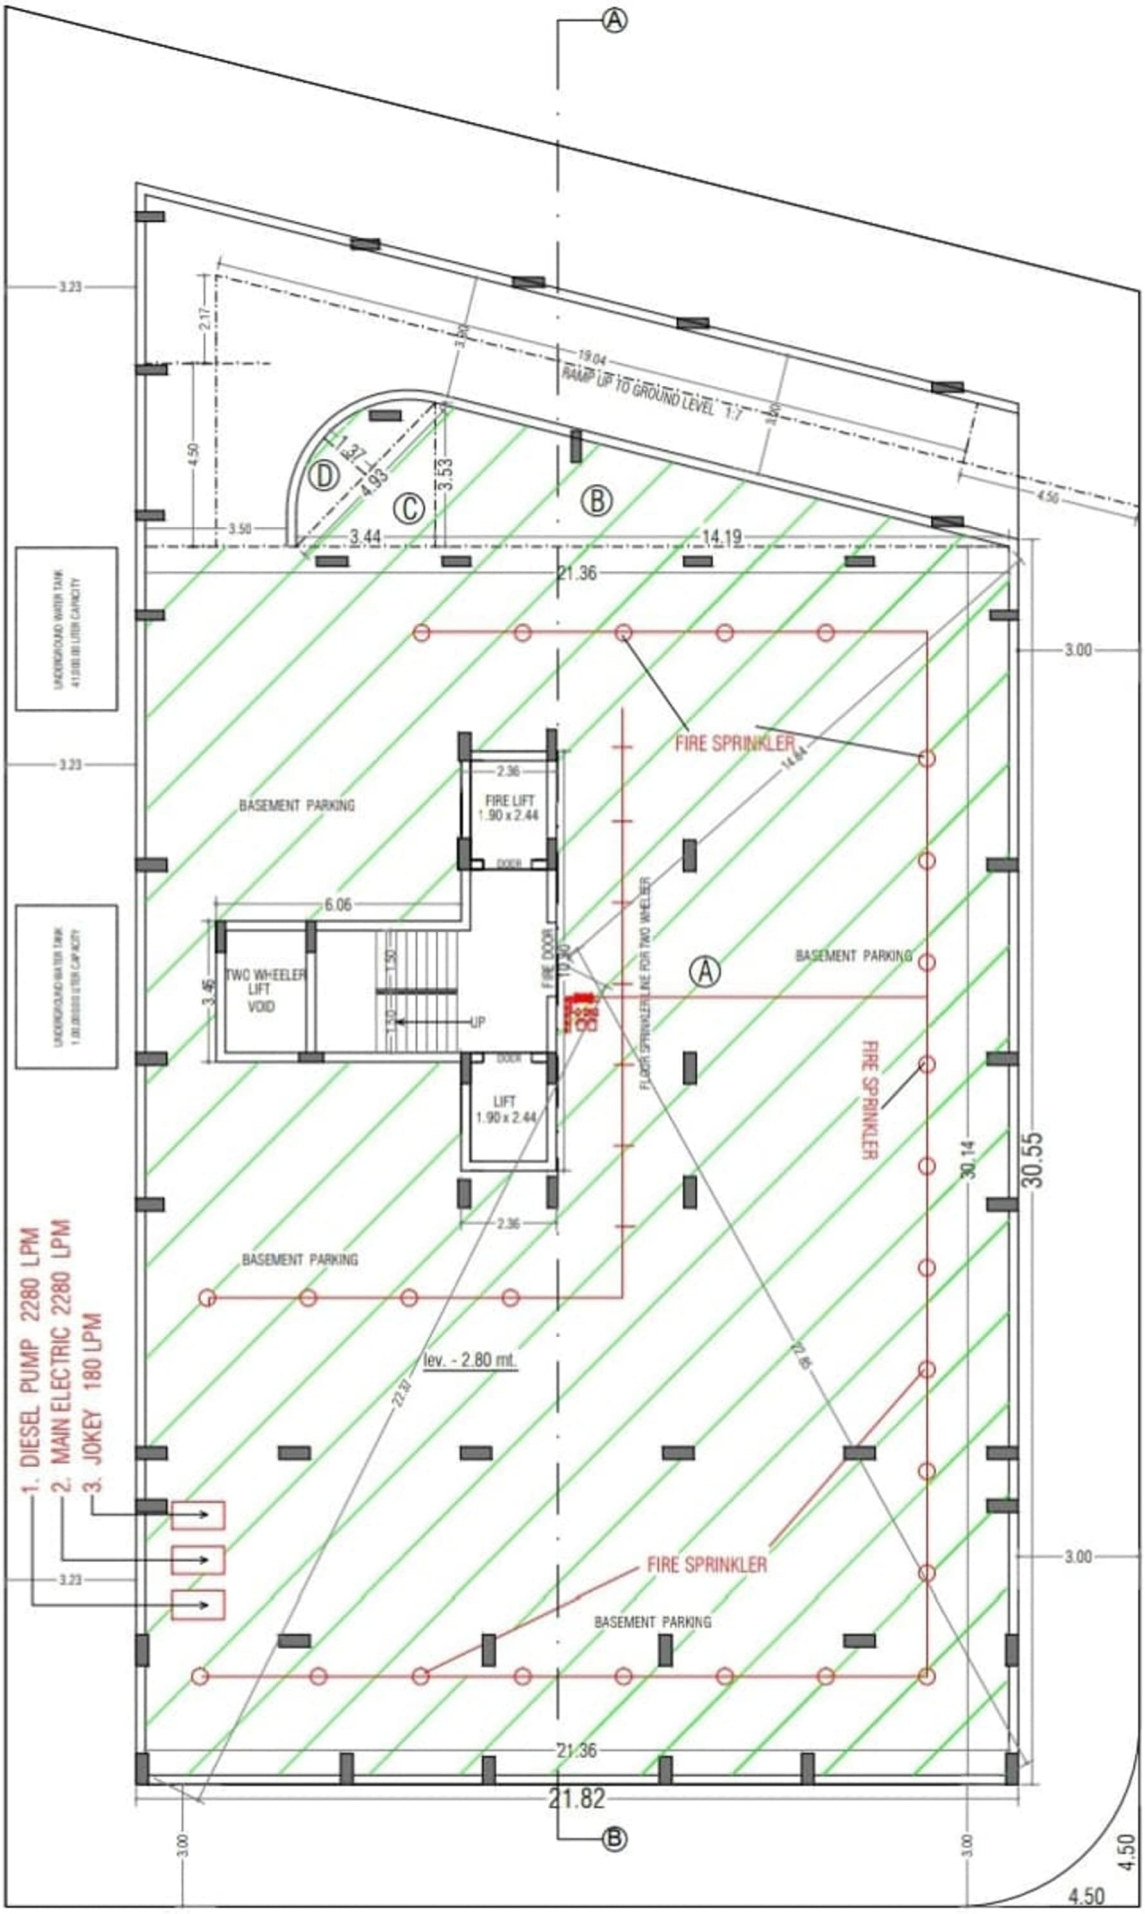

BASEMENT FLOOR PARKING
SCALE 1:100

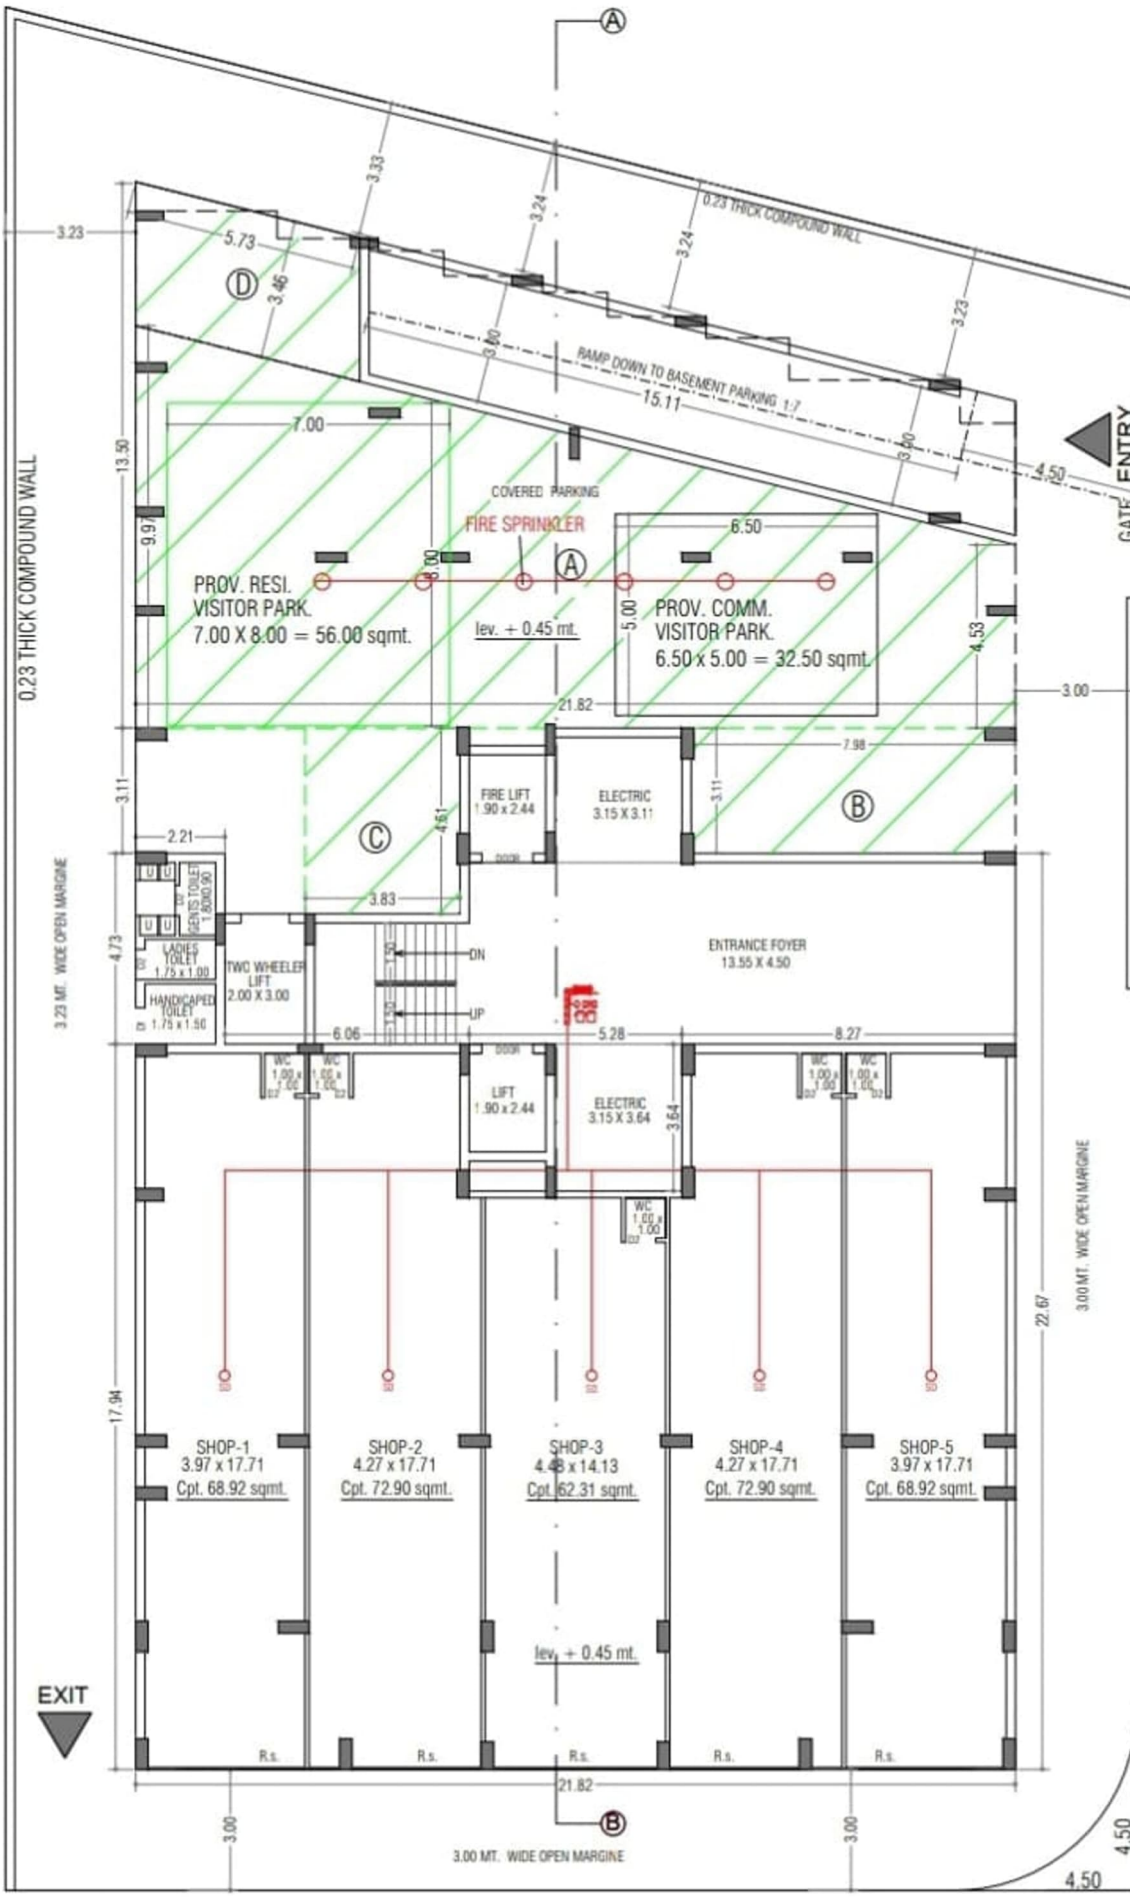

GROUND FLOOR PLAN

SCALE 1:100

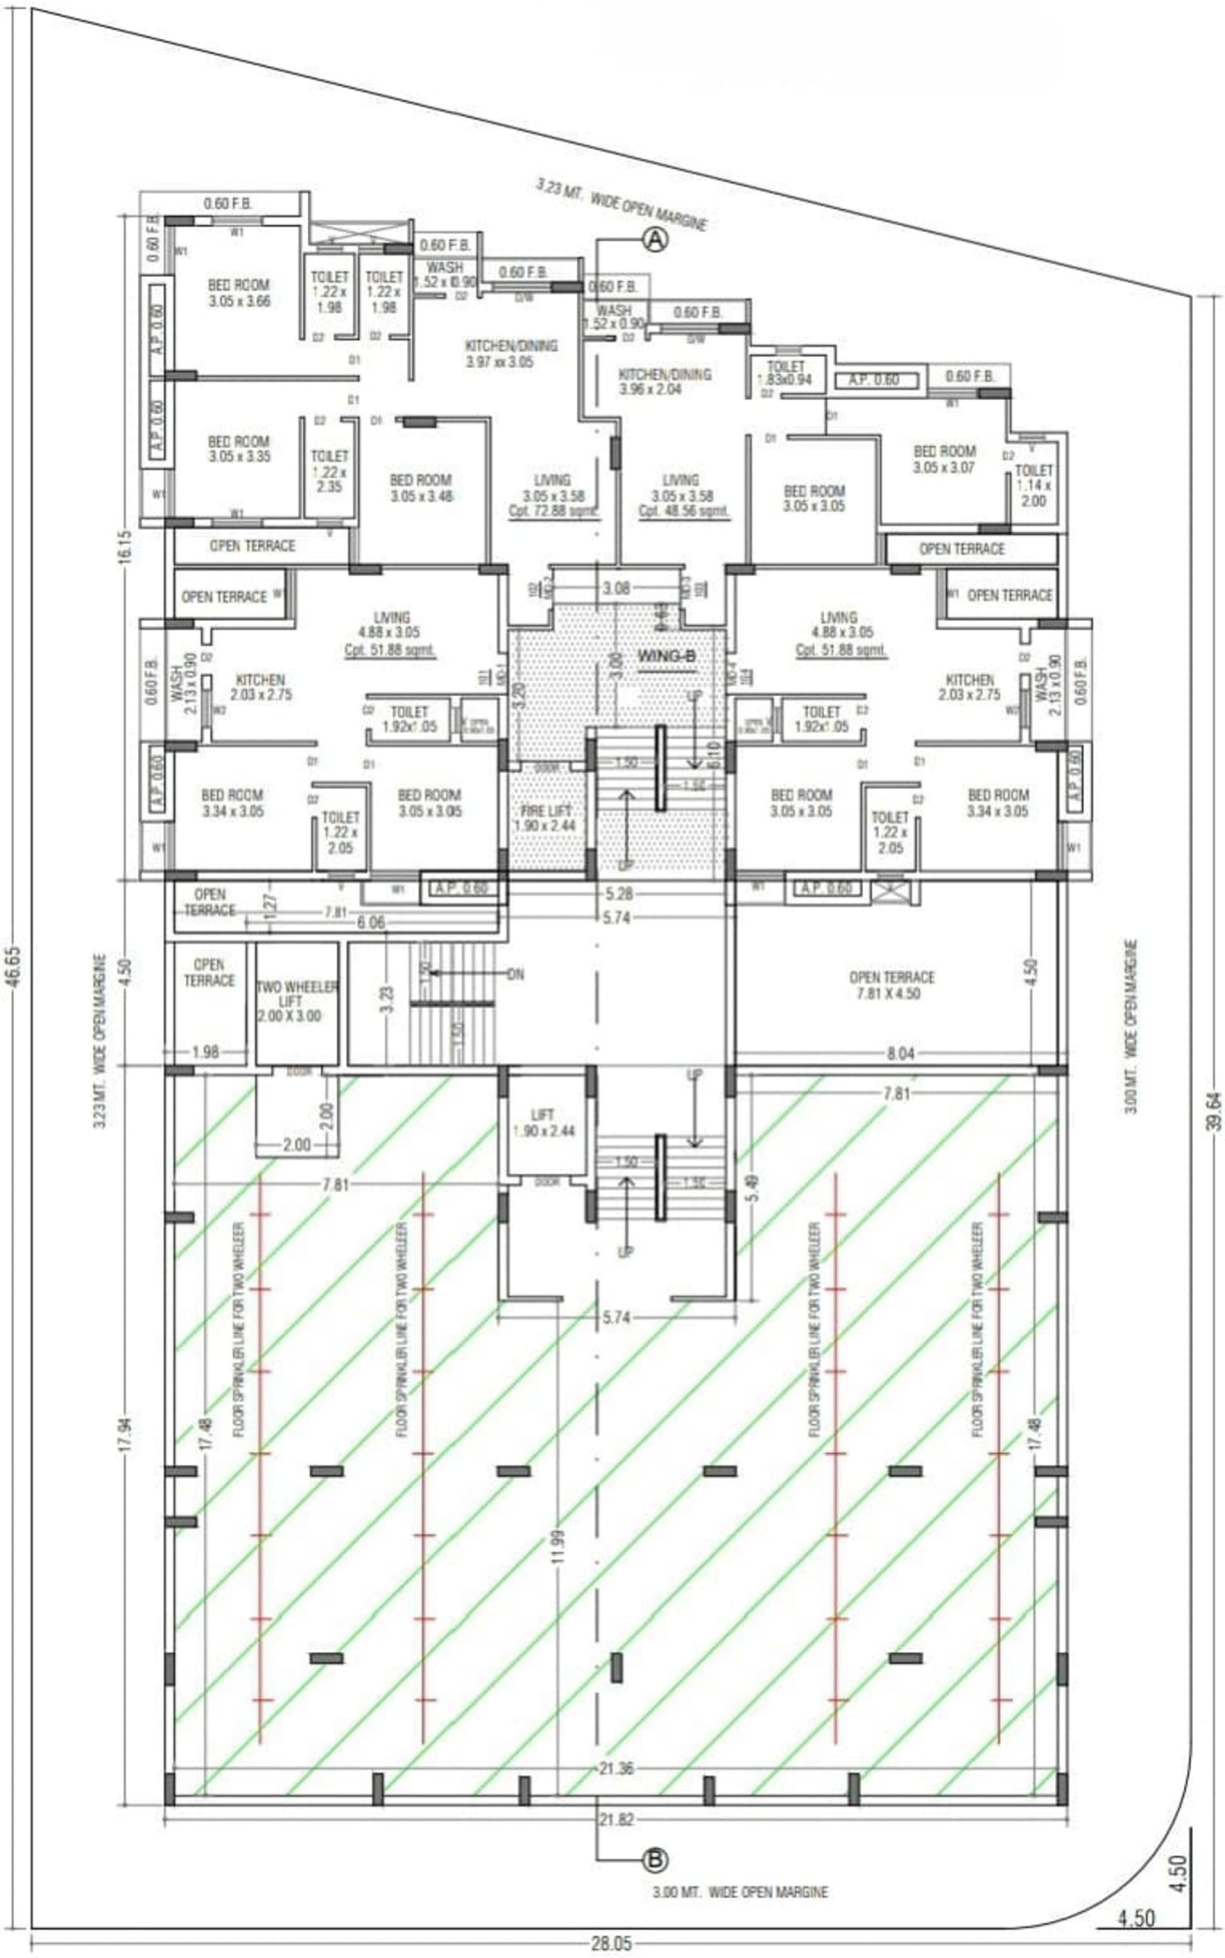

1st FLOOR PLAN

SCALE 1:100

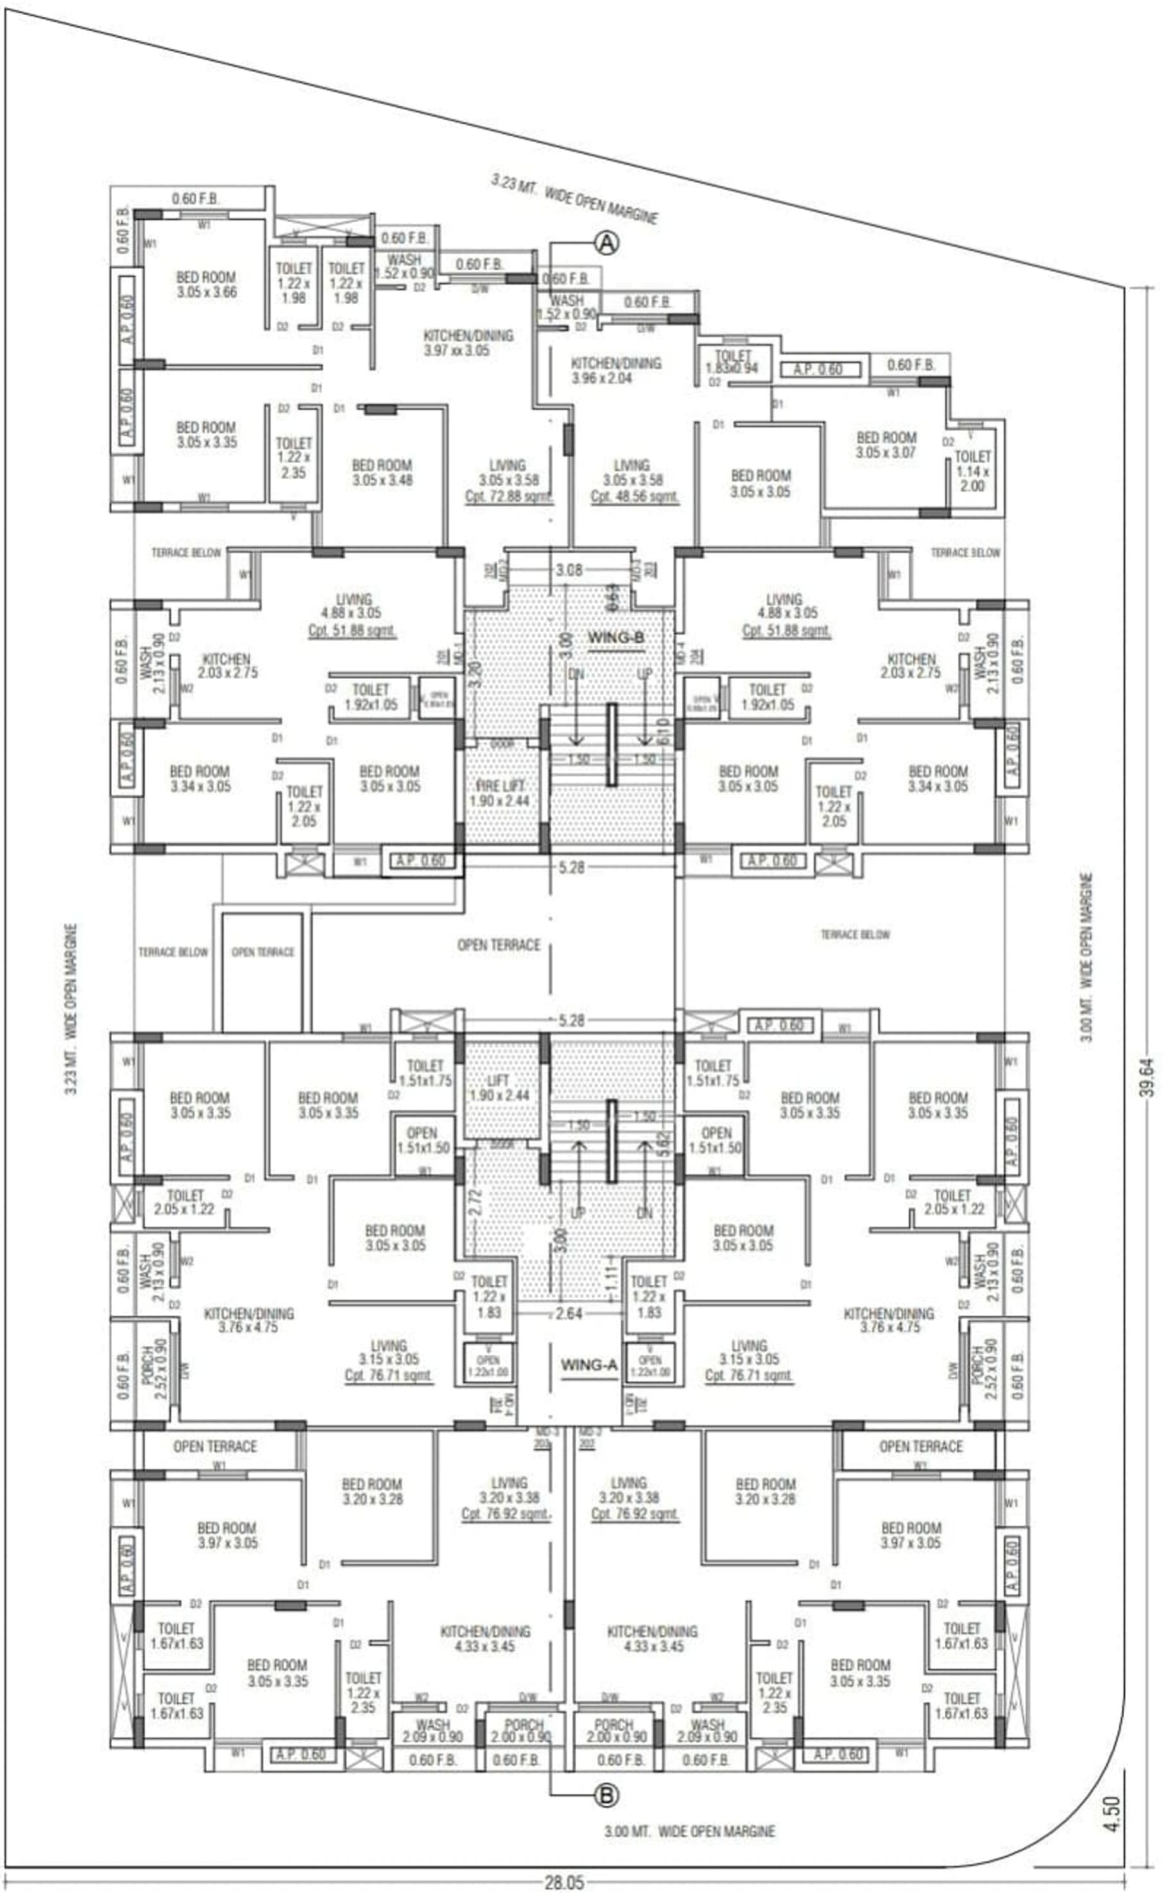

2nd FLOOR PLAN

SCALE 1:100

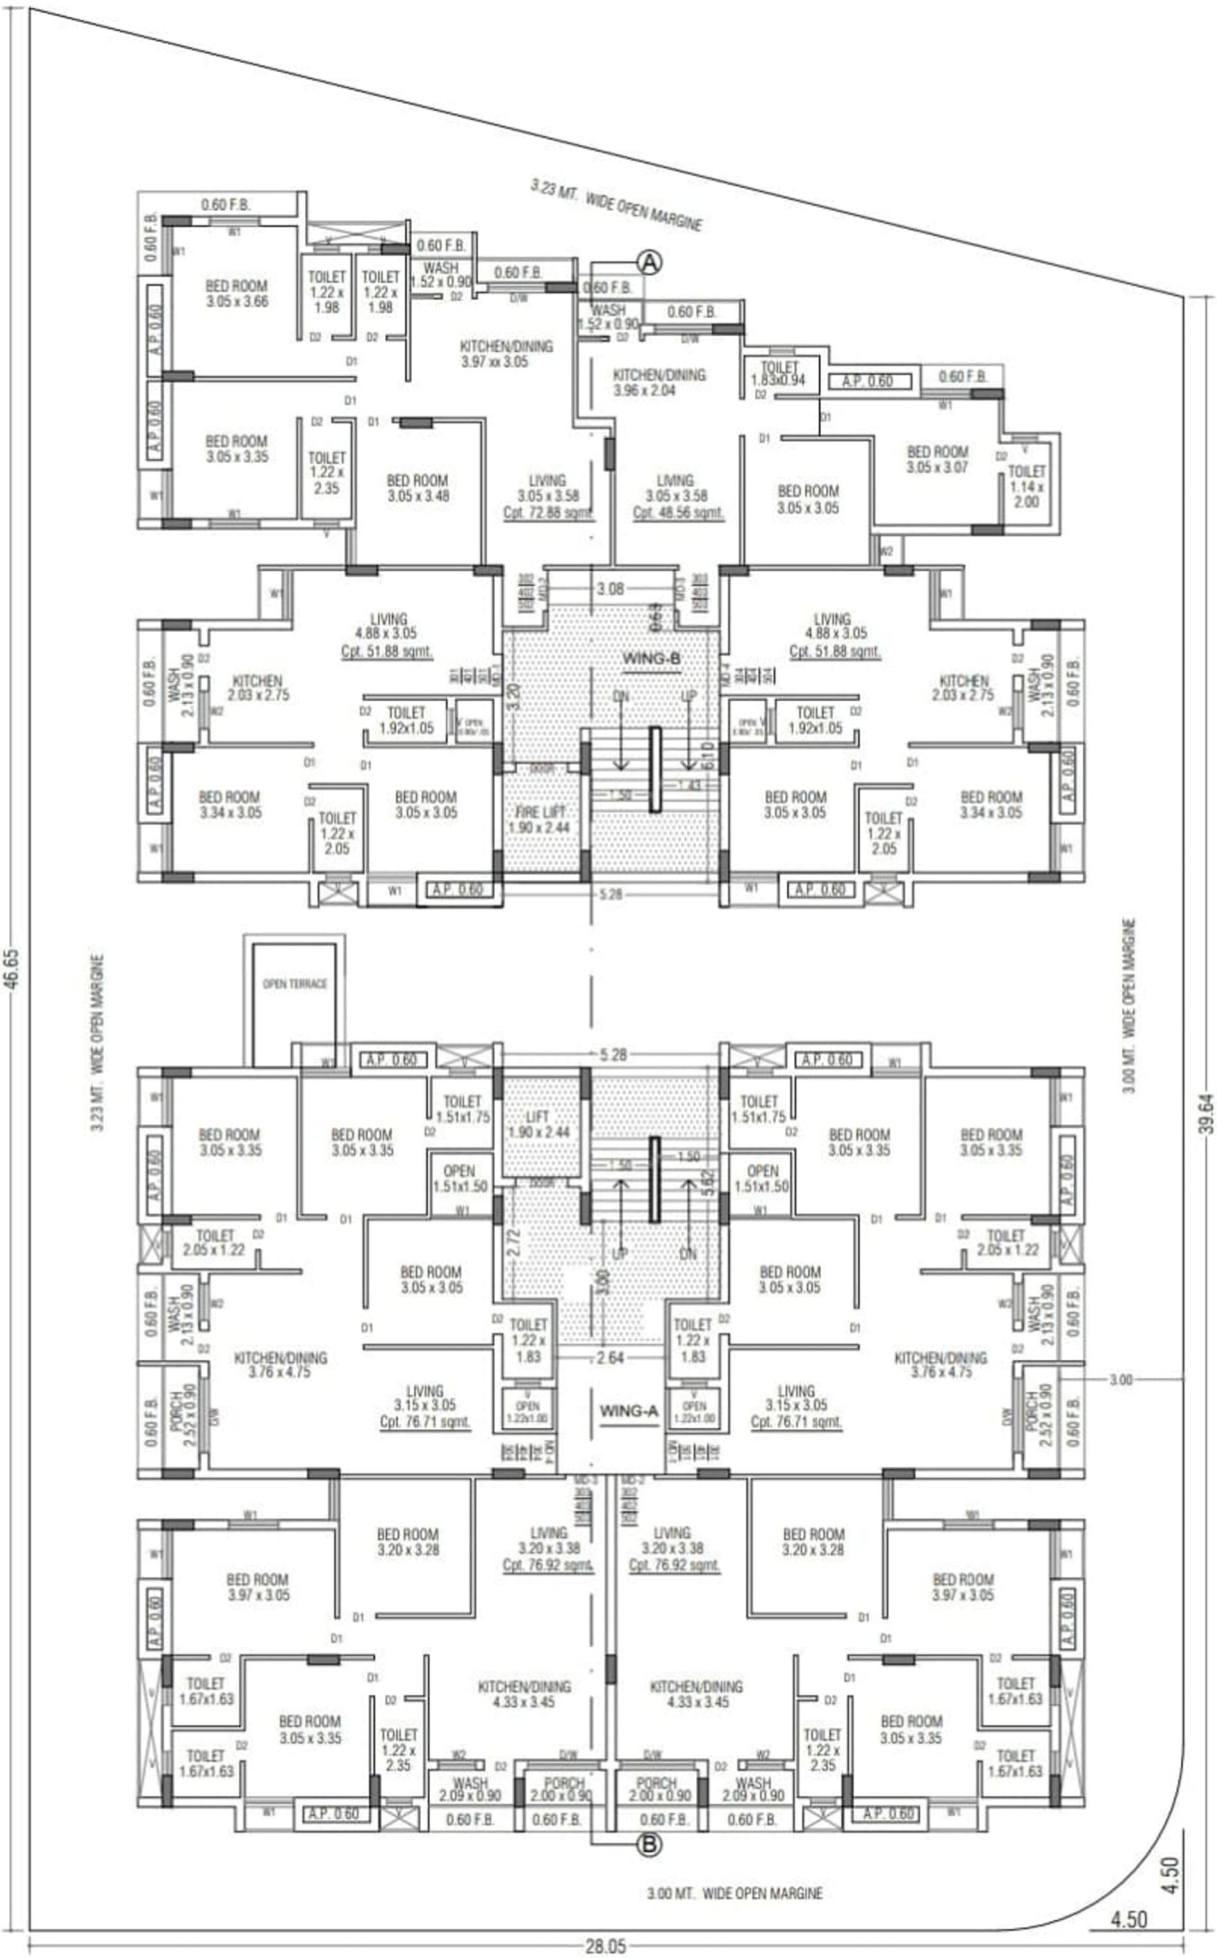

3rd, 4th & 5th FLOOR PLAN

SCALE 1:100

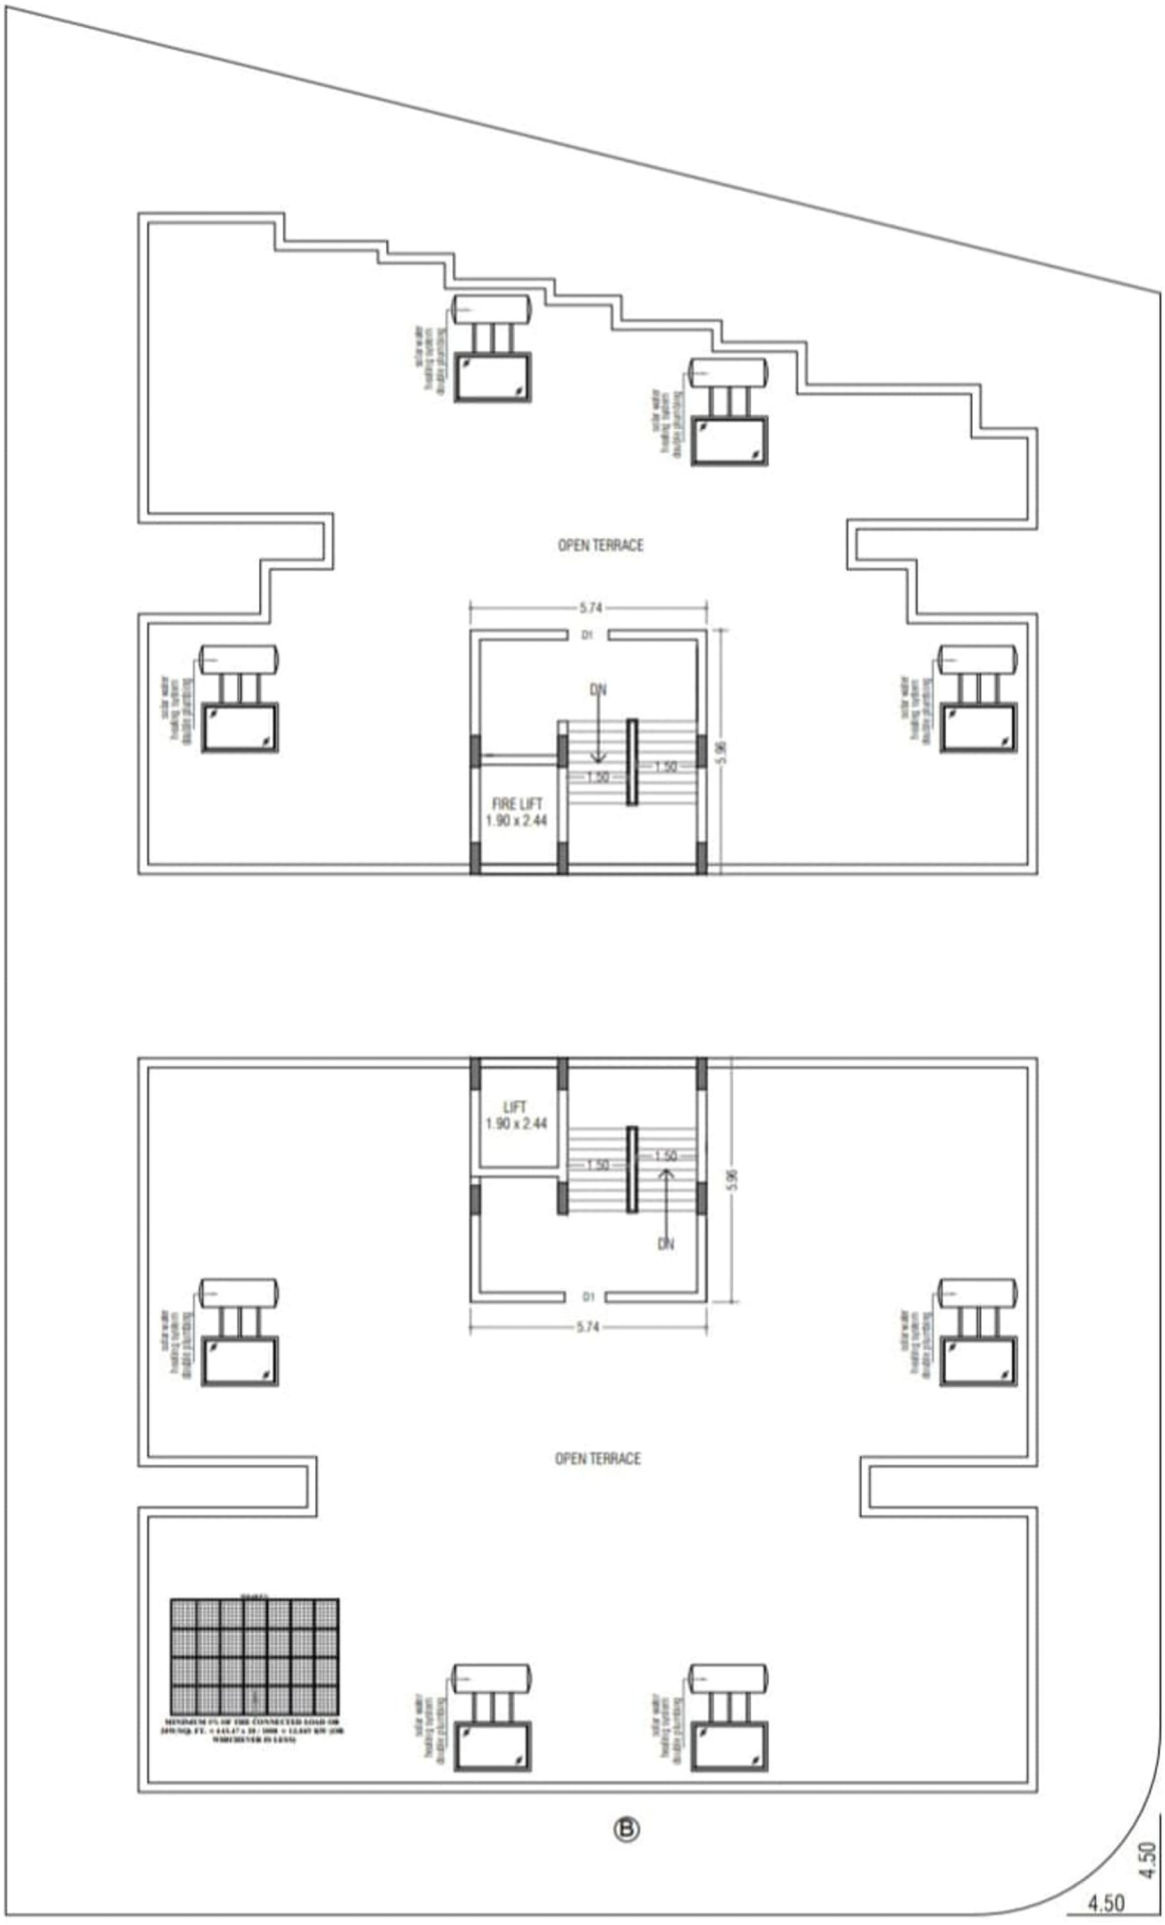

TERRACE FLOOR PLAN

SCALE 1:100

SPECIFICATIONS

Kitchen
- Main and Service Platform in Granite with Stainless Steel Sink,
- Slab Level 2x1 High Gloss Glazed Tiles

Electric
- ISI Standard Company (**KEI/Polycab/Syska**) Modular Switches with Concealed Wiring
- Solar Rooftop Electricity For Common Area
- ISI Standard Company **Polycab** Lights For Common Area

Bathroom
- Standard Company 4x2 Glazed Tiles &
- **Jaquar/Aris** Company Bath Accessories & Sanitary Fittings

Structure
- Earthquake resistance R.C.C. Frame Structure Design
- Slab Casting with Manually **Miller**
- All the masonry work will be made of **Red Bricks**
- Standard Company (**Ultratech/Kamal/Hathi**) Cement

Door
Laminated Decorative Main Door &
Other Flush Door

Plumbing
Leak Proof Upvc, Cpvc Pipe &
Standard Company (**Ajay/Astral/Apollo**) Fitting

Flooring
Standard Company 4x2 Vitrified Tiles

Window
Mini Domal Aluminum Window

Colour
Inside 3 Layer **Adiyta Birla** Putty
(2 Ruff & 1 Polish)& Exterior Paint

Elevators
Standard Company 8 Passenger Auto Door Lift

Disclaimer

KEY PLAN


MODI SCHOOL
VIKAS PHARMACY
LAXMINAGAR UNDER BRIDGE
RAM KRISHNANAGAR WEST
JANKALYAN HALL
VIRANI HIGHSCHOOL
HEMU GADHVI HALL
<< TAGORE ROAD >>
VIRANI CHOWK
DOMINOS
AVPTI
ASTRON CHOWK
<< SARDARNAGAR MAIN ROAD >>
POOJARA
<< DR. DASTUR MARG >>
DH COLLAGE GROUND
<< SWAMI VIVEKANAD ROAD >>
<< VIDHYANAGAR MAIN ROAD >>
RAM KRISHNANAGAR
THE Dwarika
HARIBHAI HALL
MALABAR GOLD
LG KIRAN
<< YAGNIK ROAD >>
P.P. PHULWALA
JAGNATH MAHADEV TEMPLE
RAM KRISHNA ASHRAM
S
W
E
N

SCAN FOR LOCATION

Krishna Developers
Rajputpara main road
near canera bank
Rajkot

The Dwarika
18, Sardarnagar
Astron chok
Rajkot

BOOKING CONTACT
90900 83830