
BASUNDHARA



PURBALOK

G+4 BUILDING

TOTAL - 8 FLATS

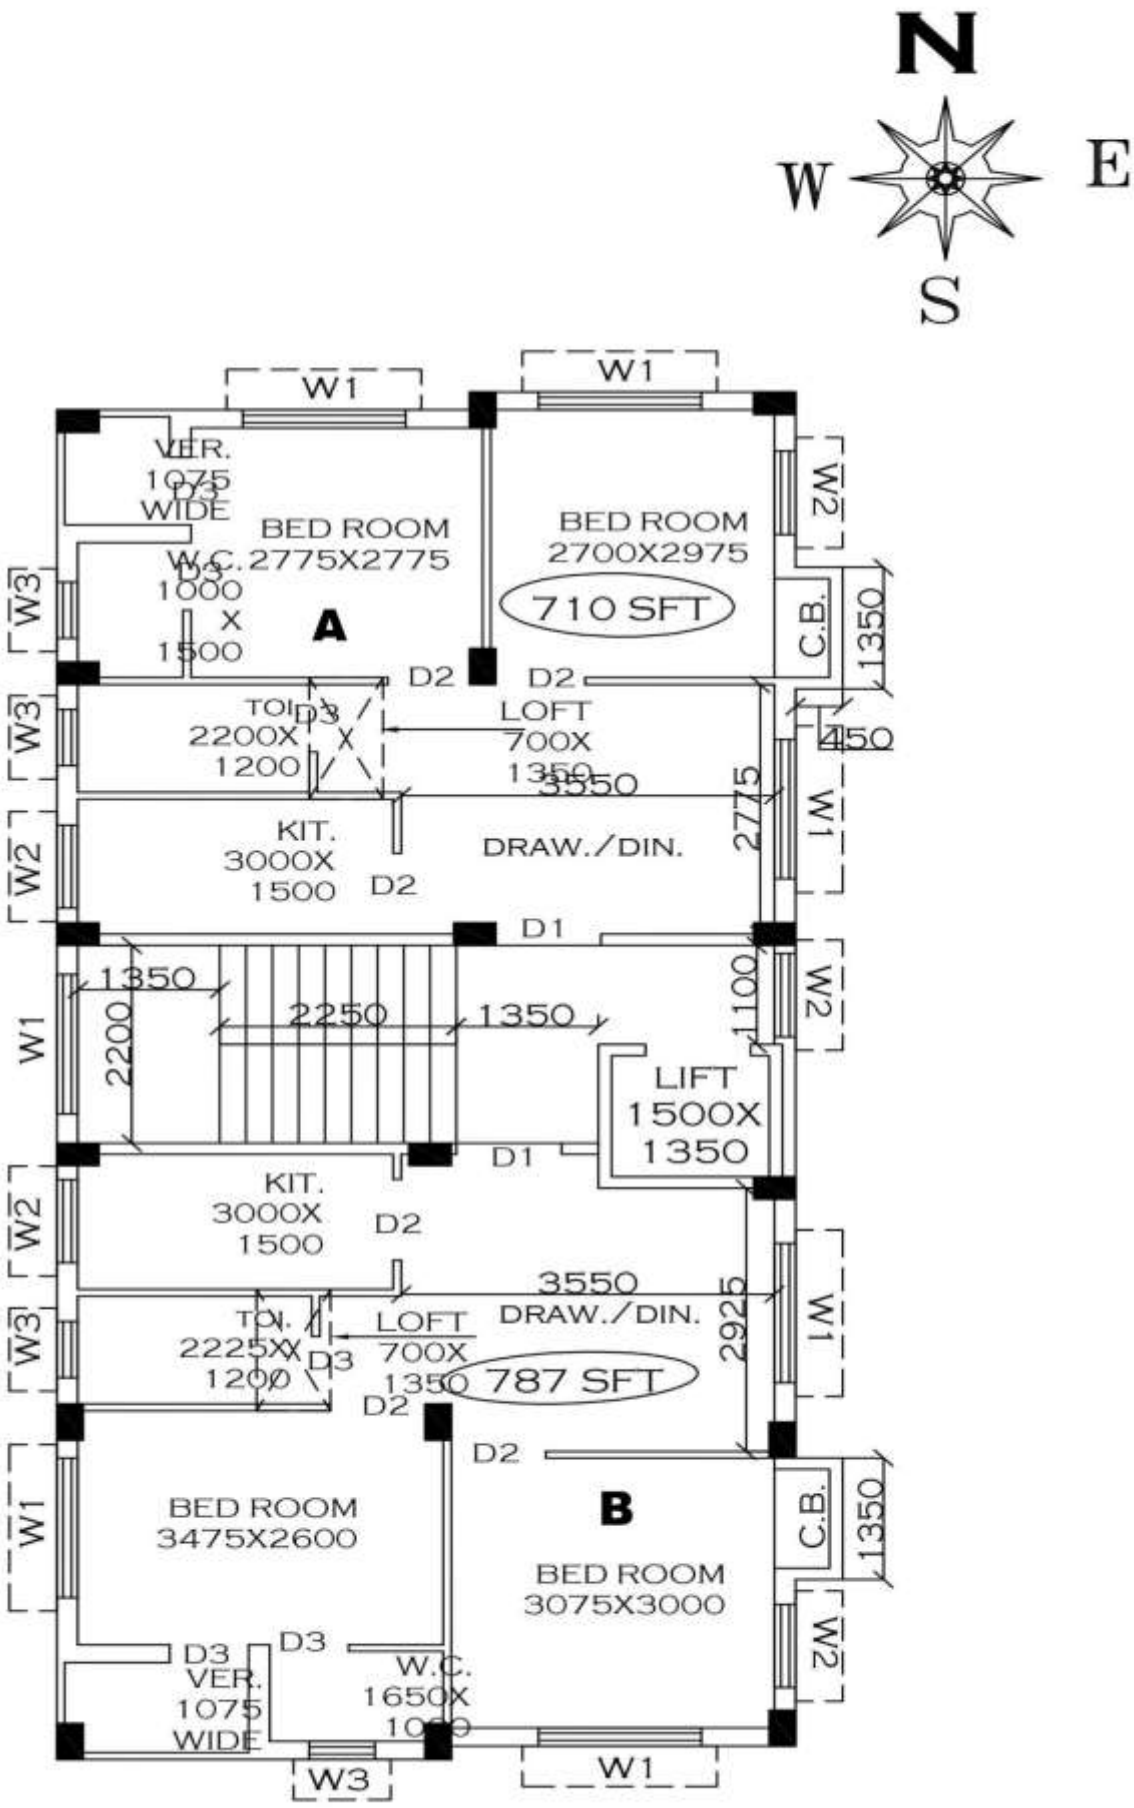

FIRST, SECOND,THIRD & FOURTH FLOOR PLAN

SCALE-1:100

FLATS	BHK	AREA (SQ.FT)
A	2	710
B	2	787

FLOOR PLAN

AMENITIES



PARKING



SECURITY



LIFT

DEVELOPERS BY

NS CONSTRUCTION

PRO- ANIRUDDHA MUKHERJEE

PH.NO - 09830197166