DTCP APPROVED RERA

SRI CITY DEVELOPERS

Building Better Future



Perfect Blend of

Comfort & Connectivity

AGARAMTHEN

SRI INDHRA NAGAR

Premium Villa Plots

www.sricitydevelopers.com

SRI INDHRA NAGAR

Premium Villa Plots

PLAN SHOWING THE PROPOSED SUB DIVISION OF HOUSE SITE IN S.NO: 249/1D, 249/2D, 249/3D, PATTA NO: 79 OF AGARAMTHEN VILLAGE, ST THOMAS MOUNT PANCHAYAT UNION LIMITS, TAMBARAM TALUK, CHENGALPATTU DISTRICT.





PLOT	AREA
1	1232
2	1232
3	1232
4	1232
5	1232
6	1232
7	1181
8	1475

PLOT	AREA
1	1437
2	1327
3	1181
4	1193
5	1203
6	1216
7	1228
8	1240

PLOT	AREA
1	1570
2	1503
3	1232
4	1232
5	1232
6	1232
7	1232
8	1232

PLOT	AREA
1	1253
2	1268
3	1283
4	1298
5	1313
6	1747
7	1686



ABOUT SRI INDHRA NAGAR

SRI INDHRA NAGAR is situated near Agaramthen, Chennai South by Sricity Developers is a residential project spread around 31 Plots. The project offers Land and Villa with perfect combination of contemporary architecture and features to provide comfortable living.

Be aware of wonder. Live a balanced life - learn some and think some and draw and paint and sign and dance and play and work everyday some.

> "A promising location with well developed infrastructures within your budget."



NEAR BY SCHOOLS

- ★ Colours International School
- ★ Shree Niketan Patasala
- ★ Casagrand International School
- ★ Sri Krish International School
- ★ Velammal Global School
- ★ Maharishi Vidyamandir

NEAR BY COLLEGES

- ★ IIIT-DM
- ★ VIT University
- ★ Tagore Medical College
- ★ Tagore Engineering College
- ★ Sri Balaji Polytechnic college
- ★ Prince Sri Venkateshwara Engg. College

ENTERTAINMENT

- ★ AGS Multiplex - OMR
- ★ Marina Mall
- ★ Mayajaal

HOSPITALS

- ★ Tagore Medical College Hospital
- ★ Chettinadu Health City
- ★ Global Hospital

EMPLOYMENT

- ★ Siruseri SIPCOT IT Park
- ★ L&T Eden Park
- ★ ELCOT IT Park

AMENITIES



CONCRETE ROAD



24x7 SECURTITY



ENCLAVE TREES



CLEAR TITLE DOCUMENT




PIPELINE WATER CONNECTION



E.B CONNECTION

KEYPLAN

Not to Scale

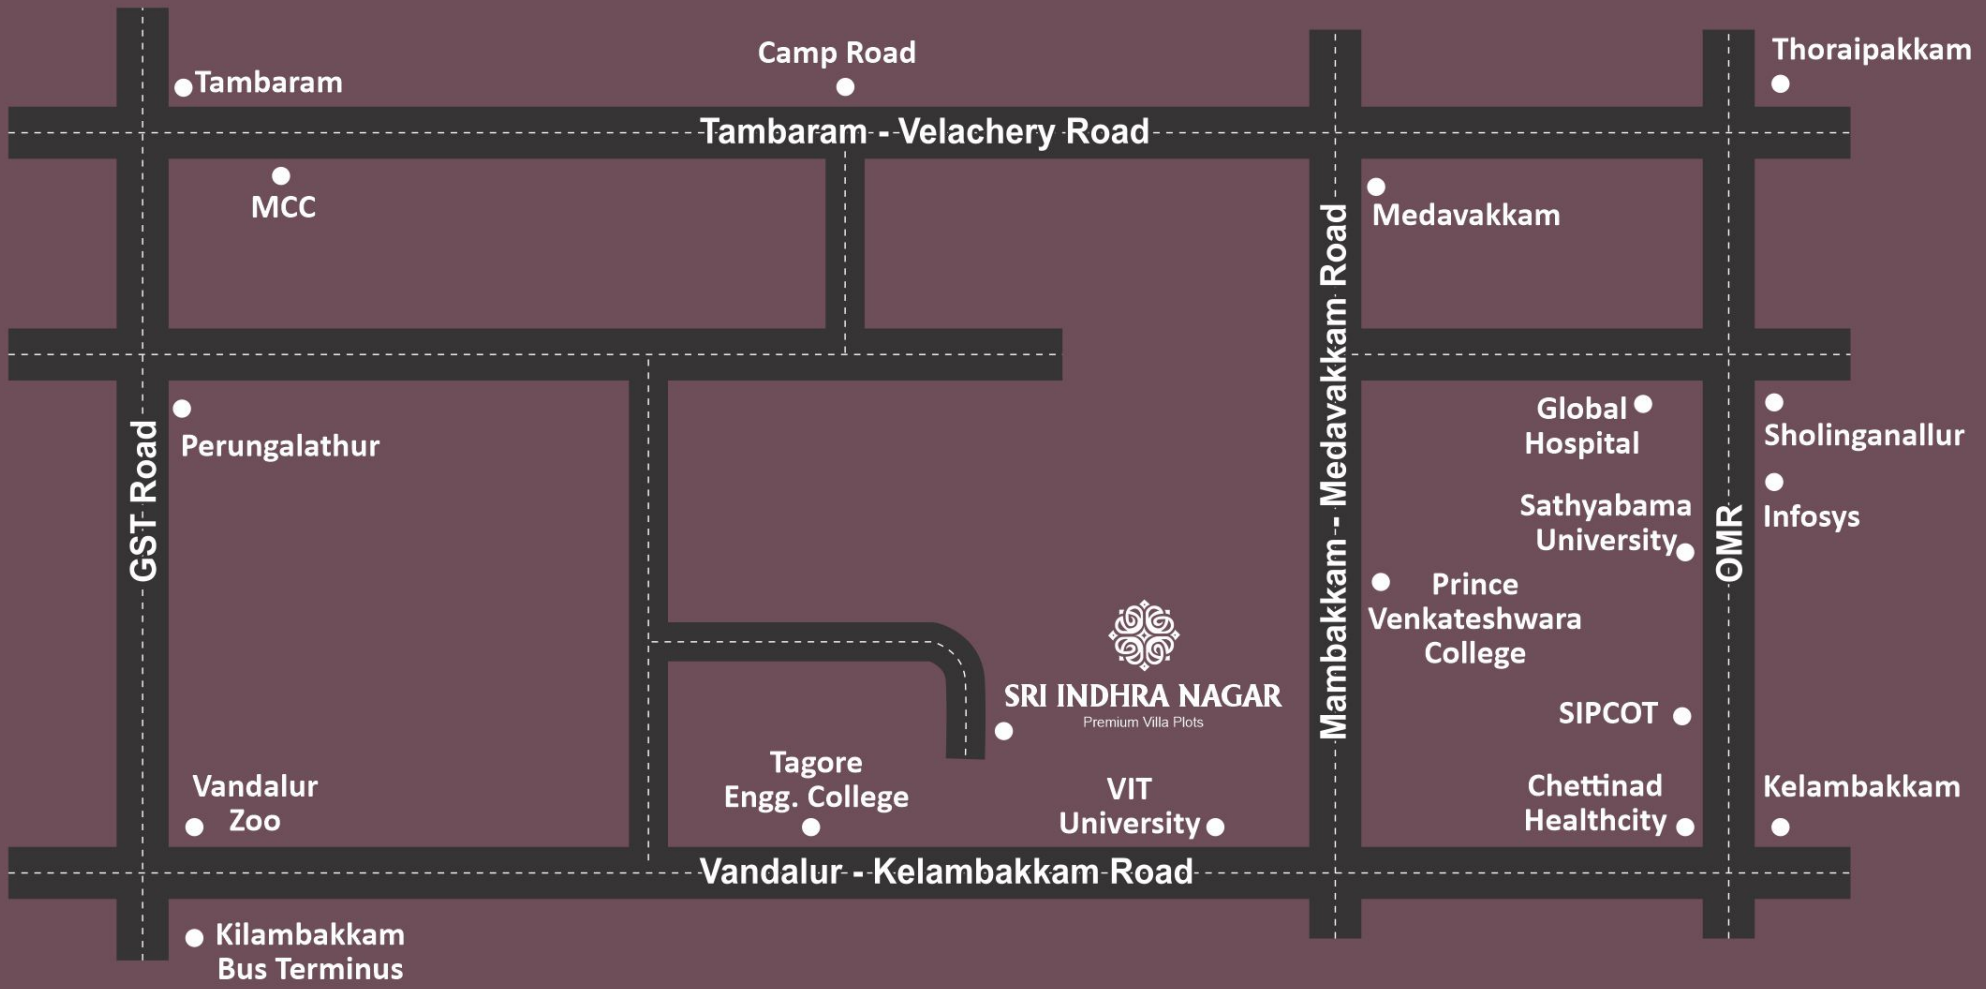

SRI CITY DEVELOPERS

Building Better Future

No : 1251, Anna Illam, Flat - II, 1st Floor, Golden Colony,
1st Main Road,Anna Nagar West Extn, Chennai - 600 050
Phone: 95000 49677
Website : www.sricitydevelopers.com