

..towards
a greener life!

THE SAGA OF *infinite* SPACE

True luxury is not just about possessions; it's about experiences that transcend the ordinary, opening doors to a world where the exceptional becomes your everyday. It's an invitation to join a select circle of those who value the finer details in life and embrace a lifestyle beyond compare. Your journey of accomplishments has led you here, to a place where each moment is crafted to reflect your unique aspirations. **Welcome to The Ananta Bliss,** where a new chapter of refined living begins, and luxury is redefined to not just meet, but elevate your desires.

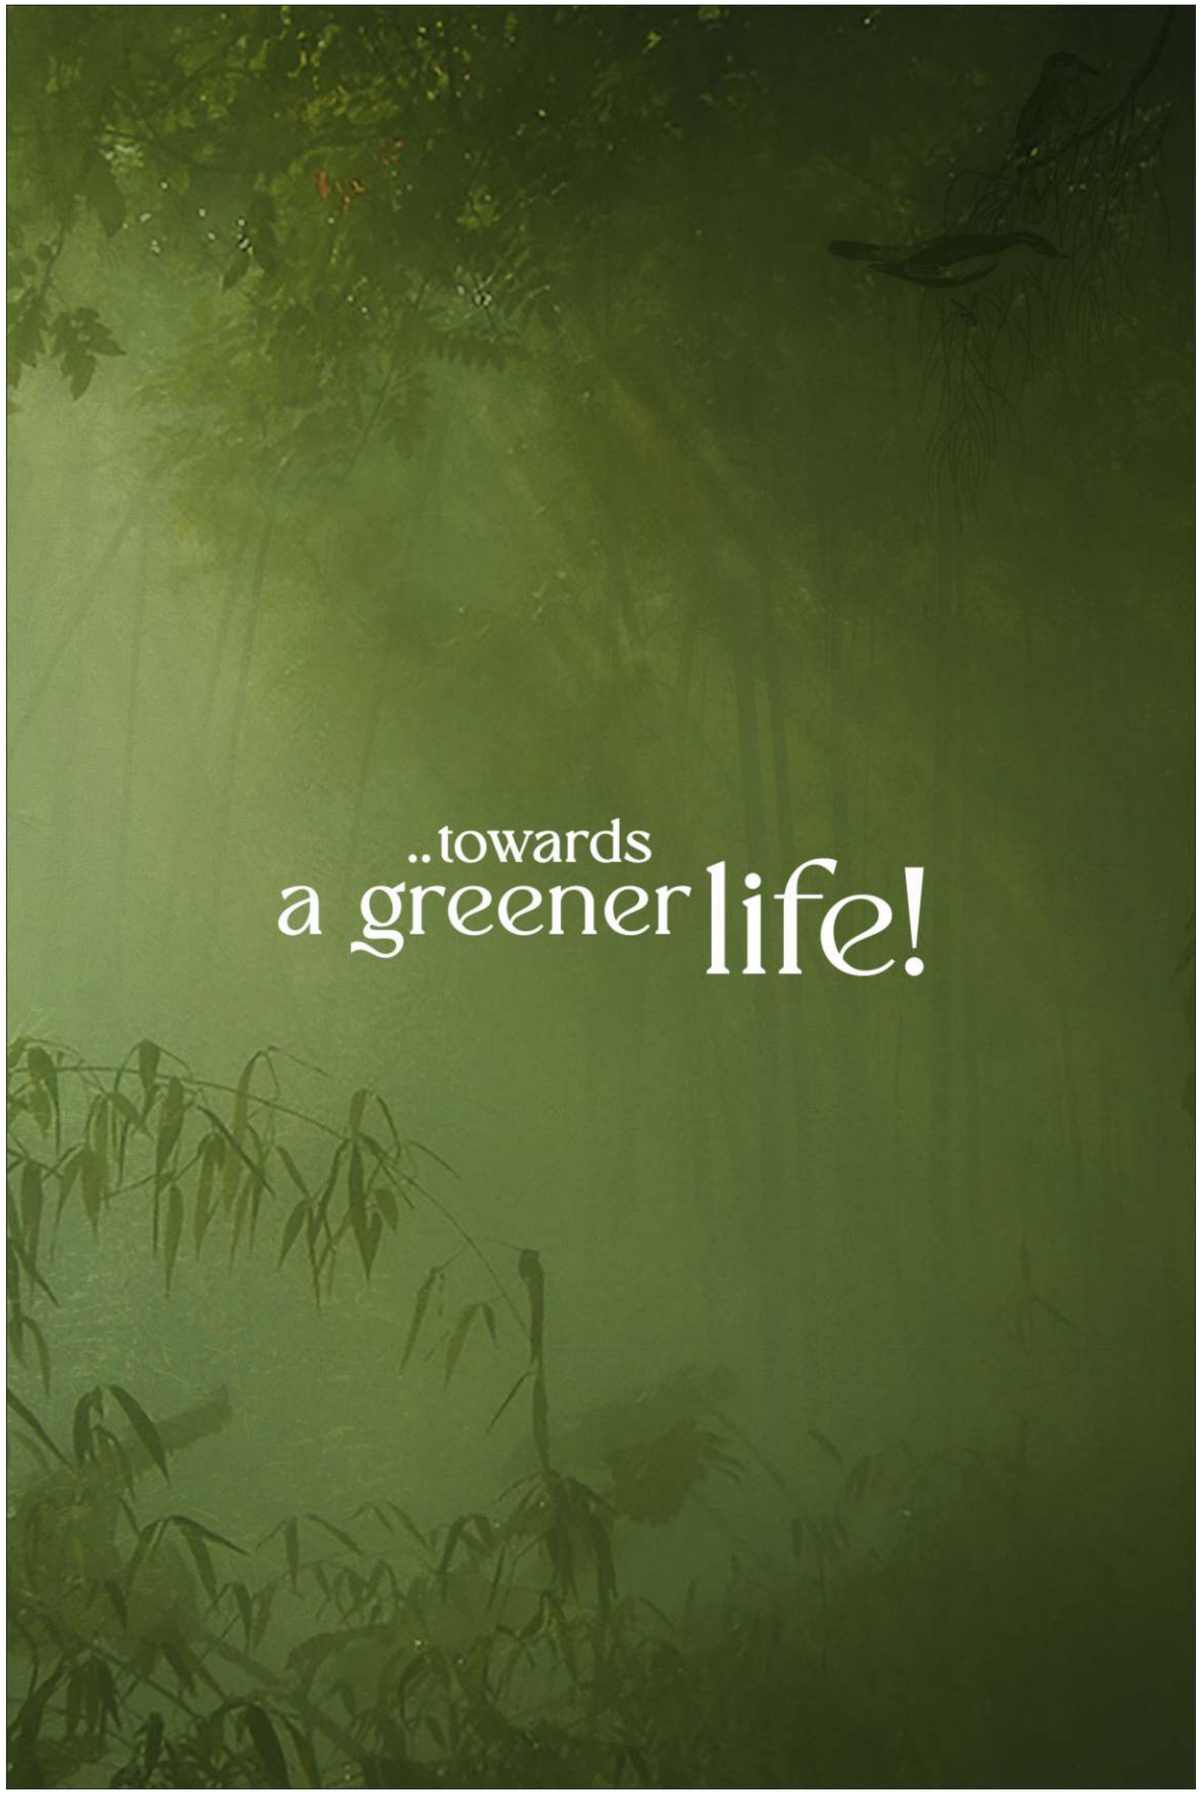

THE
ANANTA
BLISS
LET'S BEGIN A GREEN LIVING

4 & 5 BHK
NATURO LUXURY VILLAS

THE ANANTA -BLISS-

Welcome to The Ananta Bliss, where life transforms into a regal narrative, your residence offering an enduring tapestry of opulent indulgence, serenely luxurious settings, and an exclusive lifestyle. A residence that stands unequivocally distinguished.

G+2
STOREY BUNGALOWS

4&5 BHK
NATURO LUXURY VILLAS

133
BUNGALOWS

LIFE OF EXISTING KASINDRA



THE ANANTA BLISS

UNLOCK THE DOOR, TO *explore* MORE

Welcome to The Ananta Bliss by Krishnam where 4& 5 bungalows await those who crave luxury without the crowd. Say goodbye to the hustle and hello to serenity in an exclusive world where comfort meets class in homes designed with a touch of elegance and a lot of charm.



IN THE HEART OF *green & grace*

Where everything awaits your arrival.
Step into a world where comfort, convenience, and sophistication harmoniously coexist, creating an environment that goes beyond expectations.





THOUGHTFULLY
PLANNED *infinite* DESIGNED

Crafted with precision and envisioned for the truly discerning, each villa offers a composition of space, scale, and sophistication. From the grandeur of its volumes to the intimacy of its design moments - every corner reflects a lifestyle elevated beyond the ordinary.

with 45+



EXCLUSIVE RESORT LIKE AMENITIES

Every space within The Ananta Bliss is shaped to offer something more - more joy. more comfort, more meaning. From wellness to play, from leisure to connection, every amenity is a thoughtful extension of your lifestyle. This is not just convenience, it's carefully designed experience of everyday indulgence.

- ENTRANCE GATE
- WATER BODY
- SECURITY CABIN
- DROP OFF ZONE
- GARDEN
- SITTING AREA
- JOGGING TRACK
- CYCLE STAND
- BANQUETTE HALL
- OPEN TERRACE SITTING
- COMMON TOILET
- KIDS PLAY AREA
- MULTIPURPOSE COURT
- BASKET BALL
- BADMINTON
- VOLLEY BALL
- PICKLE BALL
- BOX CRICKET
- FOOTBALL
- GAZEBO
- OUTDOOR GYM
- TEMPLE
- INDOOR SPORTS
- THEATER
- RECEPTION
- FF. SOCIETY OFFICE
- YOGA SPACE
- FF. BALCONY SITTING
- GYM
- LIBRARY
- SENIOR CITIZEN SEATING
- CCTV CAMERAS
- 24/7 SECURITY
- 24/7 WATER SUPPLY
- STREET LIGHTS
- LANDSCAPING & TREE
- COMMON AREA DG GENERATOR
- DIGITAL GATE ENTRY
- INDOOR KIDS PLAY AREA
- GYM CHANGING ROOM
- OPEN KITCHEN
- PARTY HALL
- ADANI GAS SUPPLY
- RO WATER SYSTEM
- INTERNET WIFI
- RAINWATER HARVESTING / PERCOLATED WELL





Alley where you

learn to live

The property with ample open space, includes a sprawling vehicle-free zone to keep the noise out, thereby creating the perfect ambience for your children can crawl and learn anything freely around the nature.






ENERGY THAT REFLECTS within you

THE
ANANTA
BLISS
LET'S BEGIN A GREEN LIVING



a space for

excited faces

Laughter is a happy sound, as here children begin to learn new skills under the sky with green surrounding, nature will encourage your child to grow better and live freely.





THE
ANANTA
BLISS


THE ANANTA BLISS
AN AMBIANCE OF MEANINGFUL
experiences


THE
ANANTA
~BLISS~
Nature leads the way to
a happy future
A smile easily builds relationships & a nature leads the way to a happy future for your children's. Play within nature, open all the senses freely that make kids humor more powerful and here at seasons they will build their glorious memories.

LAYOUT PLAN

CLUB HOUSE
FIRST FLOOR PLAN

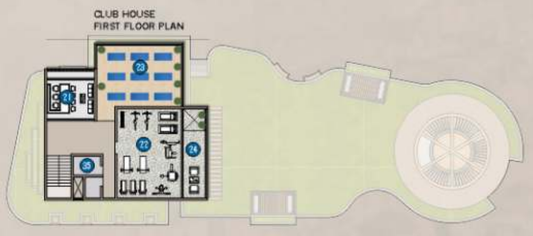





LEGEND

1. ENTRANCE GATE
2. WATER BODY
3. SECURITY CABIN
4. DROP OFF ZONE
5. GARDEN
6. SITTING AREA
7. JOGGING TRACK
8. CYCLE STAND
9. BANQUET HALL
10. OPEN TERRACE SEATING
11. TOILET
12. KIDS PLAY AREA
13. MULTIPURPOSE COURT
    A - BASKET BALL
    B - BADMINTON
    C - VOLLEY BALL
    D - PICKLE BALL
14. BOX CRICKET
    A - FOOTBALL
15. GAZEBO
16. OUTDOOR GYM
17. TEMPLE
18. INDOOR SPORTS
19. THEATER
20. RECEPTION
21. FF. SOCIETY OFFICE
22. GYM
23. YOGA
24. FF. BALCONY SEATING
25. LIBRARY
26. SENIOR CITIZEN SEATING
27. CCTV CAMERAS
28. 24/7 SECURITY
29. 24/7 WATER SUPPLY
30. STREET LIGHTS
31. RAINWATER HARVESTING/
    PERCOLATED WELL
32. COMMON AREA DG GENERATOR
33. DIGITAL GATE ENTRY
34. INDOOR KIDS PLAY AREA
35. GYM CHANGING ROOM
36. OPEN KITCHEN
37. PARTY HALL
38. RO WATER SYSTEM
39. INTERNET WIFI
40. LANDSCAPING & TREE
41. ADANI GAS SUPPLY


5
BHK VILLA

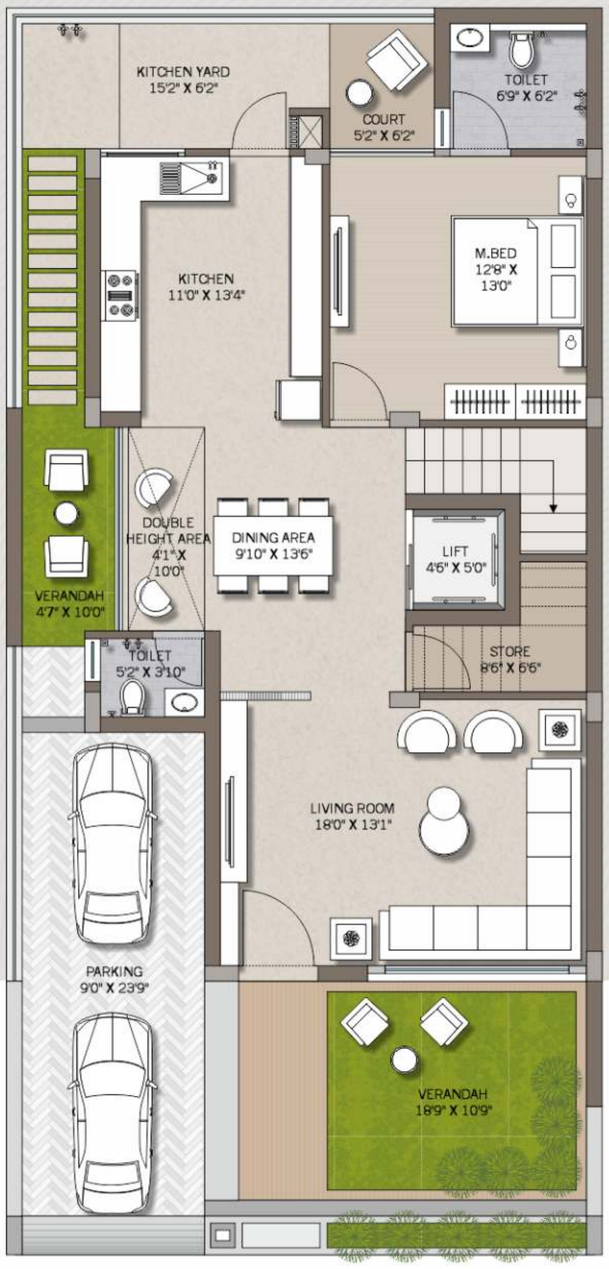

ground floor plan

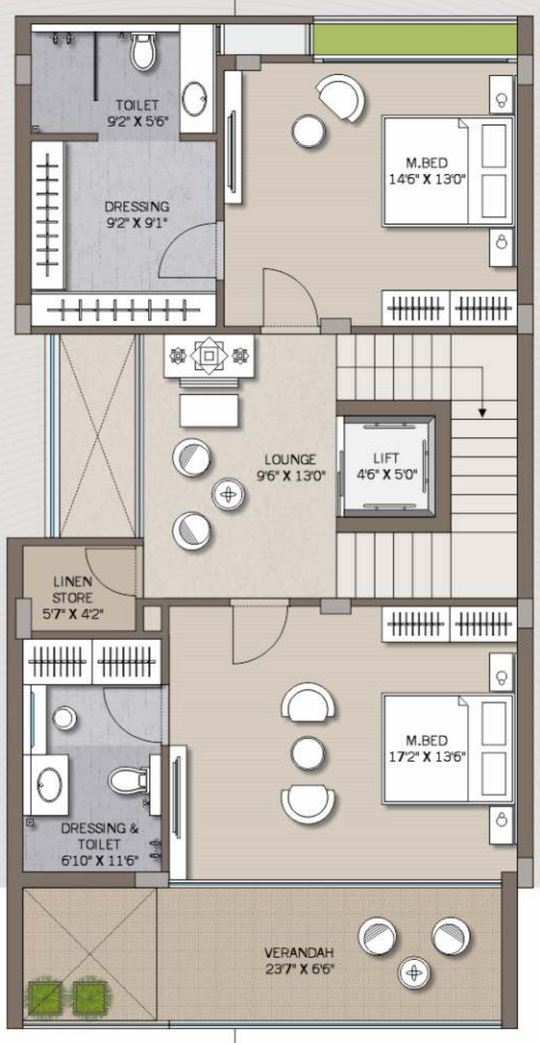


first floor plan

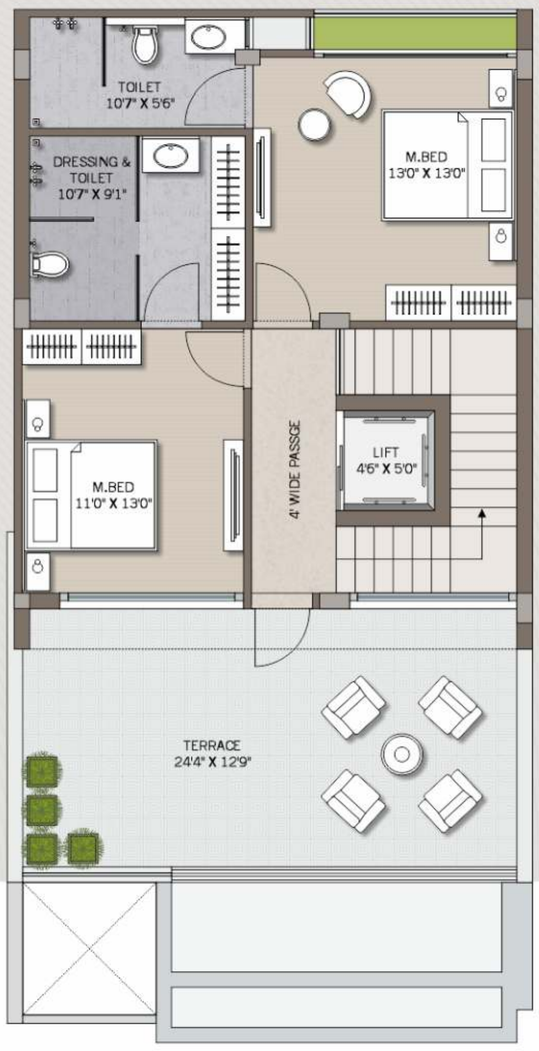


second floor plan


4
BHK VILLA

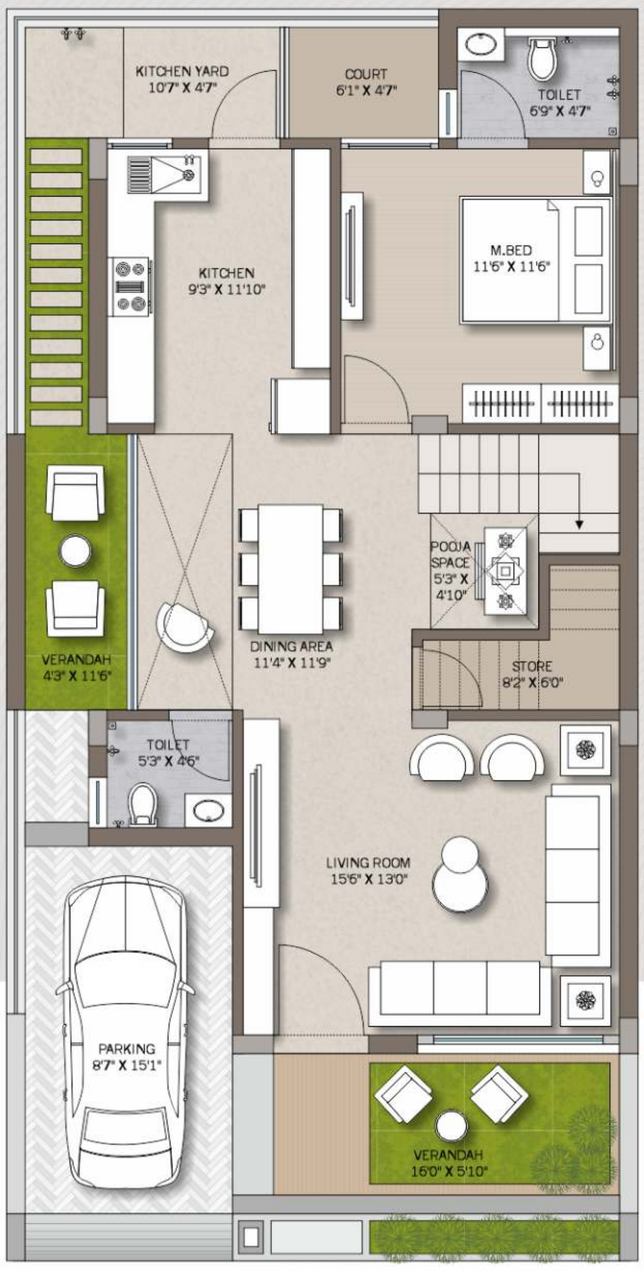

ground floor plan

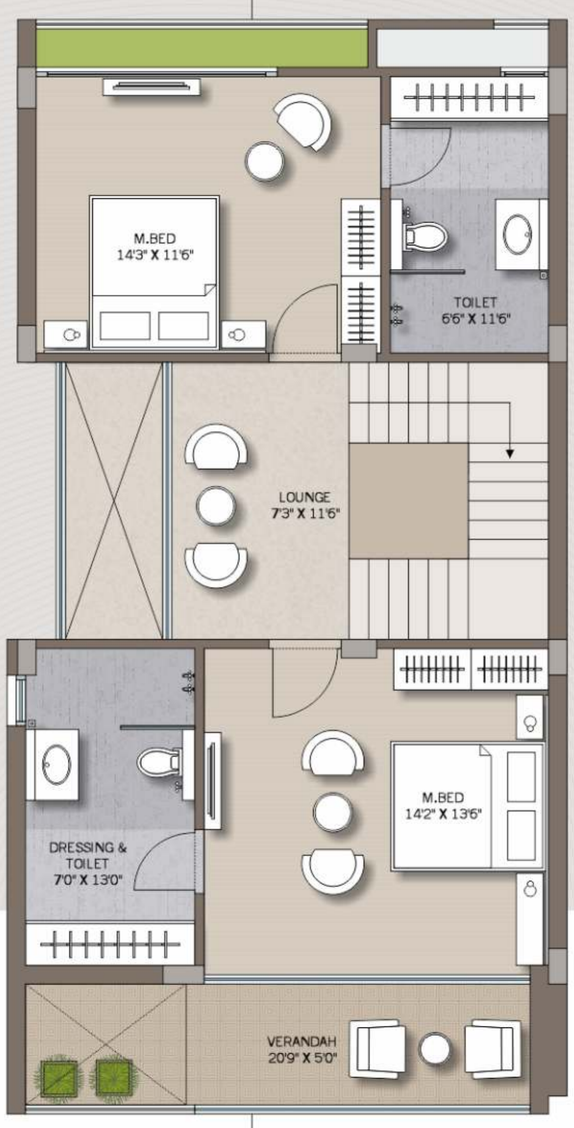

first floor plan

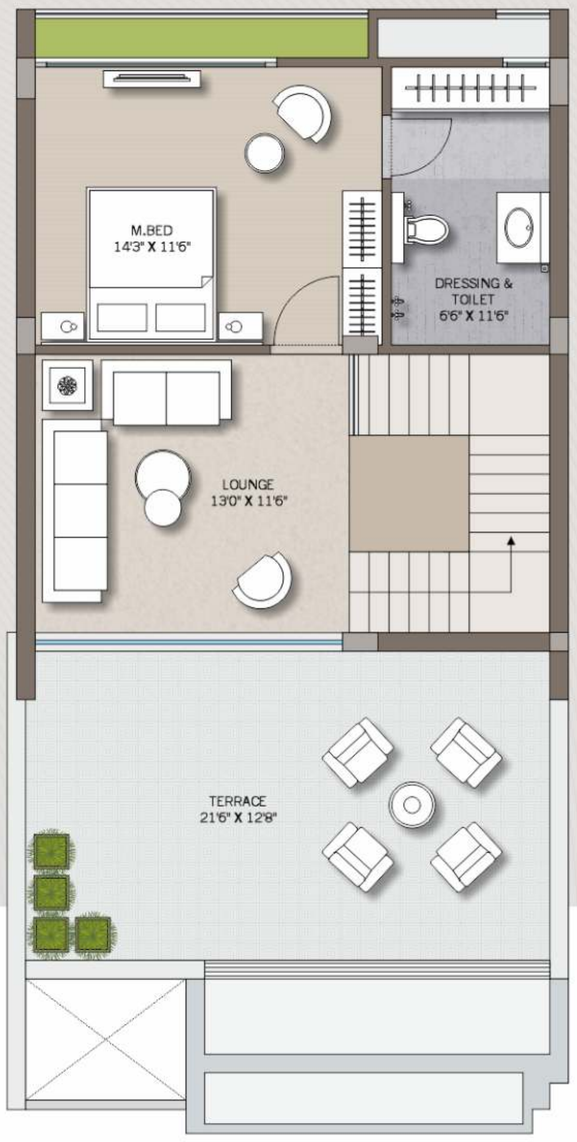

second floor plan




Love must be felt with

the heart

When you are spending time with your loved one within nature, far away from clamor. Your love grow more around the beauty of greens & calmness.





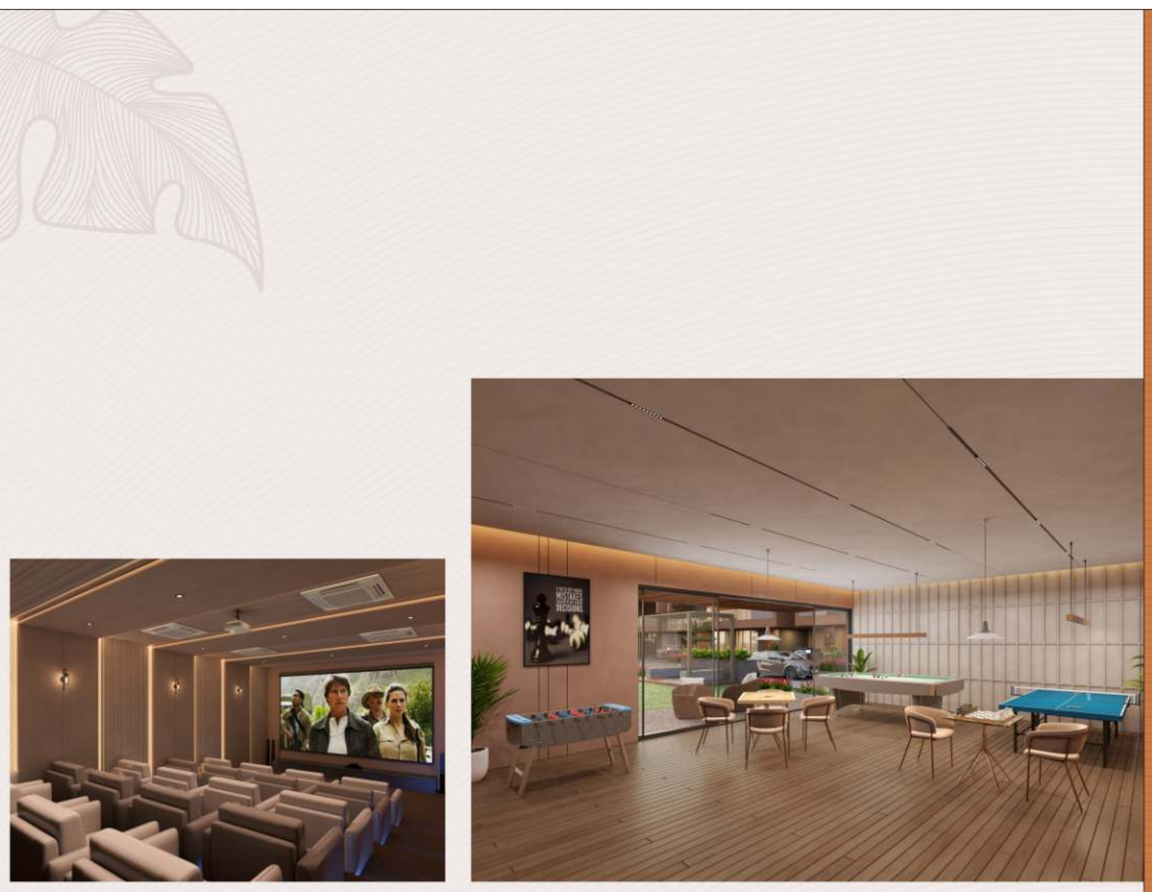





A smile when you win

the happiness

Games encourage the spirit of competition and spread the positive-ness, they can make you relax and entertain you throughout your leisure sun time.



Nature encourages you for

healthy life

Who needs healthy life with heaven on earth, when the earthly pleasure touches your soul, it brings together physical and mental disciplines to achieve a peaceful body and mind.











SPECIFICATIONS

FLOORING
- Vitrified tiles in all rooms.
- Rustic tiles for verandah and balcony and terrace area.

KITCHEN
- Kitchen platform with Sintered stone.
- Glazed tiles upto lintel level.

DOORS
- Decorative door for main entrance.
- Other doors will be flush doors.

TOILET / BATHROOM
- Glazed / ceramic tile up to lintel level.
- Granite counter.
- Jaquar / Cera / Kohler brand bath accessories.

ELECTRIFICATION
- RR / Polycab / Finolex / KEI brands wiring.
- 3 phase concealed ISI copper wiring.
- AC & TV points in all bedrooms.
- ISI mark electrical accessory with MCB distribution box.

PLASTER
- Out side double coat mala plaster with texture finish.
- Inside single coat mala plaster.


PLUMBING
- Concealed modern plumbing system.

PAINTS
- Inside putty finish.
- 100% apex water proof for exterior.

WINDOWS
- Aluminum Section windows.
- Well polished granite sill.
- Prerequisite of reflective glass in all windows for heat protection.


Disclaimer

• The Brochure is for the easy presentation of the Project. It should not be considered as a part of the legal documents. For further information regarding the project, the Member / customer is requested to check the details on RERA website or at the Developer's office before going ahead with the Booking. • The Furniture and fixtures, electrical appliances and other loose items shown in the brochure are only for illustrative purposes and do not form a part of the standard product on sale. The furniture layout shown in the brochure is only suggestive and subject to change as per site conditions and as per the instructions of the Project Architect. • Developer reserves the Right to make any changes in design, Plans, Specifications, Amenities, Elevation etc. without any prior notice. Such changes would be binding on all the buyers / members. • Colour, design, size, quality, pattern of construction materials may change subject to availability. • The promoter / Developer reserves the Right to make minor on-site changes during the course of construction and such changes shall be binding on all the members / customers of the project. • The dimensions shown in the brochure are approximate and calculated from unfinished surfaces and are rounded off to nearest whole number. The carpet area mentioned is calculated as per the provisions of RERA act with the help of AutoCAE software. • The images (interior and exterior views) in the brochure are computer stimulated graphics for representational purpose and are subject to errors and omissions. The images used may be stock images or images based on the architectural plans of the project. They shall not be constructed as actual depictions of the project. • The north direction shown in the brochure is approximate and can be erroneous. The member / customer is expected to verify the same personally before going ahead with the booking. • The key plan in the brochure is not to scale and does not depict the exact location of the project or the connecting road network or other abutting structures or landmarks. It is only for representation purpose and gives a rough idea about the approximate location of the project. The member / customer is requested to visit the project site and check the physical location of the project and its surroundings before going ahead with the booking. • All the Government & Semi Government charges like Stamp duty, GST and any Tax by state or central Government shall be borne by members / customers of the project. • Legal documentation charges, BEE, PNG gas connection charges, AUDA / Nominal water charges, advance maintenance shall be borne by the members / customers of the project seperately. • Changes in elevation shall not be allowed to be done by members / customers of the project. • Any additional Liabilities due to change in the by-laws, shall be borne by members / customers of the project. • Subject to Ahmedabad Jurisdiction.

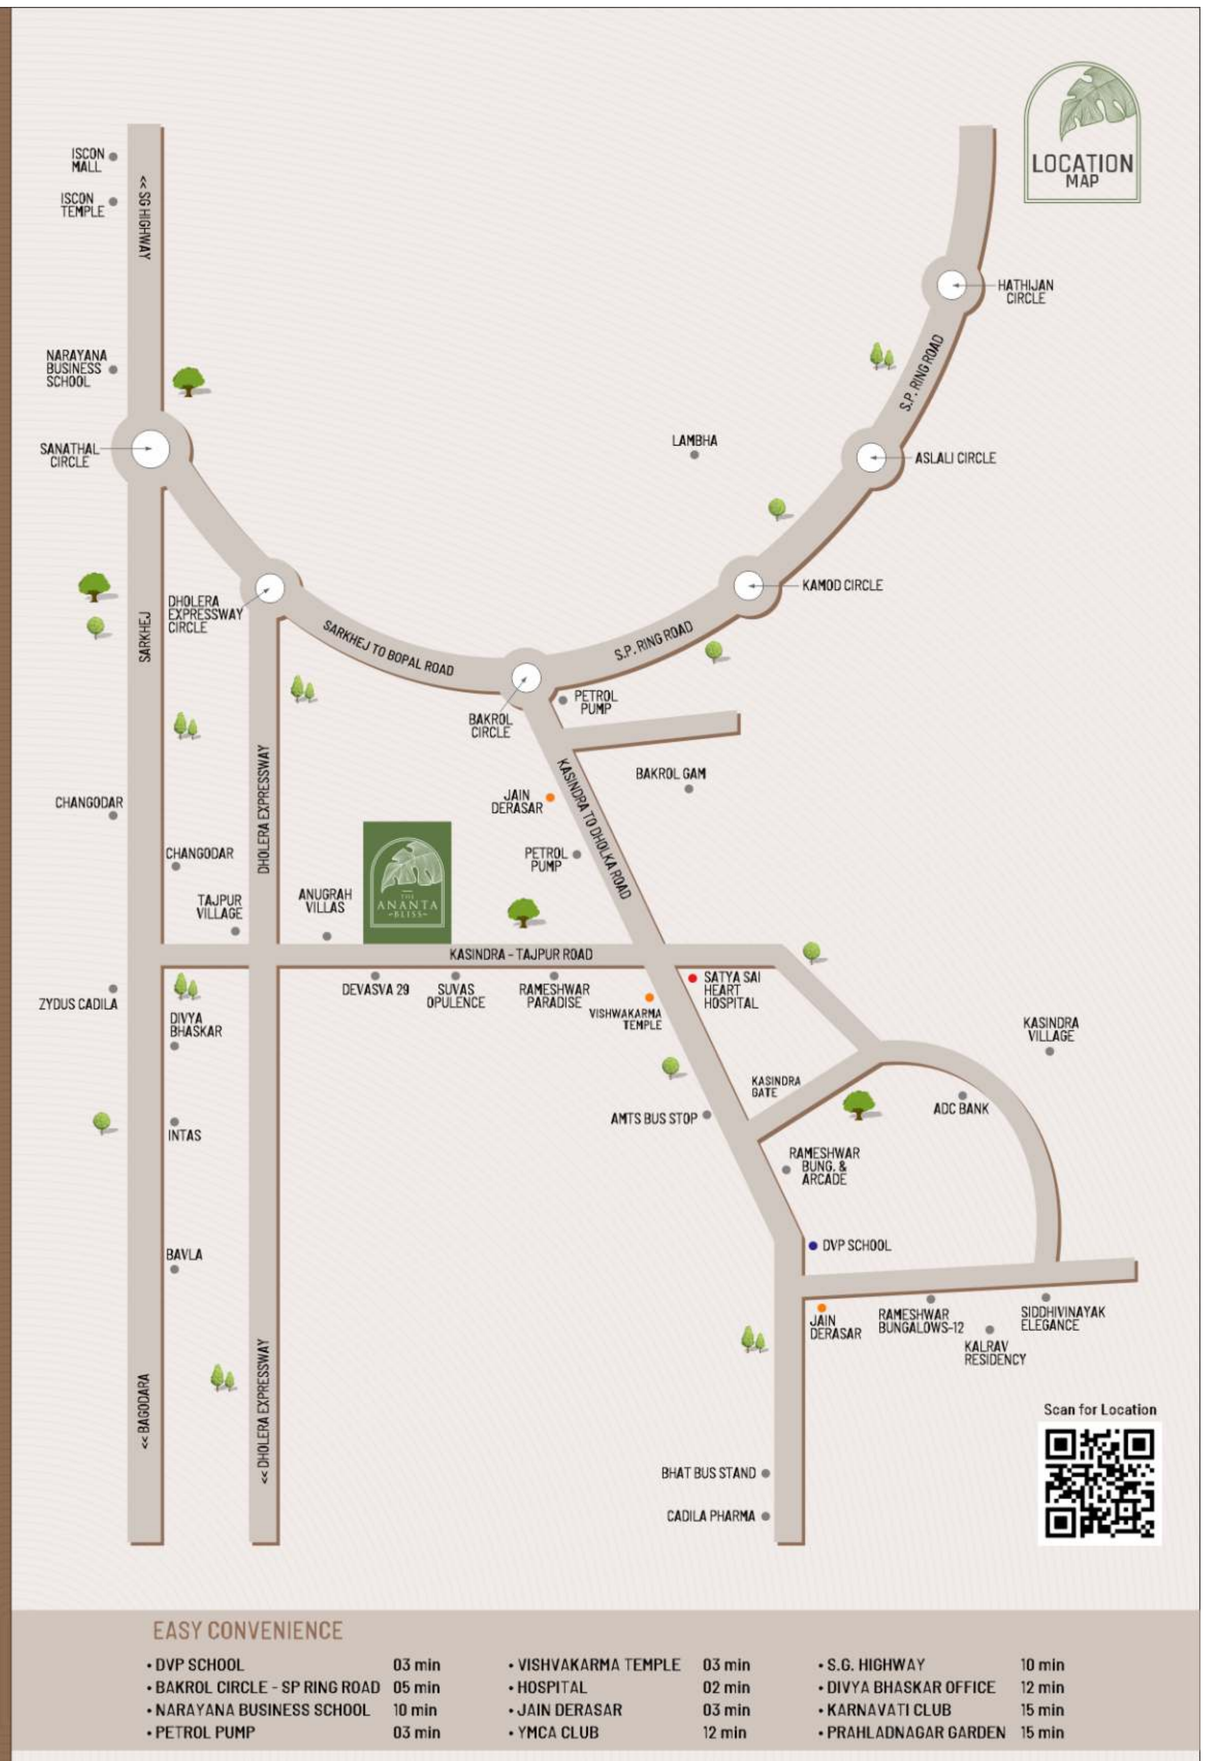

EASY CONVENIENCE

• DVP SCHOOL	03 min	• VISHVAKARMA TEMPLE	03 min	• S.G. HIGHWAY	10 min
• BAKROL CIRCLE - SP RING ROAD	05 min	• HOSPITAL	02 min	• DIVYA BHASKAR OFFICE	12 min
• NARAYANA BUSINESS SCHOOL	10 min	• JAIN DERASAR	03 min	• KARNAVATI CLUB	15 min
• PETROL PUMP	03 min	• YMCA CLUB	12 min	• PRAHLADNAGAR GARDEN	15 min

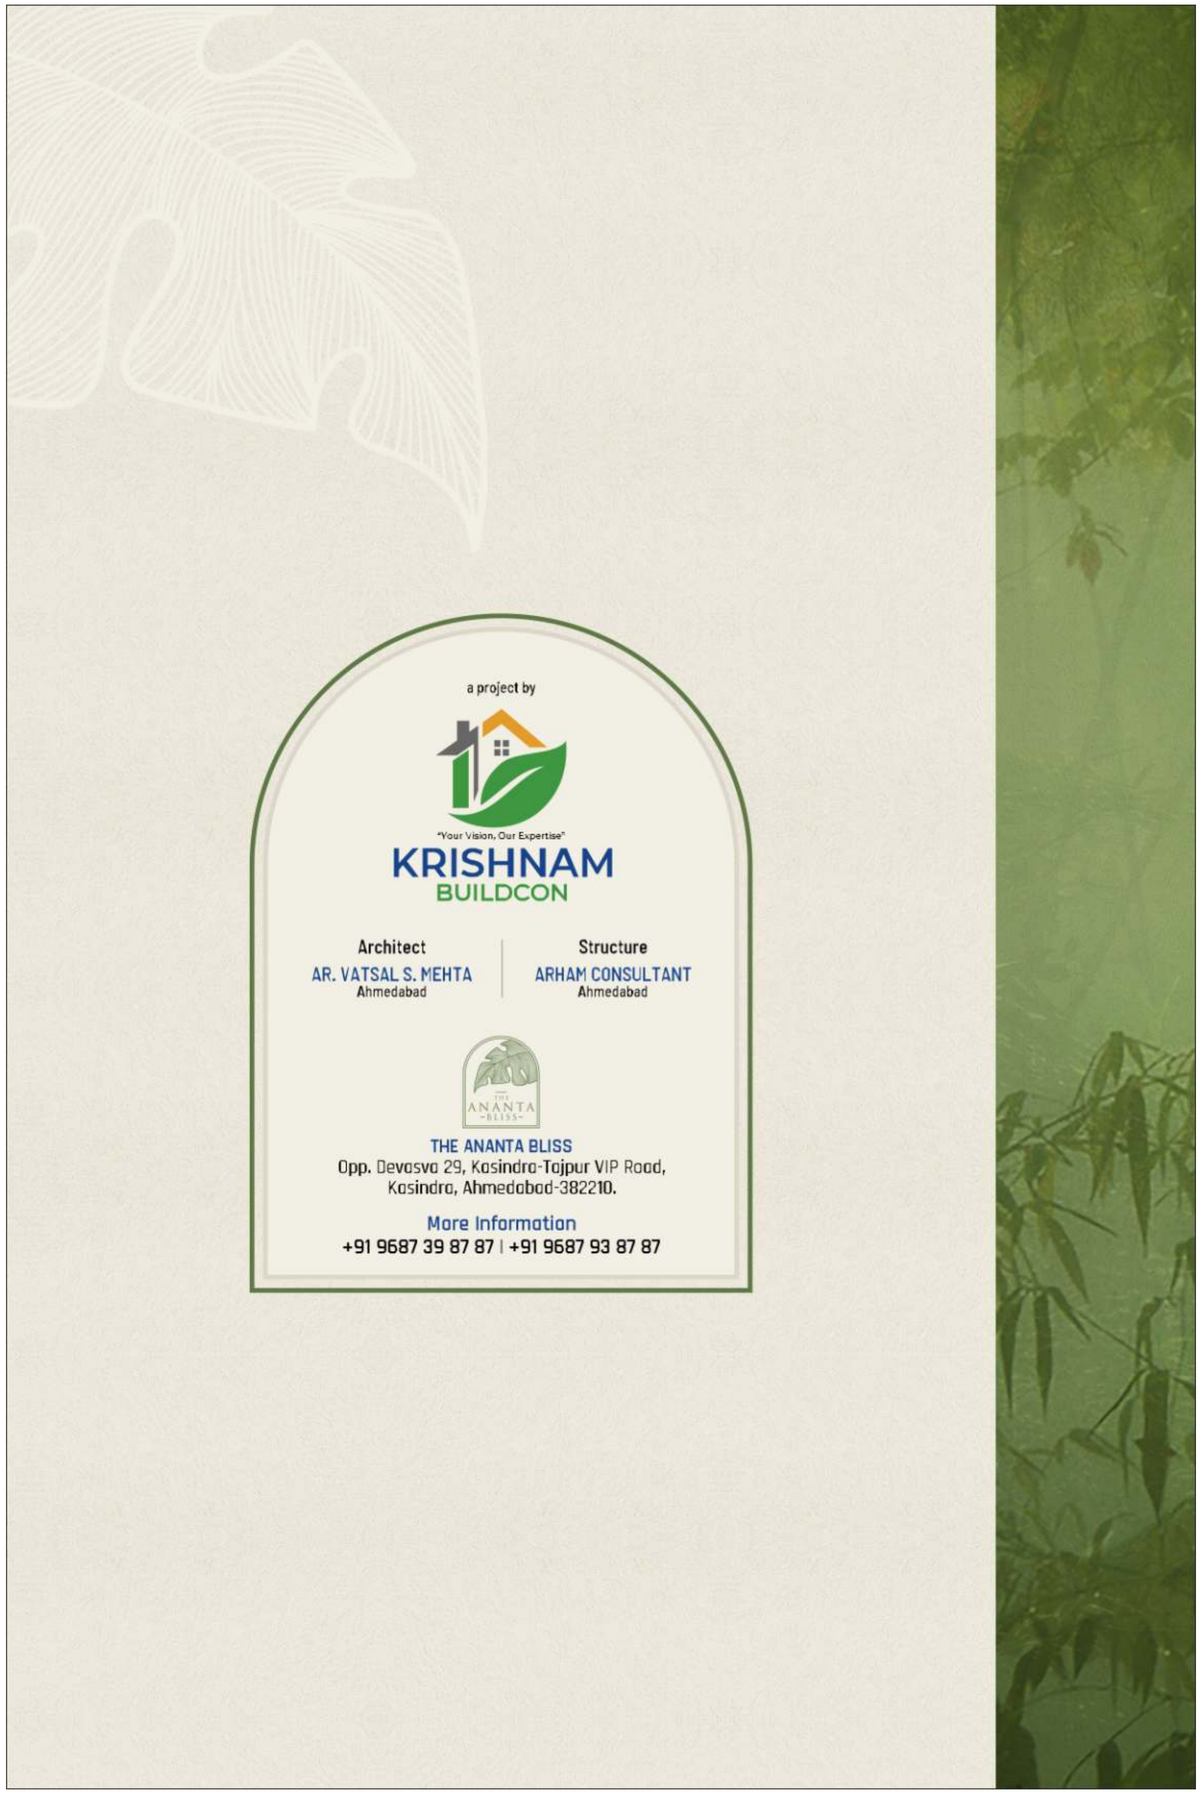

a project by

"Your Vision, Our Expertise"

KRISHNAM
BUILDCON

Architect
AR. VATSAL S. MEHTA
Ahmedabad

Structure
ARHAM CONSULTANT
Ahmedabad

THE ANANTA BLISS
Opp. Devasya 29, Kasindra-Tajpur VIP Road,
Kasindra, Ahmedabad-382210.

More Information
+91 9687 39 87 87 | +91 9687 93 87 87