


KEY PLAN

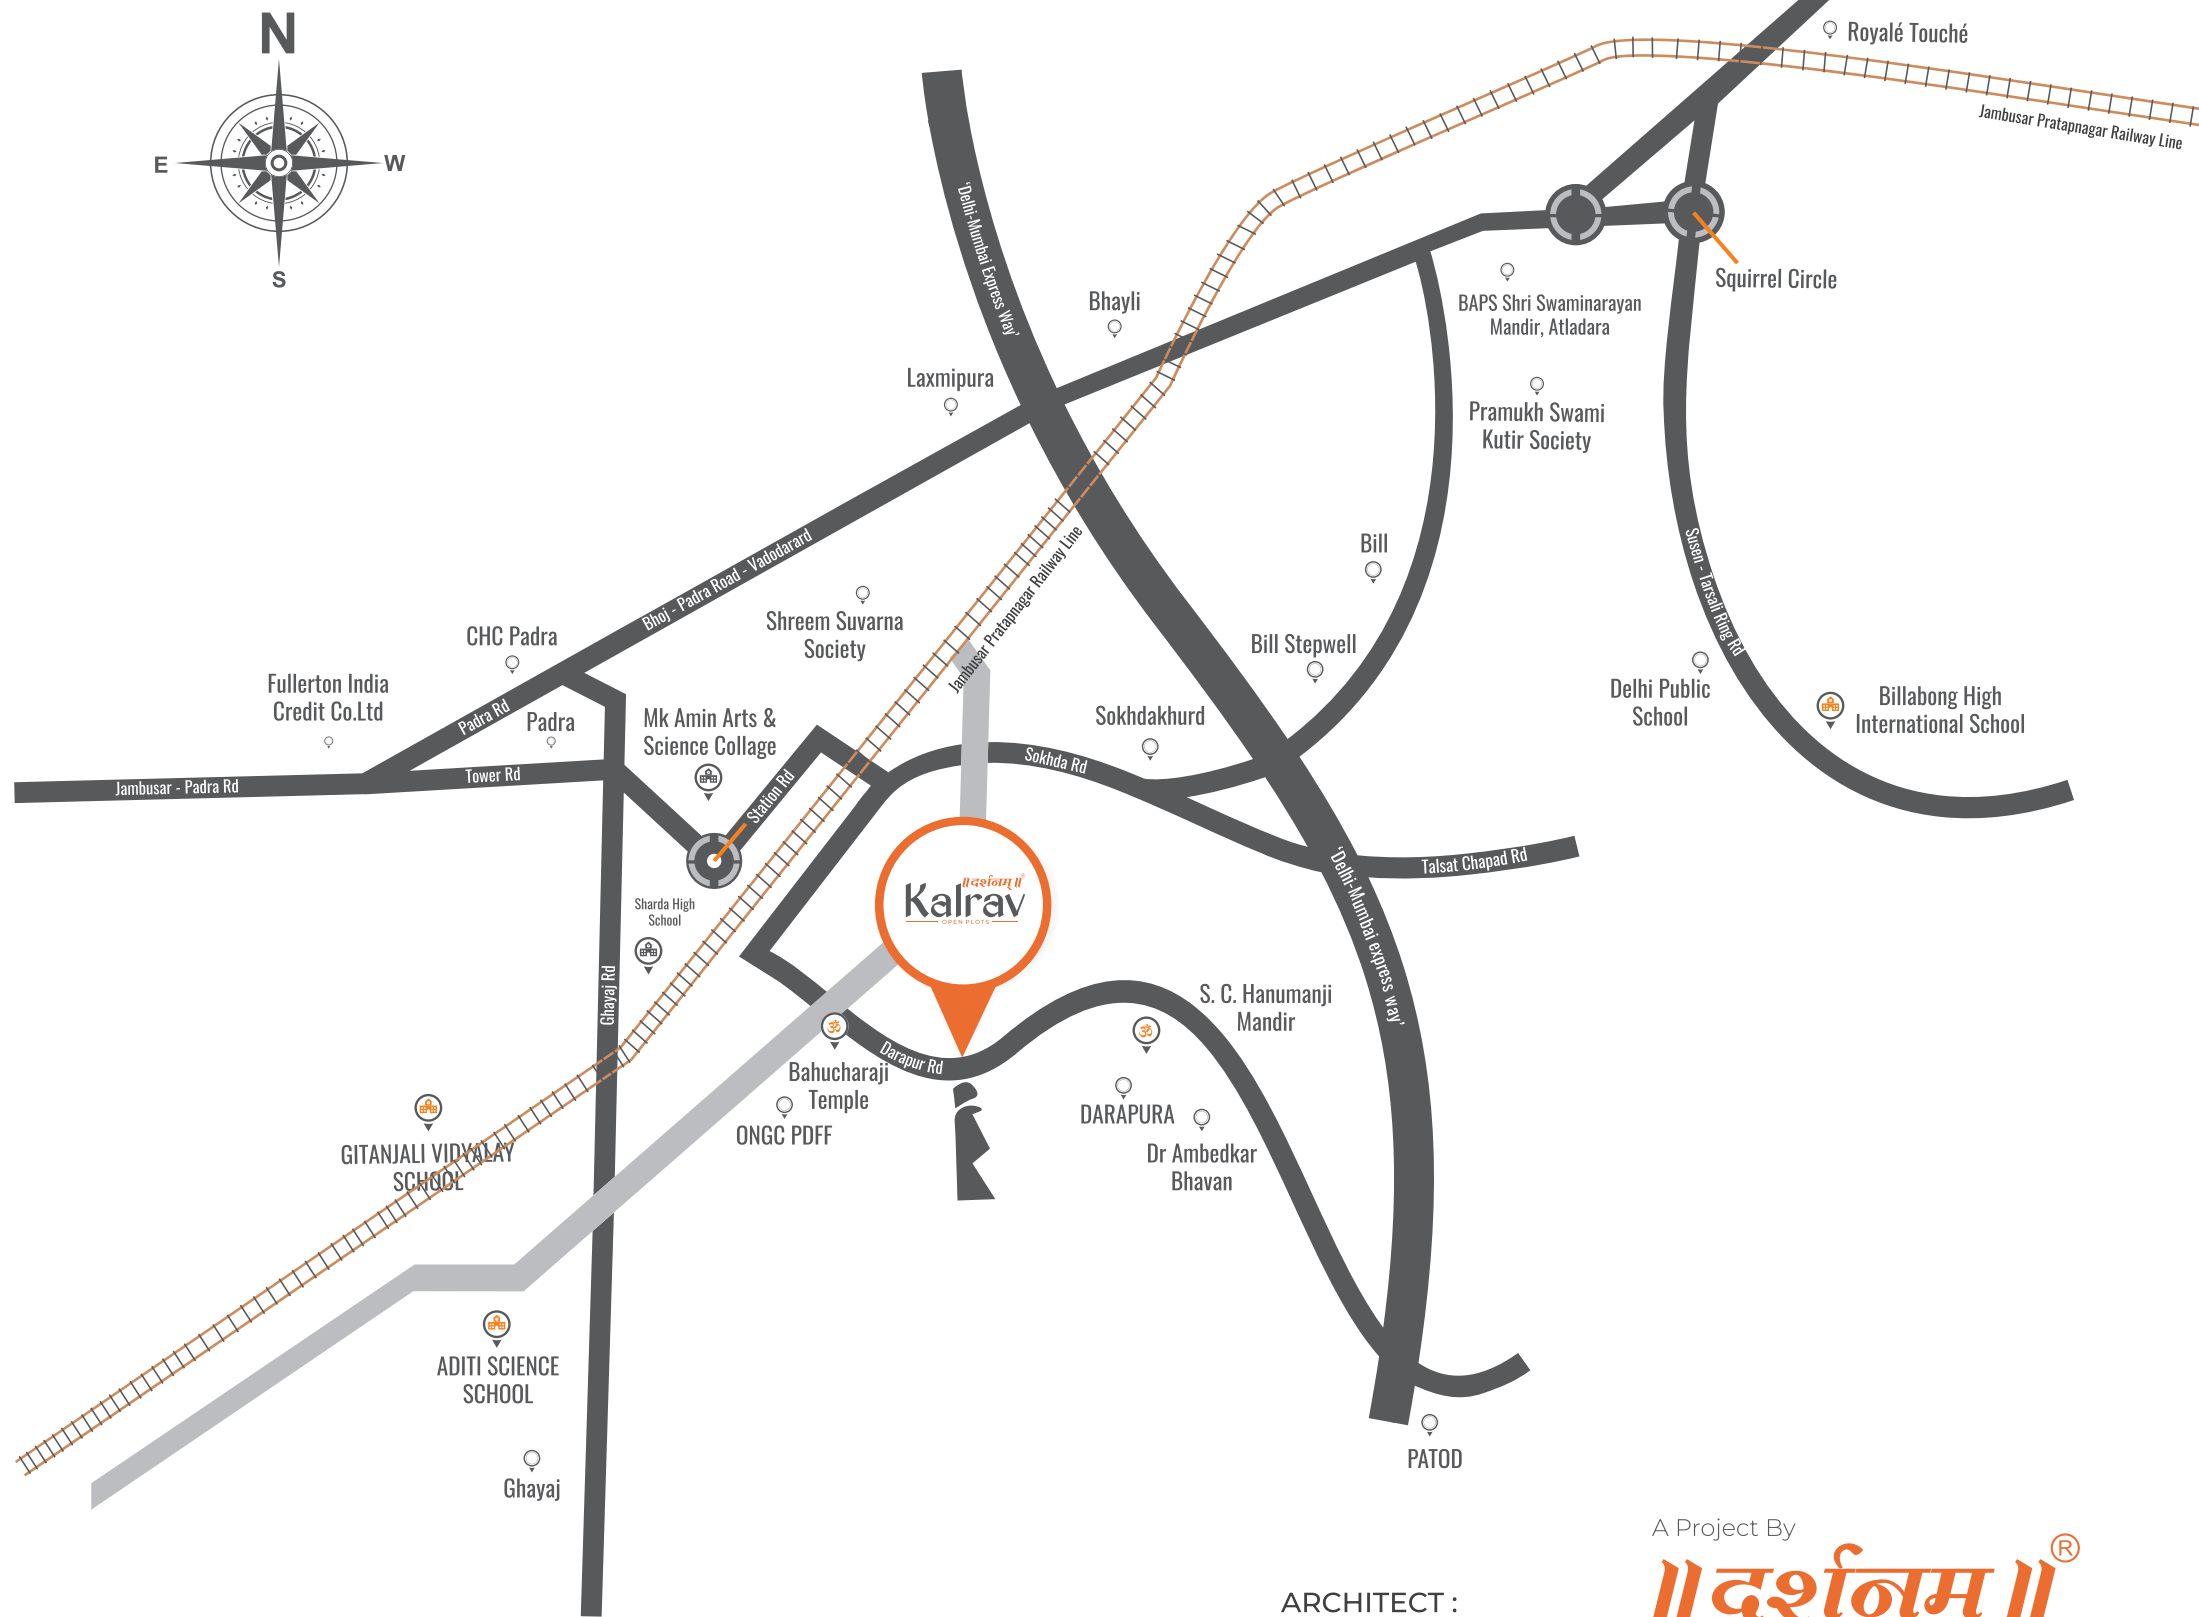

SITE:

Darshanam kalrav,
Nr darapura, Padra, Vadodara.


CALL:

+91 63588 79280

EMAIL:

kalrav@darshanam.co.in

ARCHITECT :

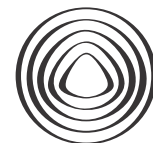

DESIGN STUDIO
architects & interiors

Ruchir Sheth

A Project By

॥दर्शनम्॥[®]

STRUCTURAL CONSULTANT:
AMI Consulting Engineers


DEVELOPER:

Darshanam Sphere Limited

STEP INTO THE WORLD OF
LUXURIOUS
LIVING!

PHASE-2 Kalrav ॥दर्शनम्॥[®]
OPEN PLOTS

LAYOUT PLAN

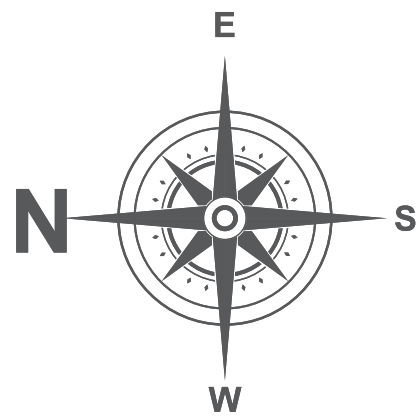

PHASE-1



PHASE-2

SPECIFICATION



WATER CONNECTION AT EACH PLOT



INTERNAL MAIN RCC ROAD



DRAINAGE FACILITY AT EACH PLOT



STREET LIGHTING FACILITY