
GPS
BUILDING FUTURE
GPS GROUP
Since 1984

DWARKA VEDMANI
AD -169, Salt Lake City
Sec - I, Kolkata - 700064

9836314411 | 9836214411 | 9330118601

Website : www.gpsgroup.co.in | Email : meena.gps169@gmail.com

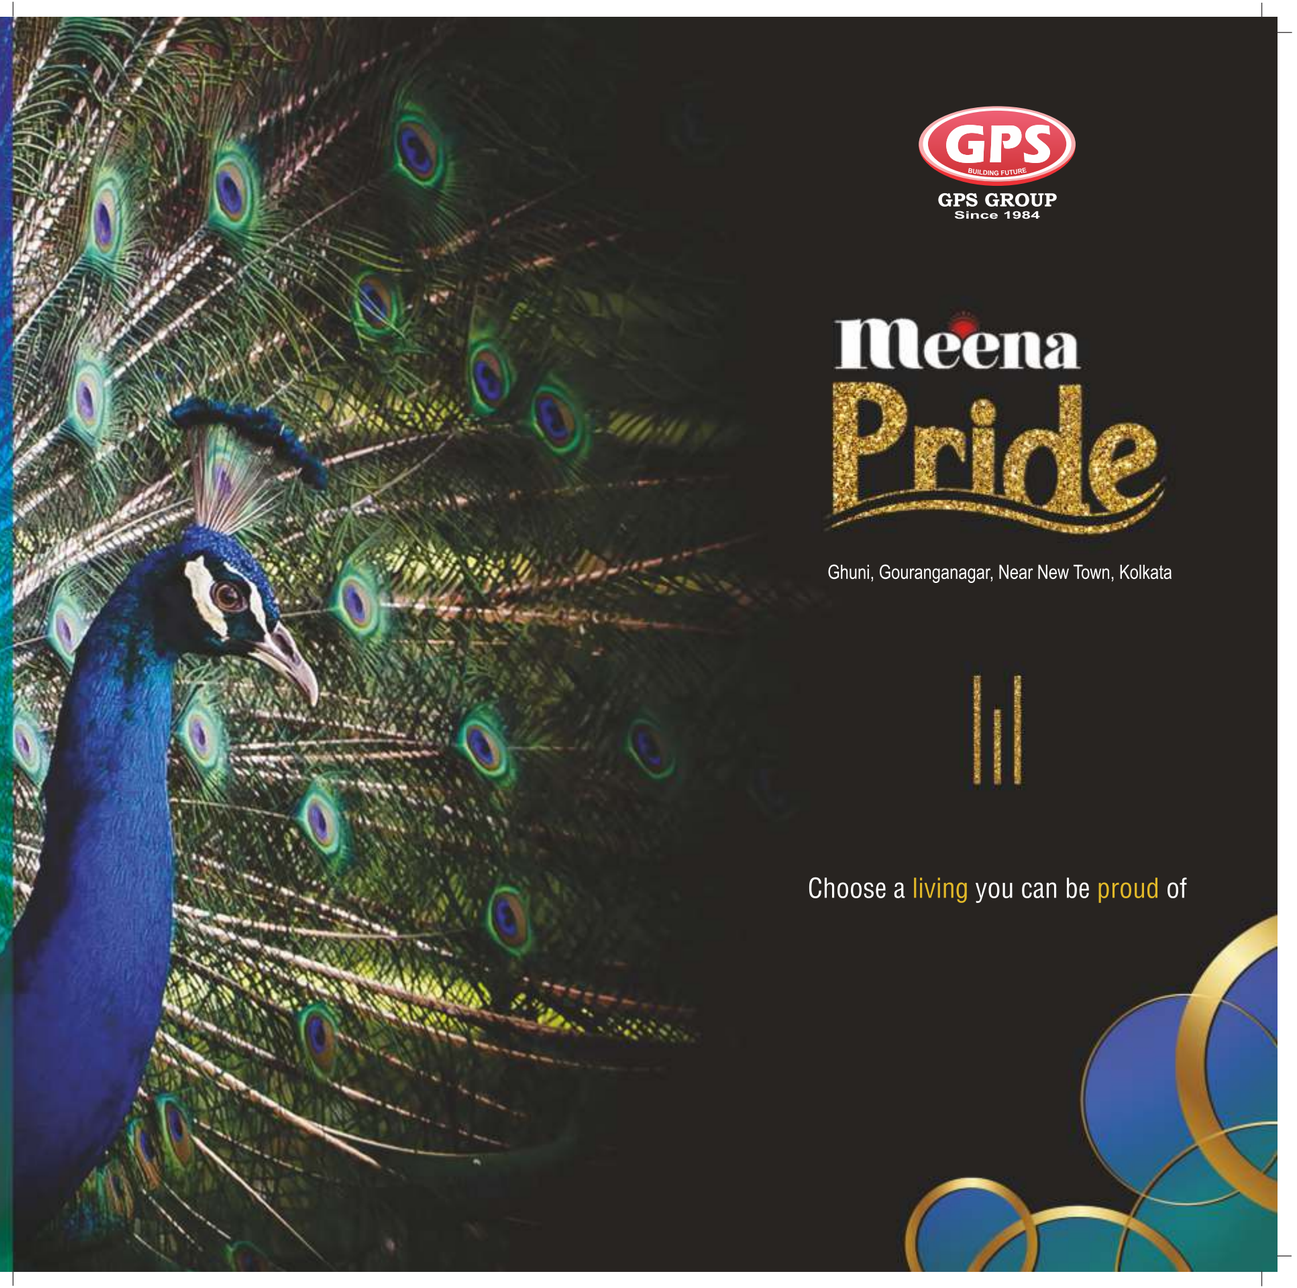

GPS
BUILDING FUTURE
GPS GROUP
Since 1984

Meena Pride

Ghuni, Gouranganagar, Near New Town, Kolkata

Choose a living you can be proud of



FOUNDER'S DESK

Our Company

Founded in 1984 The GPS Group is one of the largest, most innovative, creative and forward thinking real estate Company in Kolkata. The core of our business philosophy is a commitment to extraordinary service, honesty & clear communication.

Our History

We launched as GM Group in 1984 and after 38 years in the industry, we opened its second full-service office as GPS Group in Dwarka Vedmani,AD-169, Salt Lake City, Sec-I, Kolkata-700064, in order to better serve our clients.

Key Personnel

Mr. G.P. Gupta, belongs to a reputed business family, started career in real estate in 1984 and constructed many multistoried residential & commercial building complex over the years. He is the first developer in Kestopur

Mr. Sanjay Gupta, has in excess of 26 years of experience in the engineering and construction industry. He joined as director with responsibility to business development and operations coordination. His experience encompasses all phases of project delivery including project manager, site management, project controls and estimating.

Our Staff

Above all of this-the offices, the technology, our history would be nothing without our people. At the core of every successful real estate transaction they are the key persons who bring it all together. Our team is trained and they bring with them a wealth of experience and knowledge – not just about real estate, but about life in general. Our staffs are passionate about what they do, and they take their jobs seriously.

At the GPS Group, we go the extra mile to make our customers happy. We are not only satisfying our customers, we delight them.

G.P. GUPTA

SANJAY GUPTA

FEW COMPLETED PROJECTS


Meena Ganga


Meena Green


Meena Residency


Meena Residency(Phase II)


Meena Sangam


Meena Siddhi


Meena Surya


Meena Vatika


Meena View


Meena Wood


Meena Elegant


Meena Garden


Meena Pearl


Meena Florence


Meena Sunrise


Meena Avalon


Meena Graciya


Meena Aurum

CURRENT PROJECTS


Meena Aurum II


Meena Pride


Meena Suncity


Meena Fortuna

COMING PROJECTS


Meena Heritage


Meena Genesis


Meena Ozone

Location Map



Disclaimer : This map is not to scale.

Location Advantages

Meena Pride is surrounded by splendor and sophistication. Located on the heart of New Town connecting every crucial destinations in a very short span of time.

Metro Station : 2 km | Bidhan Nagar Station : 7 km

Tata Cancer Hospital : 3.5 km | Apollo Hospital : 10 km | Amri Hospital : 8.5 km

Vip Bigbazar : 5 km | City Centre II : 7.5 km | Mani Square: 10 km | City Centre I : 9 km

DPS New town School : 3 km | DPS Megacity School : 5 km

Bharatiya Vidya Bhavan : 10 km | Our lady queen of the mission's school : 9 km

Airport : 8 km

Vip Road : 3.5 km

Eco Park : 3 km | Aquatika : 5 km | Nicco Park : 6 km


Meena
Pride
DAY VIEW
Pride Shopee
Meena
Pride


Meena
Pride
NIGHT VIEW
Pride Shopee


Meena
Pride
AERIAL VIEW


MASTER PLAN

Meena Pride



FLOOR PLAN - **BLOCK A**

Type	Carpet Area	Built up Area	Super Built up Area	BHK
A	552	658	978	2BHK
B	846	969	1441	3BHK
C	846	969	1441	3BHK
D	552	658	978	2BHK
E	552	658	978	2BHK
F	846	969	1441	3BHK
G	846	969	1441	3BHK
H	552	658	978	2BHK

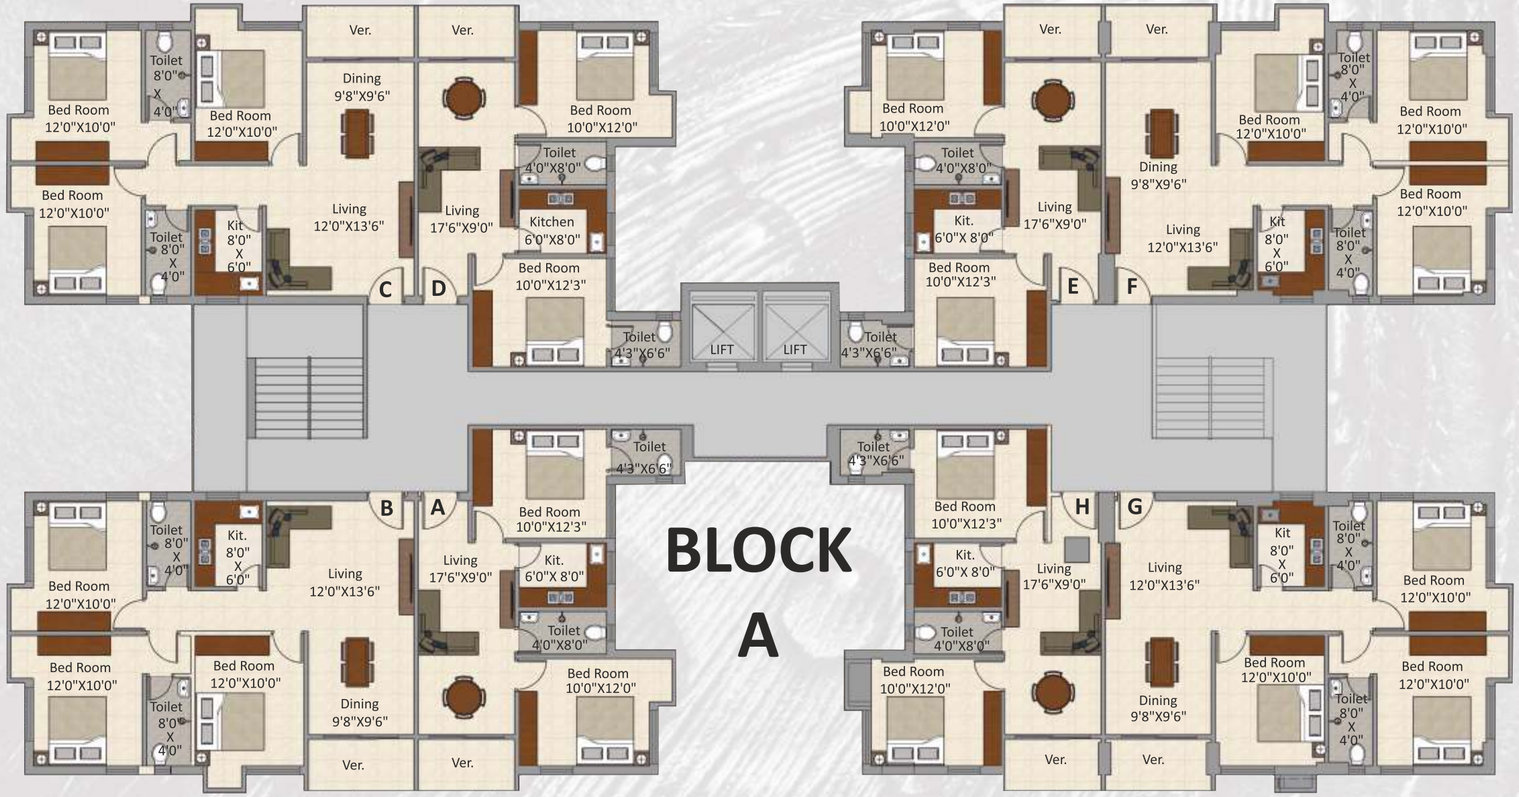


Birds Eye View



FLOOR PLAN - **BLOCK B**

Type	Carpet Area	Built up Area	Super Built up Area	BHK
A	552	658	978	2BHK
B	846	969	1441	3BHK
C	846	969	1441	3BHK
D	552	658	978	2BHK
E	552	658	978	2BHK
F	846	969	1441	3BHK
G	846	969	1441	3BHK
H	552	658	978	2BHK

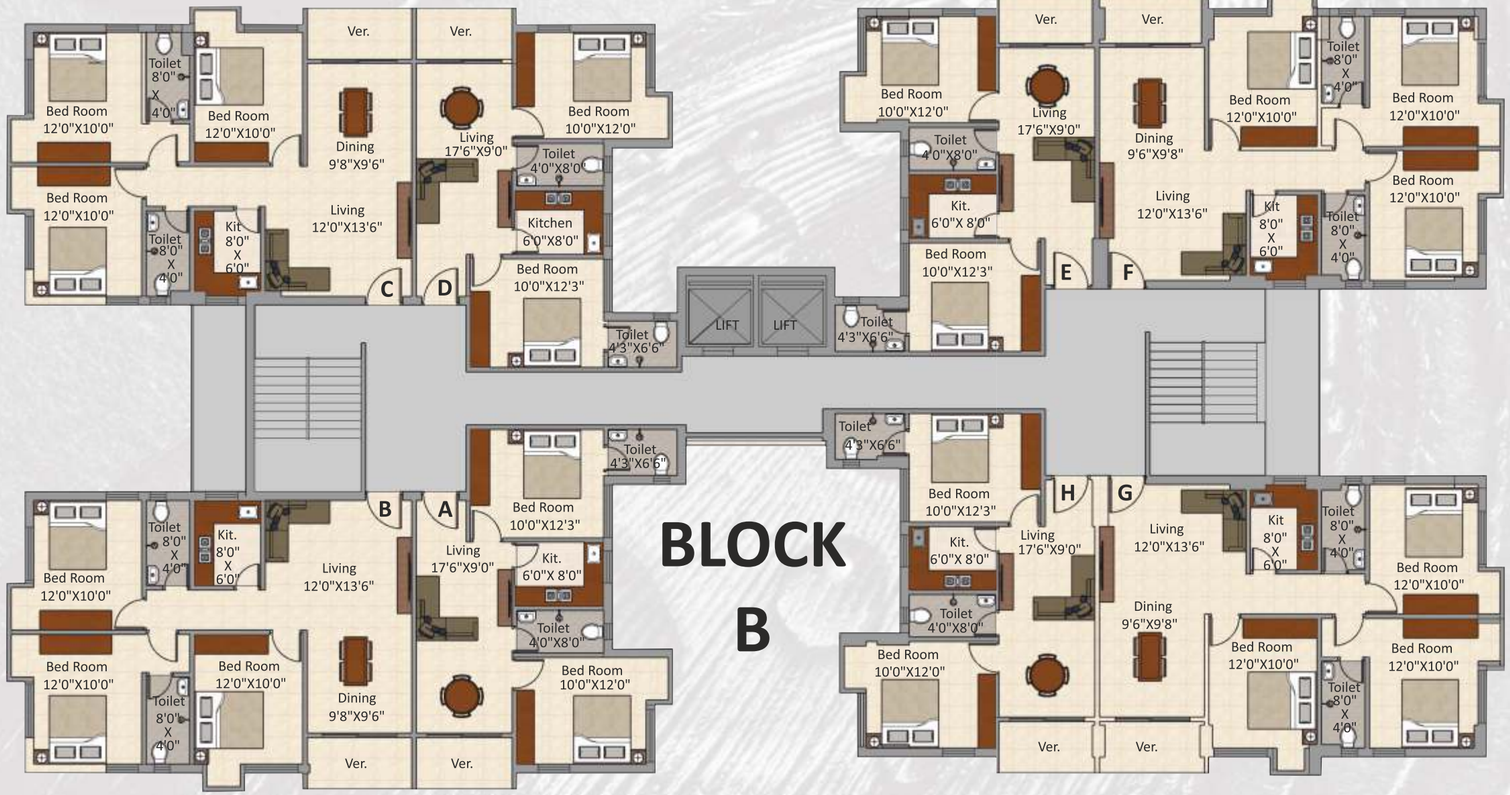

Birds Eye View



3D FLOOR PLAN

BLOCK - A | FLAT - C



Birds Eye View

3D FLOOR PLAN

BLOCK - A | FLAT - D



Birds Eye View





Amenities

- Elegant designed main gate with security room
- Surveillance system
- Well planned parking area
- Well designed recreation area
- DG Set for 24 hr power backup
- Decorated ground floor lobby
- Video surveillance system
- Intercom
- Club & recreation
- Children's play area
- Rooftop swimming pool
- Fully AC community hall
- Indoor games room
- Gym room
- Yoga deck



A Beautiful View of Life & Serenity :

Our team of brilliant & young professionals makes things you can be proud of.

Meena Pride is a lifestyle of freedom and finesse. You wake up to a beautiful view no matter which way your eyes take you. Every apartment allows lots of spaces and generous feeling of space in a world of cluttered living.

A lifestyle of pride defined by the beauty of space and comfort.

Building Specifications

Structure - Pile foundation for durability & stability RCC Frame Structure

Wall Finish - Internal Wall – Finished with POP

External Wall - Blending with weather shield paints & Decorative finish

Flooring - Living, dining & all bedrooms Quality Vitrified 2ft x 2ft tiles

Kitchen -
- Granite counter with stainless steel sink.
- Glazed tiles upto 2ft above the working platform.
- Anti skid ceramic tiles

Toilets -
- Ceramic tiles upto 6 feet
- Anti skid ceramic tiles
- Elegant CP fittings & sanitary fittings

Windows - Anodized aluminum window

Door -
- Good quality flush doors in all rooms
- Main door with night latch & magic eye

Electrical -
- Provision of Split AC Units in Master bed room
- Sufficient Electrical points in living rooms & telephone
- Socket Provision
- Washing Machine Point
- Modular Switches
- Intercom System

Staircase and lobby - Specious stair case finished with marble