


General Features

- > XYZ Verified Tiles for Flooring.
- > Designer Ceramic Tile for Bathroom Walls.
- > Latest India or equivalent Electrical Switches.
- > Paryware or equivalent Plumbing Fittings & Hardware Sanitary Fittings.
- > Teak Wood Frame & Elegant Panel Door for Main Entry & Country Wood Frame Panel Door for Rooms
- > Windows are of Elegant Powder Coated Aluminium Material.
- > Brinl Party Finished with Two Coat Emulsion Paint for Inner Walls.
- > Separate Overhead Tank for Metro Water & Bore Water Each 3000 Litres.
- > 12000 Litres Capacity of Sump shall be provided at the Silt Parking.
- > Anti-Termite Treatment shall be done.
- > Terrace shall be finished by Waterproof Weathering Course with Weathering Tiles.
- > 3 Phase EB connection shall be provided.
- > Vasthu Adopted Architect Designed Scheme.
- > Framed Structure as per Structural Engineer Design.

Mode of Payment

1. At the time of Booking - Rs. 1,00,000/-
2. At the time of Agreement - 20%
3. At the time of Foundation (UDS Registration) - 30%
4. At the time of corresponding Roof Slab - 20%
5. At the time of Brick Work - 18%
6. At the time of Flooring - 10%
7. At the time of Hand Over - 2%

KEY PLAN NOT TO SCALE

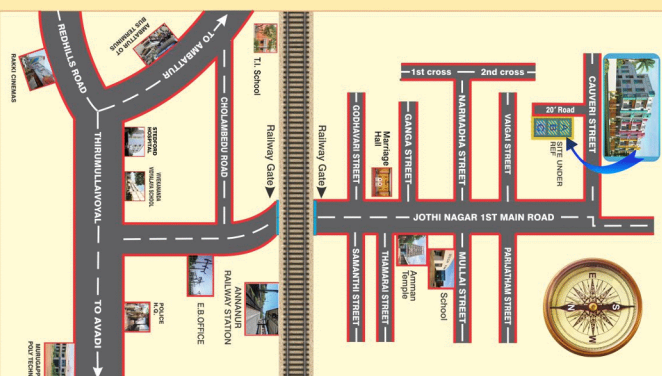

(An ISO 9001:2008 Certified Company)

Flat #4 The Saffire Apartment, Old # 3, New # 16, 11th Avenue (opp. Reliance Fresh), Asok Nagar, Chennai-600 083.

E-mail: sales@reputehomes.com

9677123402/401 044-42318111 / 8004

www.reputehomes.com



(An ISO 9001:2008 Certified Company)





GROUND FLOOR PLAN

A

B

C

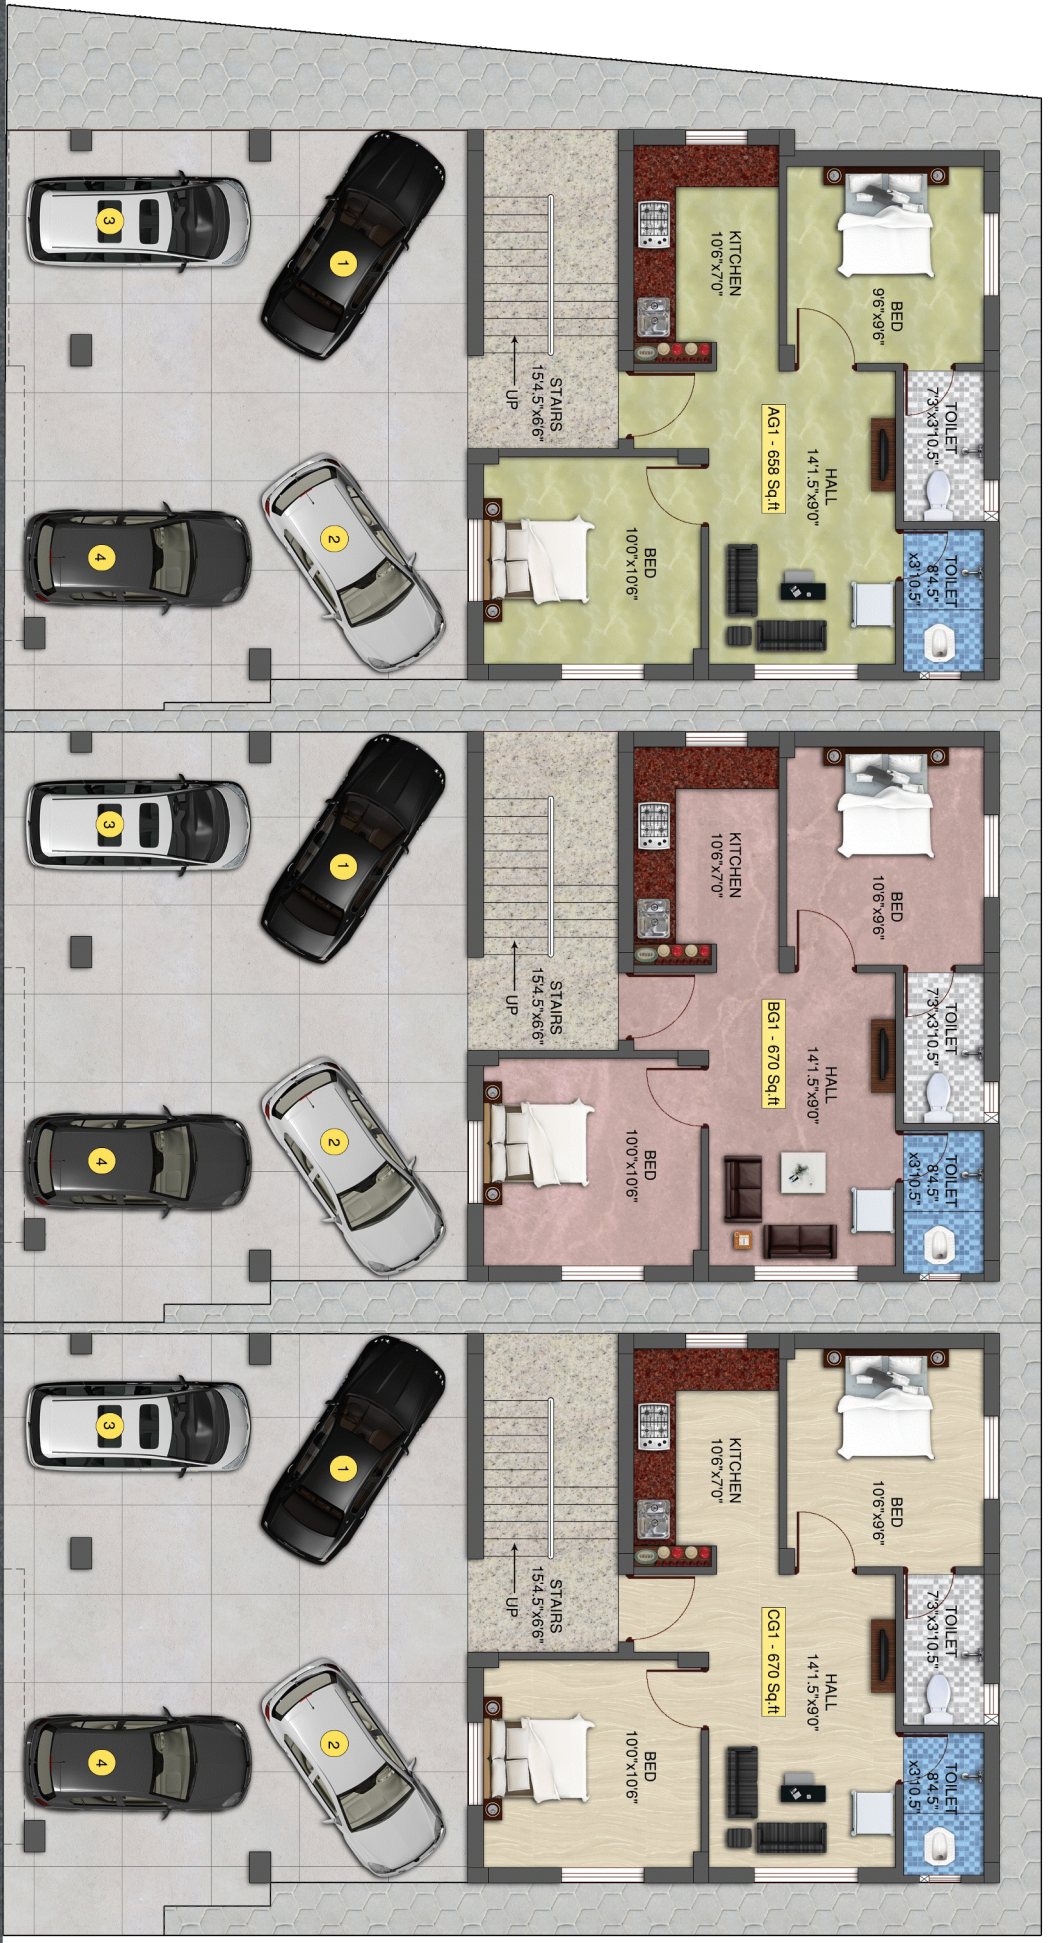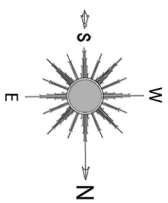


R O A D

FIRST FLOOR PLAN

A

B

C

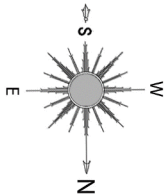


SECOND FLOOR PLAN

A

B

C

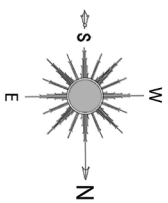



we craft homes with our uncompromising craftsmanship and an enduring passion for perfection.



GROUND FLOOR PLAN



FIRST FLOOR PLAN



SECOND FLOOR PLAN

