
PBRERA-SAS79-PR0867

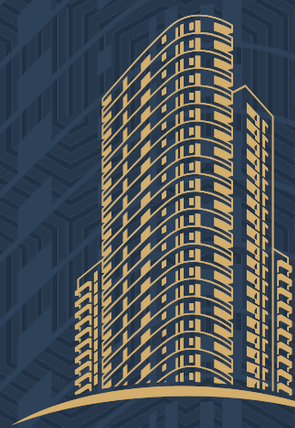

GALAXY
TOWERS

3 & 2 BHK Luxury Apartments

MAKE AN ARRIVAL STATEMENT ABOVE ALL ELSE

As you drive in, leaving the hustle-bustle behind, you experience an alluring blend of greenery that are bound to refresh you every time.



The Prestige

ABOVE ALL ELSE

3&2 BHK LUXURY APARTMENTS



The luxury living.

ABOVE ALL ELSE

Galaxy Towers is an exquisite project, with its high-end 3 and 2 BHK luxury residential offerings. With a stunning skyline comprising 14 high-rise apartments, we bring sophistication and elegance to life. Nestled in the heart of Aero City, Mohali, your urban oasis promises the perfect blend of comfort and style, offering residents the ultimate living experience. Welcome to Galaxy Towers, where every detail reflects our commitment to excellence, making your dream home a reality.



3&2 BHK LUXURY APARTMENTS



SERENE GARDEN AREA



OPEN GREEN AREA



KIDS PLAY AREA

EXQUISITE HOMES
ABOVE ALL ELSE

Galaxy Towers, ideally situated in the heart of Aero City, offers not only proximity to the airport but also convenient access to malls, hospitals, and all urban amenities. Our project epitomizes opulent living, setting new standards for modern residential excellence. Welcome to Galaxy Towers, where luxury meets convenience in perfect harmony.



Galaxy Towers

AT A GLANCE



3 & 2 BHK luxury apartments,
adjoining Aerocity, Mohali

Best Architecture

Mivan Construction

Most upscale and premium project in the vicinity

Grand clubhouse with gym and indoor games

Only high rise project in vicinity

Choice of 3 & 2 BHK apartments

3 & 2 side open apartments for exceptional views

100% power back-up

3 tier security system

ENTRANCE TO
THE EXCLUSIVE PRIVILEGES


ABOVE ALL ELSE



SPACIOUS BASEMENT
PARKING WITH SECURITY

ABOVE ALL ELSE



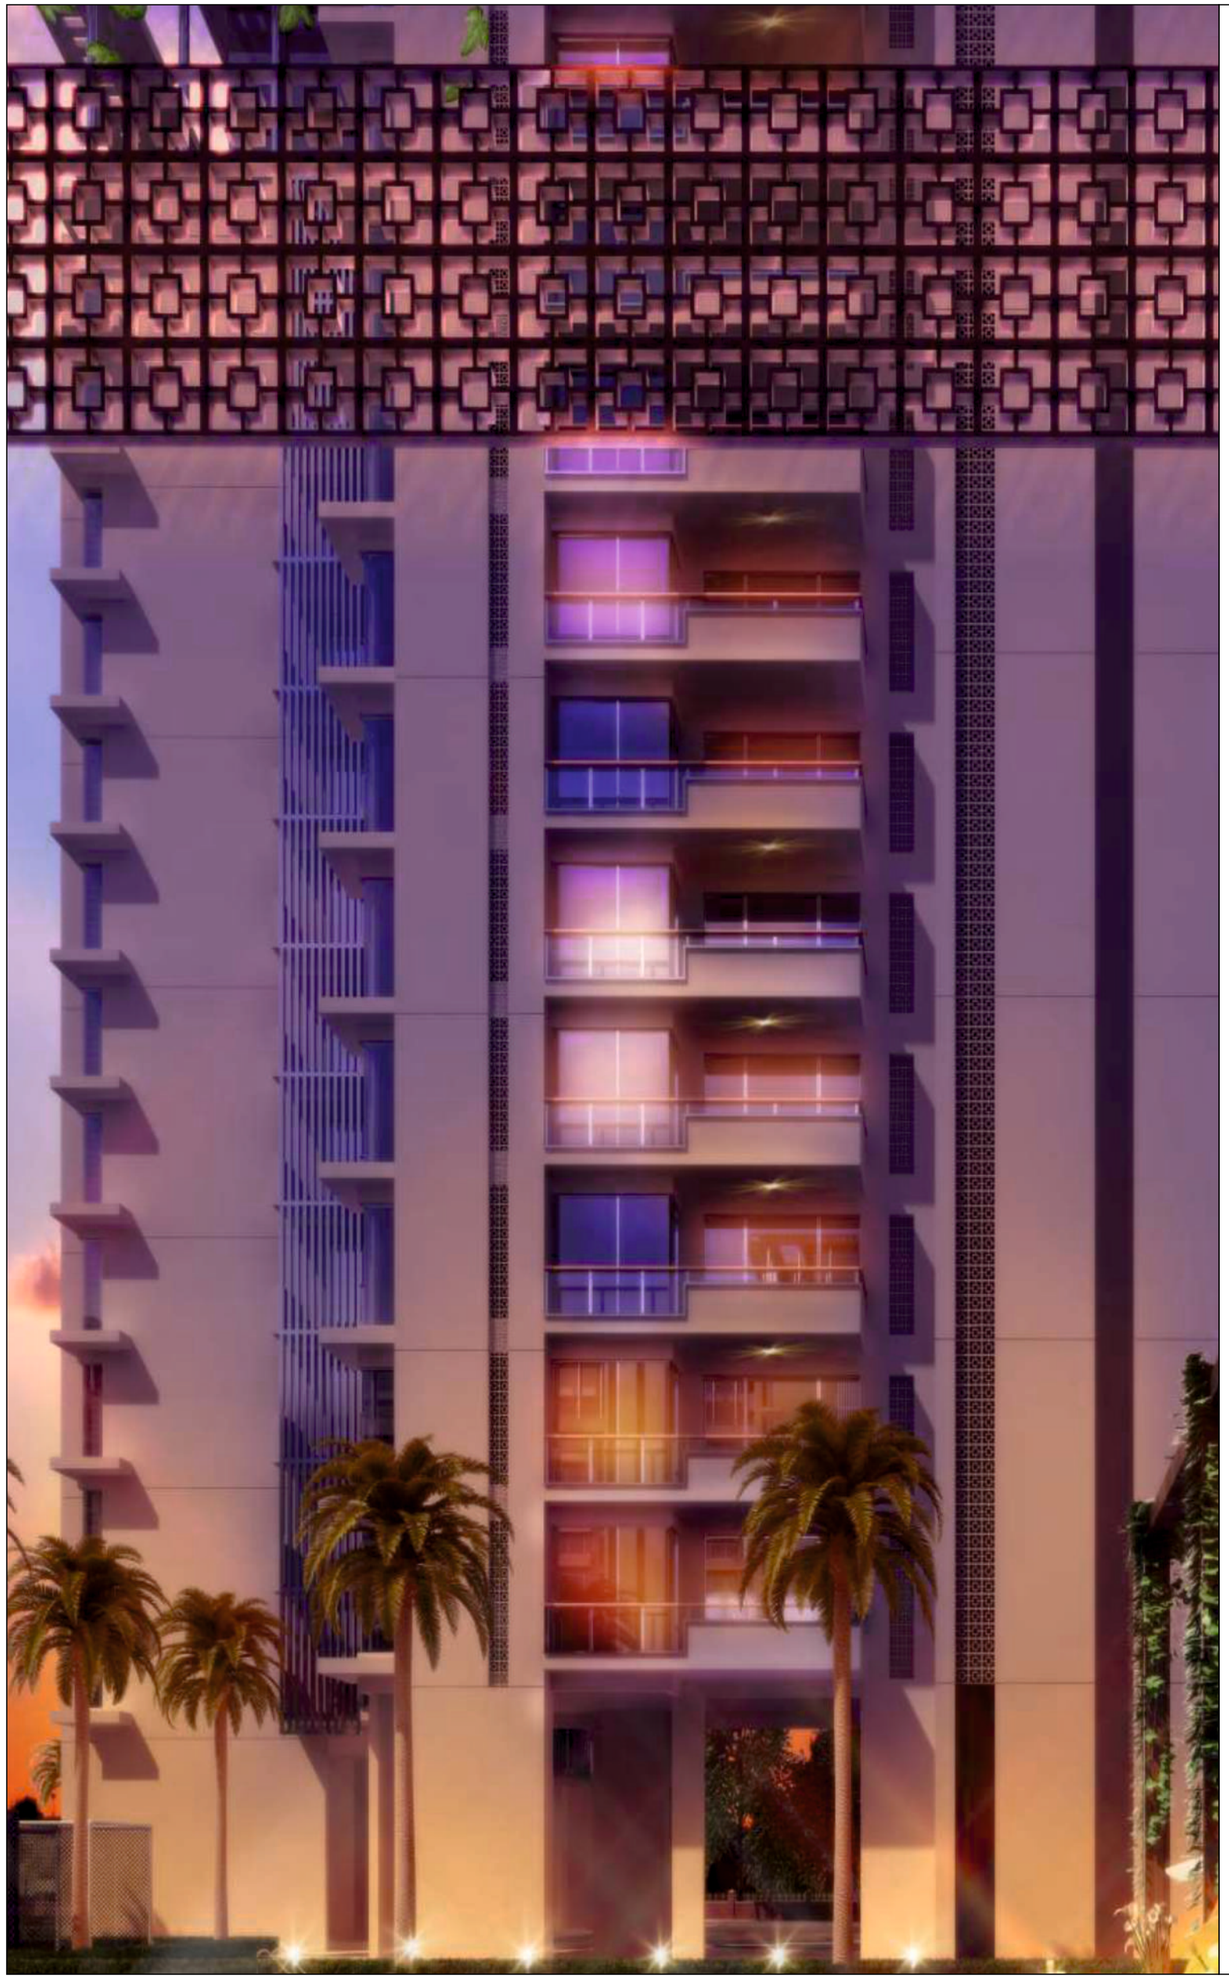

TWIN LEVEL CLUB LIFE

ABOVE ALL ELSE


THE ART OF REJUVENATION

The club will leave you spoilt with wide range of lifestyle amenities so that you can relax and unwind or share wonderful moments together. Provision for EV charging station.



RE-ENERGIZE YOUR SPIRIT WITH DAILY WORK-OUT

For a work out or a spot of pampering, there'll be a state-of-the-art gym, a studio for personal training.

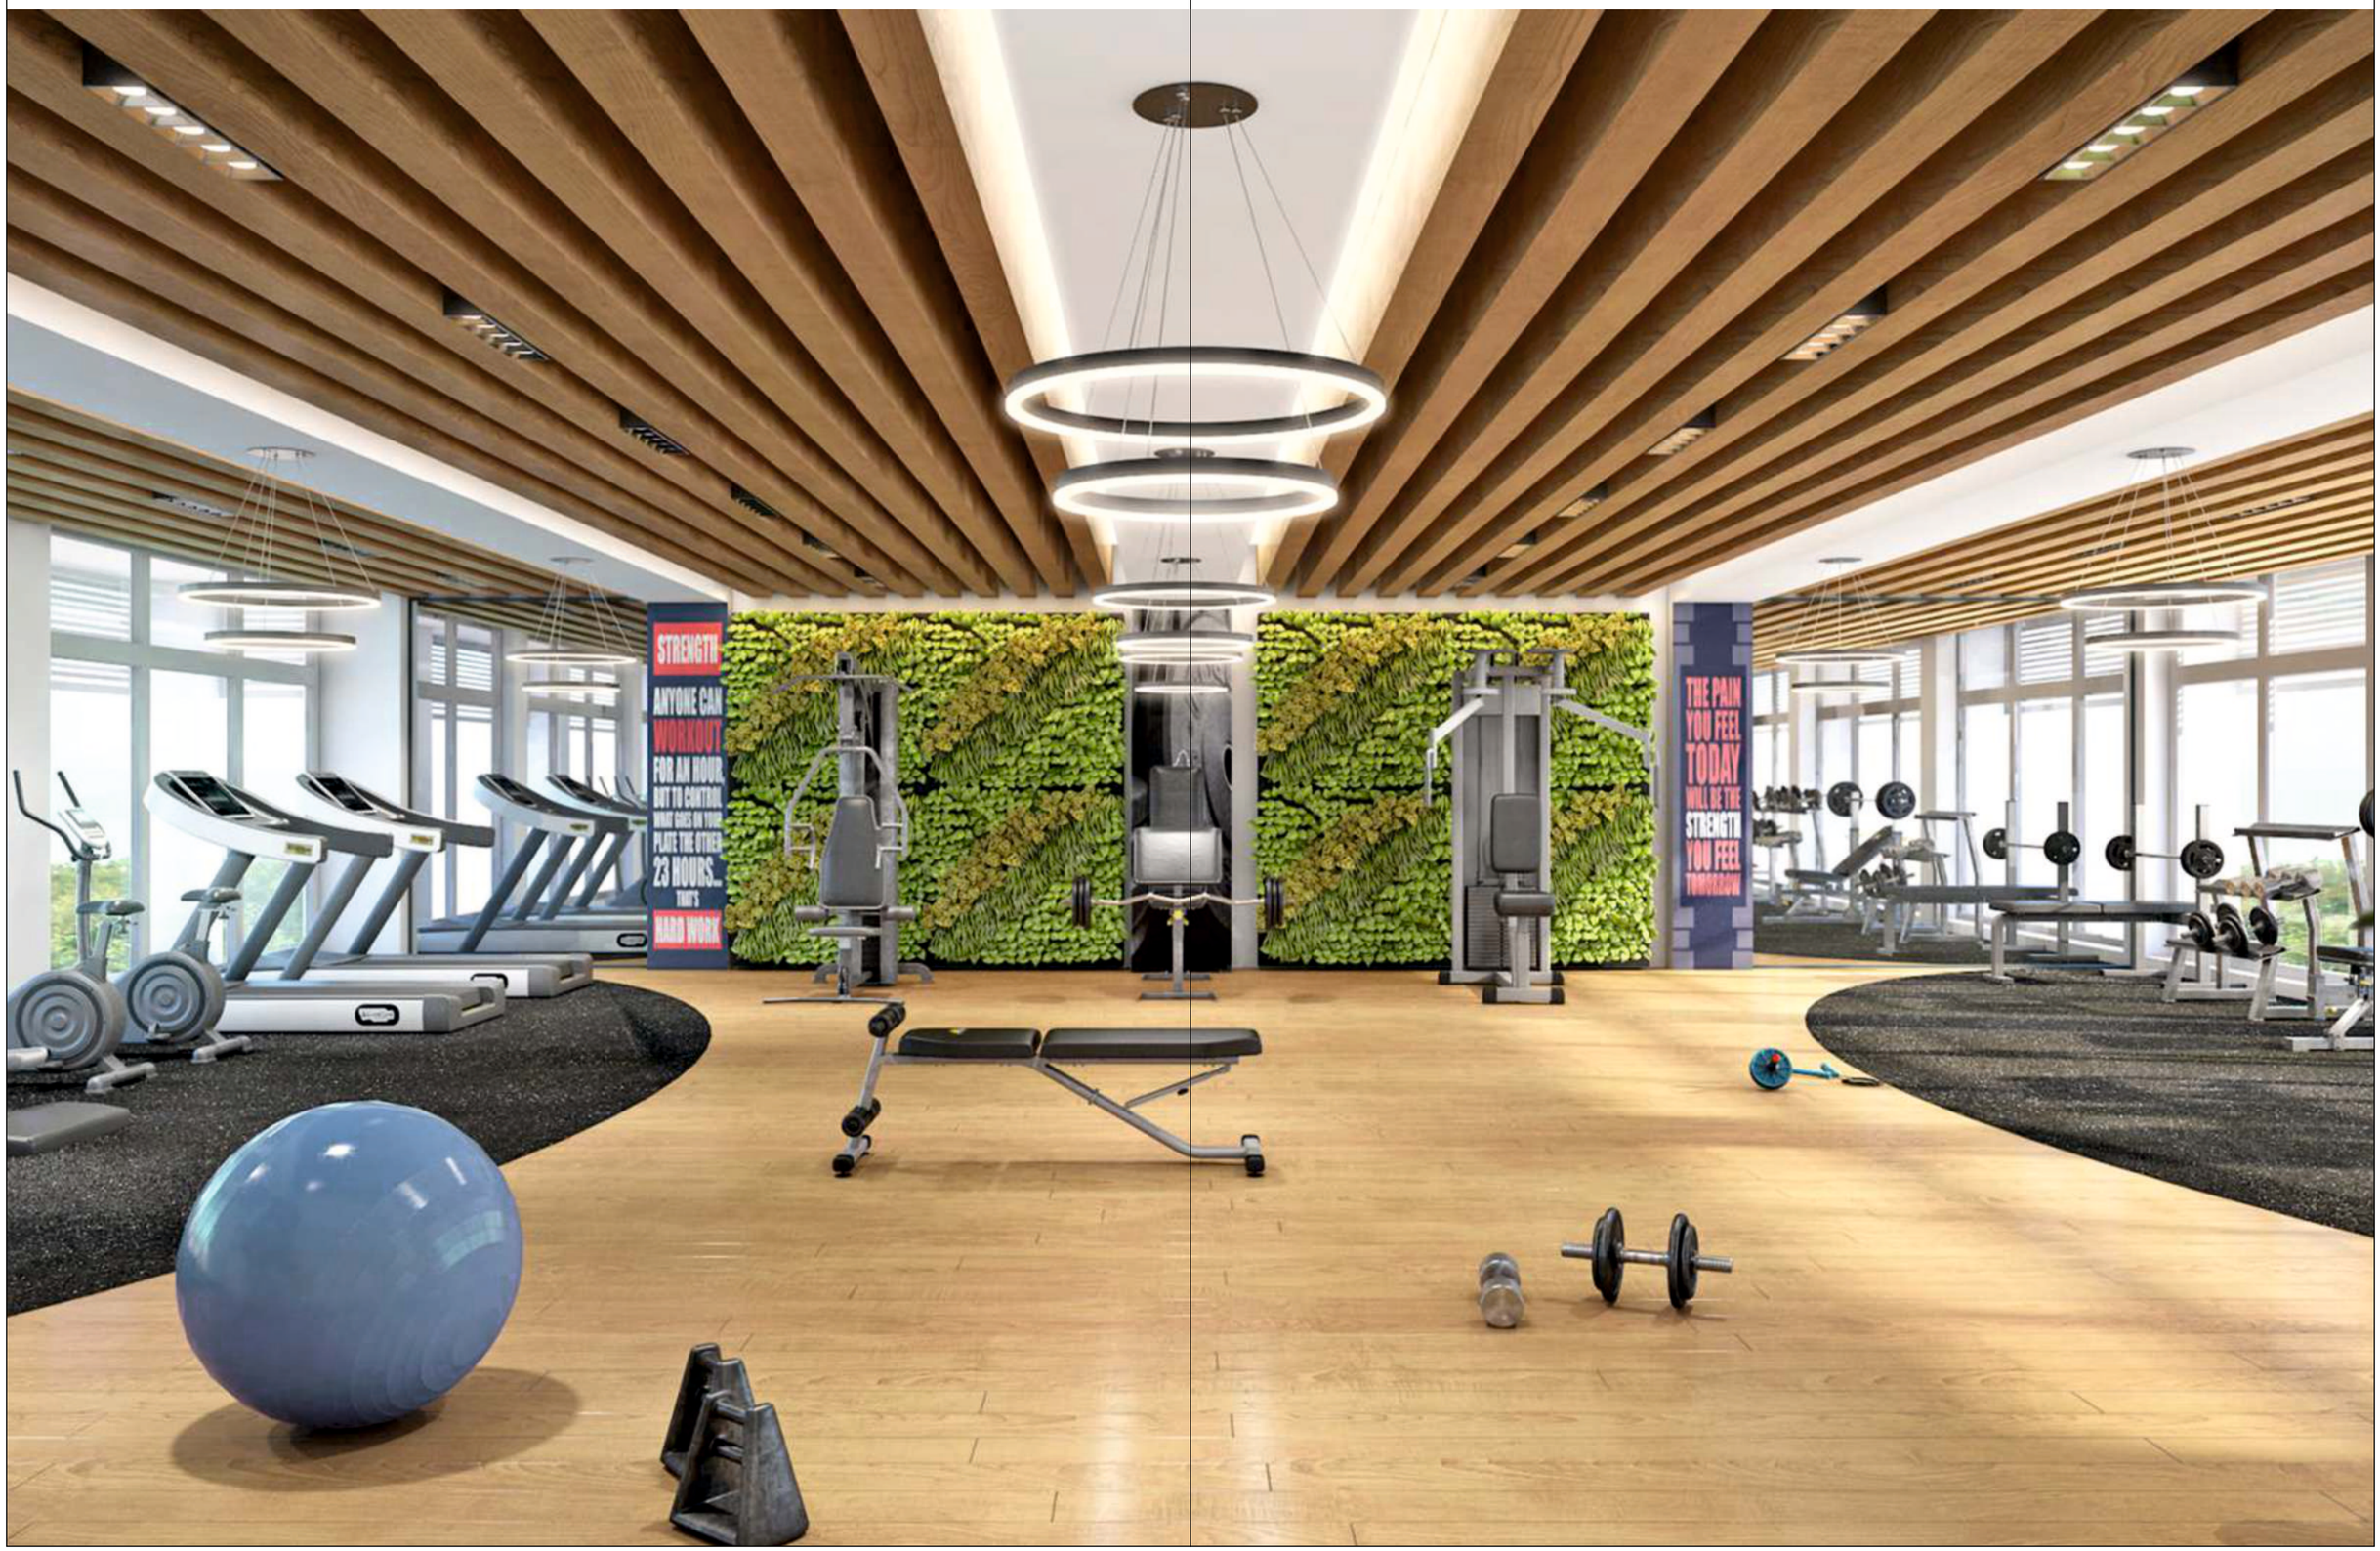

ENJOY YOUR EXCLUSIVE WAY TO UNWIND

THEMATIC GARDEN

3 & 2 SIDE OPEN APARTMENTS

JOGGING TRACKS

CHILDREN PARK

INDOOR & OURDOOR GAMING ZONE

TODDLERS PLAY AREA

LUSHGREEN LANDSCAPES

OUTDOOR LOUNGE

ONLY HIGH RISE PROJECT IN VICINITY

BEST ARCHITECTURE

PROVISION OF EV CHARGING

2 ELEVATORS EACH TOWER








SPLENDID CONTEMPORARY AMENITIES

- 24x7 Power back up
- Reserved car parking for all flats and additional parking for Visitors
- Dedicated areas for old aged and families
- 24-hour security, Protection
- Modern Fire Management Systems
- Lush Green Surroundings with beautiful landscaped parks, cobbled pathways and fountains
- Earthquake resistance buildings constructed in line with the provisions of BIS codes



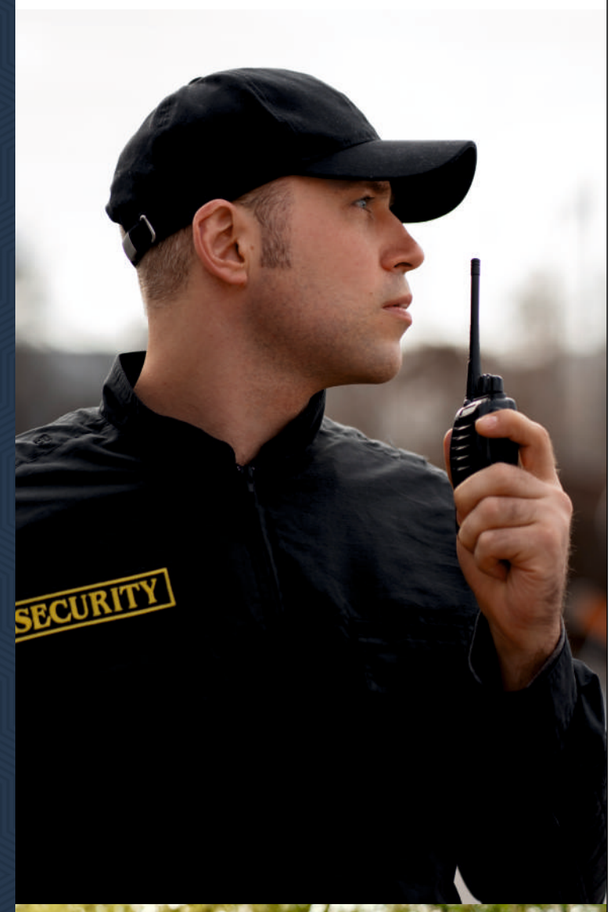



Living spaces flow elegantly and naturally

A truly contemporary living spaces incorporates neutral palette and minimalist style that seeks to enhance residents' lifestyle. Glass windows optimize natural ventilation and light penetration to promote energy efficiency, while offering 360-degree views of city skyline.



Dining Spaces
For Family’s Story Time

The dining areas are the heart of these luxury apartments, thoughtfully designed to accommodate the many different aspects of everyday life, from serve, relax and entertain with ease.



Spacious Bedrooms
For Ease of Movement

Simple and elegant with the soft baize walls, the bedrooms
are designed to be both a place for relaxation and a functional
part of everyday life, with their distinct sleeping and dressing areas.



AL PORCH

Master Planned
to Perfect

SITE PLAN

GALAXY
TOWERS



Typical Floor Plan

3 BHK Type 1

56 UNITS : 101 - 103, 201 - 214, 301 - 314, 401 - 414, 502 - 514



Carpet Area - 934 sq. ft.
Covered Area - 1395 sq. ft.
Balcony Area - 335 sq. ft.
Super Area - 1831 sq. ft.

Typical Floor Plan

3 BHK Type 2

11 UNITS : 104 - 114



Carpet Area - 934 sq. ft.
Covered Area - 1700 sq. ft.
Balcony Area - 630 sq. ft.
Super Area - 2139 sq. ft.

Typical Floor Plan

2 BHK Type 2

9 UNITS : 601 - 609




Carpet Area - 482 sq. ft.
Covered Area - 700 sq. ft.
Balcony Area - 126 sq. ft.
Super Area - 1105 sq. ft.

Typical Floor Plan

2 BHK Type 1

9 UNITS : 701 - 709

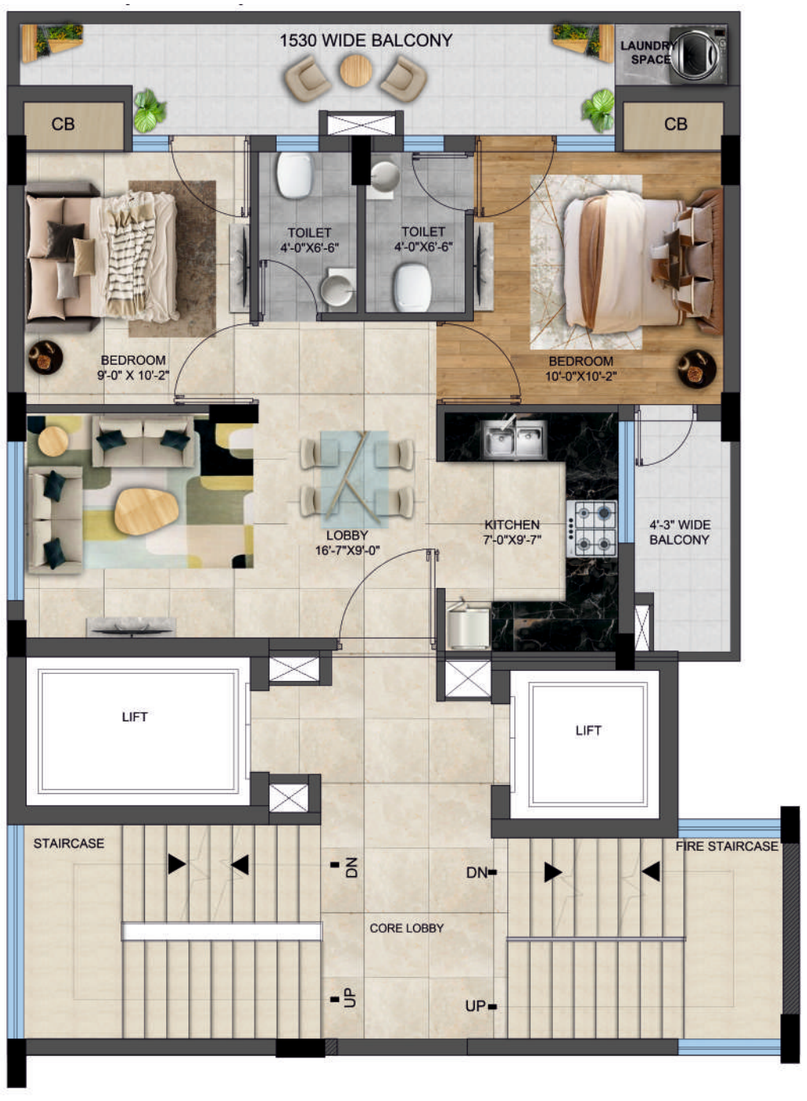

Carpet Area - 482 sq. ft.
Covered Area - 735 sq. ft.
Balcony Area - 156 sq. ft.
Super Area - 1135 sq. ft.

The Galaxy Structure

MIVAN CONSTRUCTION TECHNOLOGY

Find a seamless connection of the form & function with the innovative Mivan Construction Technology. From your stunning apartments to splendid penthouses & the imposing clubhouse. GALAXY TOWERS stages perfection, commitment, and completeness.

Earthquake resistant RCC Structure vetted by IIT Guwahati

- Higher Carpet Area
- Earthquake Resistant
- More Seismic Resistance
- Increased Durability
- Cost Effective
- Uniform Quality of Construction
- Smooth Finishing of Wall & Slab
- Reduced Leakages
- Low Maintenance
- Adaptable & Eco- Friendly

3S SYSTEM OF CONSTRUCTION Safety | Strength | Speed

TECHNICAL SPECIFICATIONS

EXTERNAL SPECIFICATIONS:

Structure: 14 Storied. Earthquake Resistant Mivan Formwork. RCC framed structure. Bricks only where needed.

External Finish: Textured Paint of exterior grade and M.S/S.S railing with toughened glass on specific sections.

Elevators: 2 Elevators Kone, Schneider or equivalent.

Staircases: Upto 5 ft wide grand Staircases with Risers & Treads of Granite/Marble/Stone. Wall & Ceiling finishes with Premium emulsion paint, handrail with mild Stainless Steel.

Service Balcony: Upto 6 ft wide Grand Balconies.
Wall & Ceiling finishes weather proof external Paint. Handrail with Mild Steel/Stainless steel Railing.

Leisure Balconies: Up to 6ft wide gr and balconies, M.S/S.S railing with toughened glass. Anti-skid tiles.

External Doors & Windows: Key Less Entry with Electronic Door Lock, Godrej, Yale, Dorset Video Door Phone.
Up to 4 ft wide & 8 ft high, 1 main flush door & frame with Teakwood Veneer. Windows & Balcony access doors high grade UPVC with AIS or equivalent toughened Veka or equivalent.

INTERNAL SPECIFICATIONS:

INTERNAL DOORS
Material & Size: internal flush door & frame with Laminates.

LIVING, DINING & FAMILY LOUNGE

Flooring
Premium vitrified tiles 32×64

Walls
Premium emulsion paint Asian, Berger or equivalent.

Ceiling
Premium emulsion paint & false ceiling with ambient lighting & fans in all Bedrooms & Living Area

Air Conditioning
Provisions dining area and Drawing room.

Electrical
Fire and shock proof wiring - RR Kabel / Havell's, Polycab or equivalent. MCB + Switches,
Legrand / Havell's or equivalent.

BEDROOM(S) FINISHES

Wardrobes
Upto full height wall to-wall Modular Wardrobes.

Washrooms
Vitrified tiles Anti-skid, vanities with jaguar sanitary or equivalent.

Flooring
Laminated wooden flooring in any one Bedroom (Tesa/Pergo or equivalent) & Premium vitrified tiles.

Wall Finishes
Premium emulsion paint Asian, Berger, equivalent.

Ceiling
Premium Emulsion paint & false ceiling with ambient lighting

Air Conditioning
Provisions in all rooms.

MODULAR KITCHEN

- Premium Modular kitchen Cabinets & Fittings with Pantry Unit and glass crockery unit (w/o appliances)
- Premium Vitrified Tiles up to 2ft. above counter, Premium Granite Counter Top and SS Sink
- Separate Washing Area & Storage space in balconies.
- Gas Pipeline Supply.

Convenience at its best



MCD/KFC
1 Km

Rudra International School
1 Km

International Airport
2 Km

Mohali Citi Centre
1 Km

JLPL
Sector 82

Radisson Hotel
3 Km

Amaltas
1 Km

Amity University
3 Km

IT City
3 Km

Railway Station
6 Km

LOCATION MAP



LOCATION MAP NOT TO SCALE

PBRERA-SAS79-PR0867

GALAXY
TOWERS

3 & 2 BHK Luxury Apartments

ADJOINING AEROCITY

I-Block, International Airport Road, Mohali

(M) +91 6284822992, 6284833099

Disclaimer: This brochure is purely conceptual and do not constitute a legally binding offer. All images are artist's impressions and not necessarily fully representative. In the interest of maintaining high standards, the contents herein, including all services, infrastructure, products, designs, amenities, facilities, site plans, layout plans, floor plans, areas, dimension, specifications, elevations, and perspectives views are tentative in nature and are subject to variations and modifications, without notice, till the final completion of the project, at the sole discretion of Competent, Statutory Authorities or the Company. Architectural features may differ in different apartments. Soft Furniture, furniture, and gadgets are not part of the offering. All images are an artistic conceptualization and does not purport to replicate the exact products.