www.alpinehousing.com | CREDAI BENGALURU

Alpine

DESIGNED FOR LUXURY.
CRAFTED FOR COMFORT.

BBMP APPROVED

Pyramid

Near Hebbal Flyover, Sahakarnagar


Club House
Gymnasium,
Squash Court,
Badminton Court,
Snooker,
Aerobics / Meditation Hall
Table Tennis,
Chess, Carrom,
Party Hall,
Beauty Parlor,
Laundry,
Departmental Store
Swimming pool/Water sports
Indoor swimming pool
Amphitheater
STP
Exit
Cricket Pitch
Kids play area
Skating Rink
Semi-Covered car park
Tennis Court
Mini Golf / Park
Basketball court
Volleyball court
Entry

CLUBHOUSE
30,000 sft

OUTDOOR SPORTS
62,000 sft

ALL IMAGES SHOT AT SITE




TENNIS COURT


CHILDREN PLAY AREA


GYM


SNOOKER


INDOOR BADMINTON


LOBBY ENTRY


SQUASH COURT


AEROBICS

For your pleasure,

Alpine Pyramid comes loaded with awesome amenities and amazing lung space.

SPECIFICATIONS

Structure: Seismic II Zone RCC framed structure, Concrete solid block masonry

Plastering: All internal walls smoothly plastered .

Painting: Acrylic Emulsion for the interiors. Cement paint for exteriors and common areas

Flooring: Vitrified tiles flooring for living room, dining room, kitchen and bedrooms, Anti-skid tiles in toilets

Doors: Teak wood veneer frames & shutters for main doors. WPC frames & shutters for Bedrooms, Hardwood frames & flush doors for Bathrooms. Superior quality SS Hardware. Balcony doors of UPVC with glass panel.

Windows: UPVC sliding windows with glass panel and mosquito mesh.

Toilets: Ceramic glazed tiles up to 7ft.hieght. Superior quality sanitary ware of Cera/Hindware/equialent.

Kitchen: Granite platform with superior stainless steel sink. 2 ft glazed tiles dado above kitchen platform.

Entrance Lobby: Elegant entrance lobby with granite/vitrified flooring and cladding of lift walls.

Electrical: Concealed conduits with good quality copper wire-Anchor or equivalant. Elegent modular switches-ABB or equivalant.For saftey, one Earth Leakage Circuit Breaker(ELCB) for each apartment. One Miniature Circuit Breaker (MCB) for each room provided at main distribution base in each flat. Telephone point in living and master bedroom.

Back up Generator: Standby generator for light in common areas, lifts and pumps. Back up generator to provide 24 hour back up to each apartments with a change-over-switch.

Lifts: Each block with 2 lifts.

BLOCK : ELM

TYPICAL FLOOR PLAN



FLAT NO	FLAT TYPE	AREA IN SFT
01	2 BHK/TYPE D	1315
02	2 BHK/TYPE D	1315
03	3 BHK/TYPE L	1692
04	3 BHK/TYPE L	1692
05	2 BHK/TYPE D	1315
06	2 BHK/TYPE D	1315

N

Pyramid

Near Hebbal Flyover, Sahakarnagar

BLOCK : FREESIA

TYPICAL FLOOR PLAN




FLAT NO	FLAT TYPE	AREA IN SFT
01	2 BHK/TYPE C	1293
02	2 BHK/TYPE C	1293
03	3 BHK/TYPE K	1616
04	3 BHK/TYPE K	1616
05	2 BHK/TYPE C	1293
06	2 BHK/TYPE C	1293

N

Pyramid

Near Hebbal Flyover, Sahakarnagar

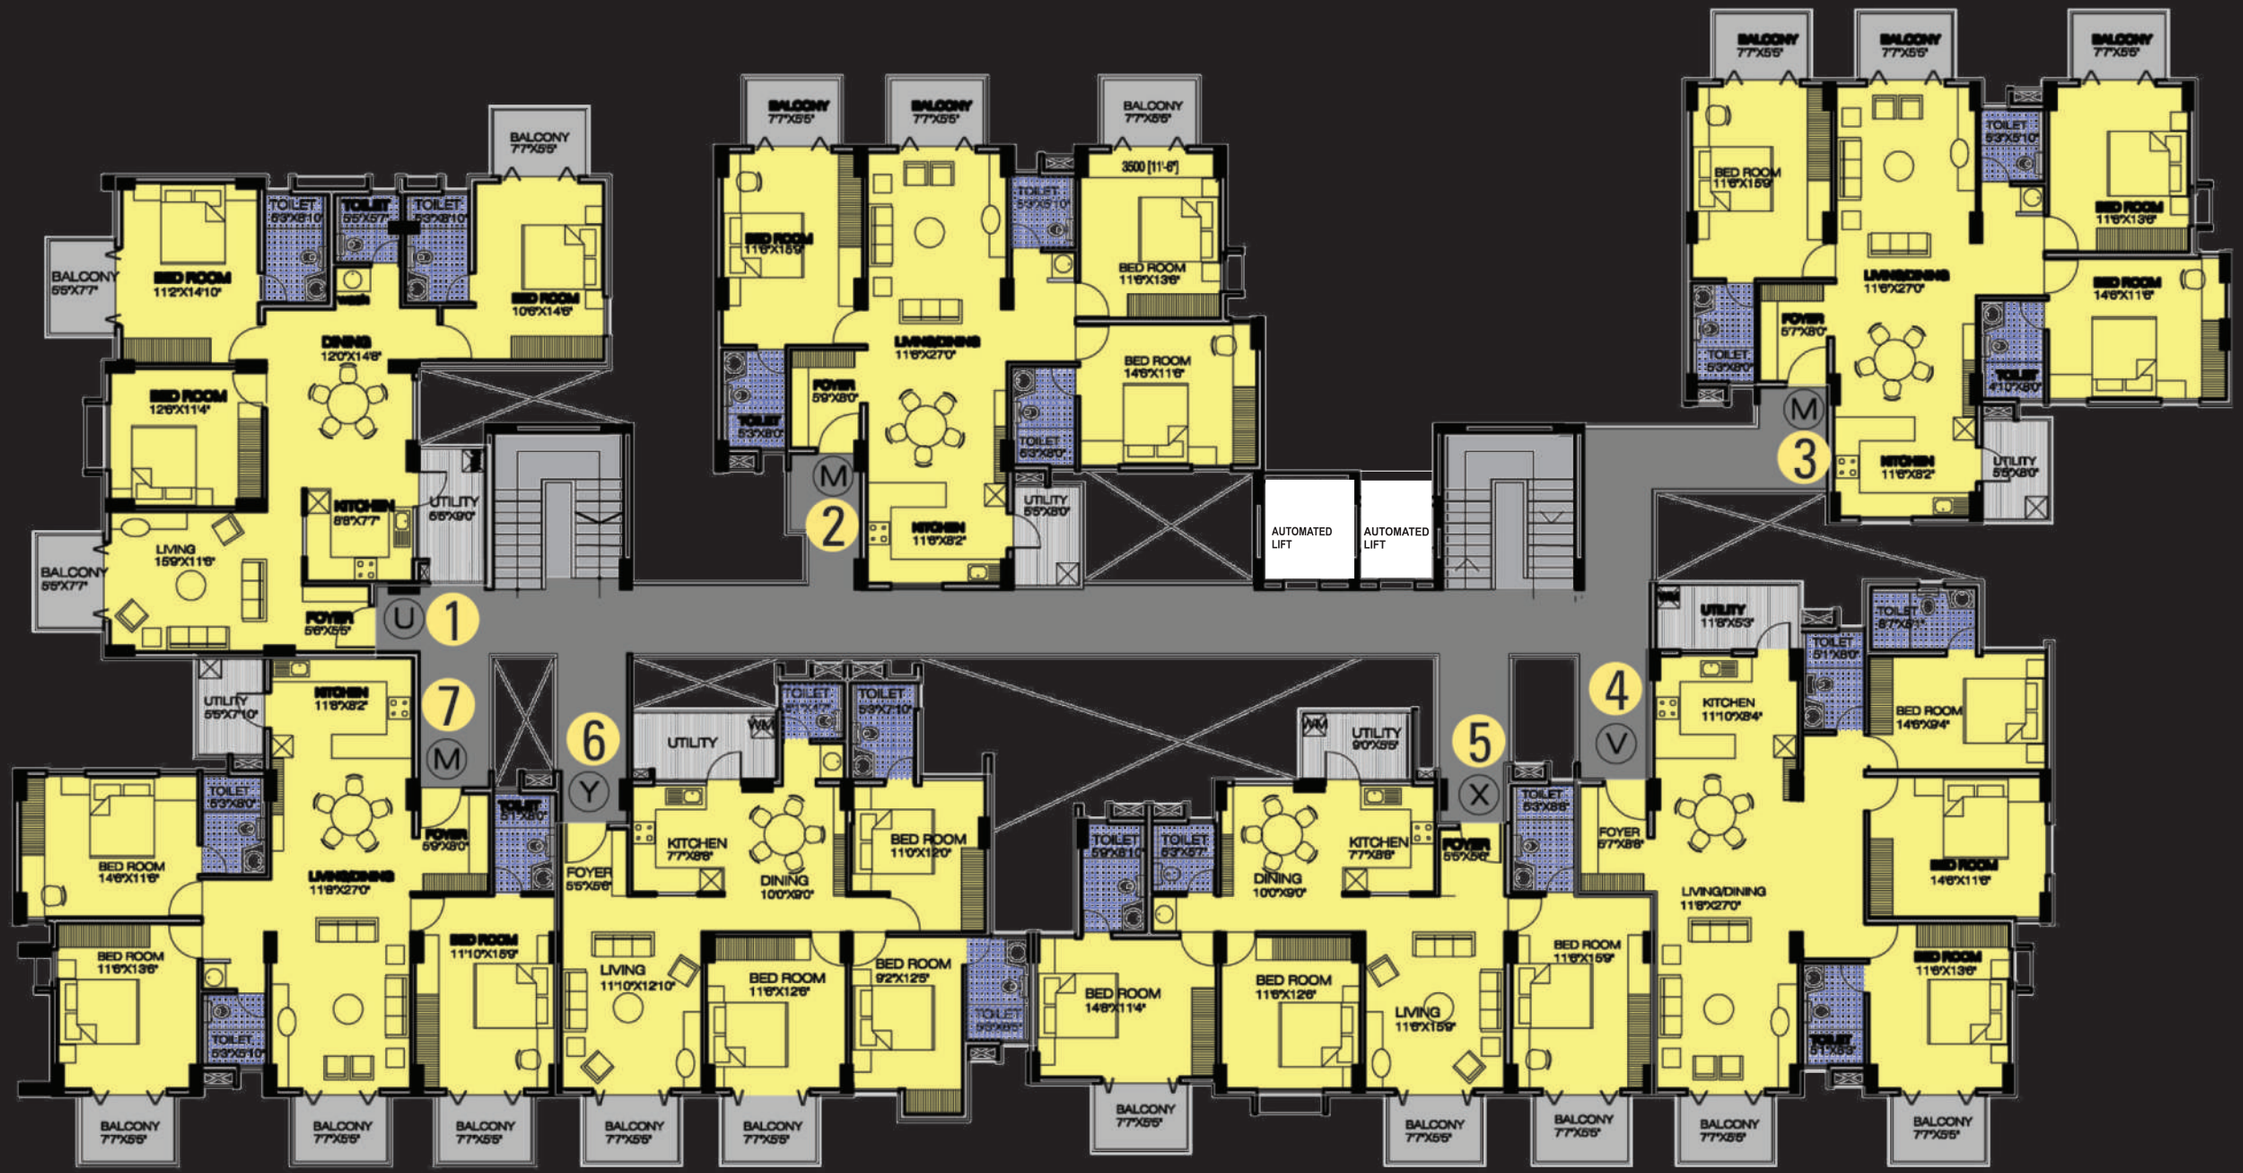

BLOCK GERMANIUM

Typical Floor Plan

FLAT NO	01	02	03	04	05	06	07
GF-FF	3BHK - 1666	3BHK - 1703	3BHK - 1703	3BHK - 1703	3BHK - 1595	3BHK - 1439	3BHK - 1703
2 -10 FLR	3BHK - 1730	3BHK - 1757	3BHK - 1757	3BHK - 1757	3BHK - 1659	3BHK - 1482	3BHK - 1757

All areas in sft

N

Pyramid

Near Hebbal Flyover, Sahakarnagar



BLOCK GERMANIUM

11th Floor Plan


FLAT NO	01	02	03	04	05	06	07
11th FLR	3BHK - 1803	3BHK - 1844	3BHK - 1844	3BHK - 1757	3BHK - 1797	3BHK - 1518	3BHK - 1837

All areas in sft

N

Pyramid

Near Hebbal Flyover, Sahakarnagar

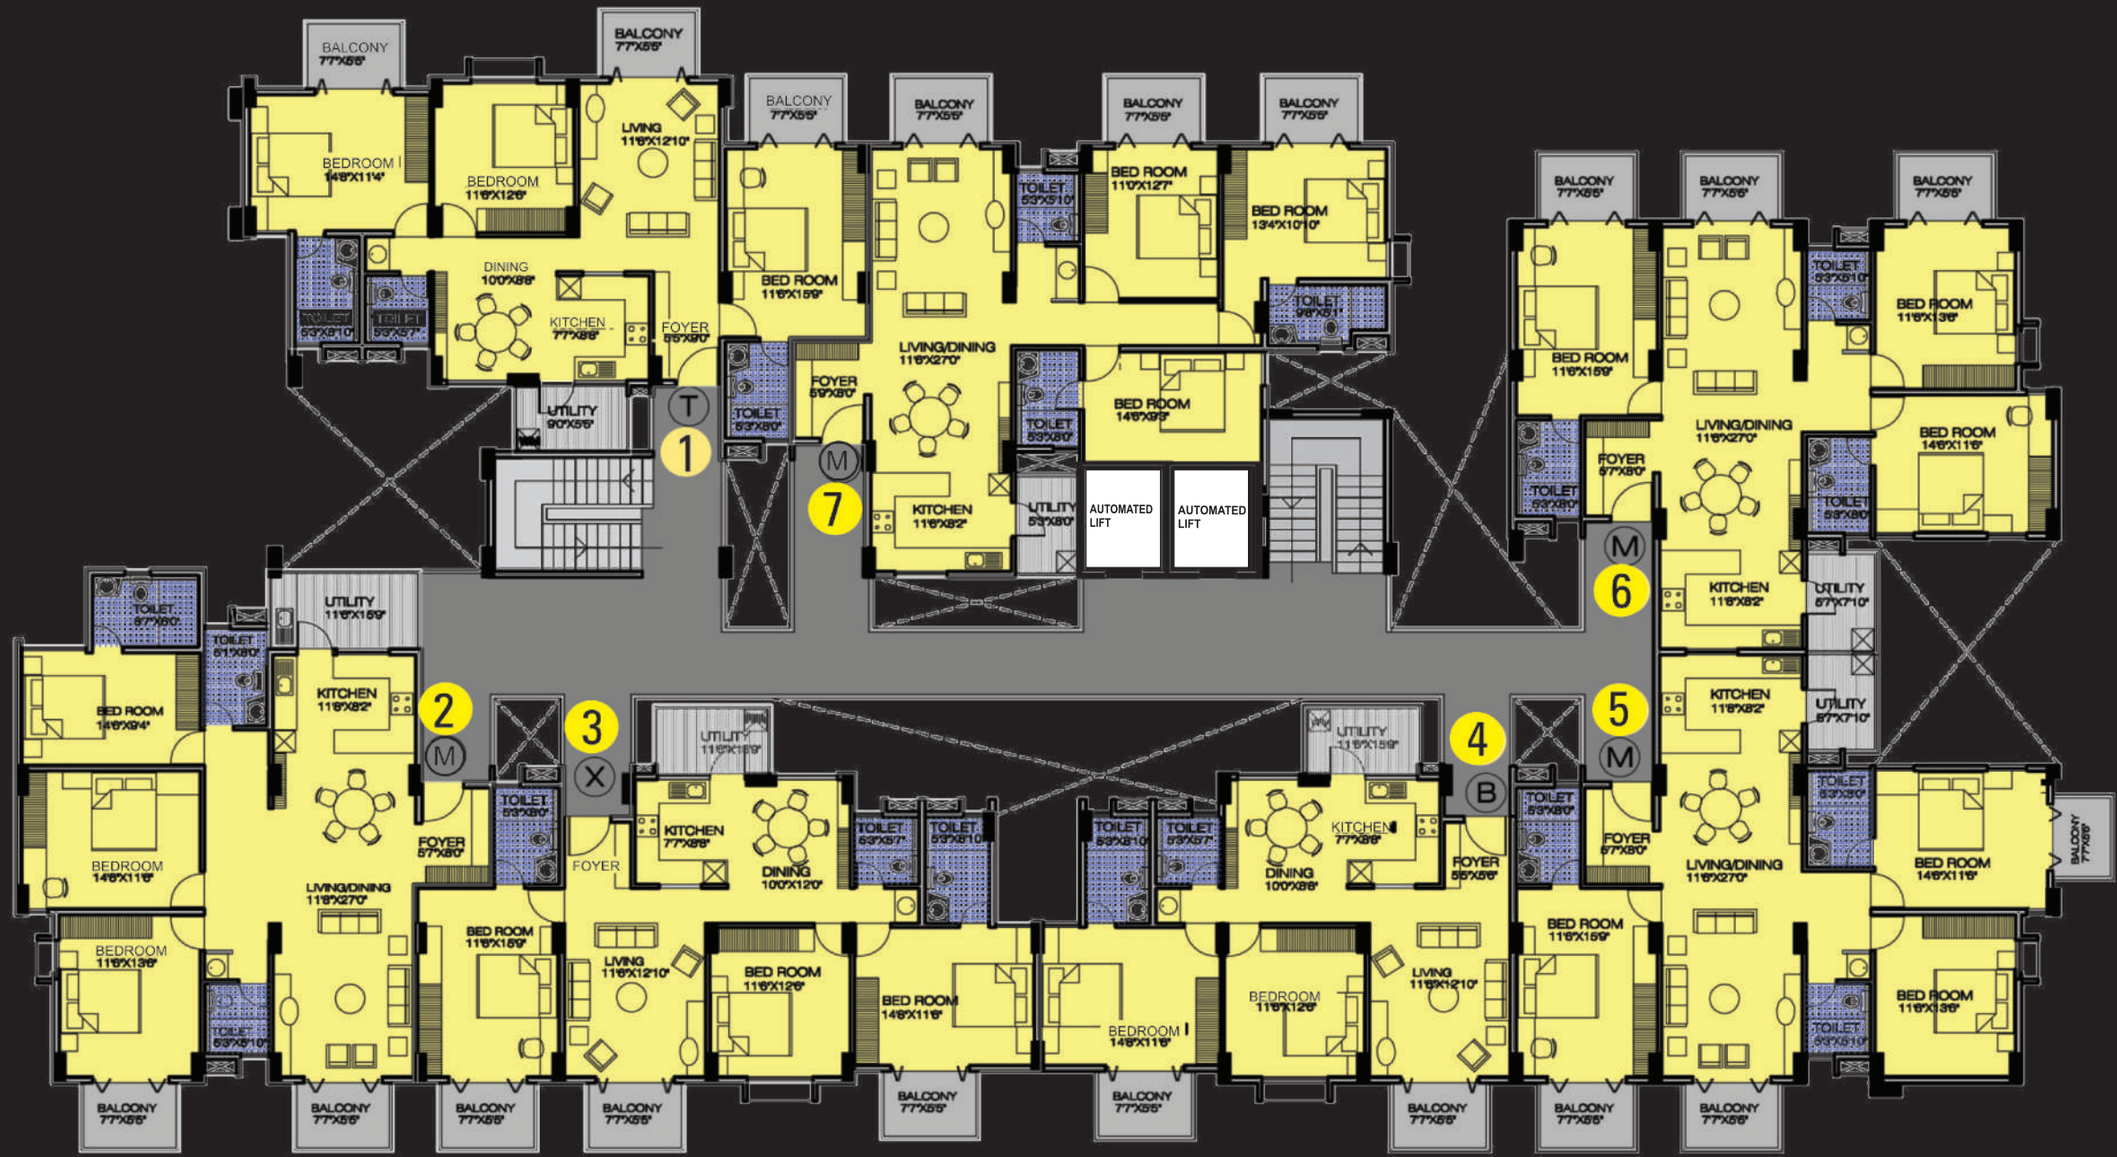

BLOCK HEATHER

Typical Floor Plan

FLAT NO	01	02	03	04	05	06	07
GF-FF	3BHK - 1617	3BHK - 1703	3BHK - 1595	2BHK - 1254	3BHK - 1703	3BHK - 1703	3BHK - 1703
2 -10 FLR	3BHK - 1681	3BHK - 1757	3BHK - 1659	3BHK - 1290	3BHK - 1757	3BHK - 1757	3BHK - 1757

All areas in sft

N

Pyramid

Near Hebbal Flyover, Sahakarnagar



BLOCK HEATHER

11th Floor Plan

FLAT NO	01	02	03	04	05	06	07
11th FLR	4BHK - 2279	4BHK - 2223	4BHK - 2260	3BHK - 1921	4BHK - 2163	4BHK - 2127	4BHK - 2421

All areas in sft

N

Pyramid

Near Hebbal Flyover, Sahakarnagar



BLOCK HEATHER


Terrace Floor Plan

N

Pyramid


Near Hebbal Flyover, Sahakarnagar

Location Map

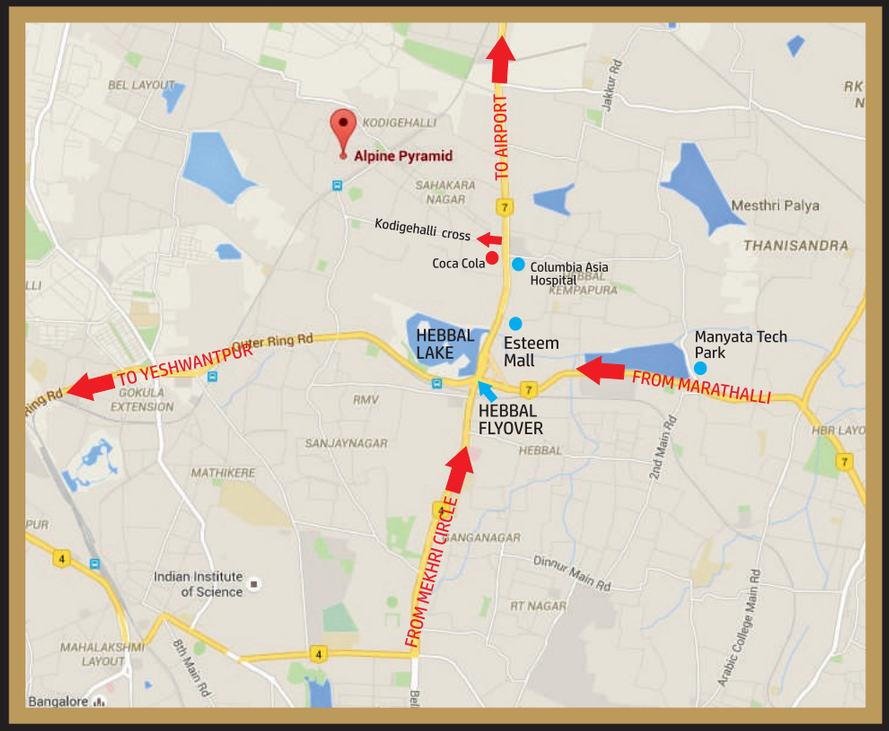

Not to Scale

"Time is precious, treasure it with your family"

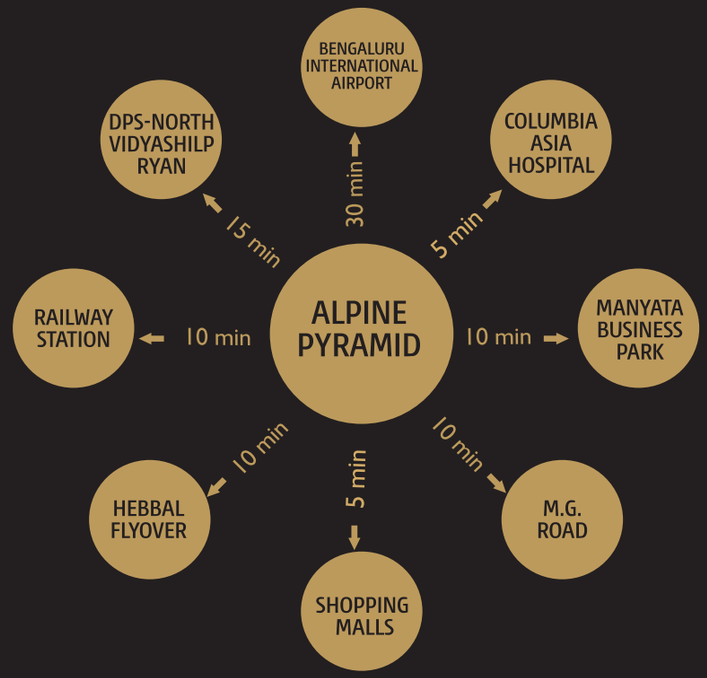

ALPINE HOUSING DEVELOPMENT CORPORATION LIMITED, 302, Alpine Arch, 10, Langford Road, Bangalore - 560 027

For More information, contact: [redacted] or visit us at www.alpinehousing.com

www.alpinehousing.com /alpinehousing /alpinebangalore /company/alpine-housing

This brochure is conceptual and is not a legal offering. The developer reserves the right to amend the plans, elevation, areas, color schemes etc.,