

EKAM

Ekam, Nr. Radhe Square, Opp. Pramukh Arcade, Reliance Circle,
Kudasan, Gandhinagar, Gujarat - 382421.


AMI DEVELOPERS

Nr. Radhe Square, Opp. Pramukh Arcade, Reliance Circle,
Kudasan, Gandhinagar, Gujarat - 382421.


RERA Registration No. _____

<https://gujrera.gujarat.gov.in/>




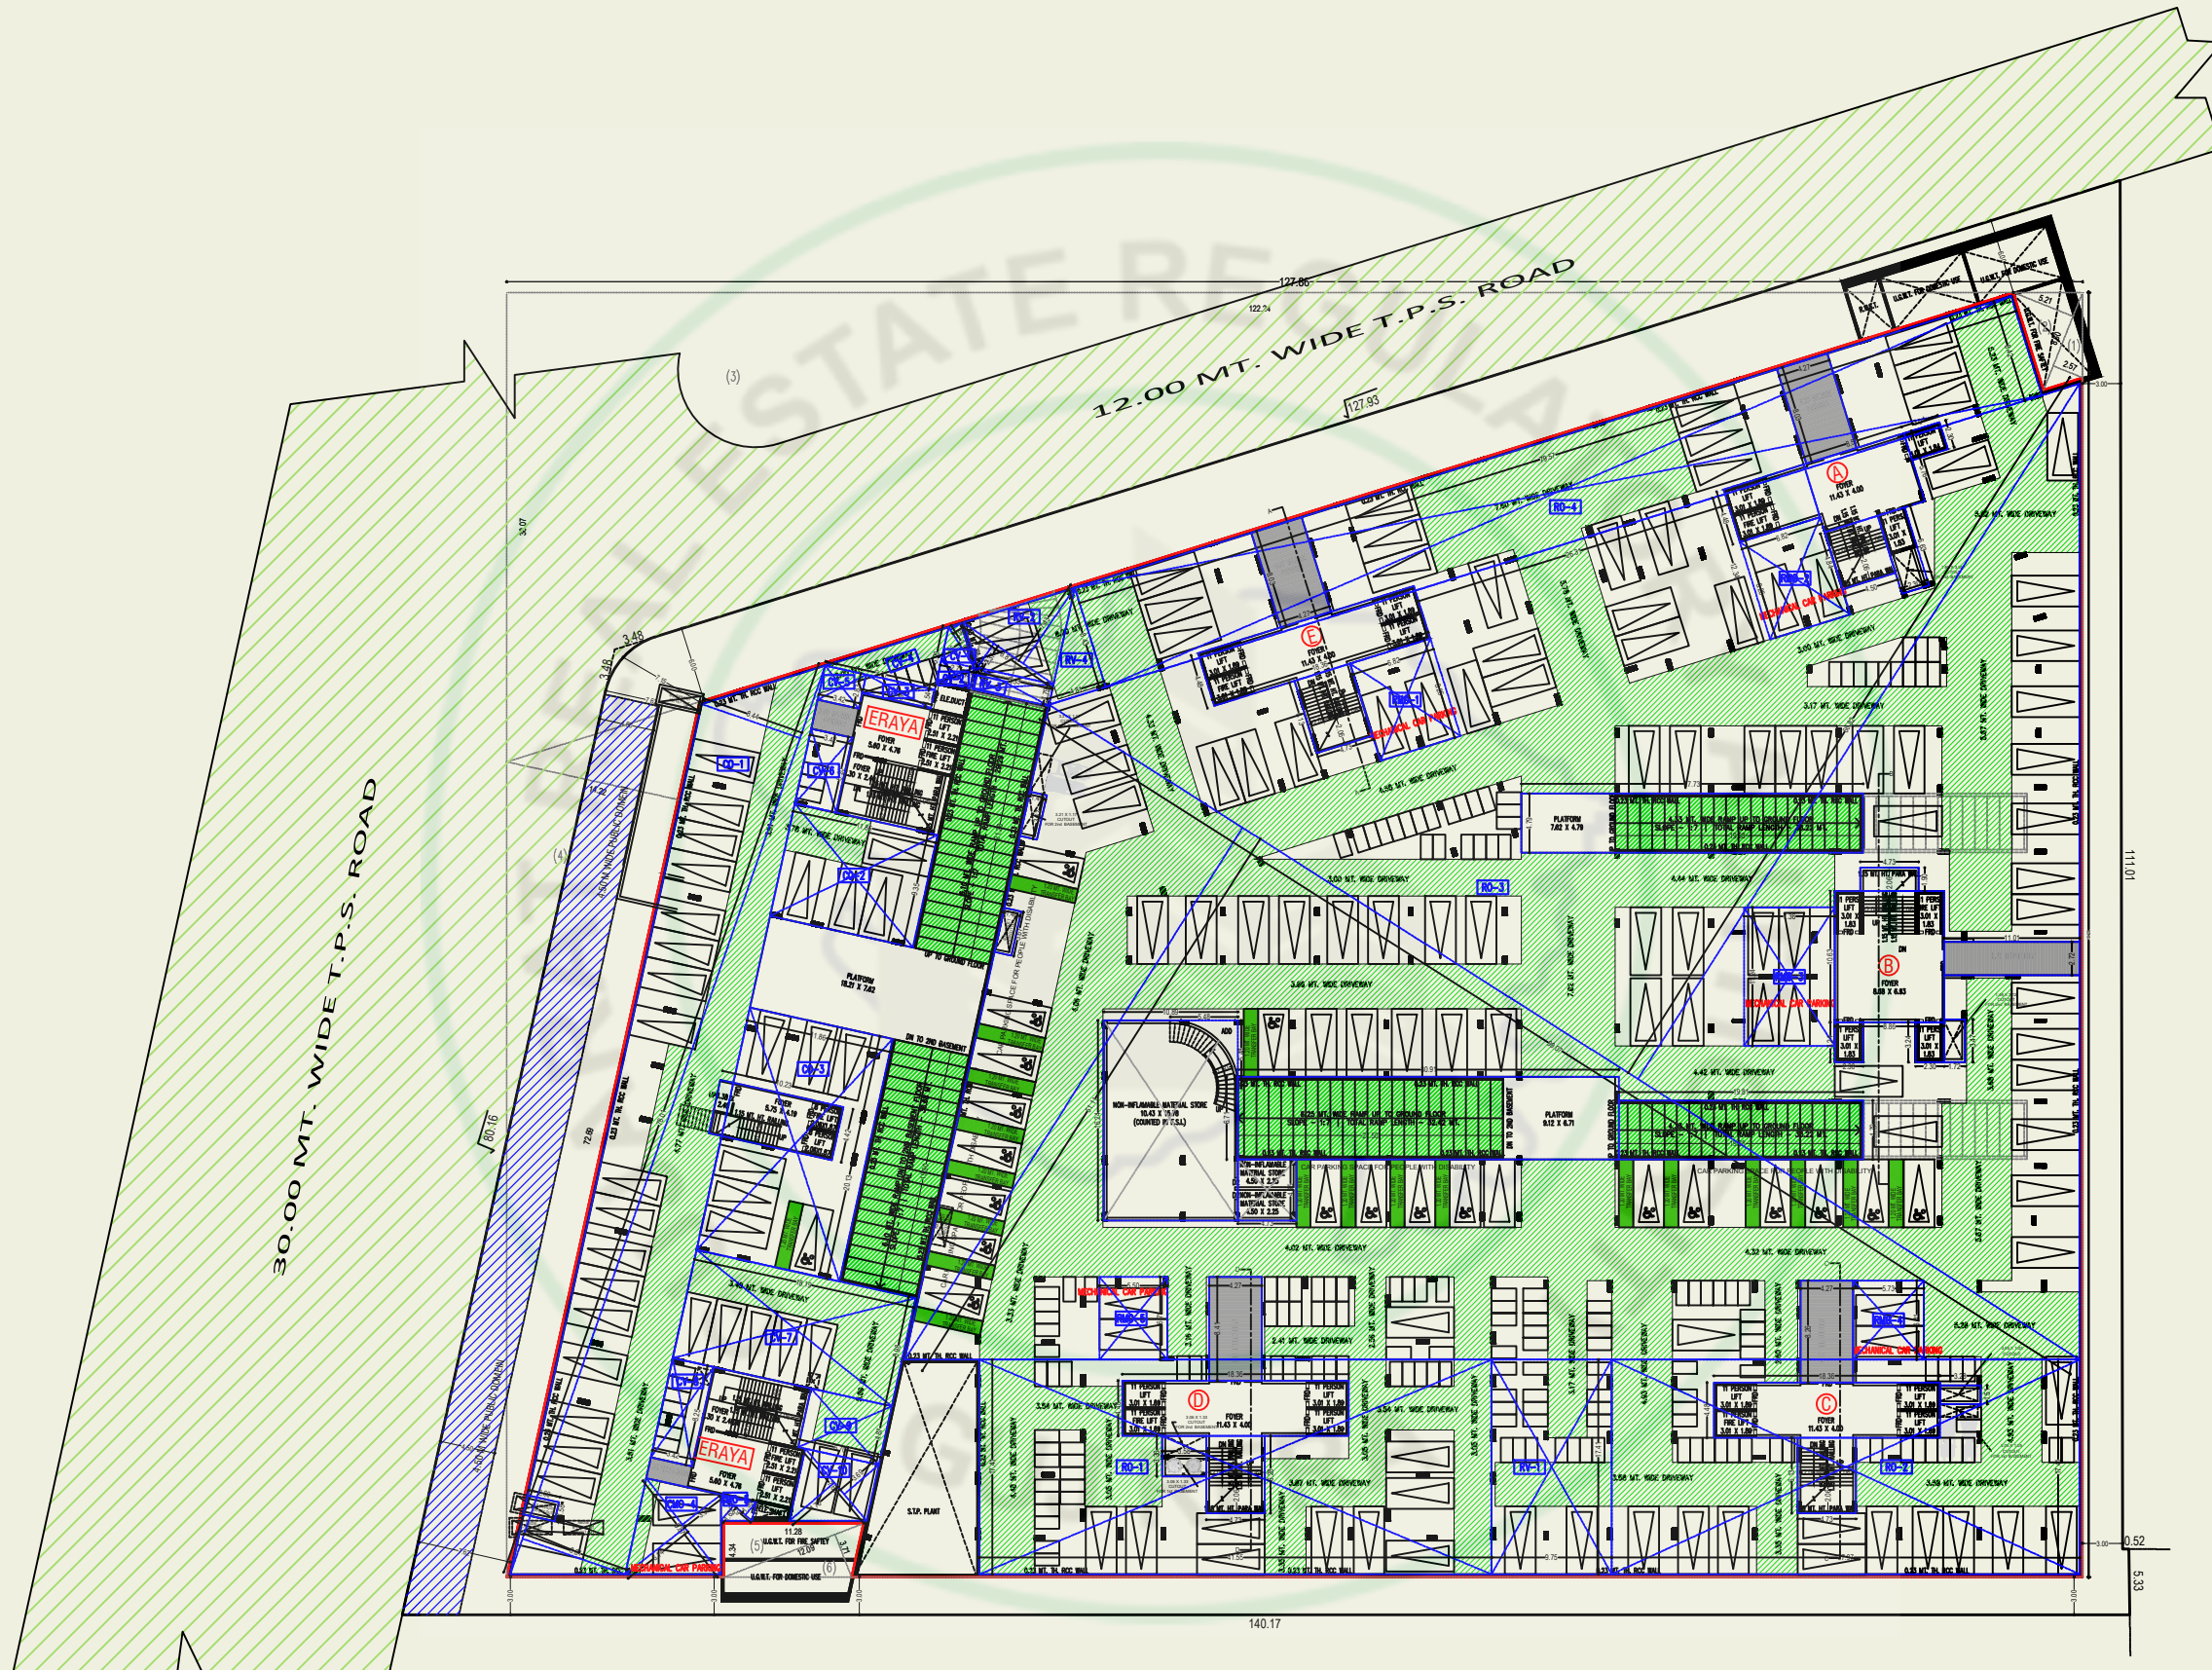


1ST BASEMENT PLAN

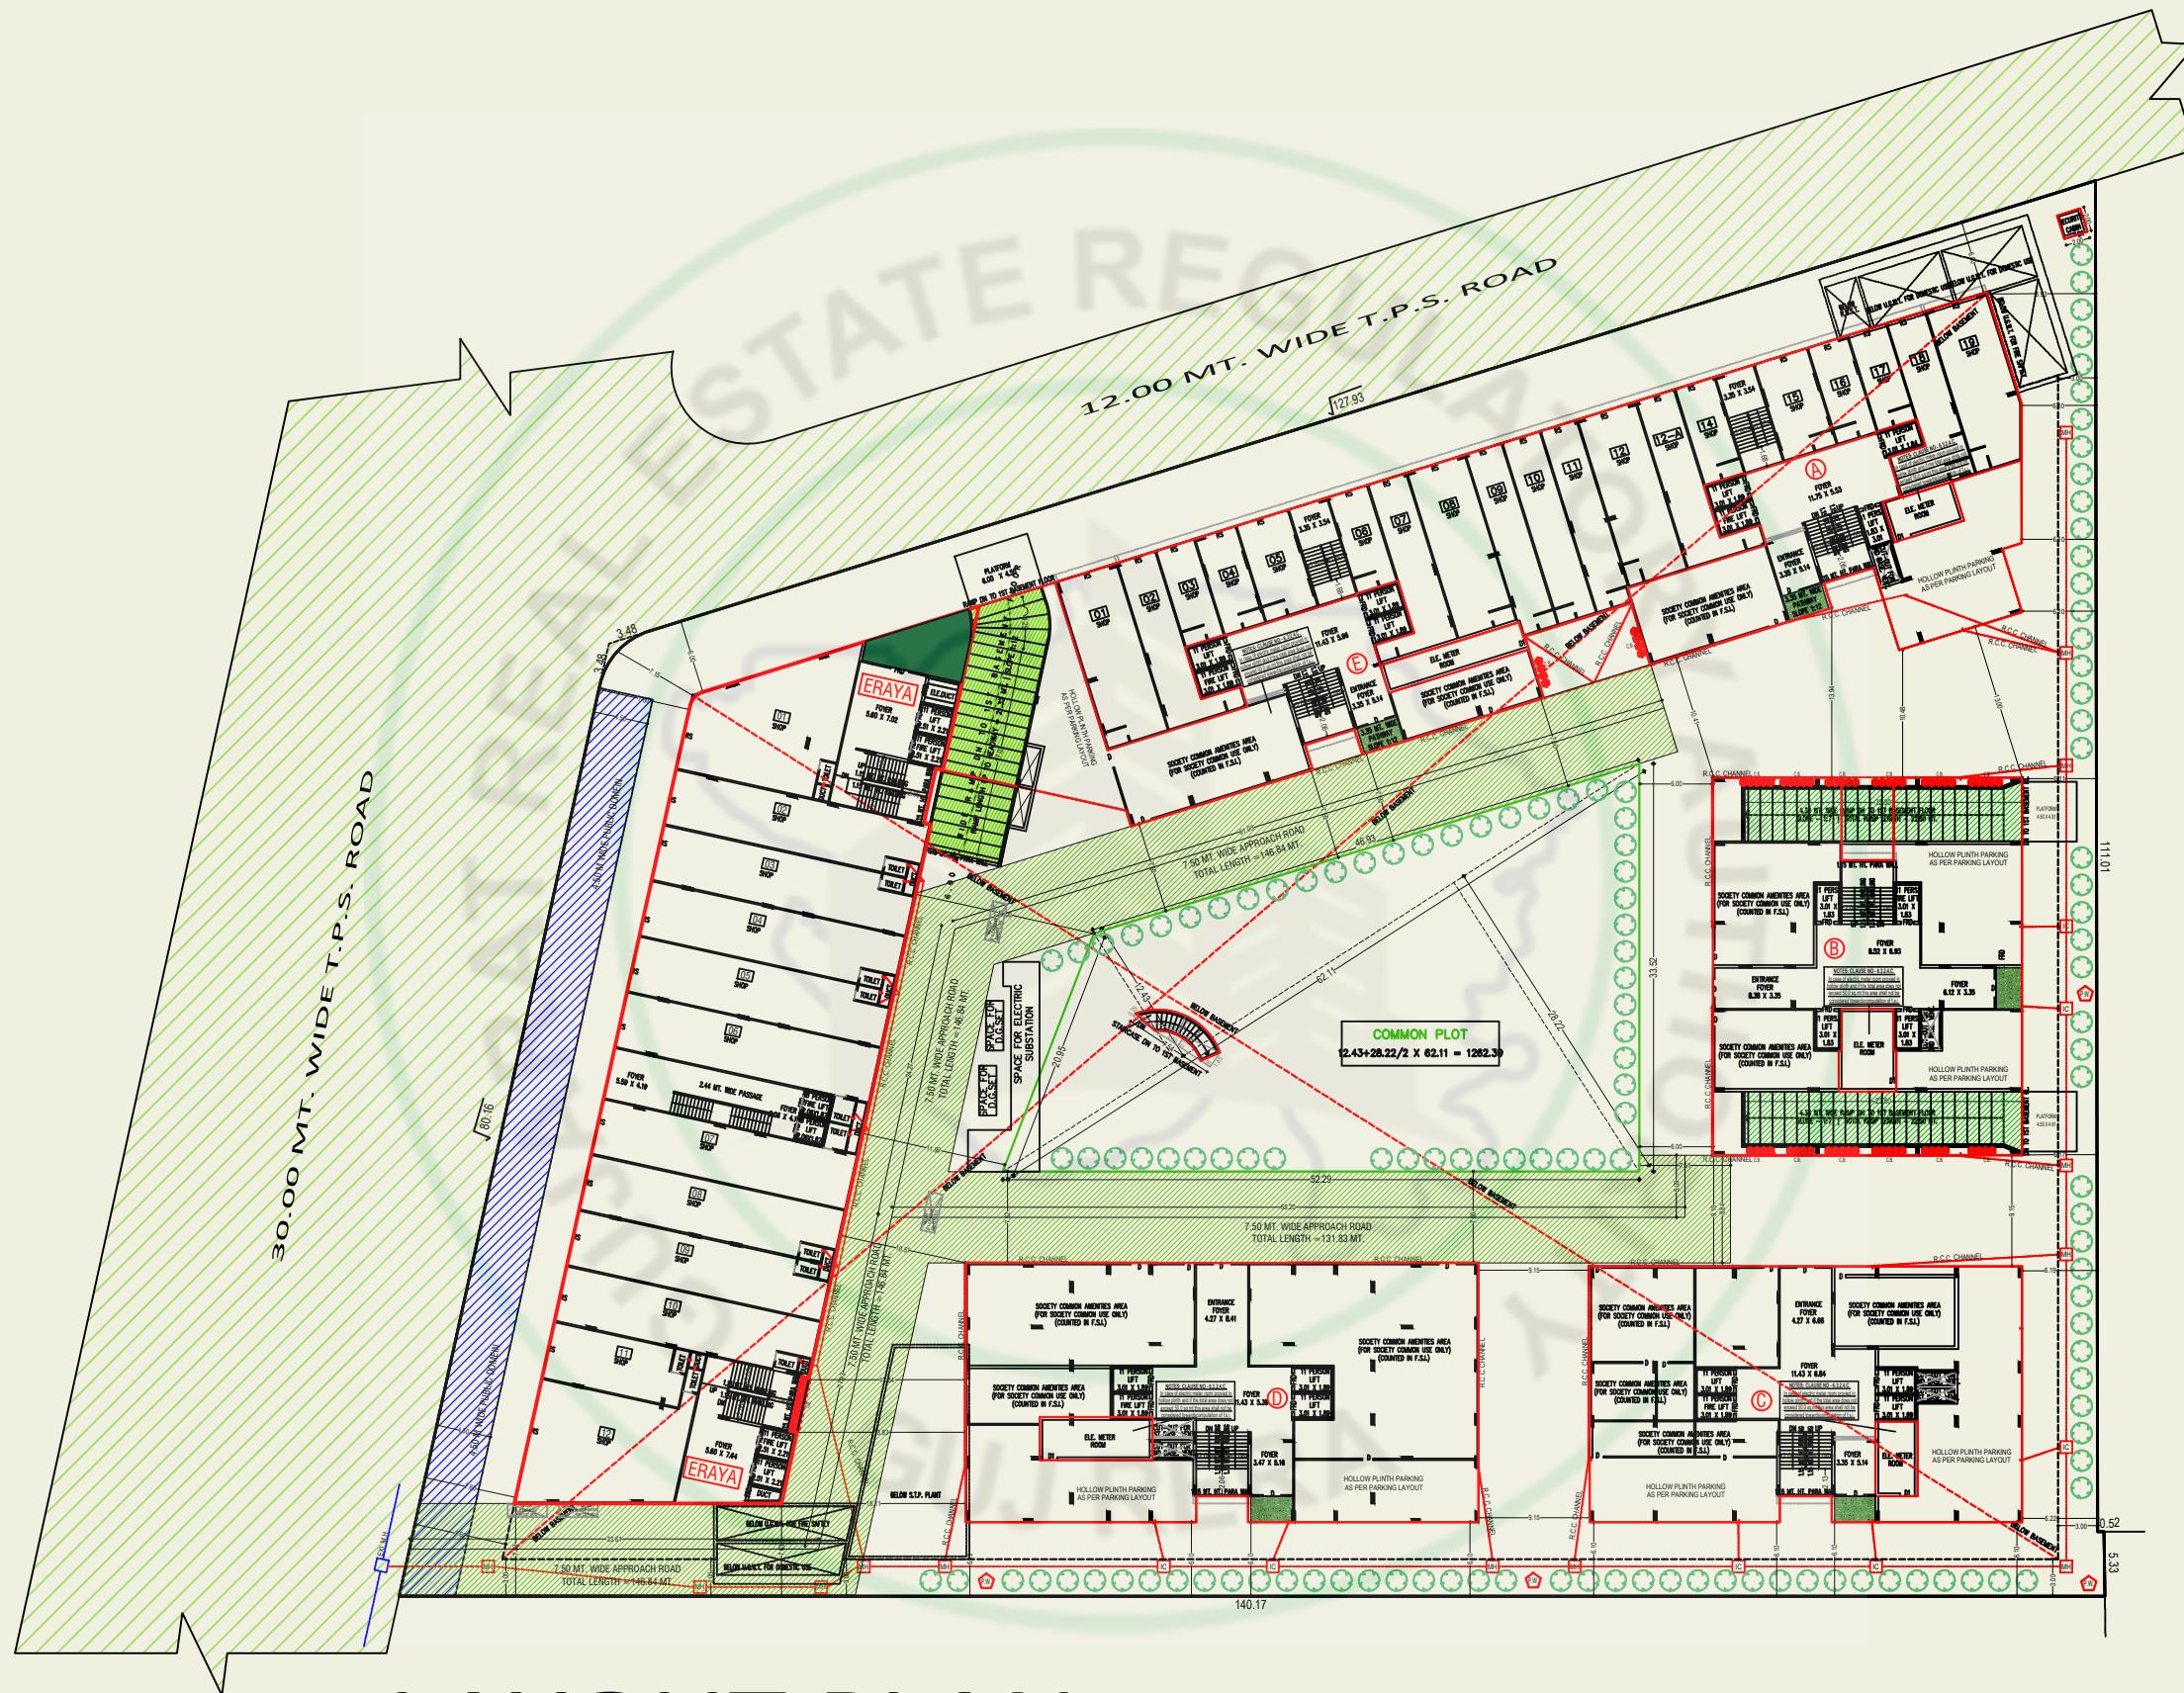


LAYOUT PLAN

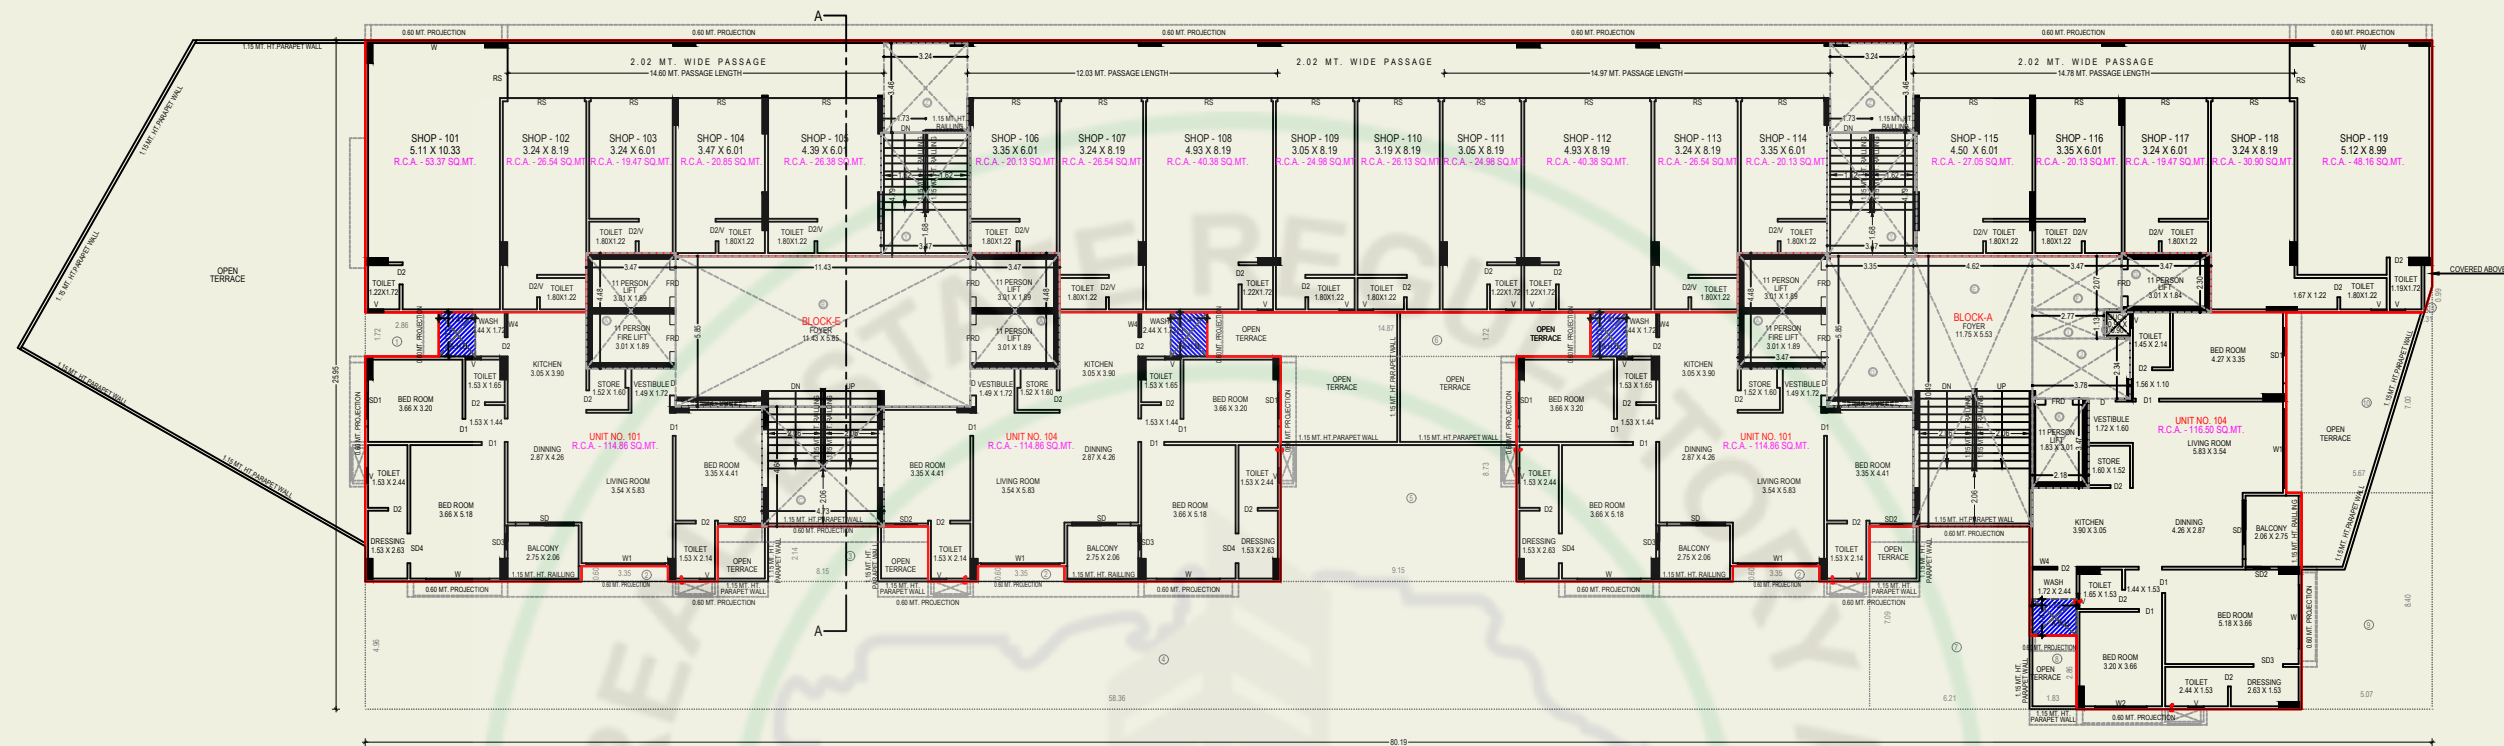


1ST FLOOR PLAN (BLOCK-A+E)

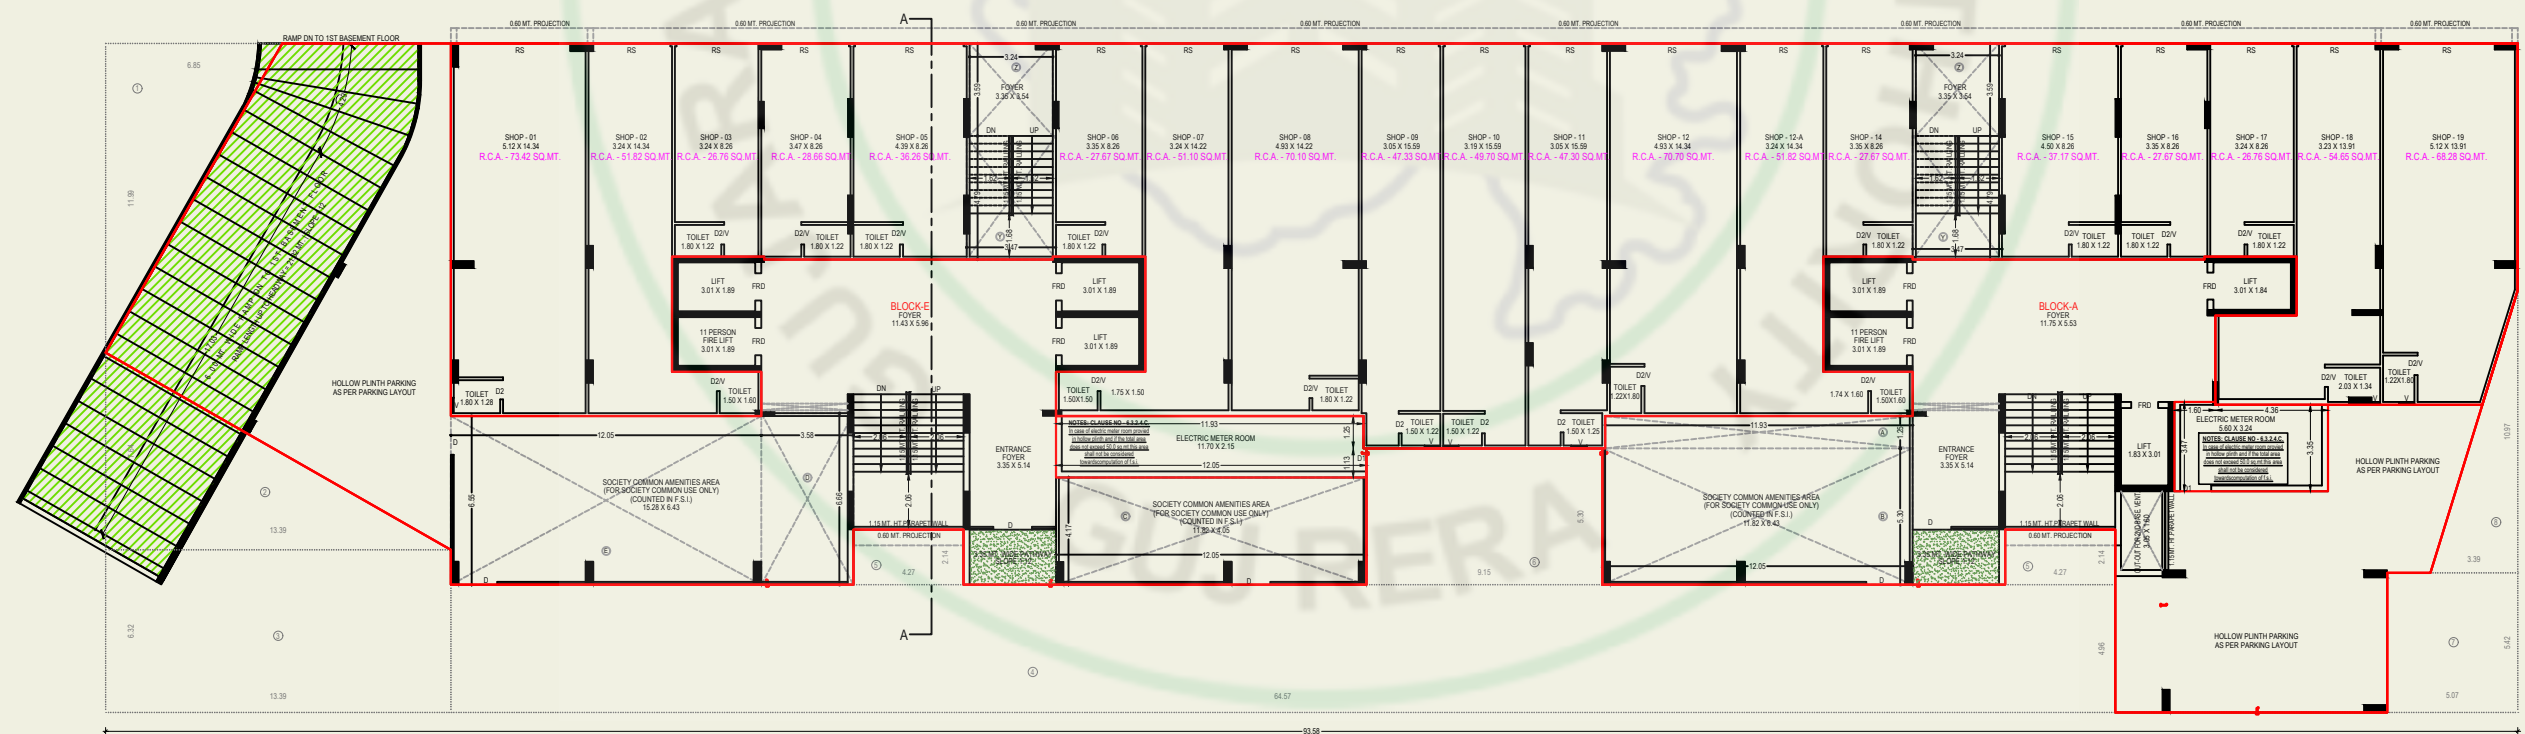


GROUND FLOOR PLAN (BLOCK-A+E)

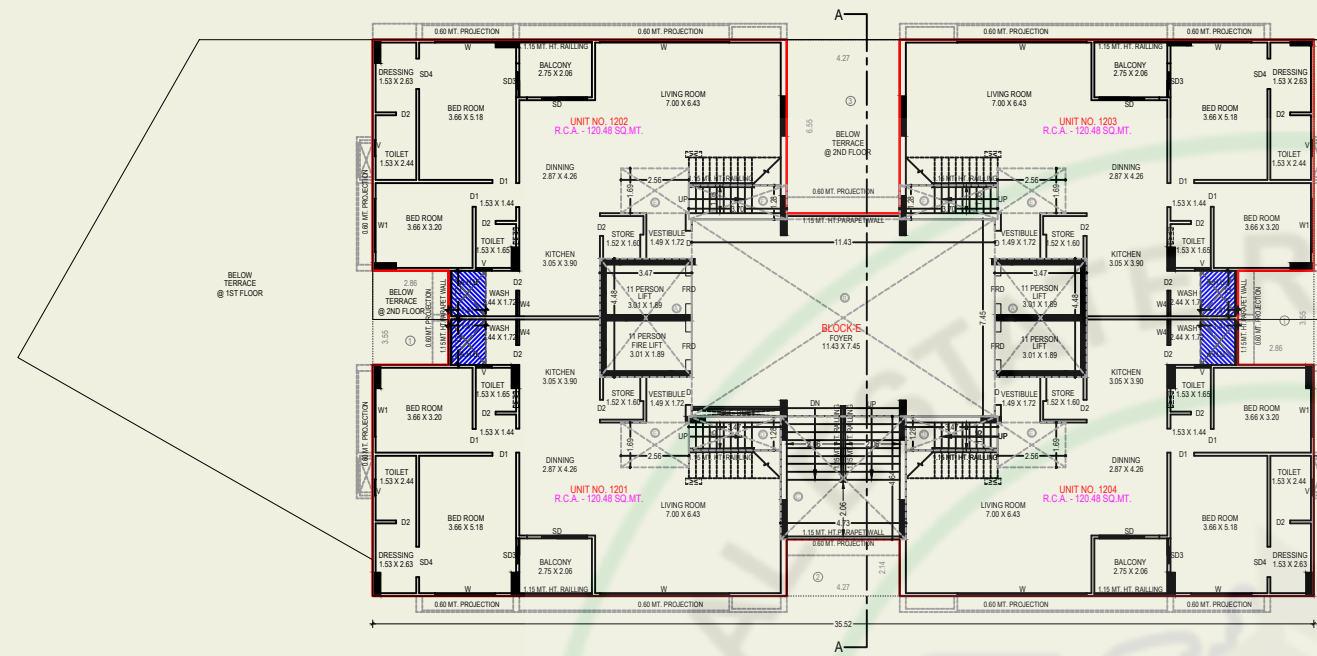


12TH FLOOR PLAN (BLOCK-E)

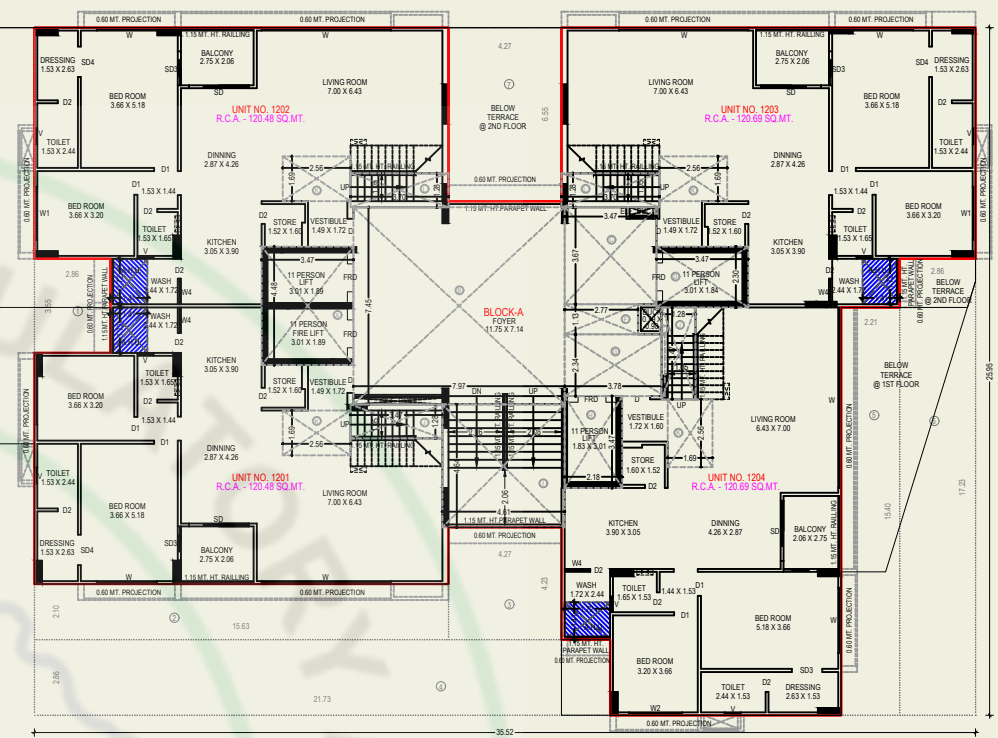


12TH FLOOR PLAN (BLOCK-A)

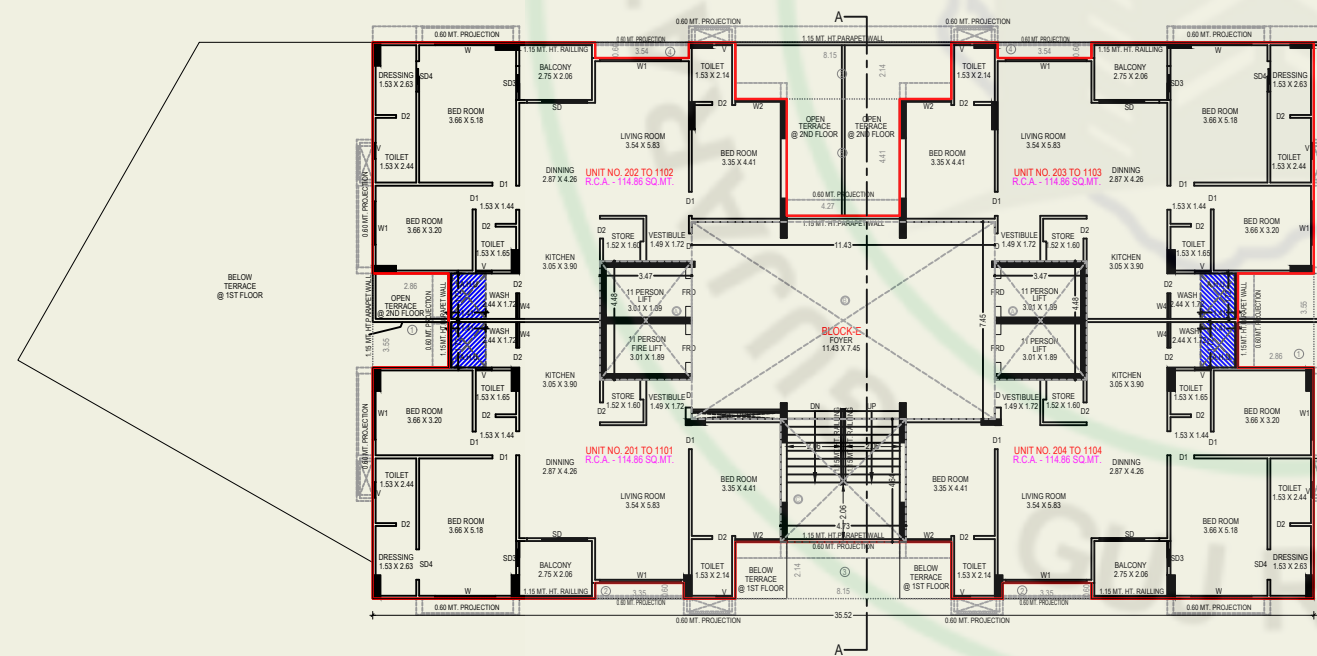


2ND TO 11TH FLOOR PLAN (BLOCK-E)

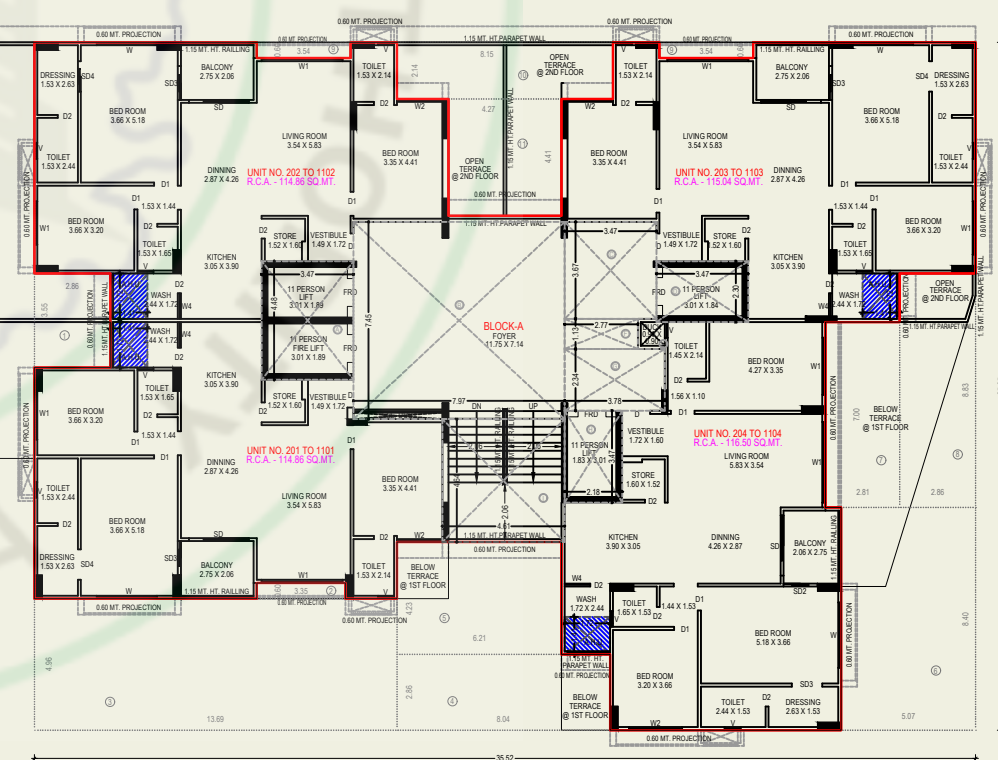


2ND TO 11TH FLOOR PLAN (BLOCK-A)

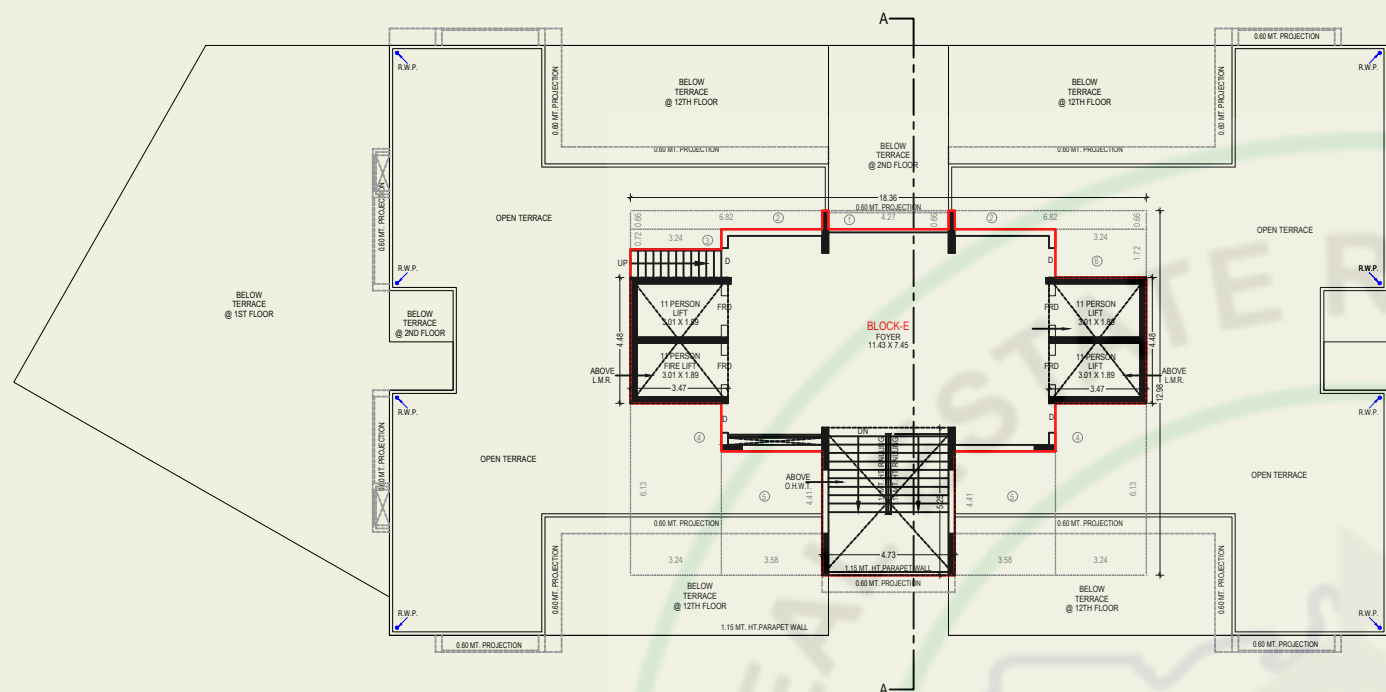


TERRACE FLOOR PLAN (BLOCK-E)

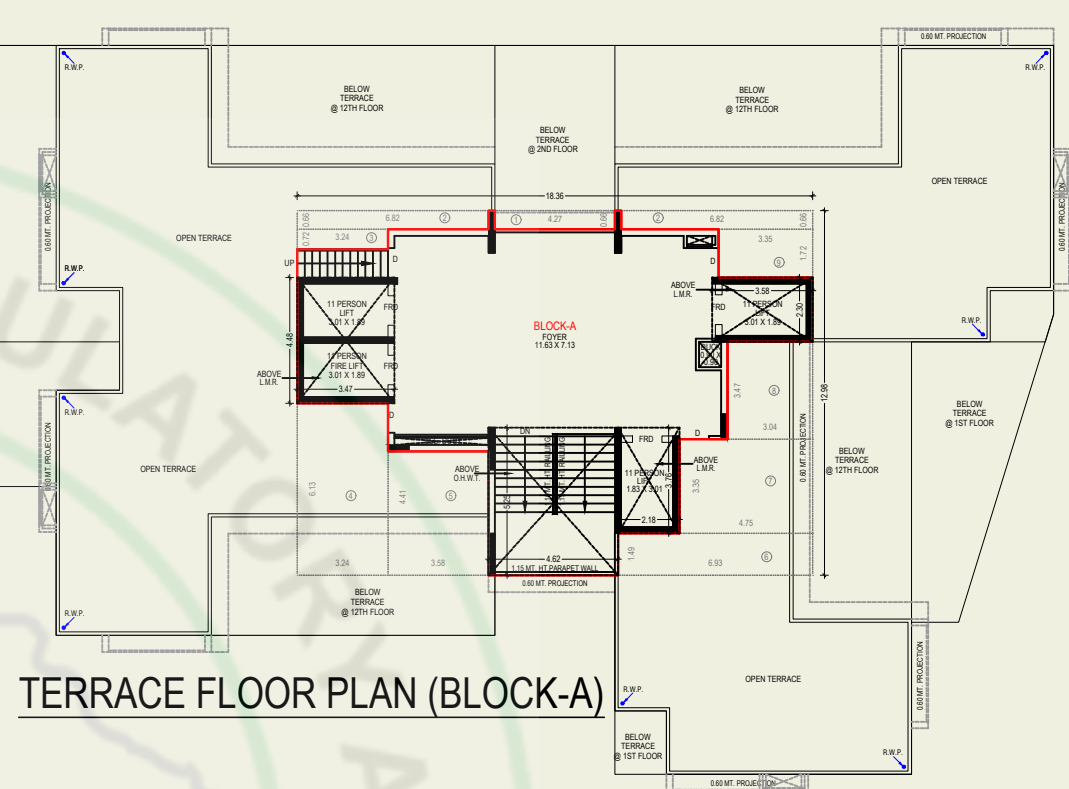

TERRACE FLOOR PLAN (BLOCK-A)

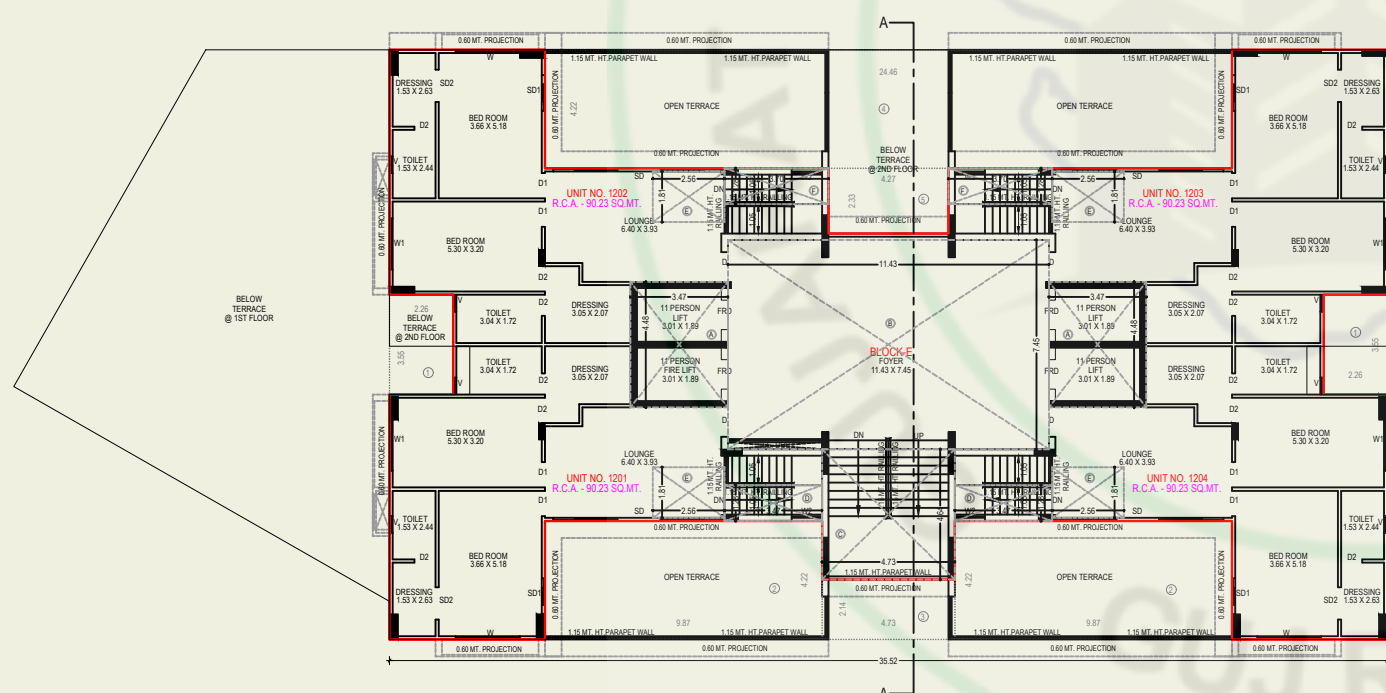



13TH FLOOR PLAN (BLOCK-E)

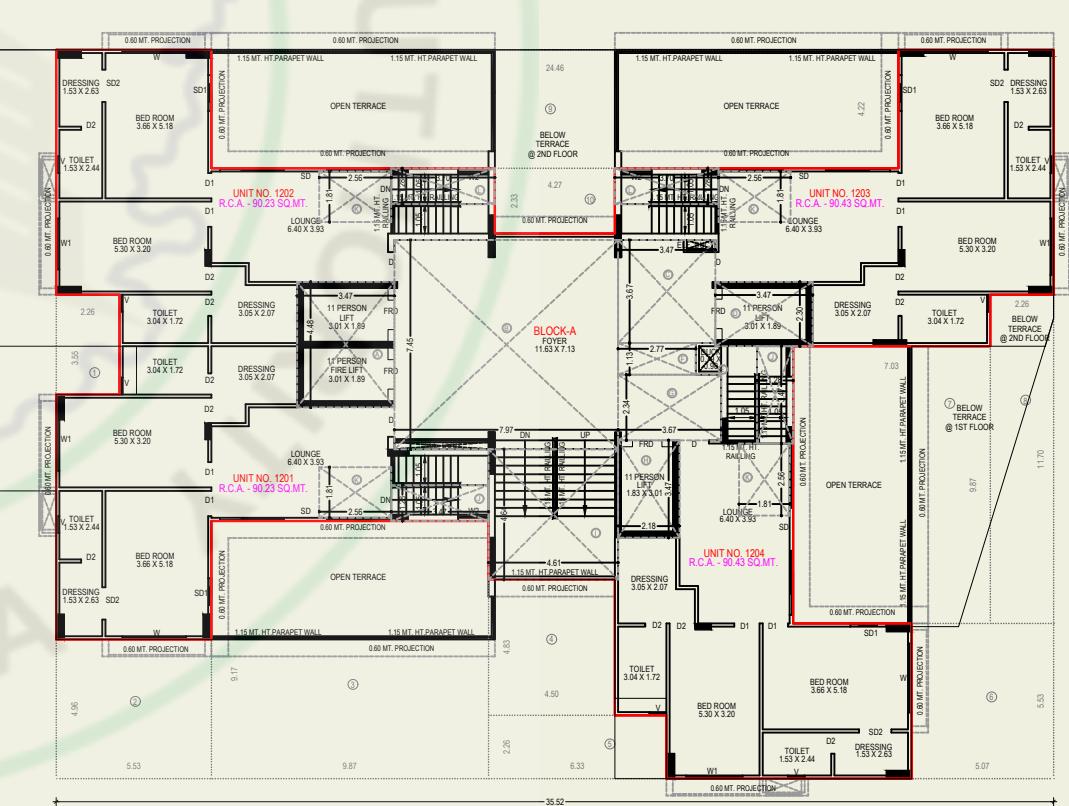


13TH FLOOR PLAN (BLOCK-A)




ELEVATION (BLOCK-A+E)

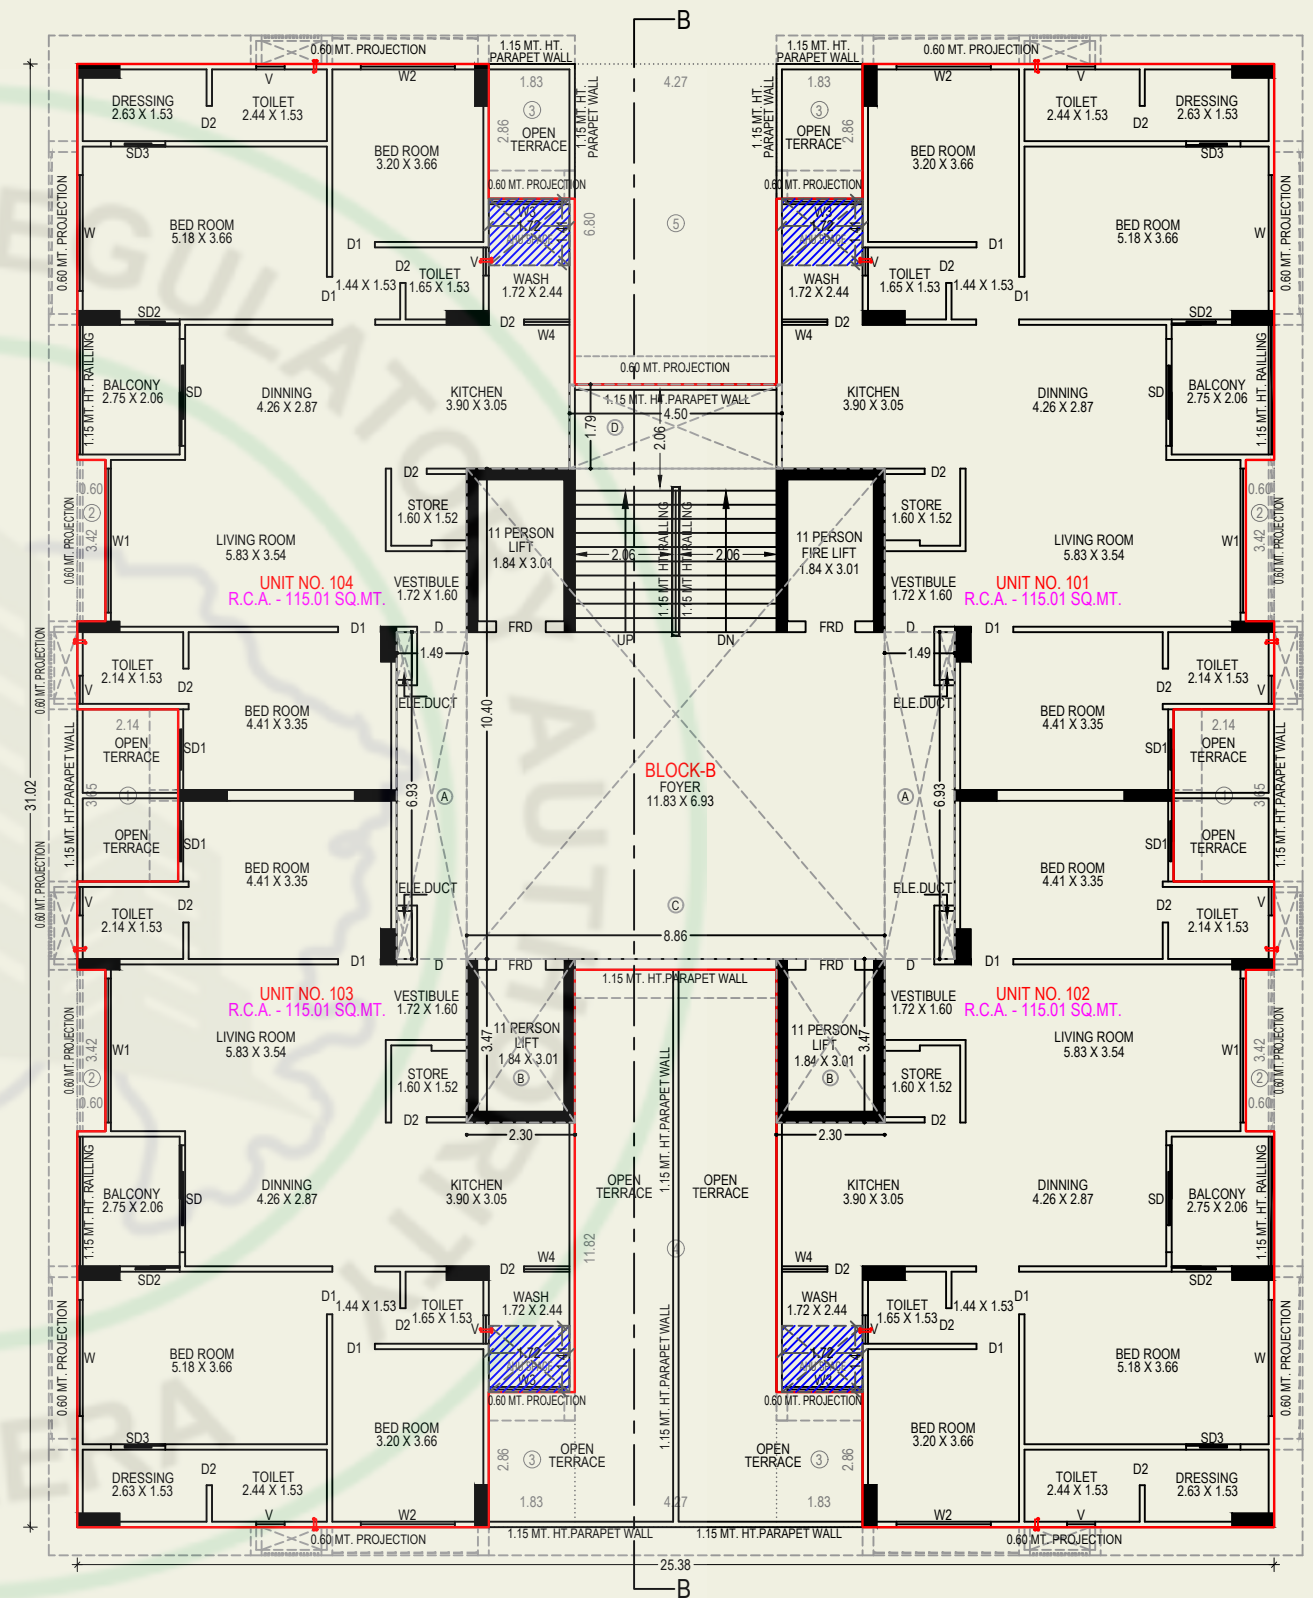
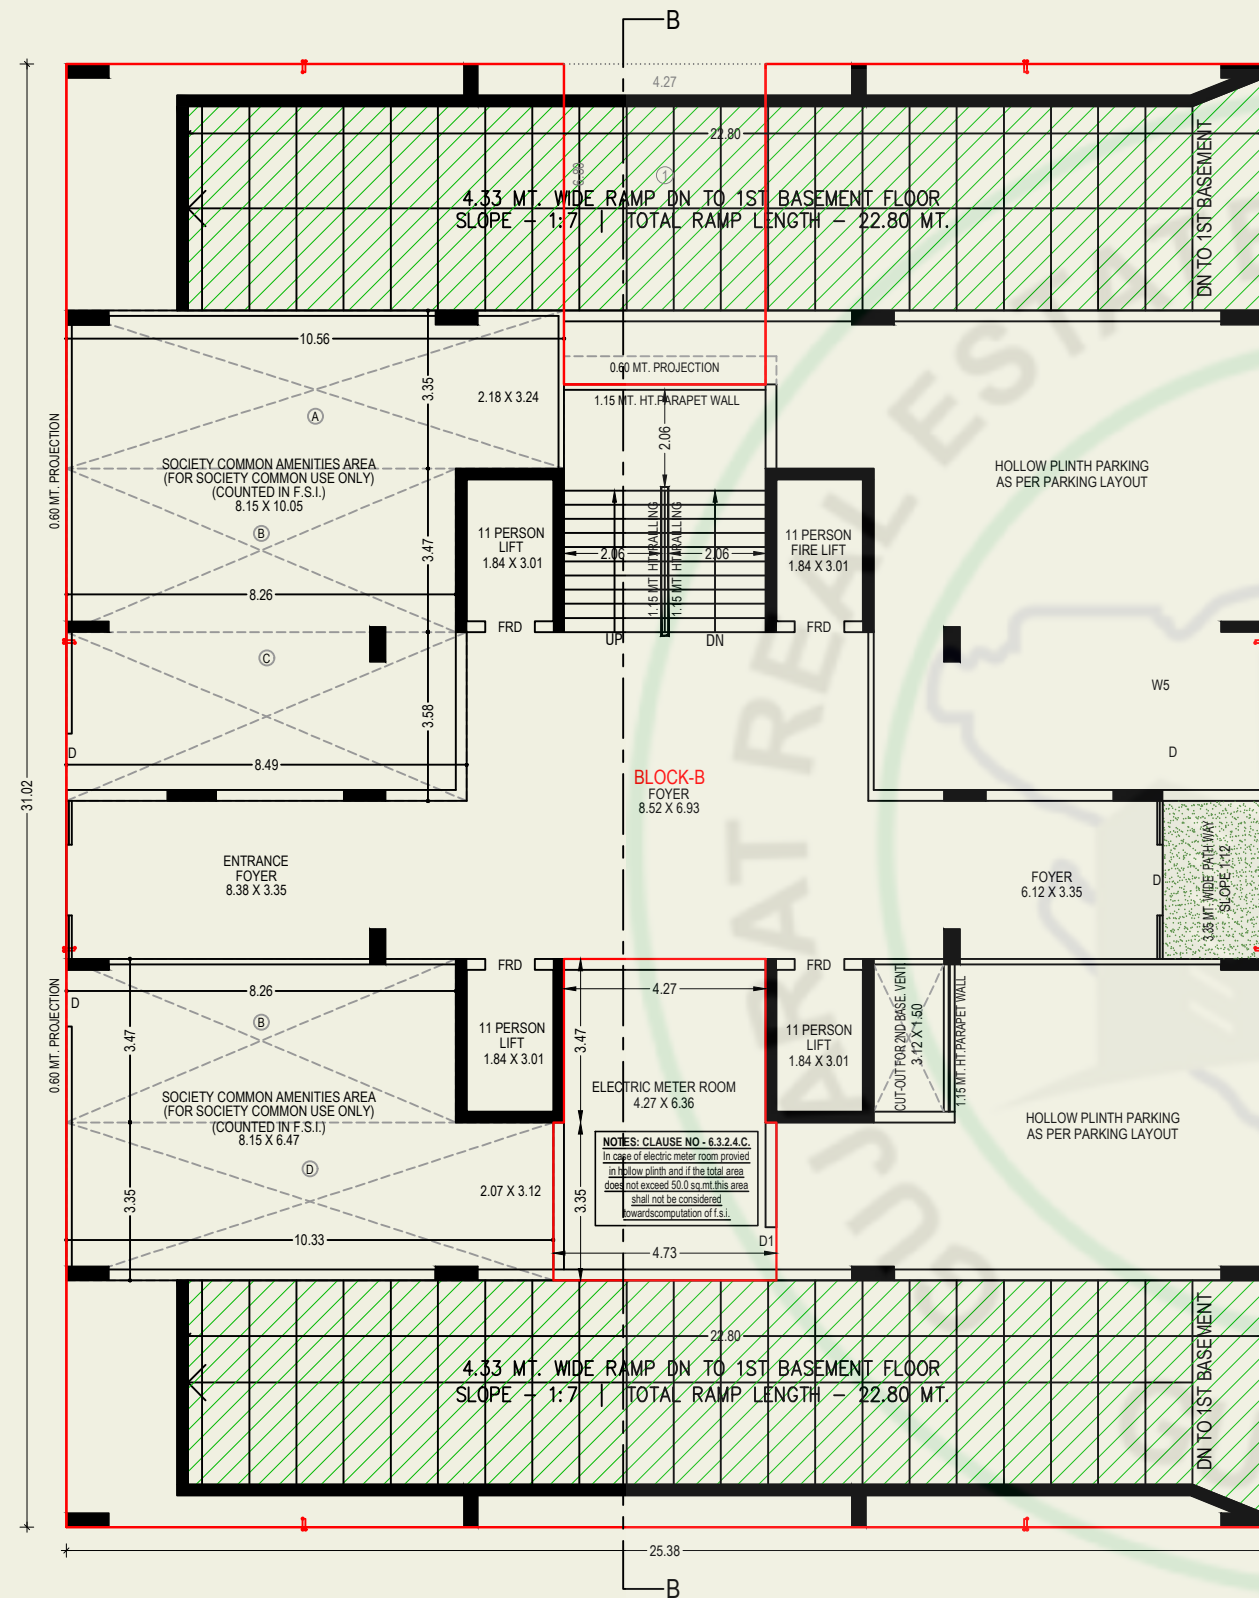


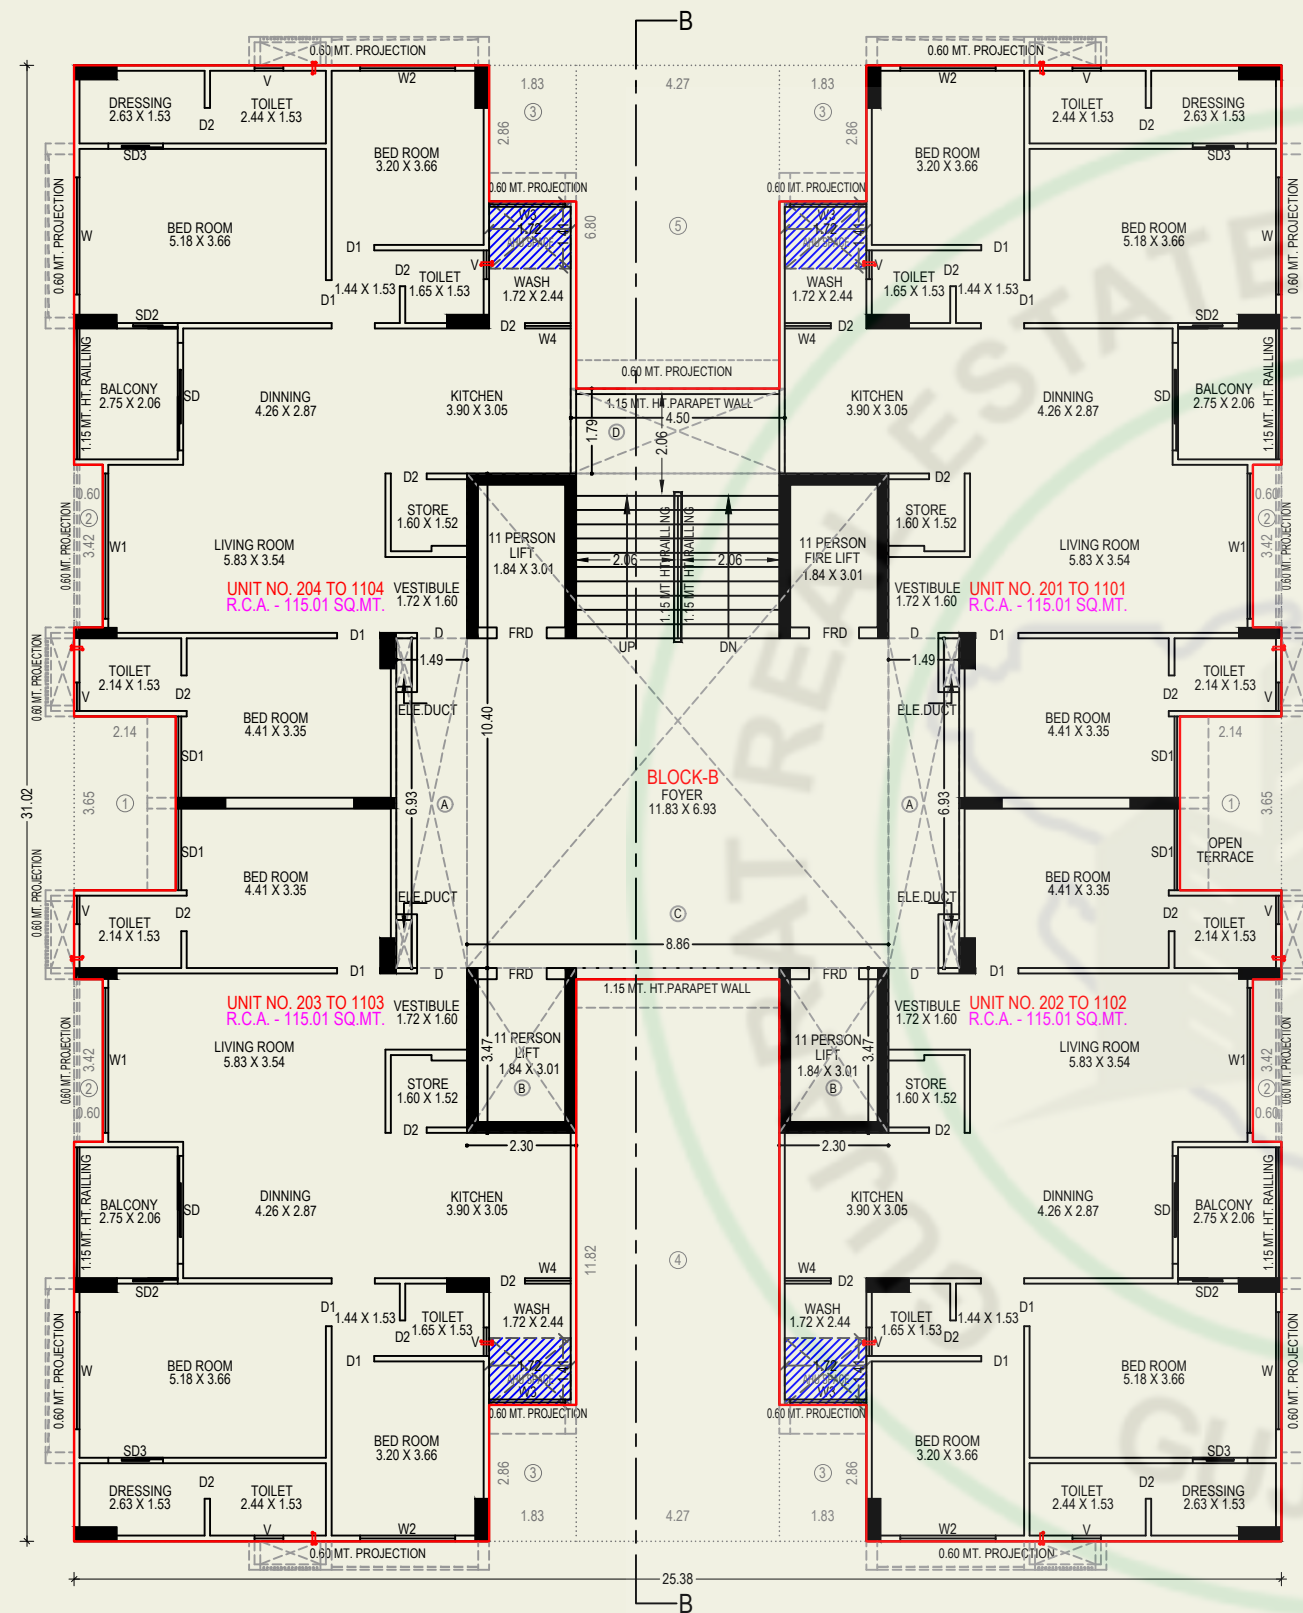

2ND TO 11TH FLOOR PLAN (BLOCK-B)

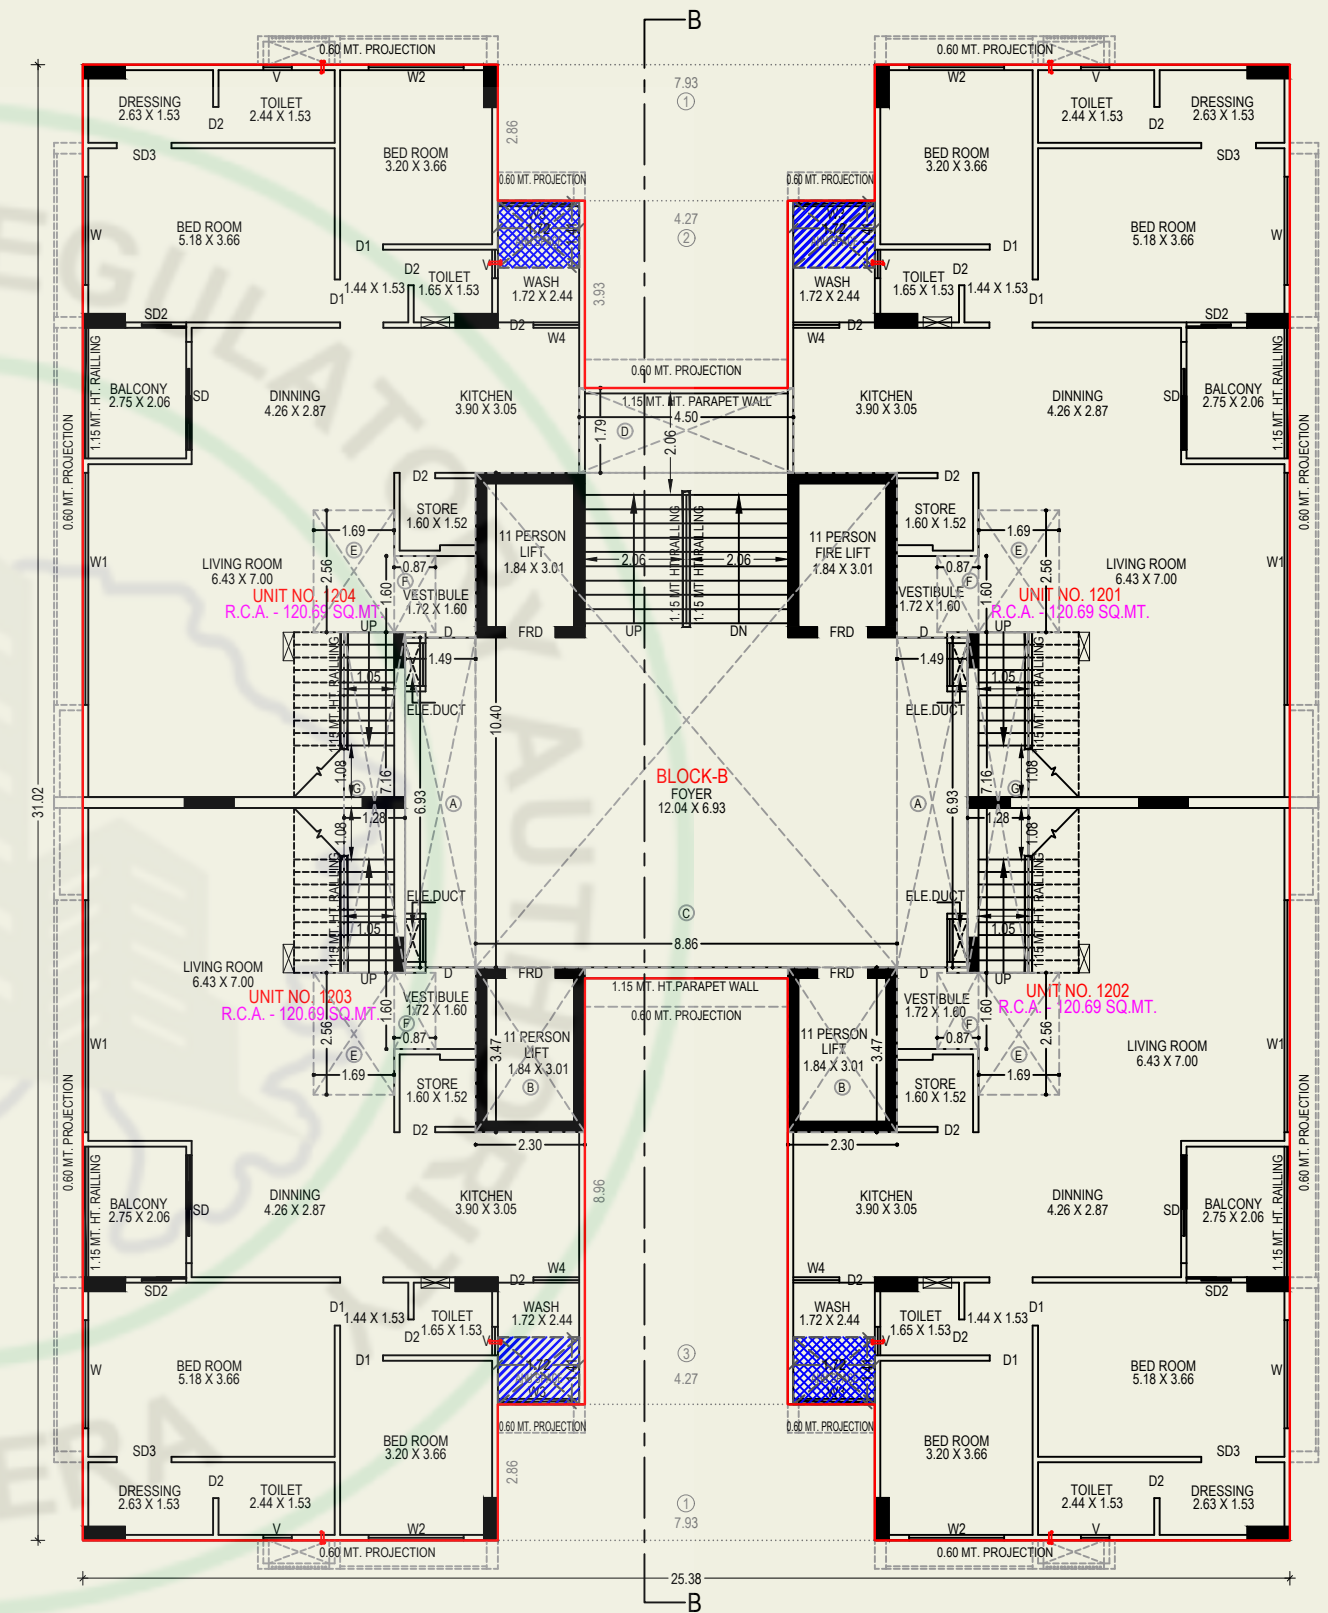


12TH FLOOR PLAN (BLOCK-B)

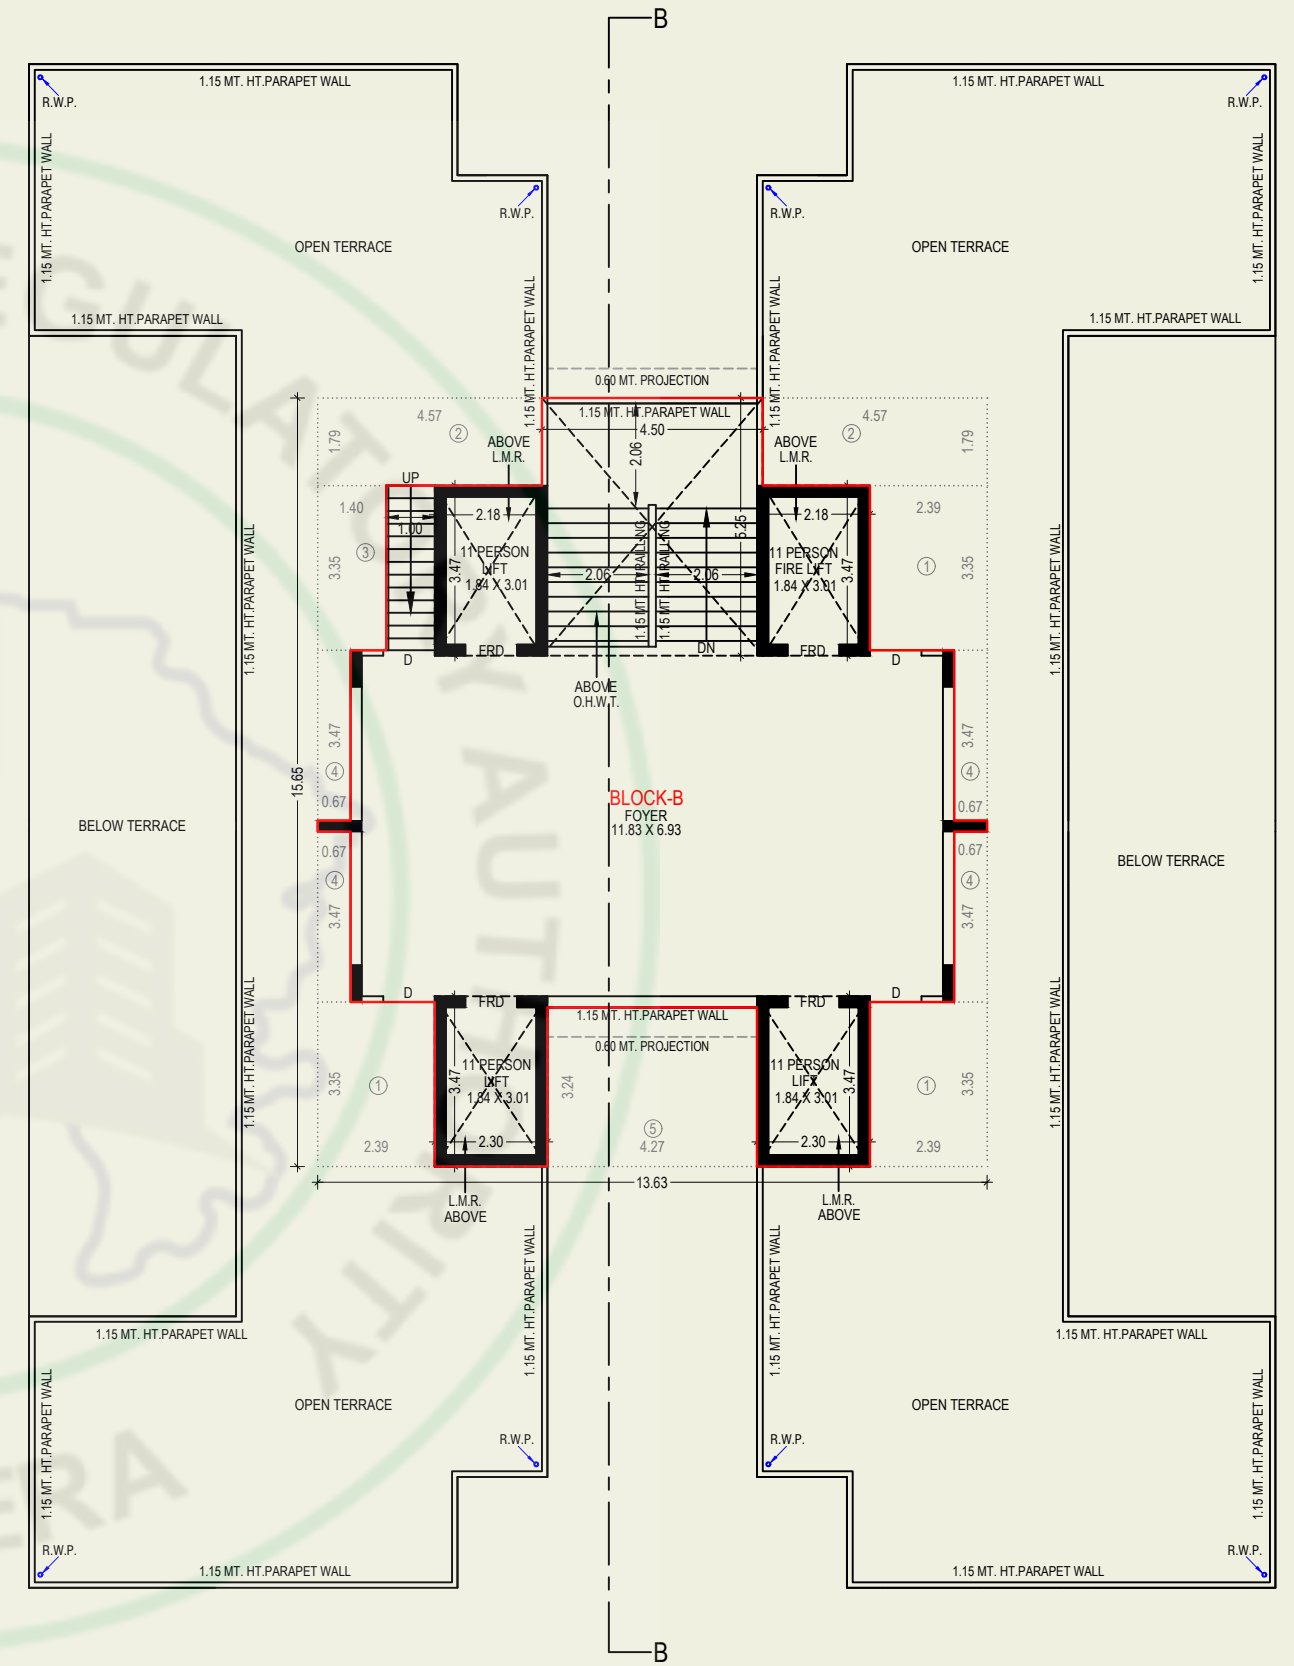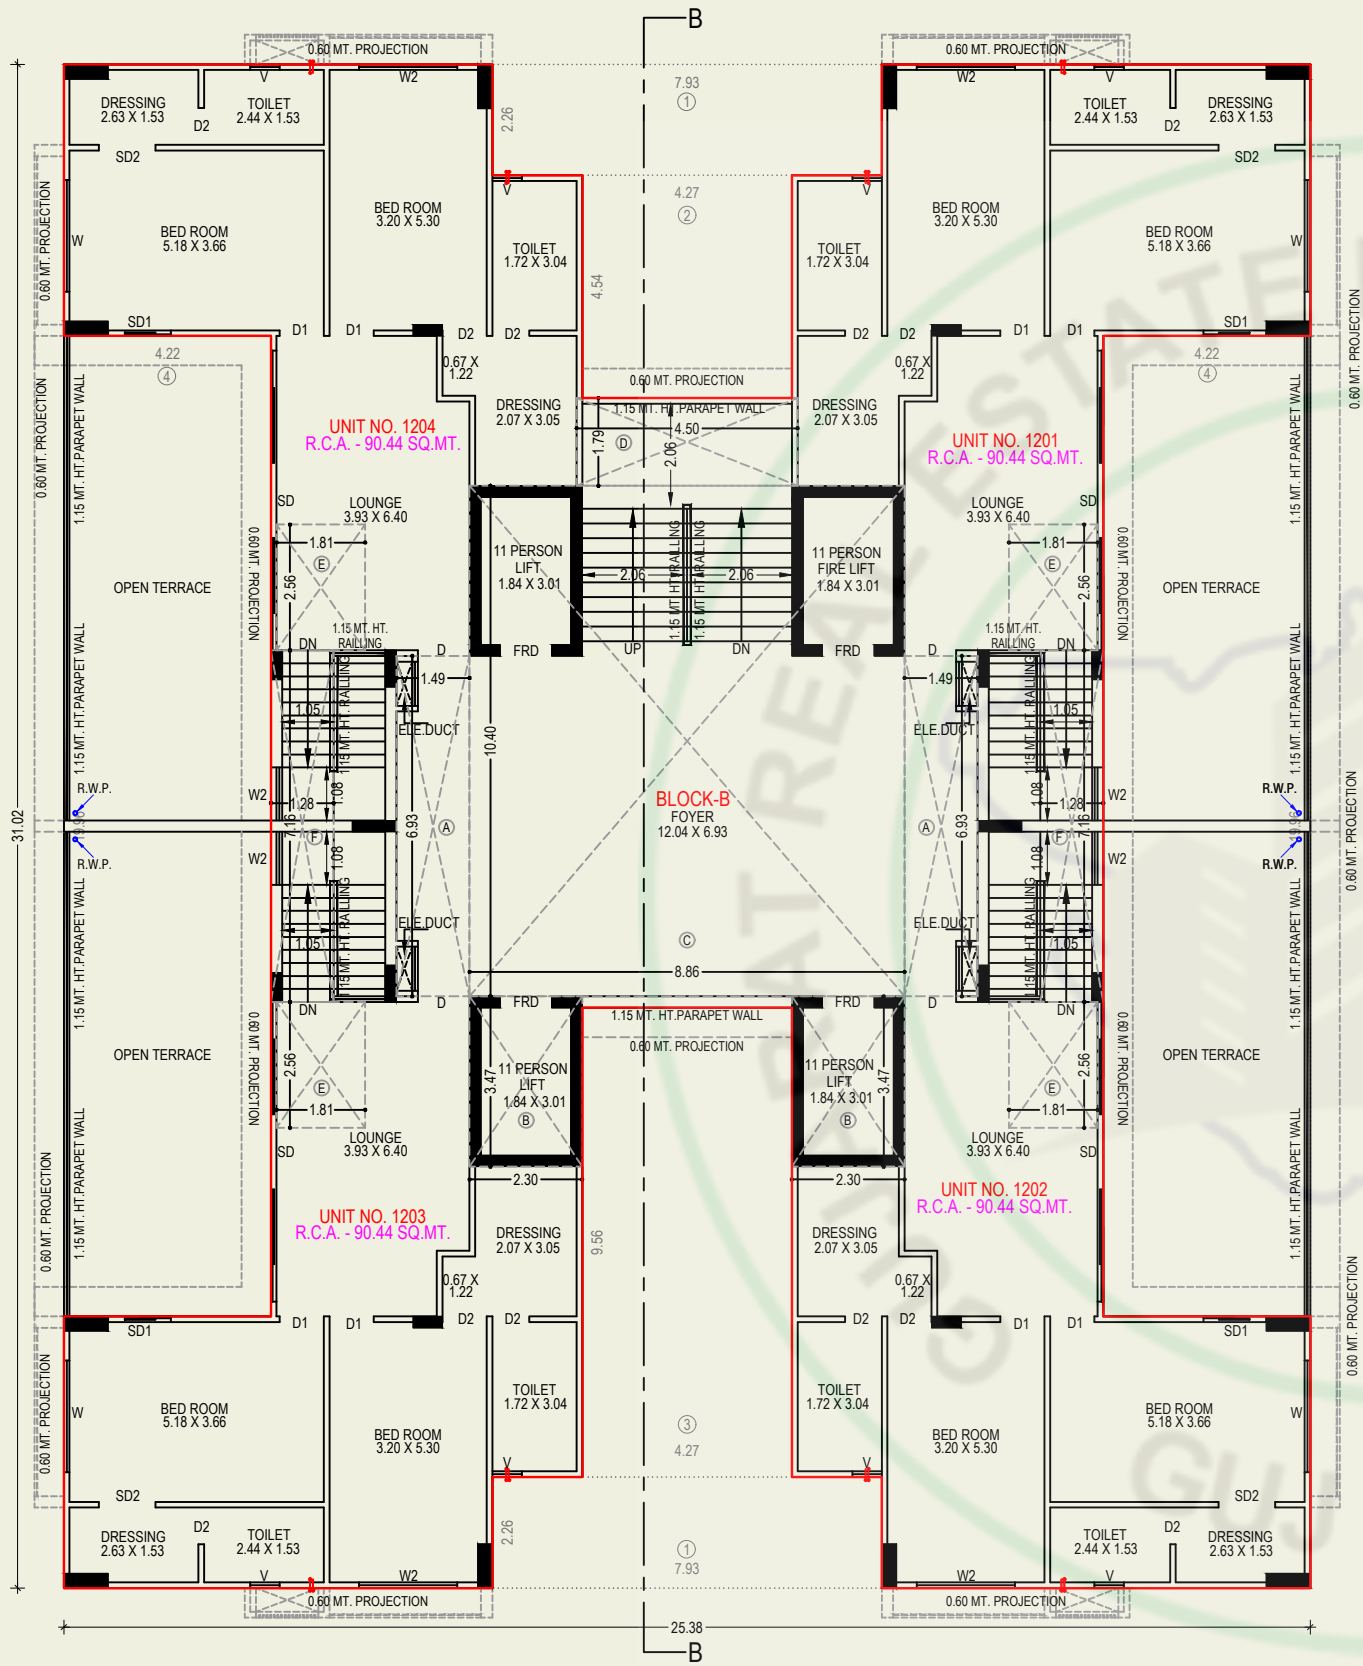





ELEVATION (BLOCK-B)

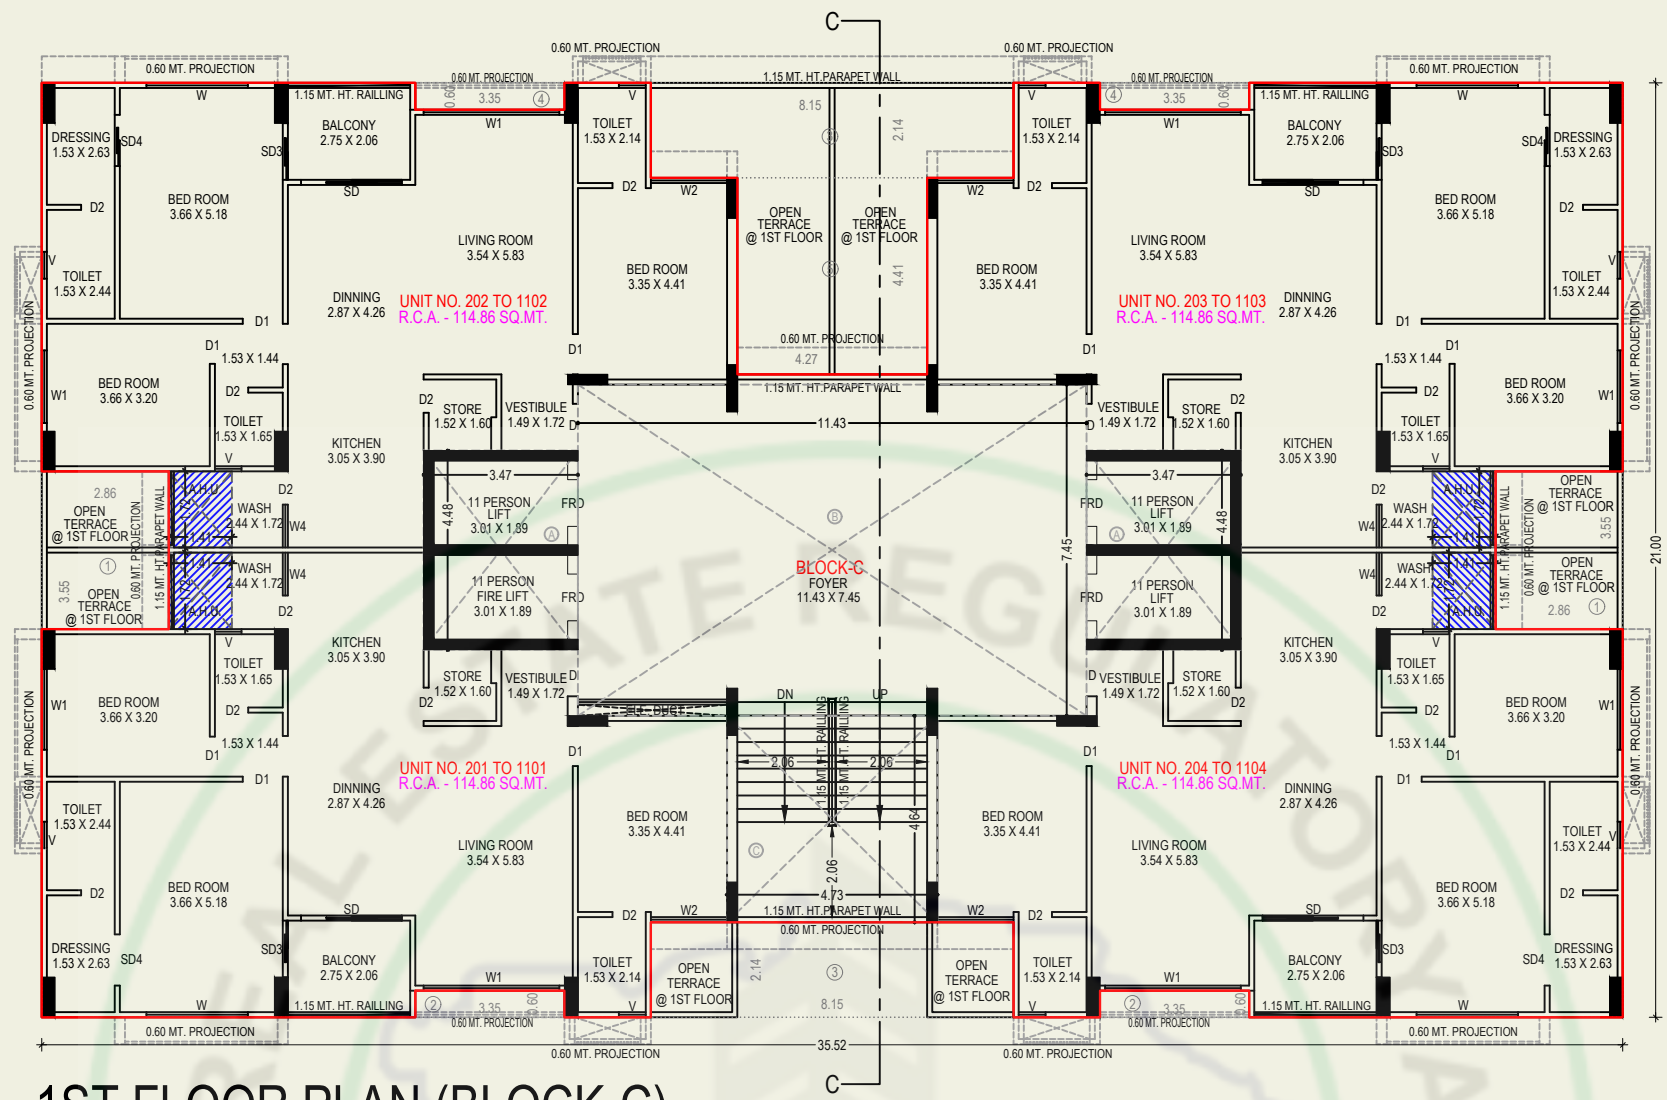


1st FLOOR PLAN (BLOCK-C)

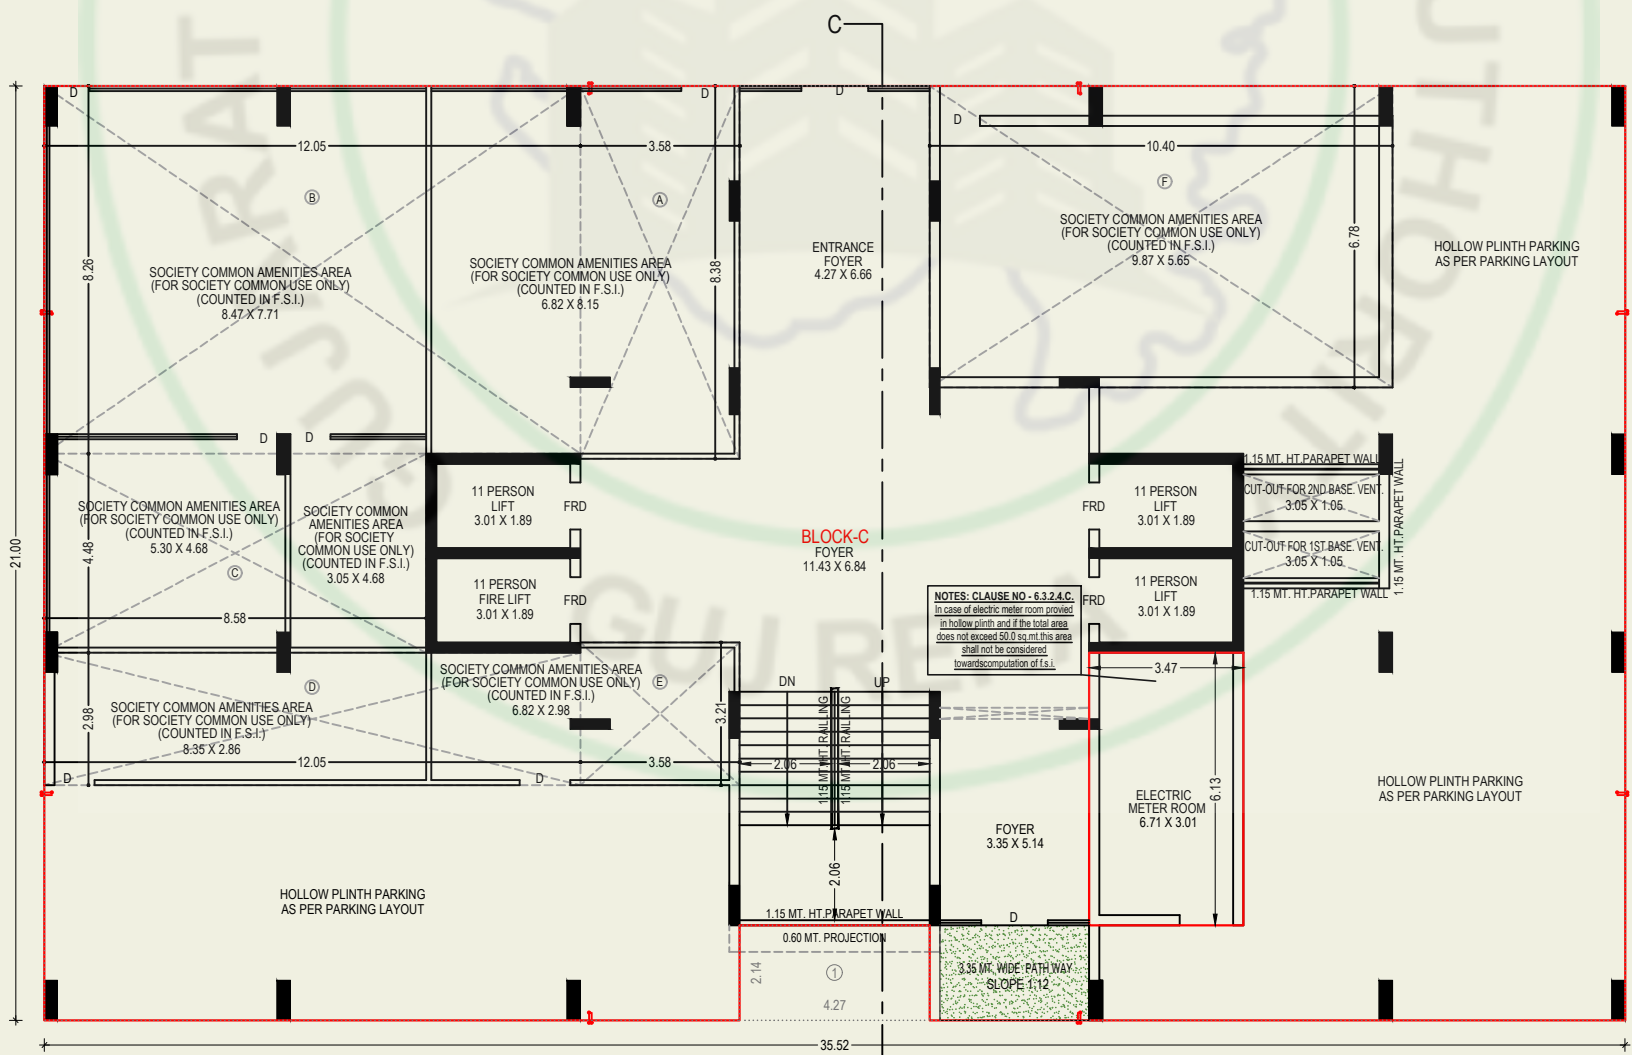


GROUND FLOOR PLAN (BLOCK-C)

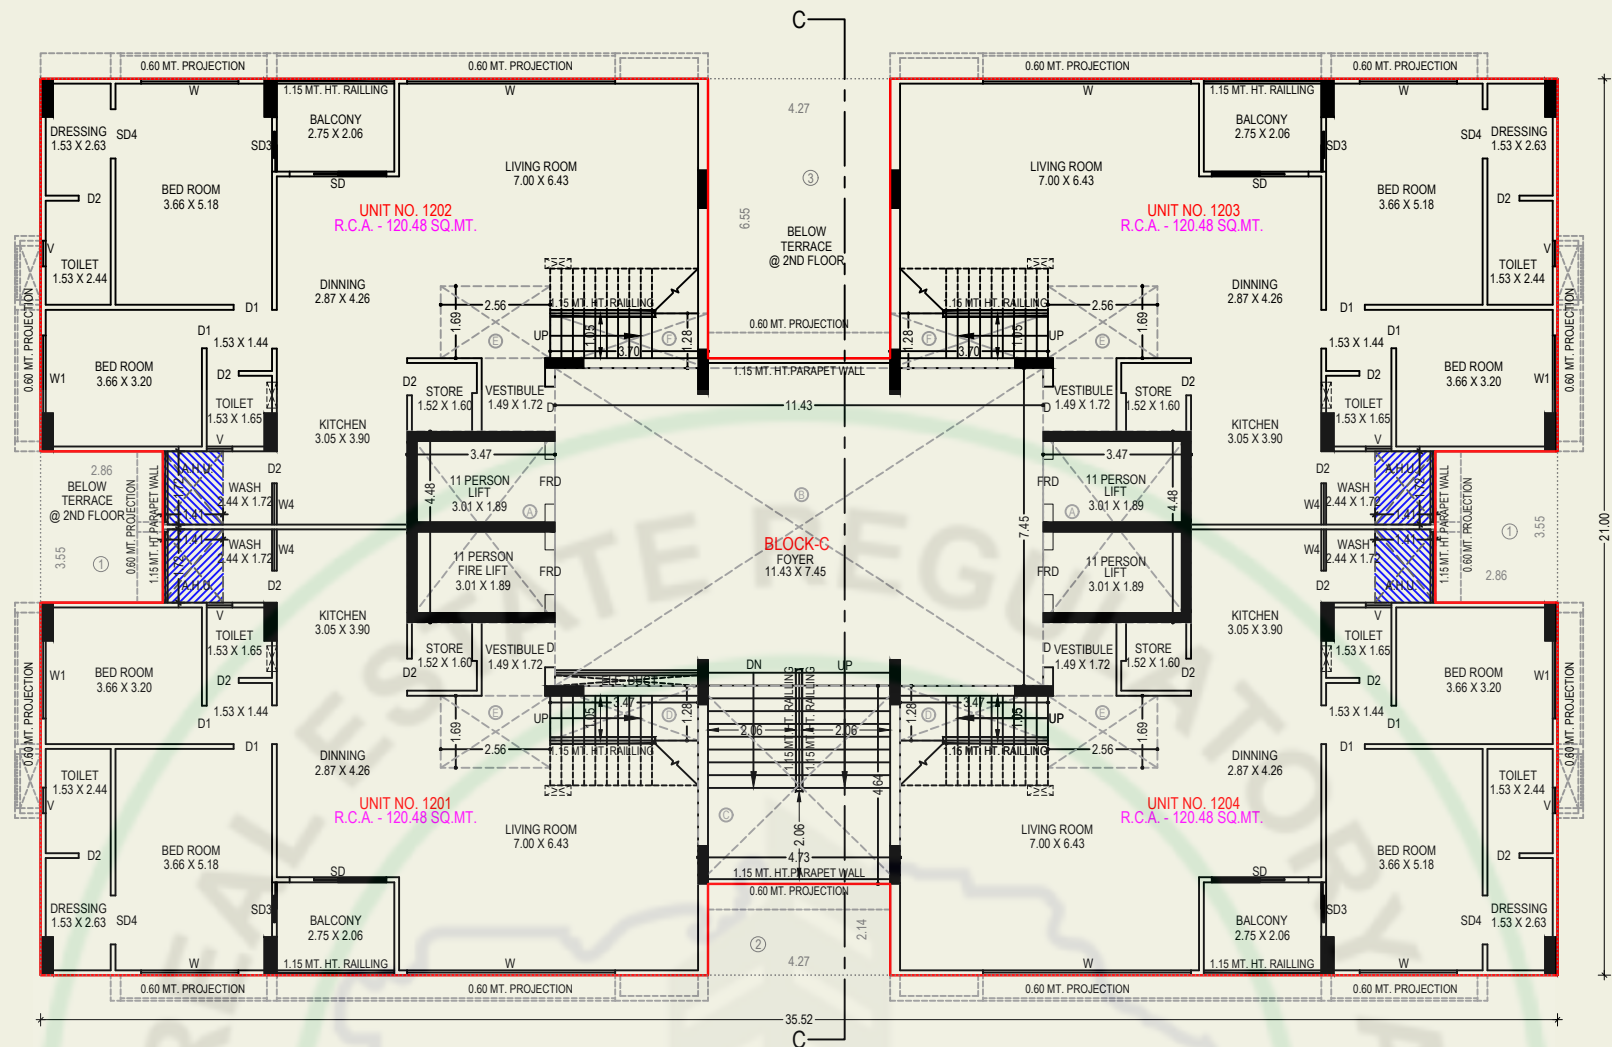


12TH FLOOR PLAN (BLOCK-C)

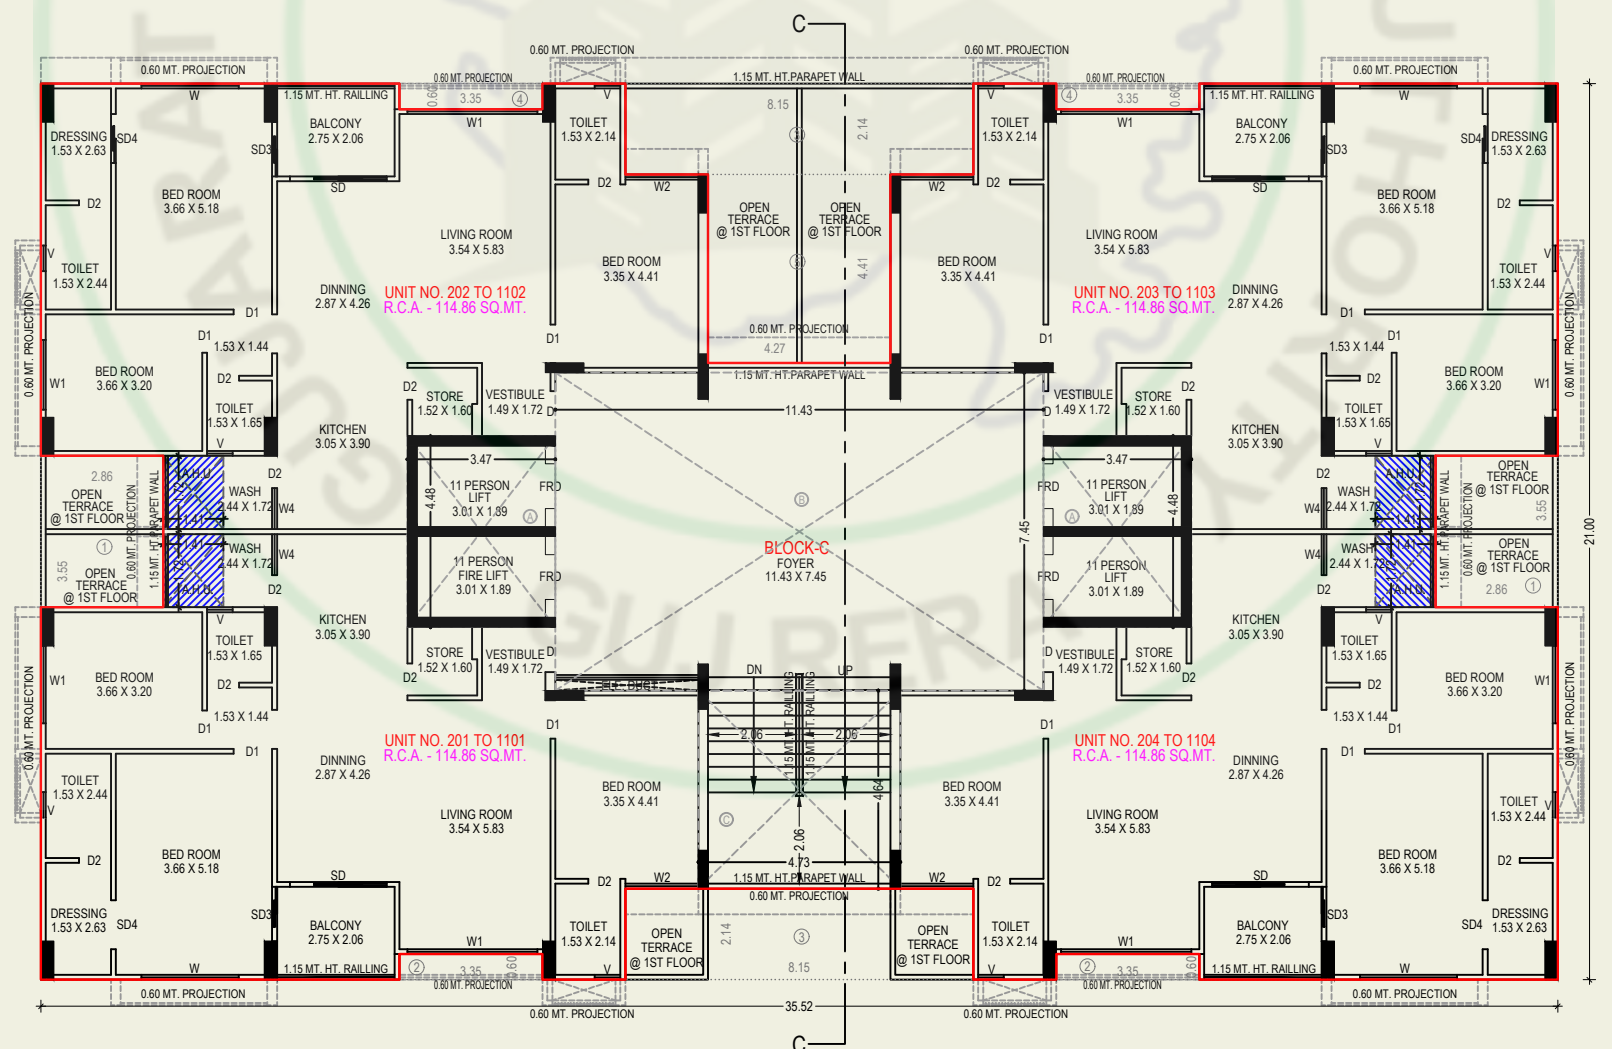


2ND TO 11TH FLOOR PLAN (BLOCK-C)

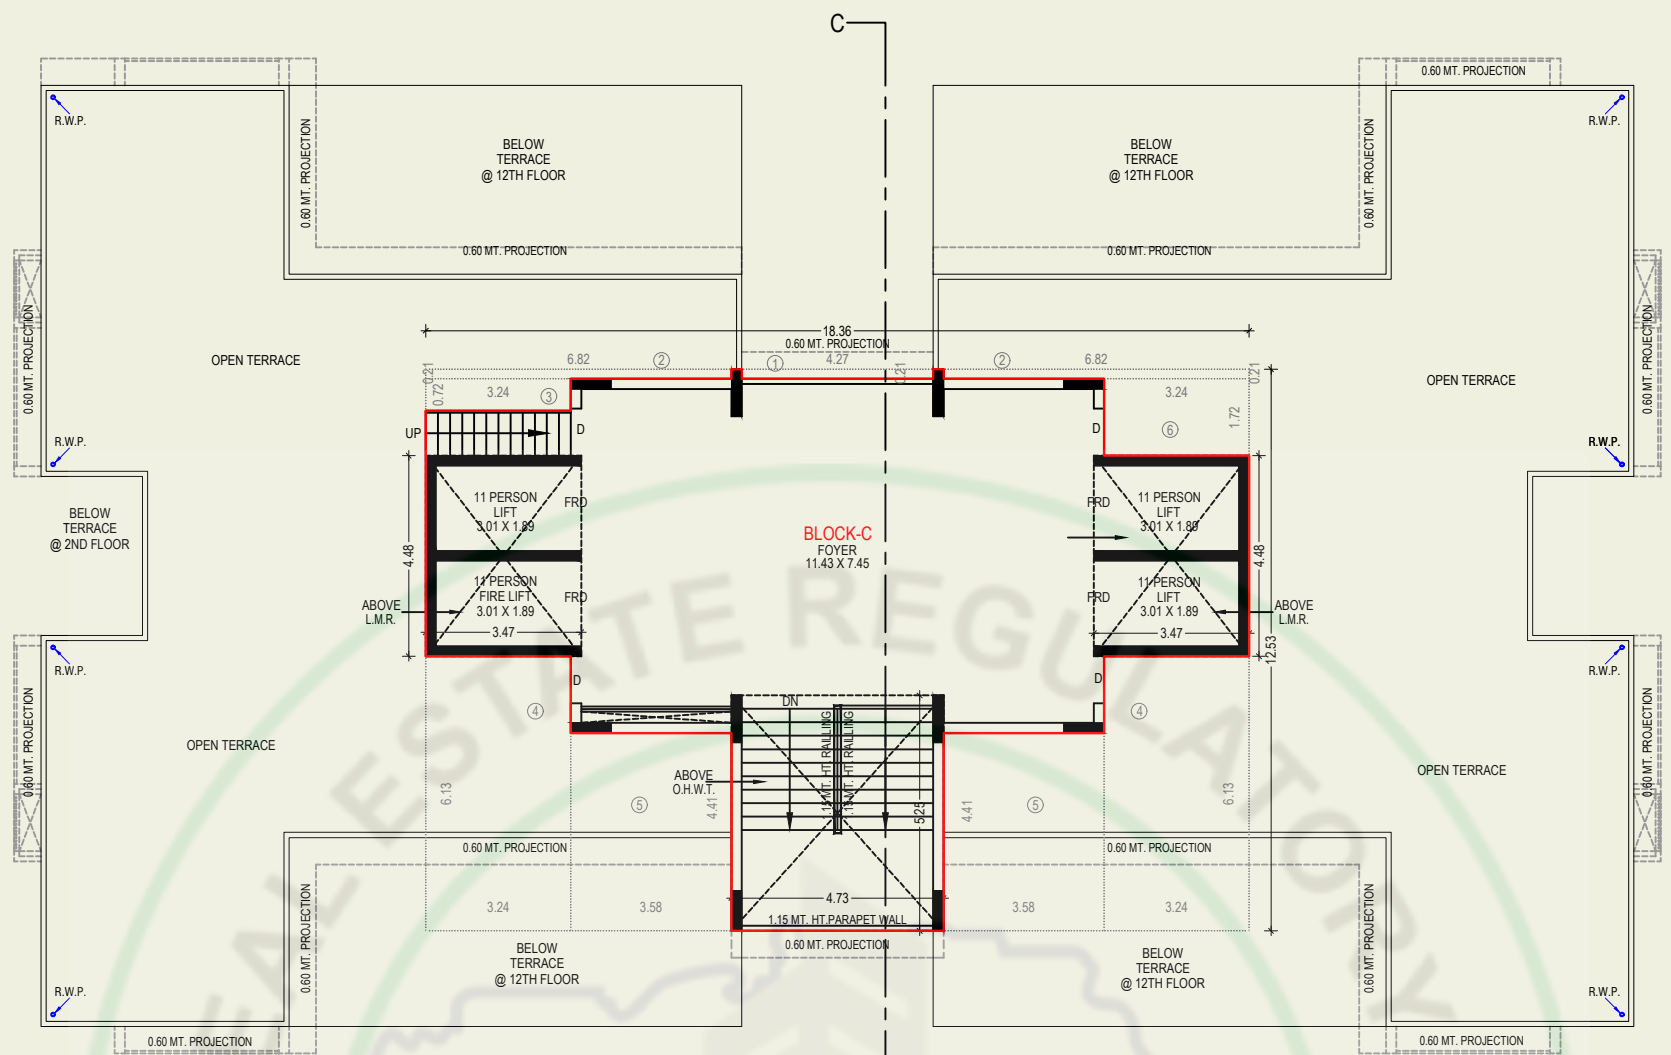


TERRACE FLOOR PLAN (BLOCK-C)

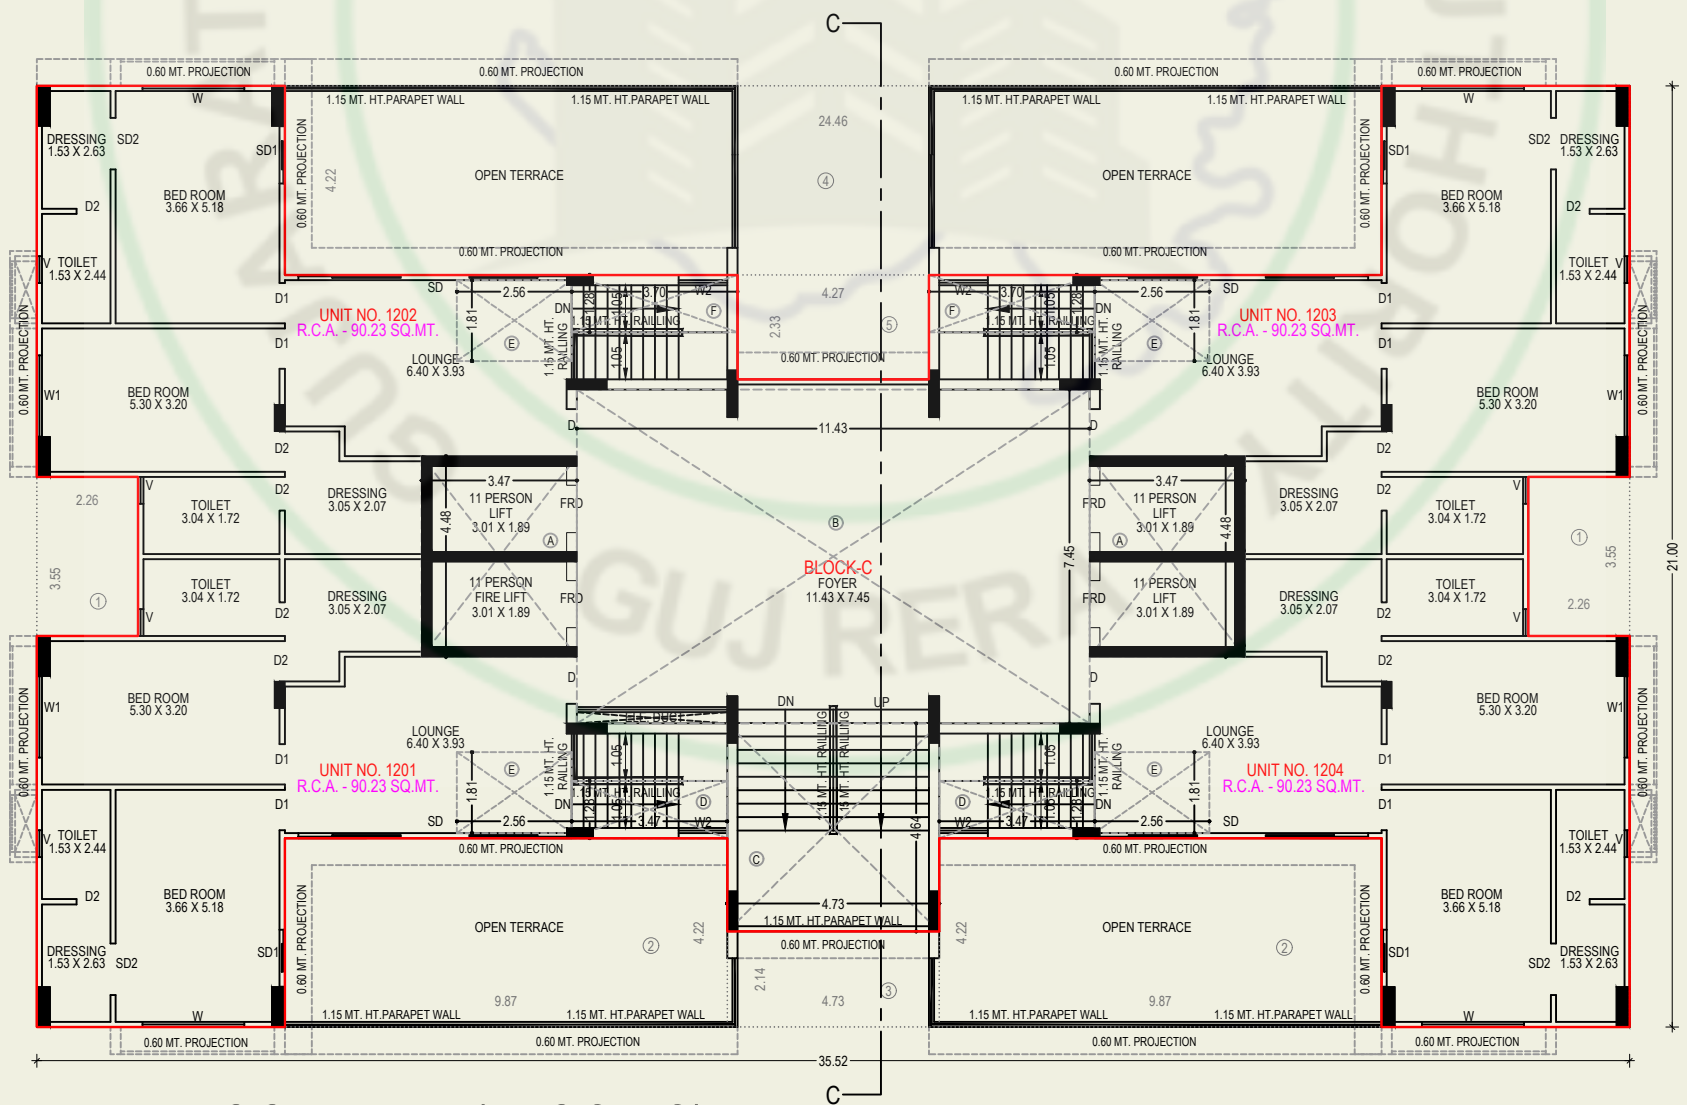


13TH FLOOR PLAN (BLOCK-C)

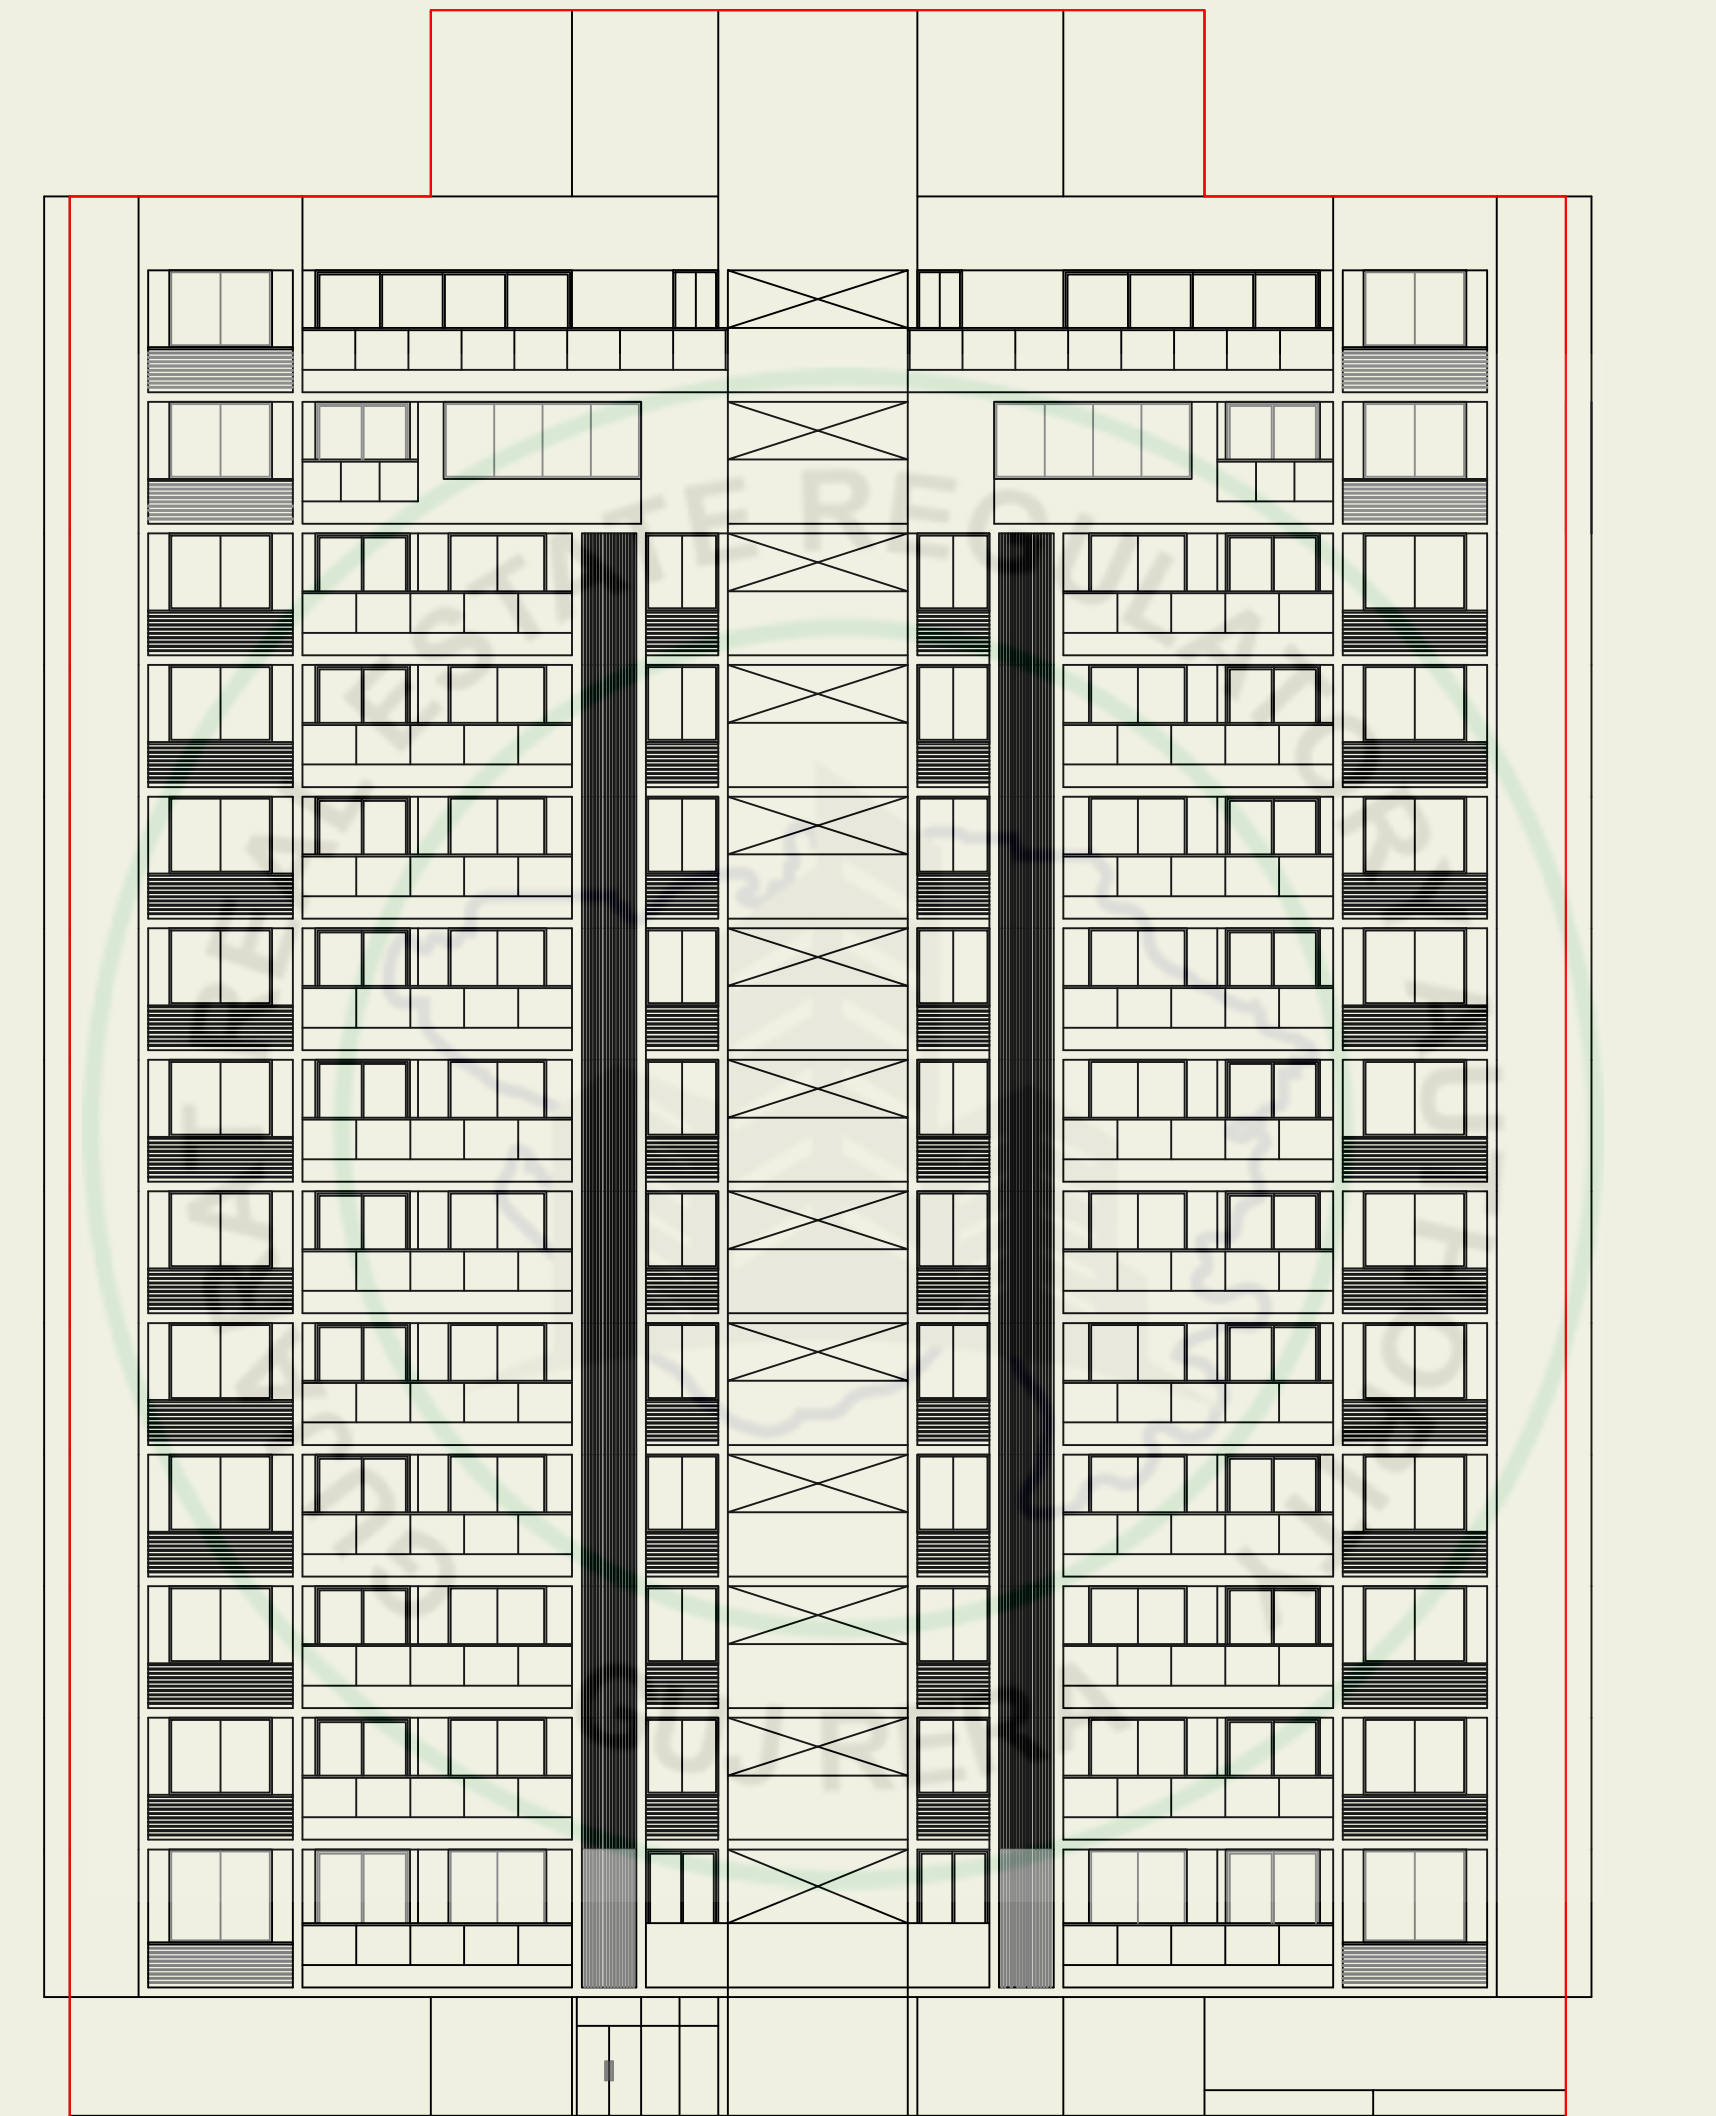


ELEVATION (BLOCK-C)

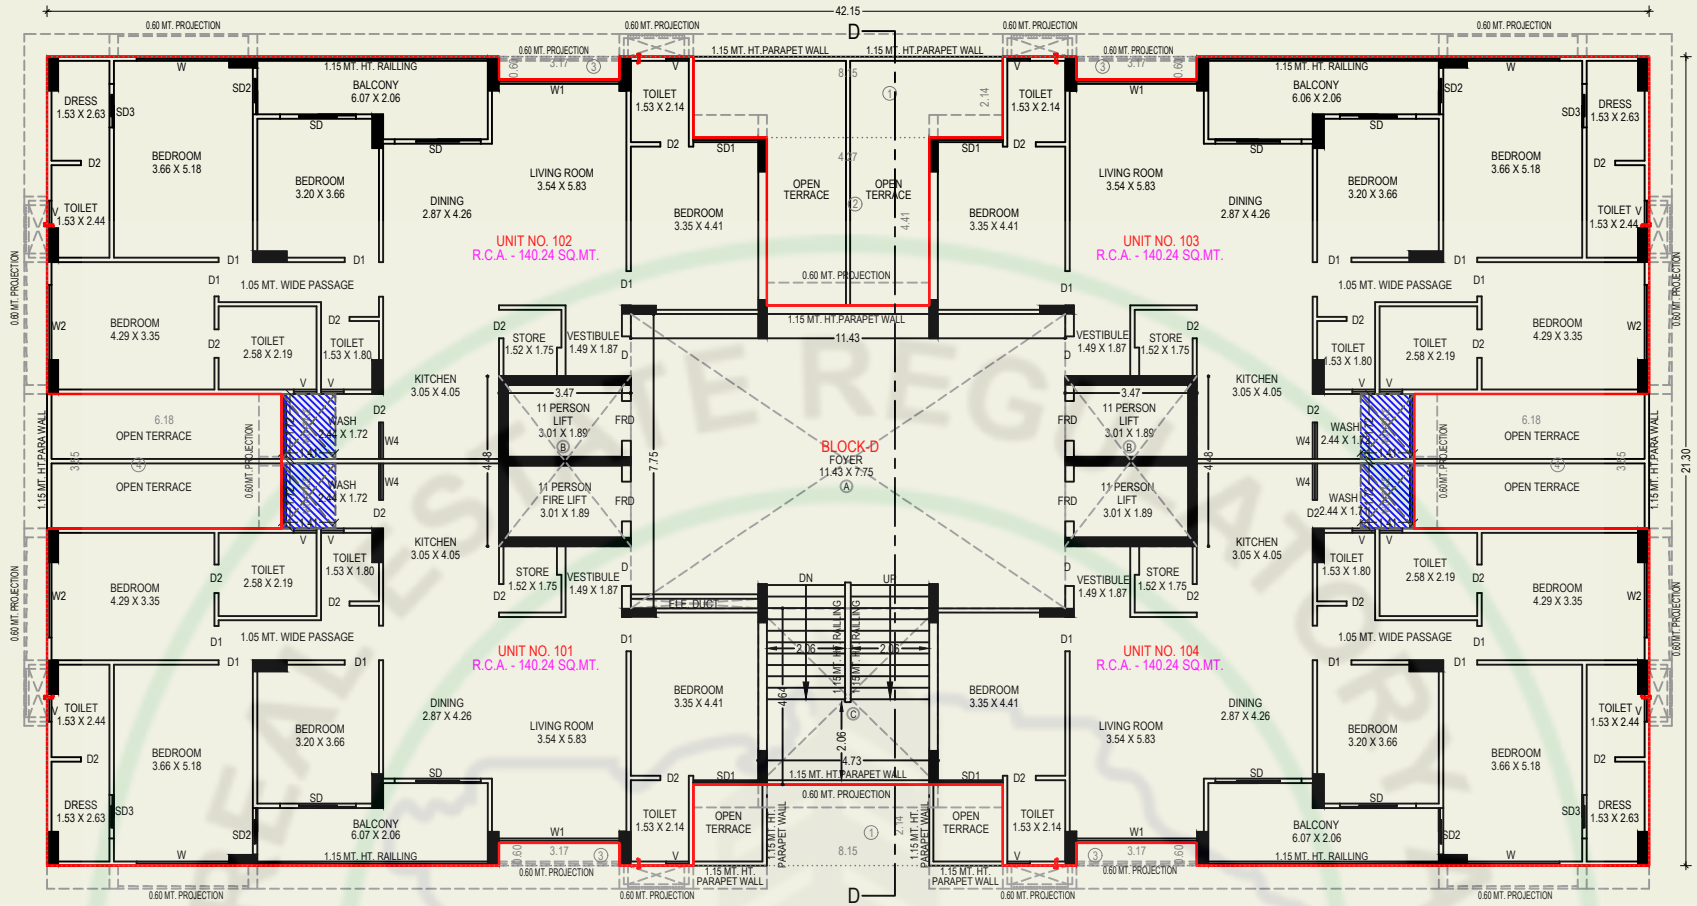


1ST FLOOR PLAN (BLOCK-D)

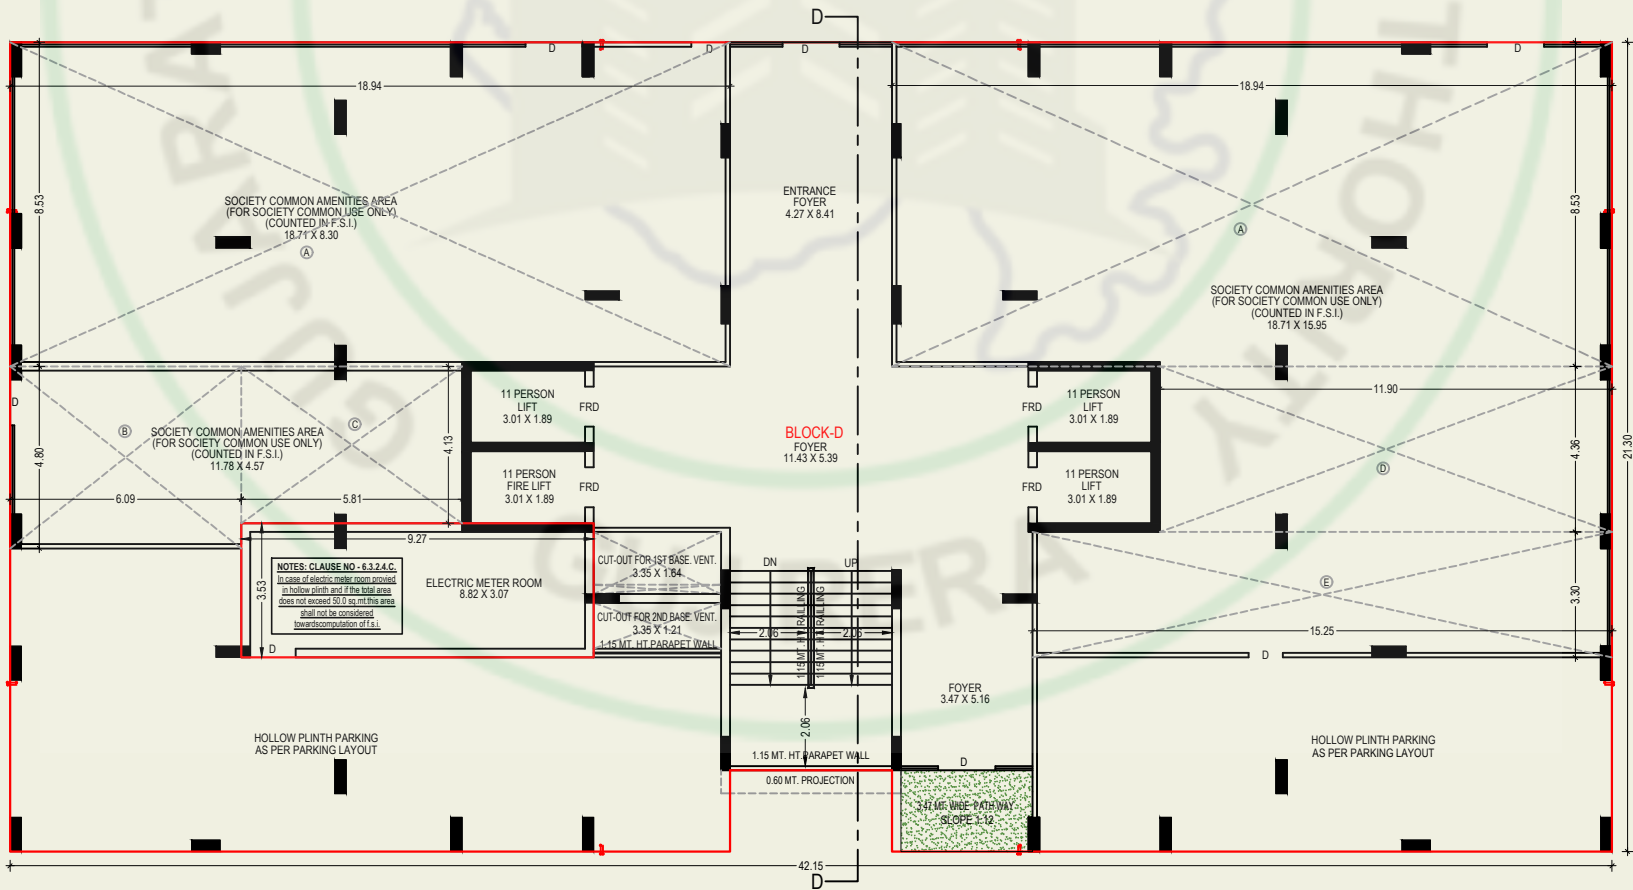



GROUND FLOOR PLAN (BLOCK-D)

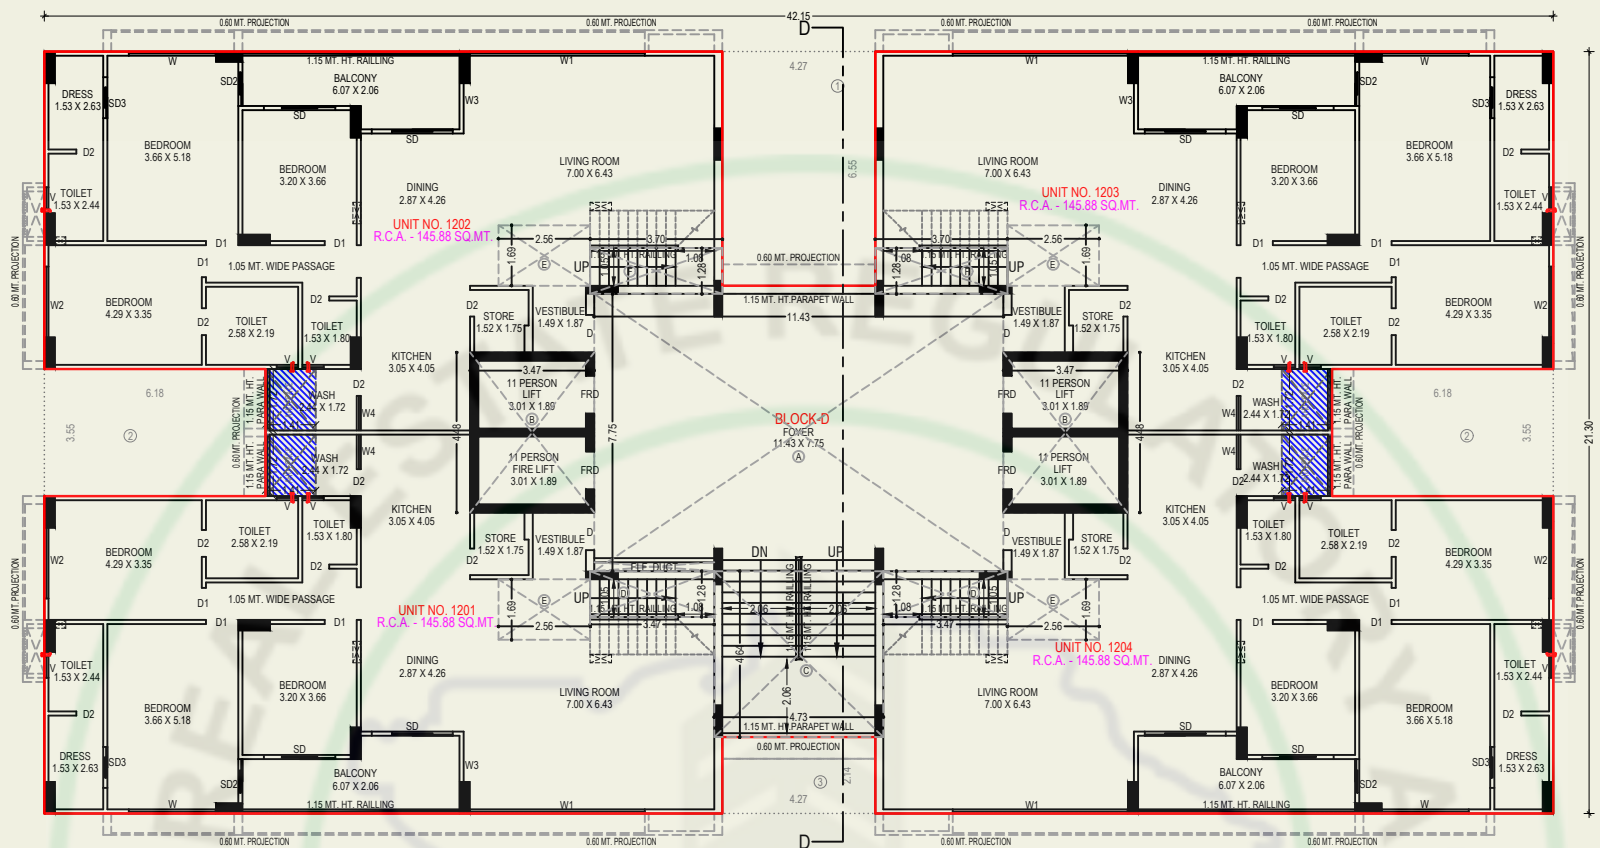


12TH FLOOR PLAN (BLOCK-D)


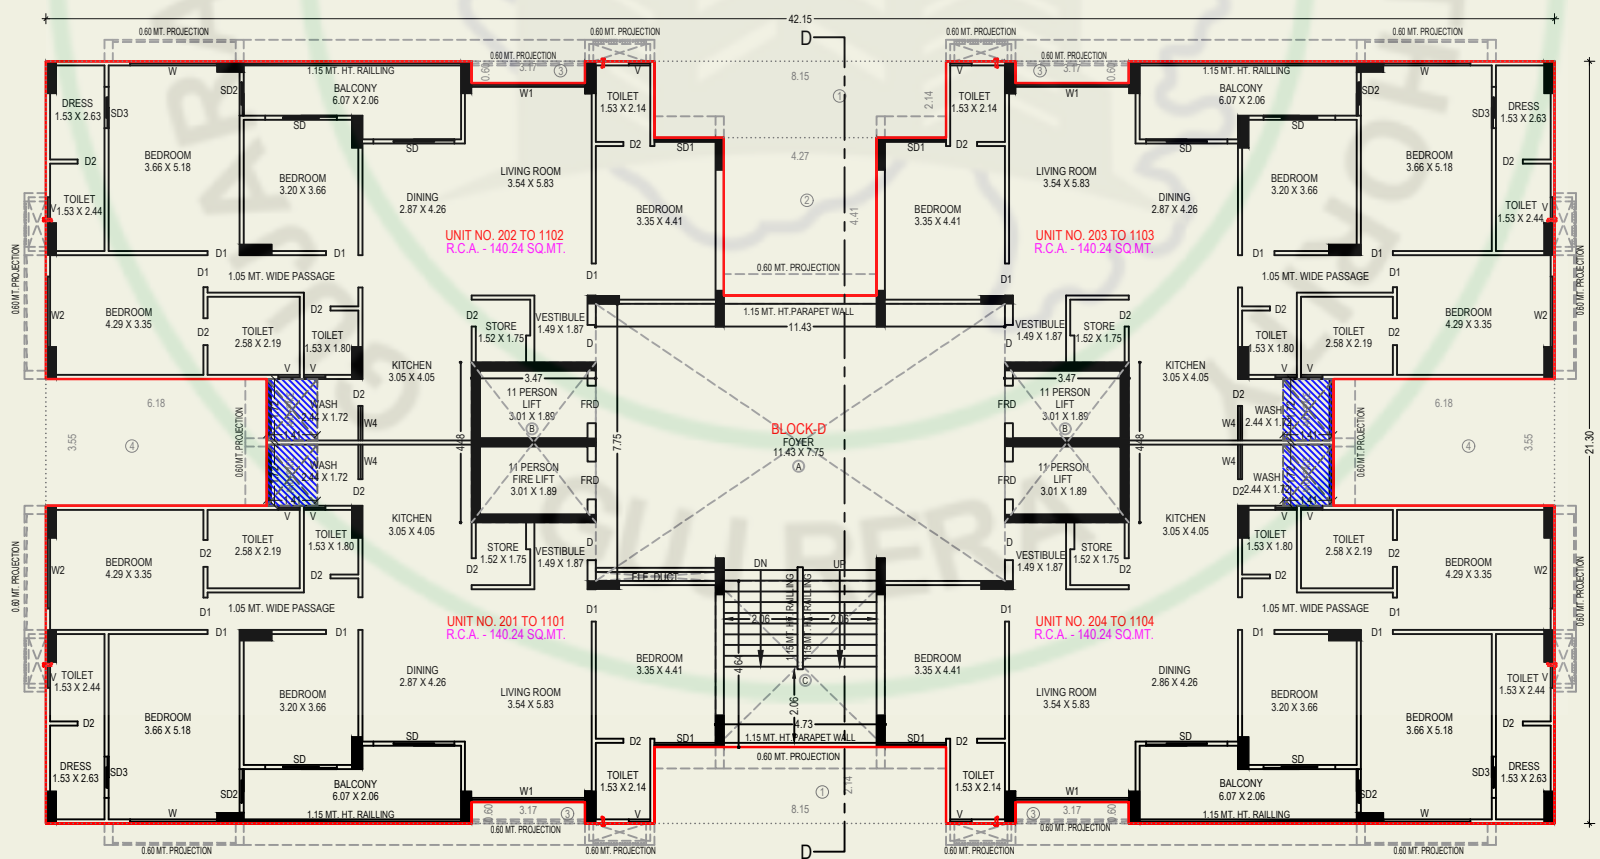




2ND TO 11TH FLOOR PLAN (BLOCK-D)

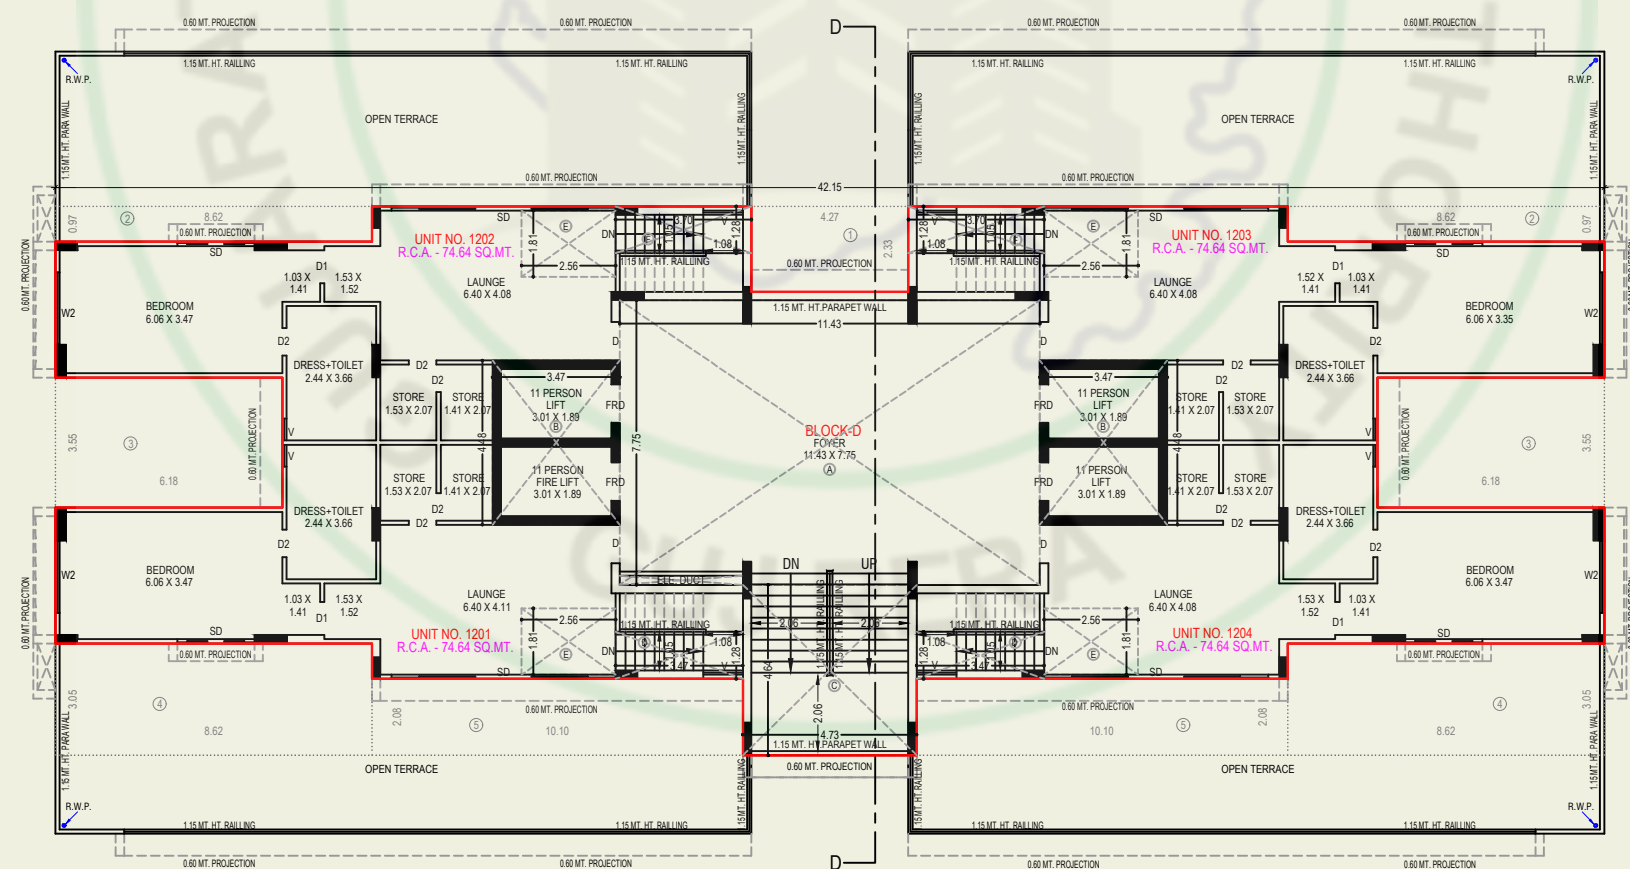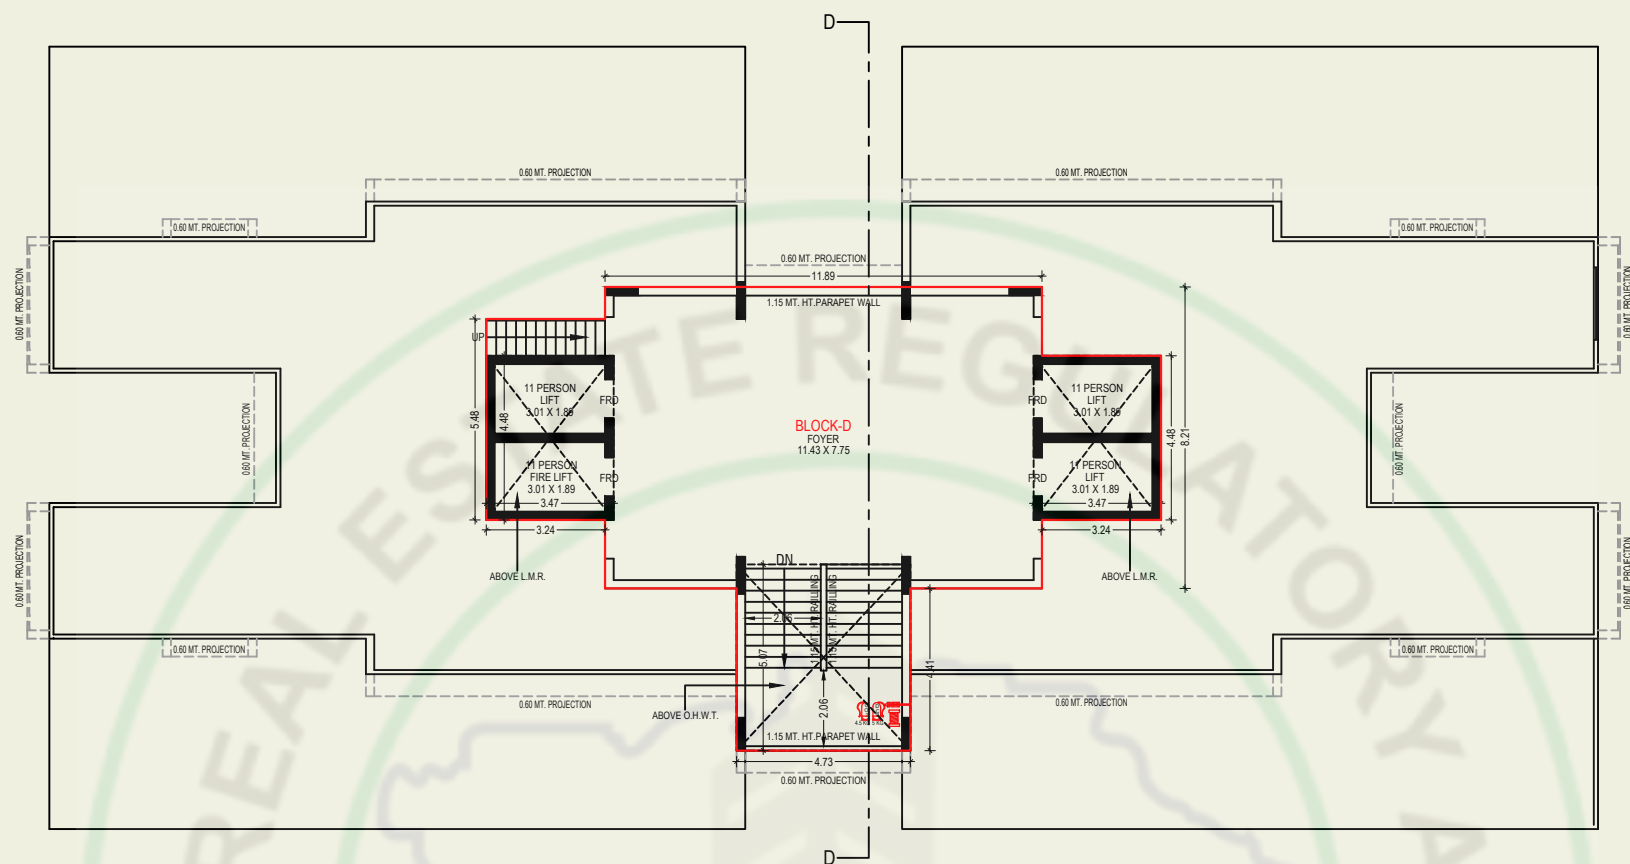


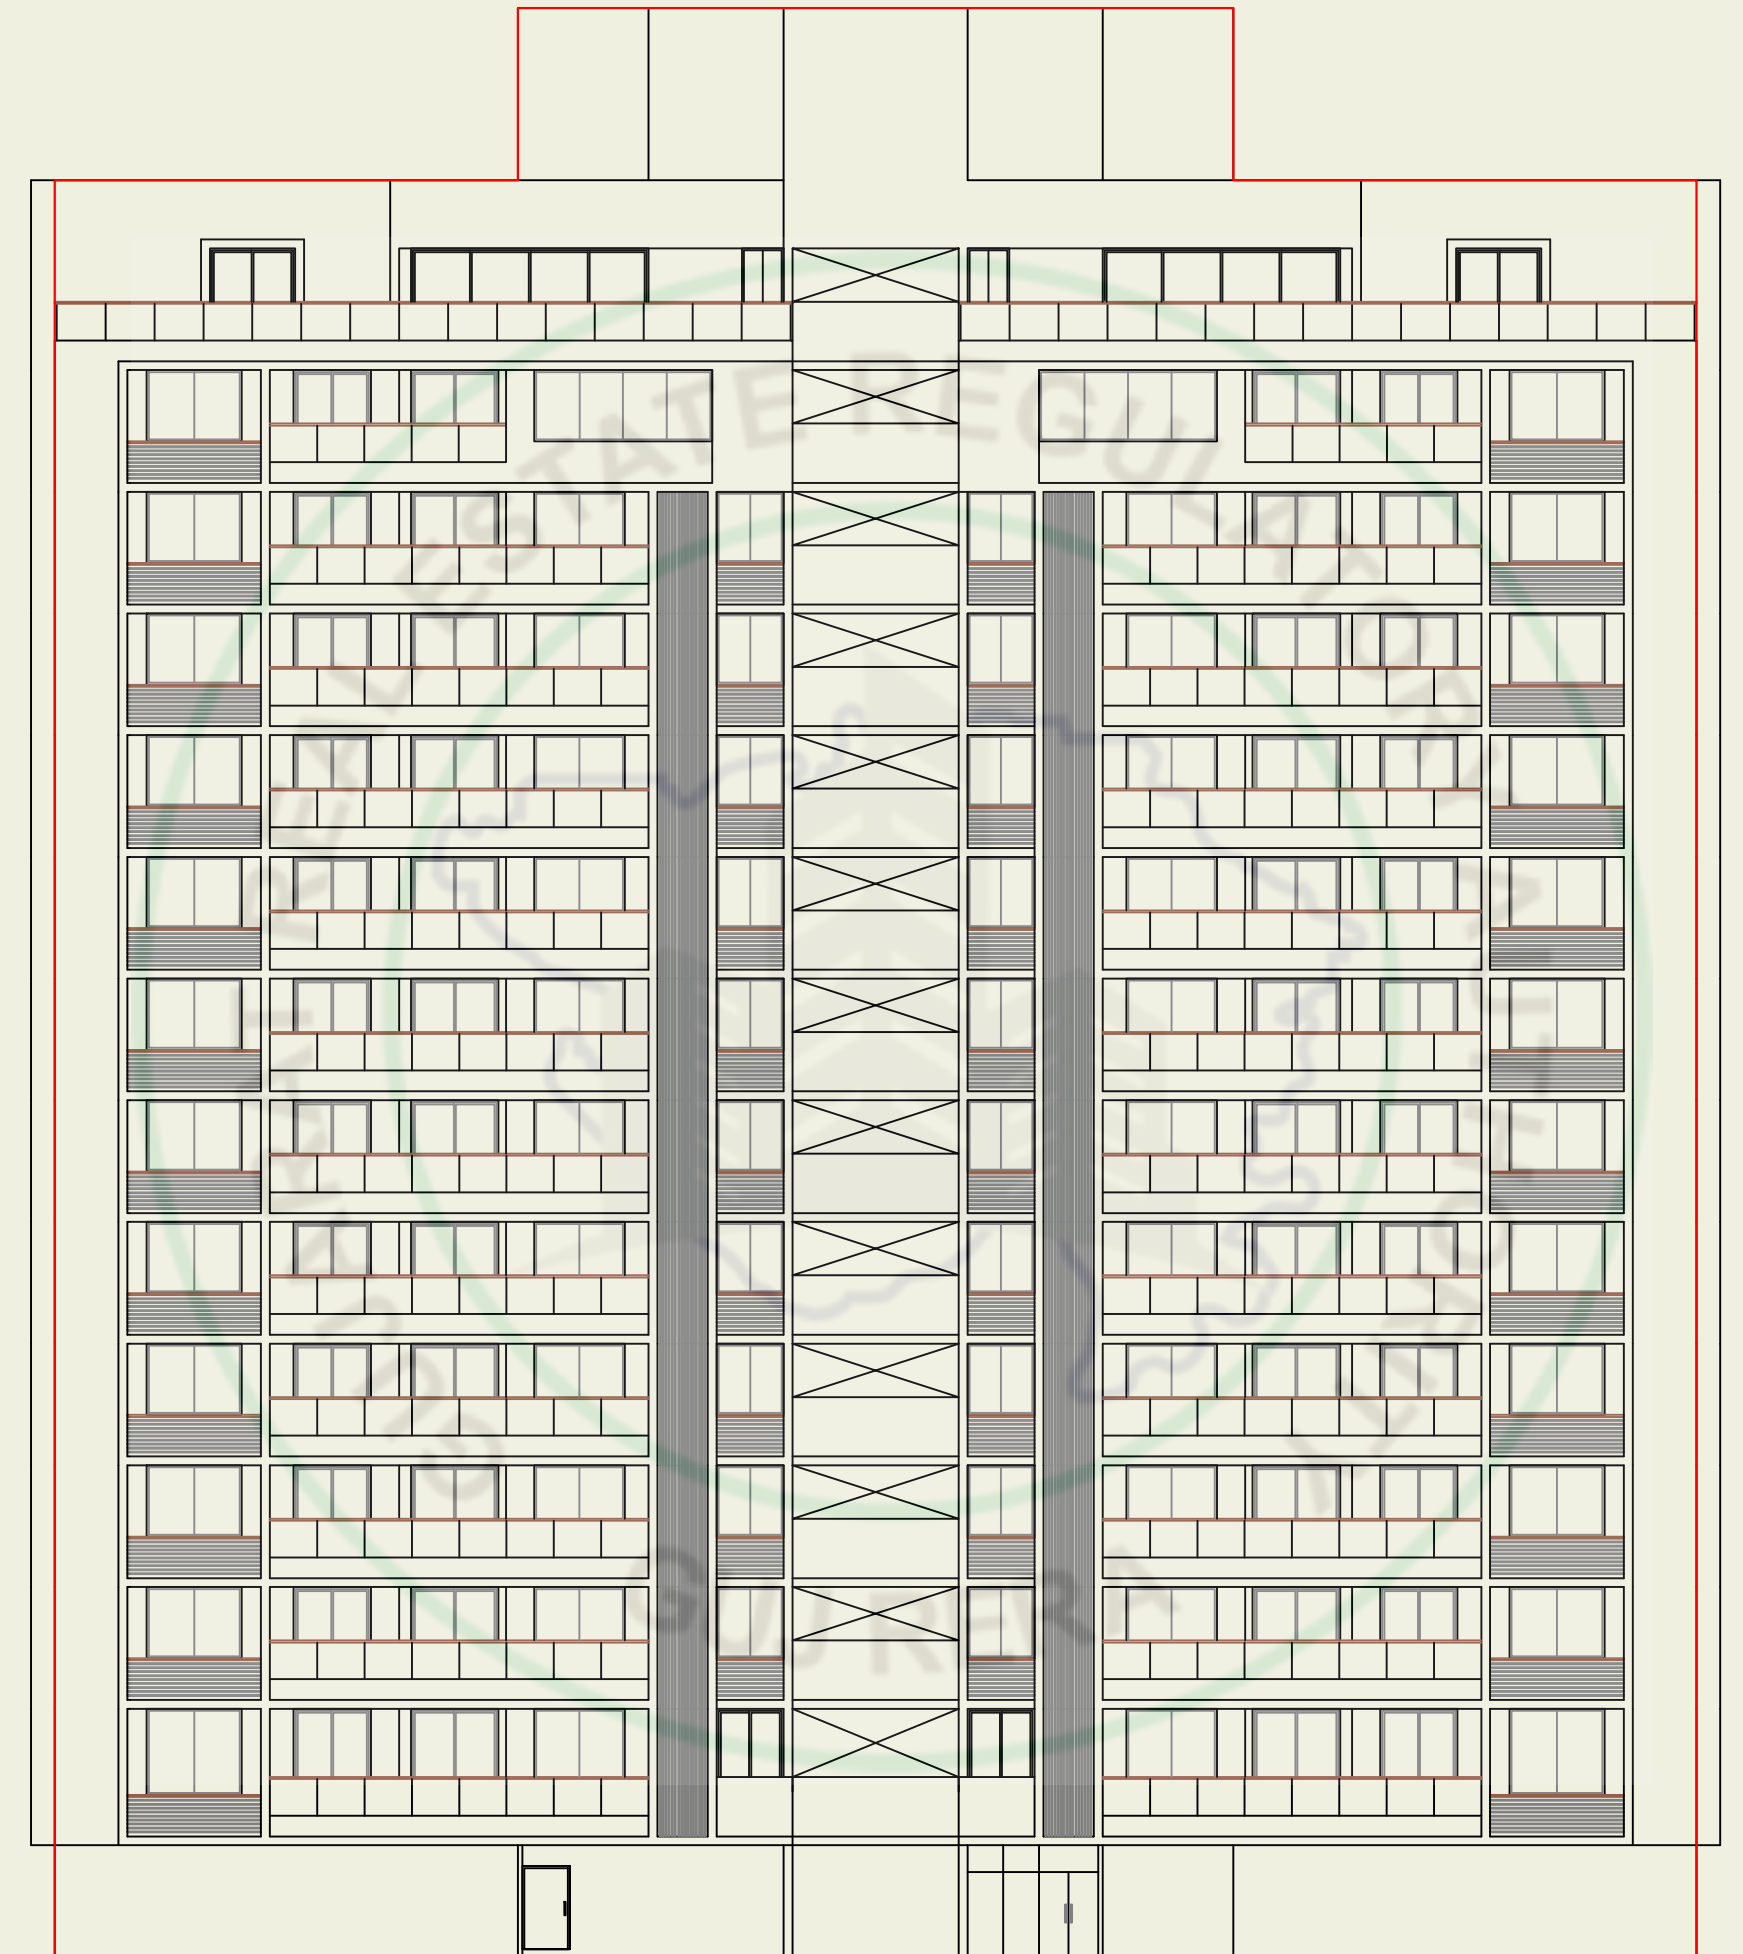


ELEVATION (BLOCK-D)

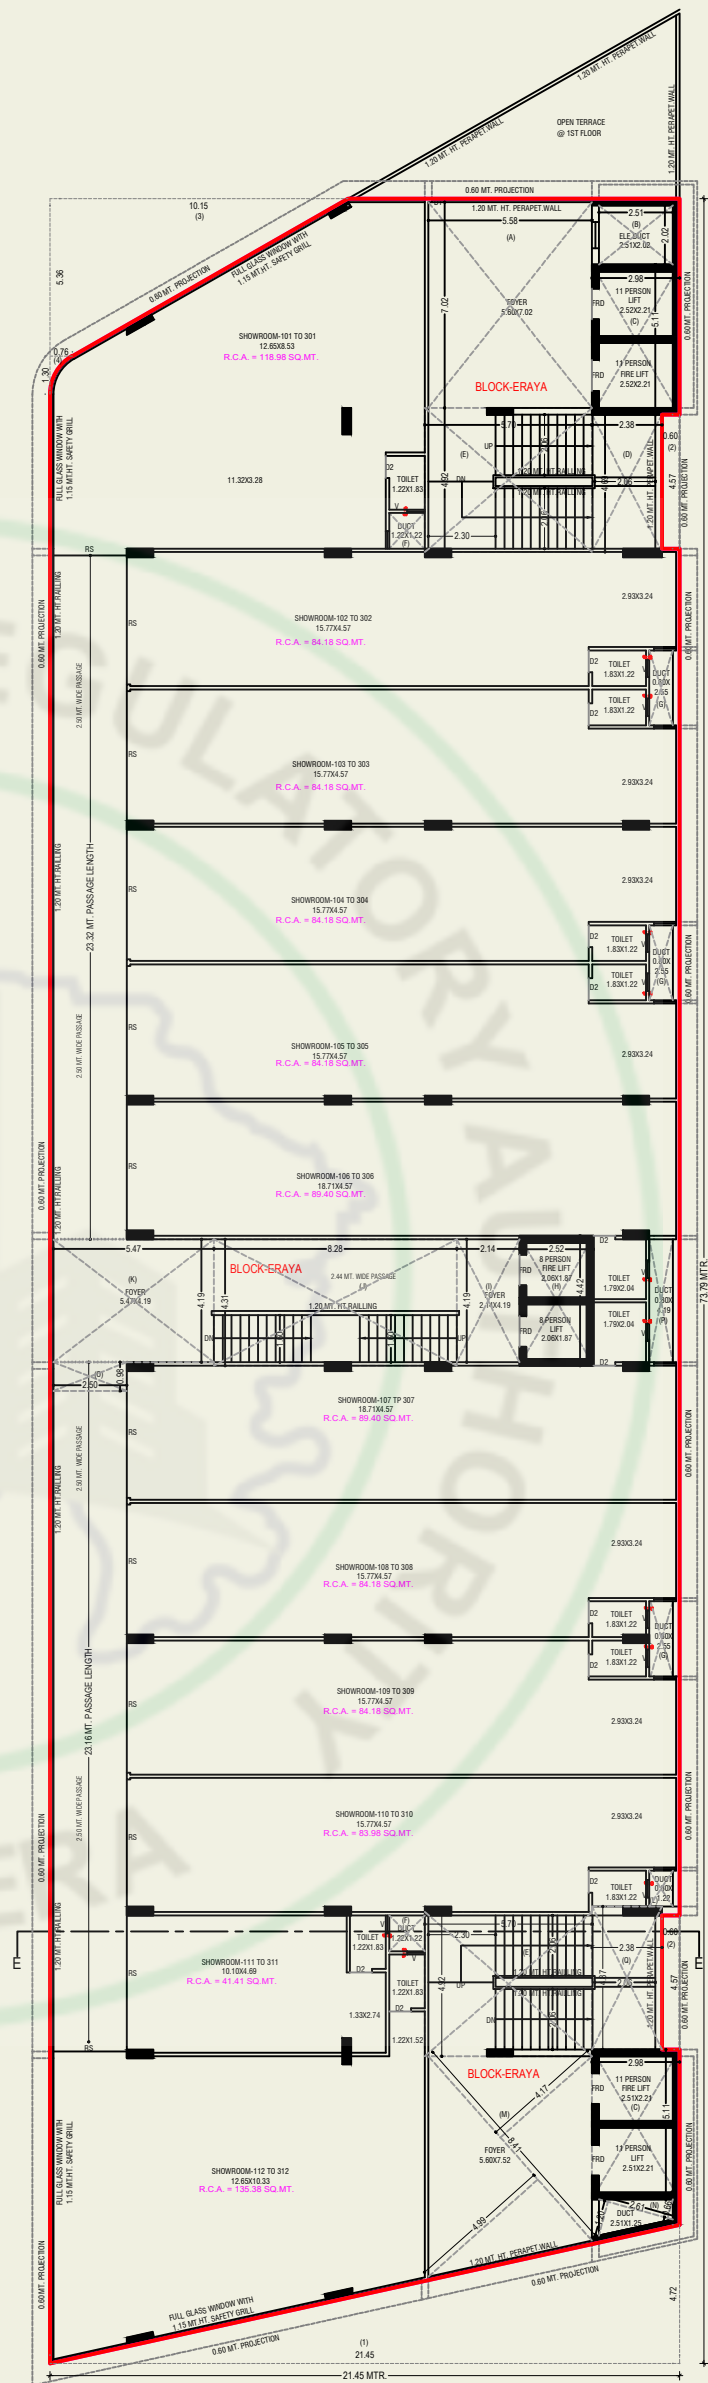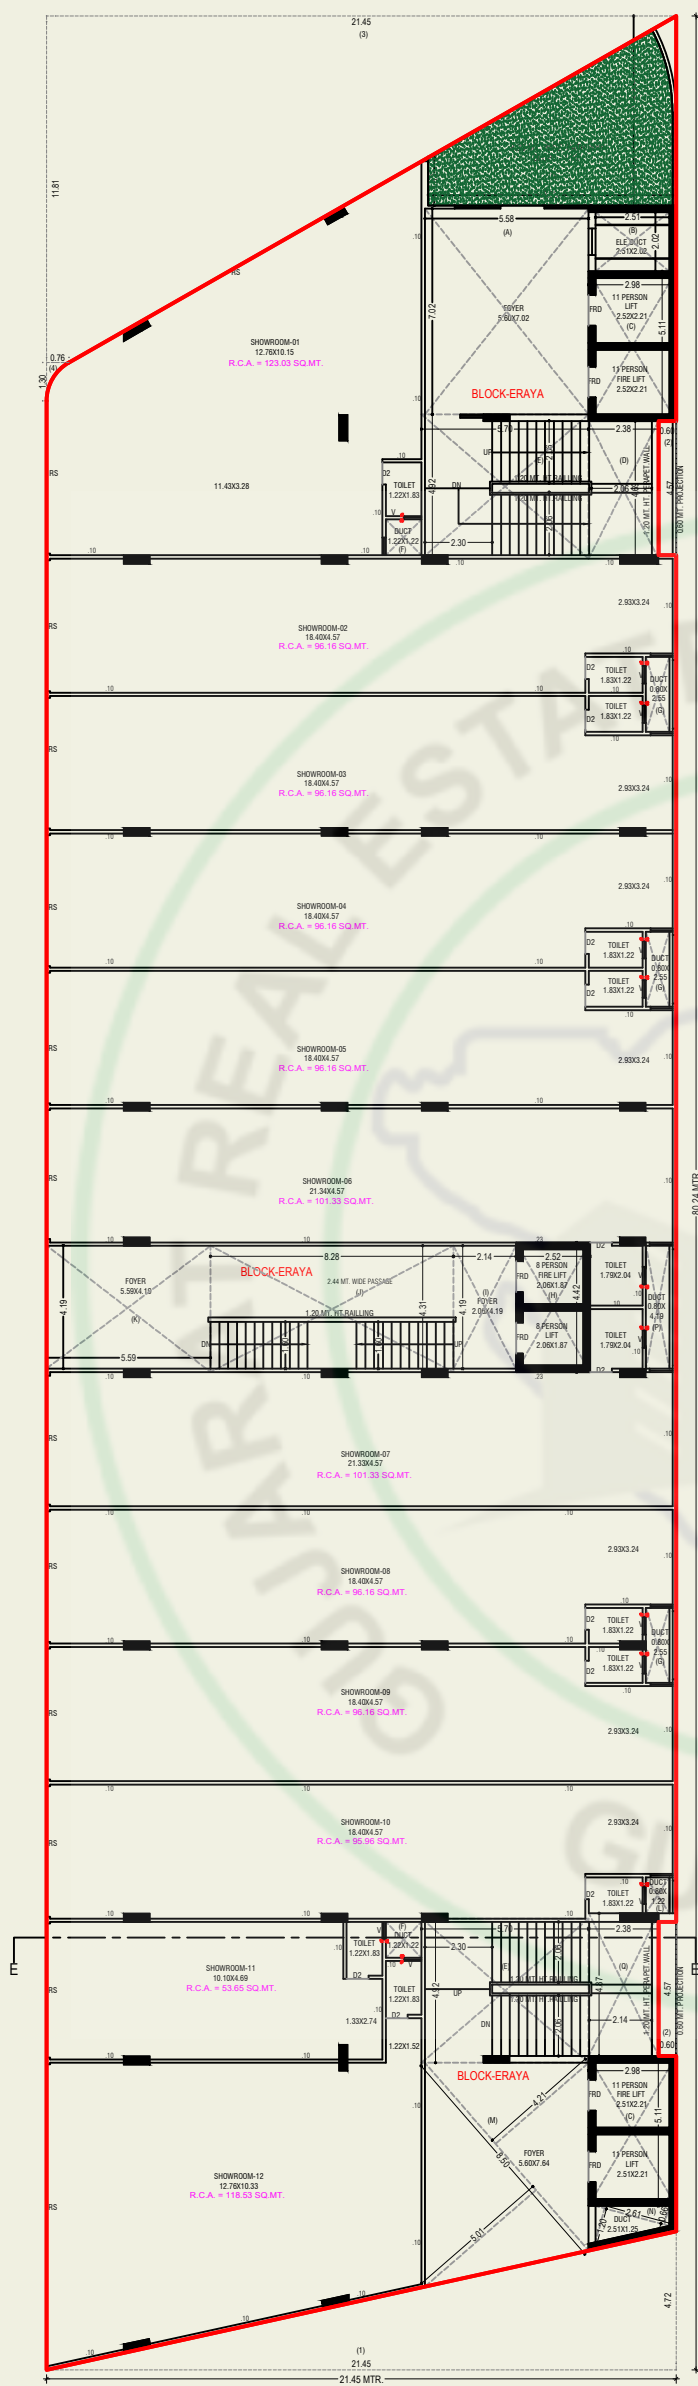

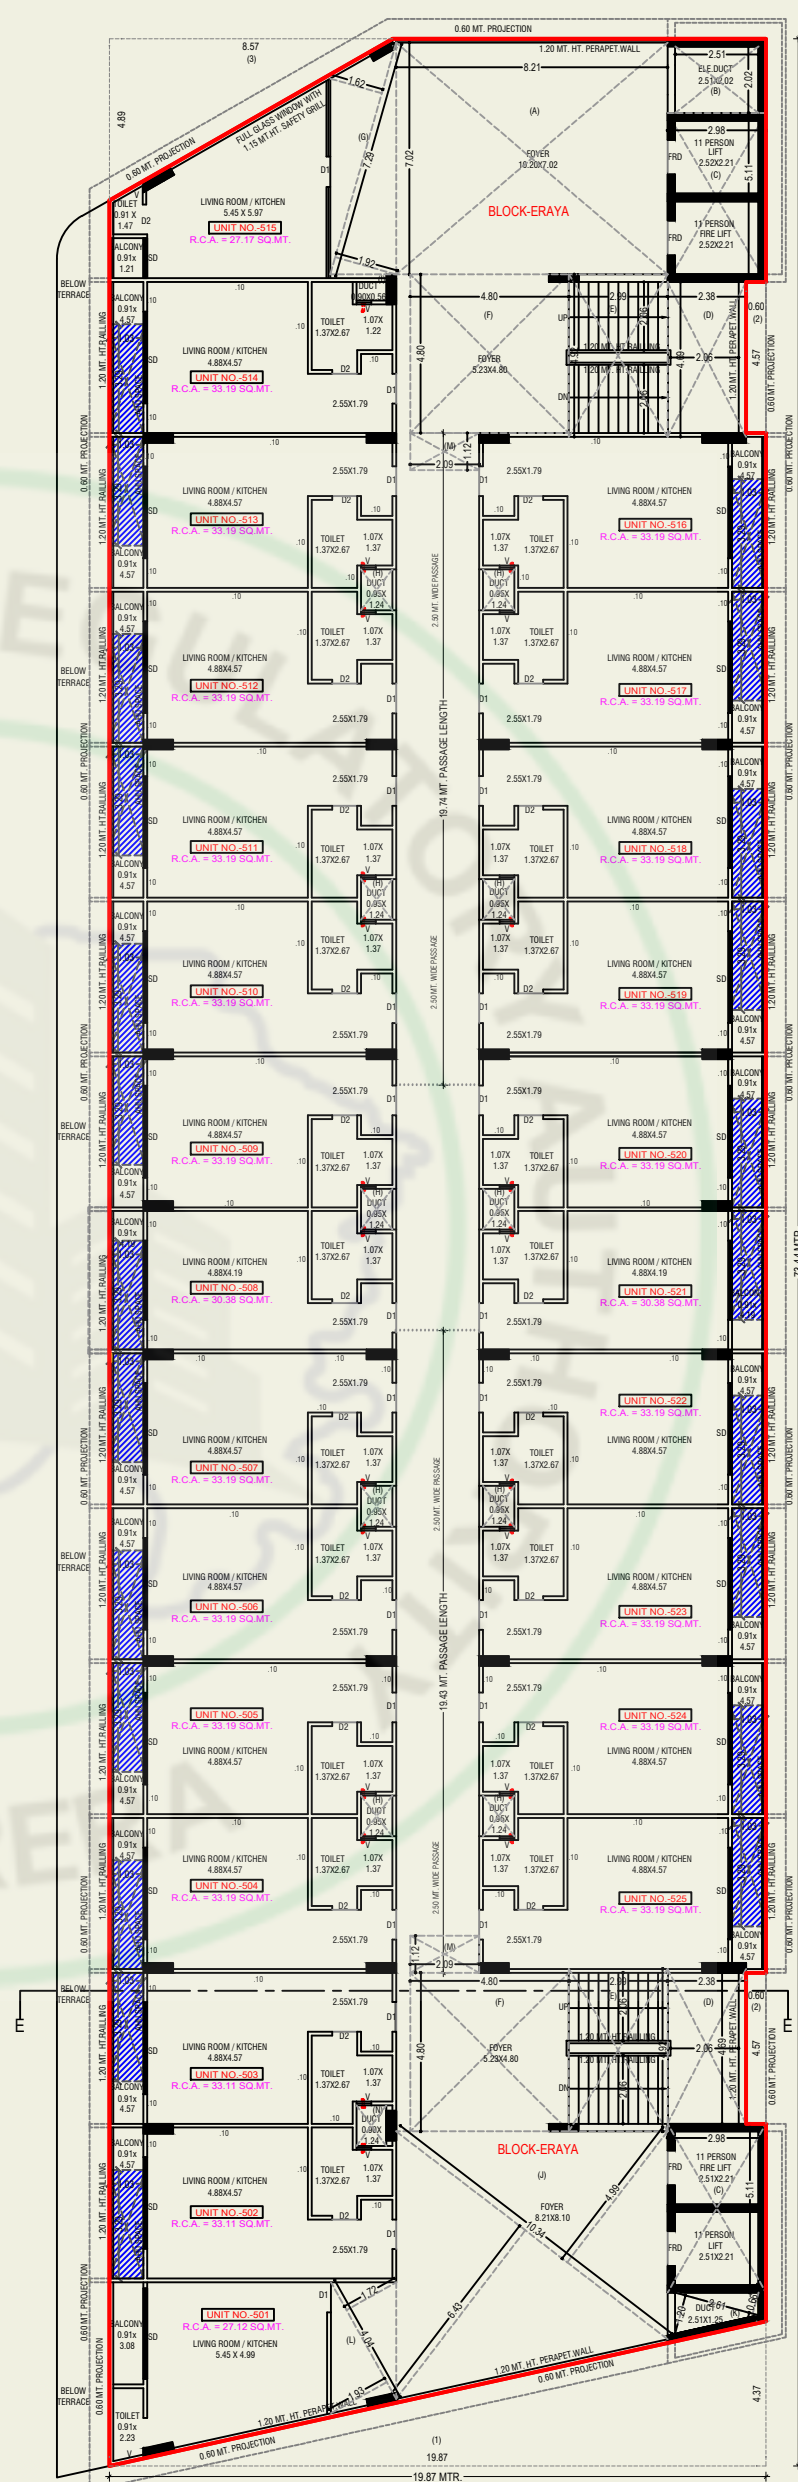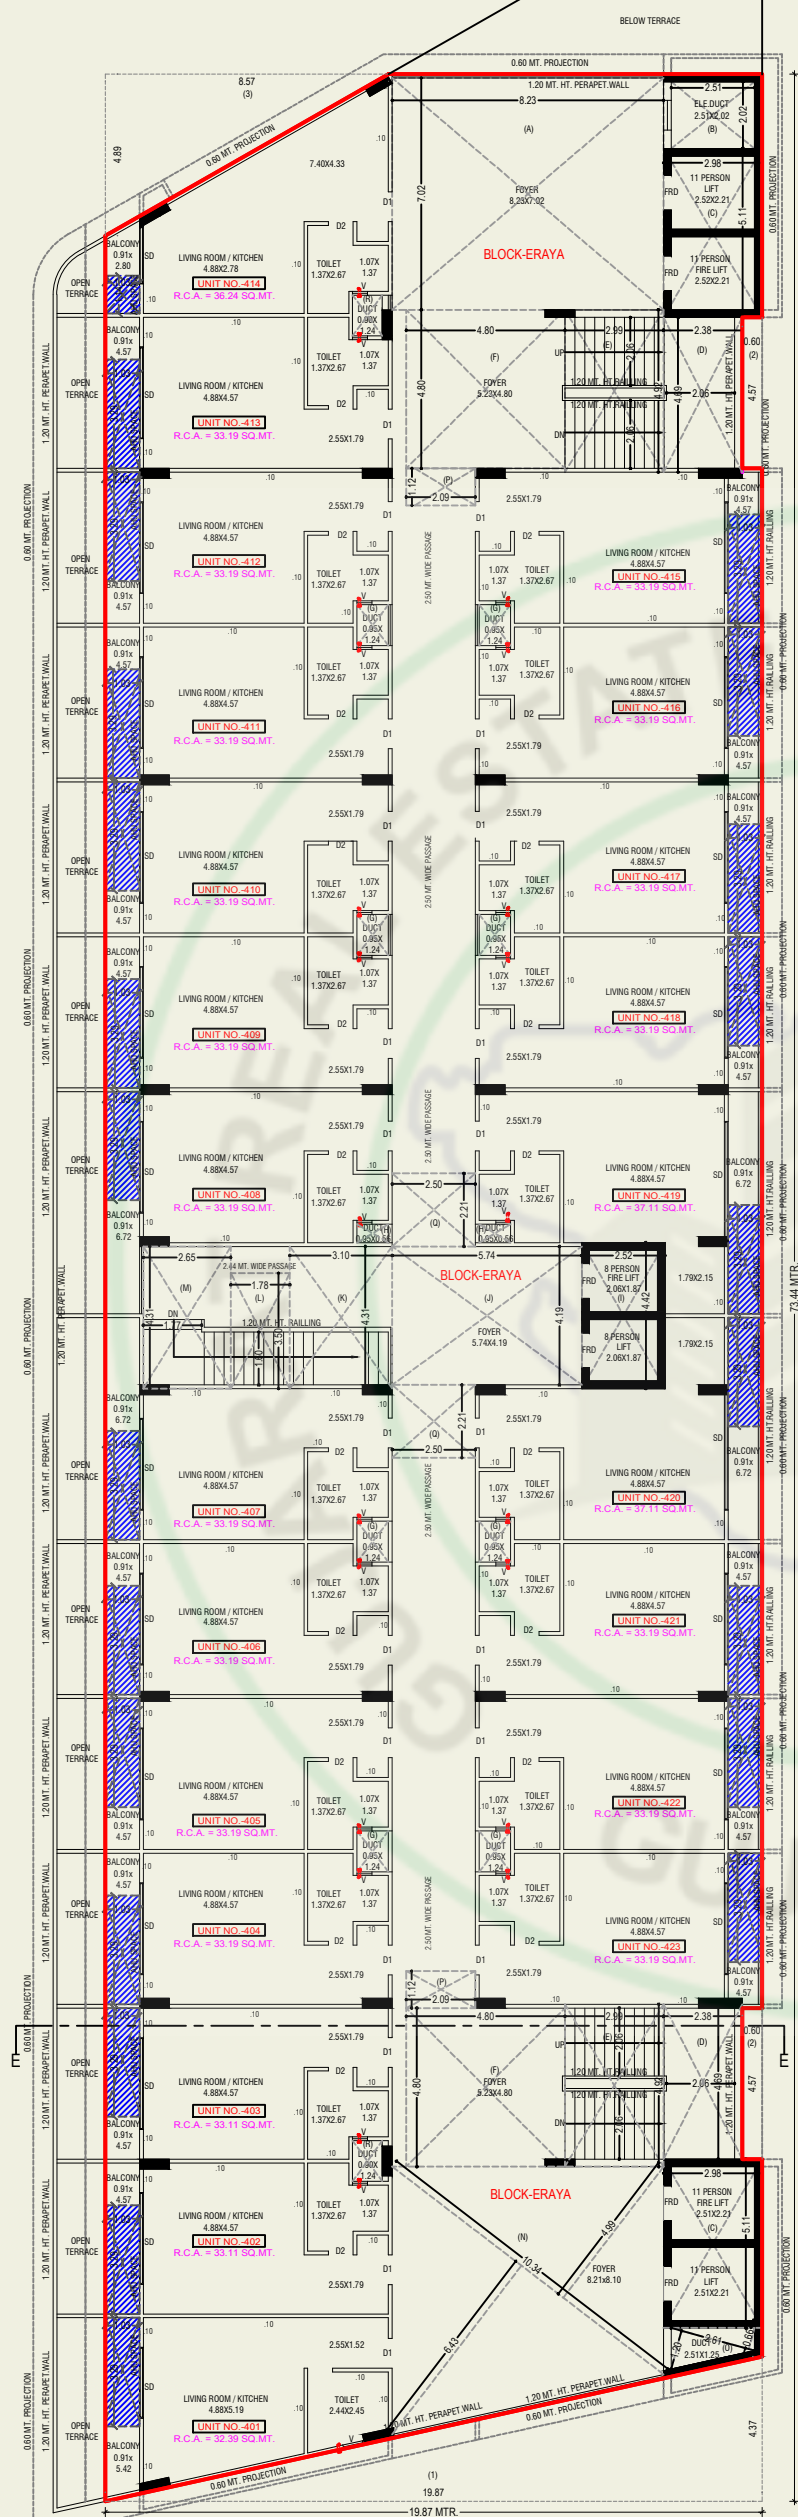


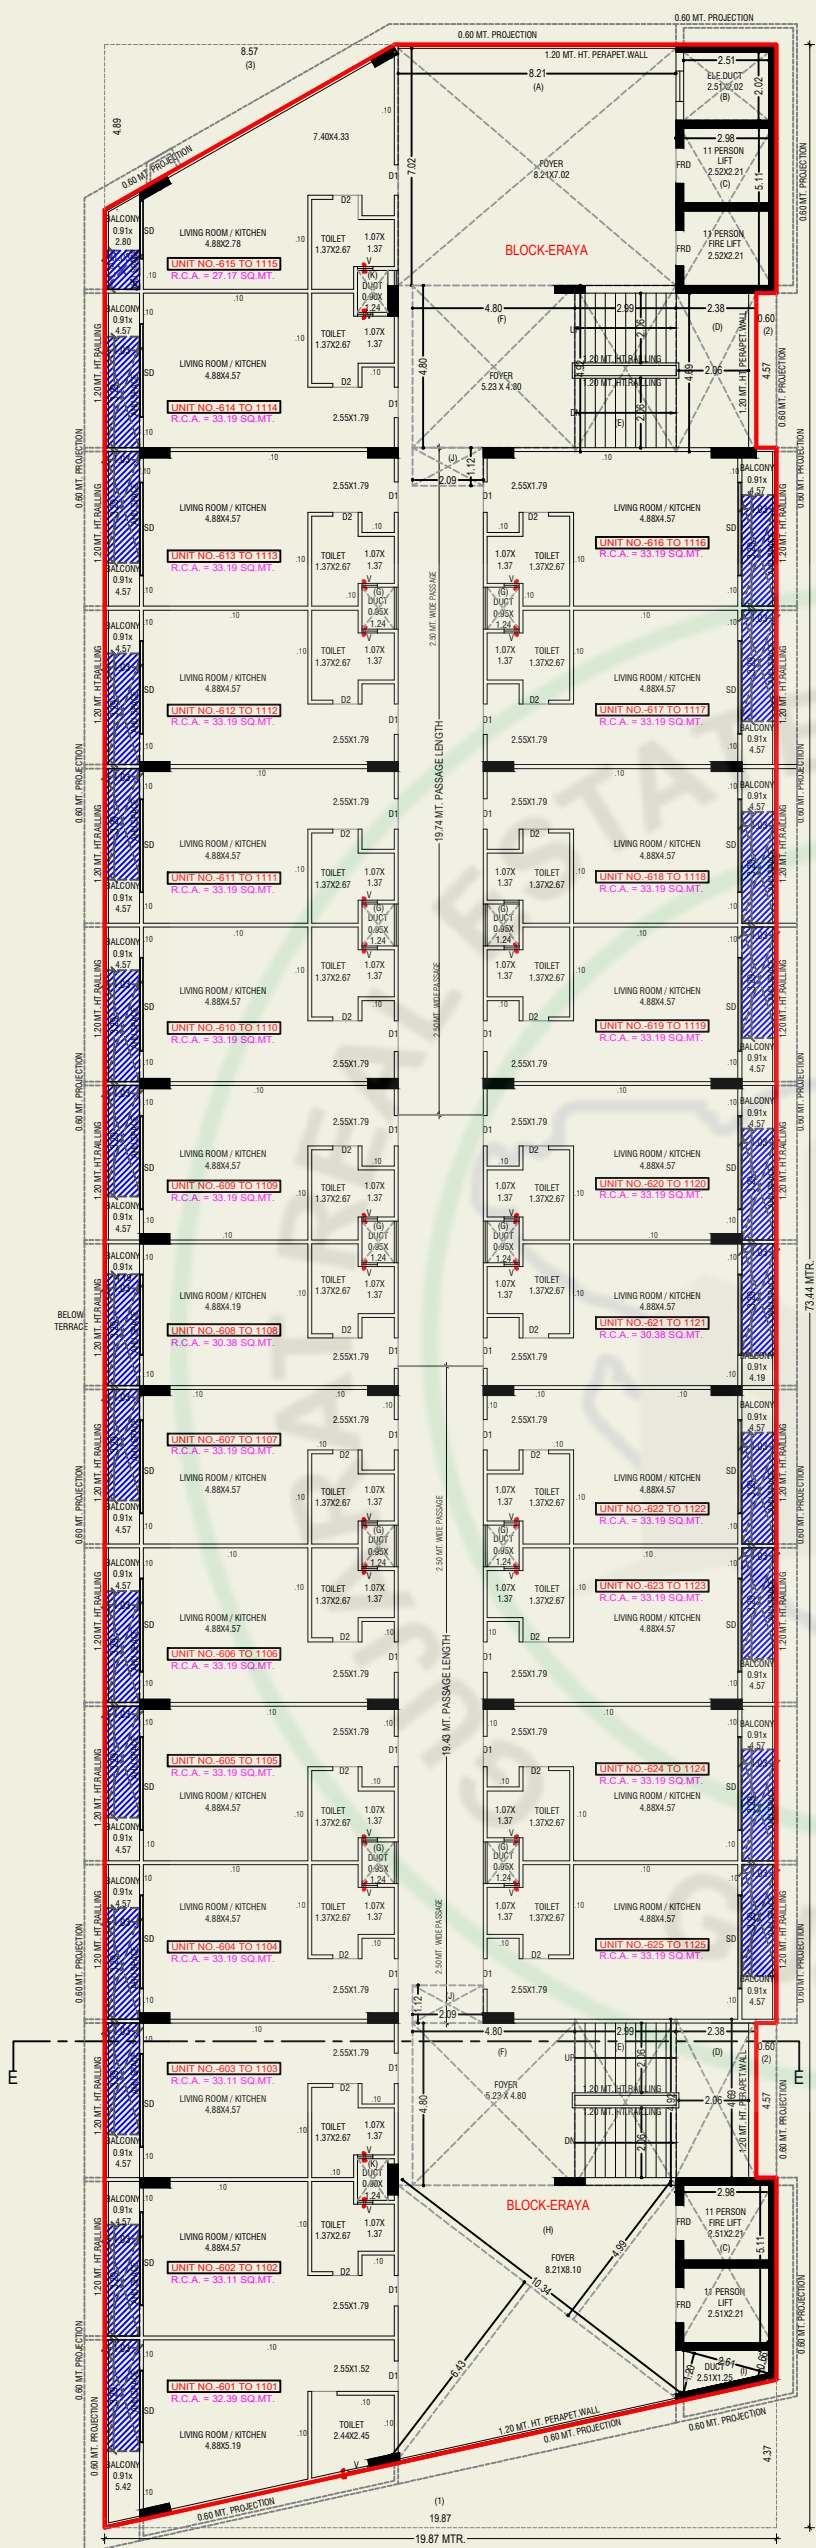


**6TH TO 11TH FLOOR PLAN
(BLOCK-ERAYA)**

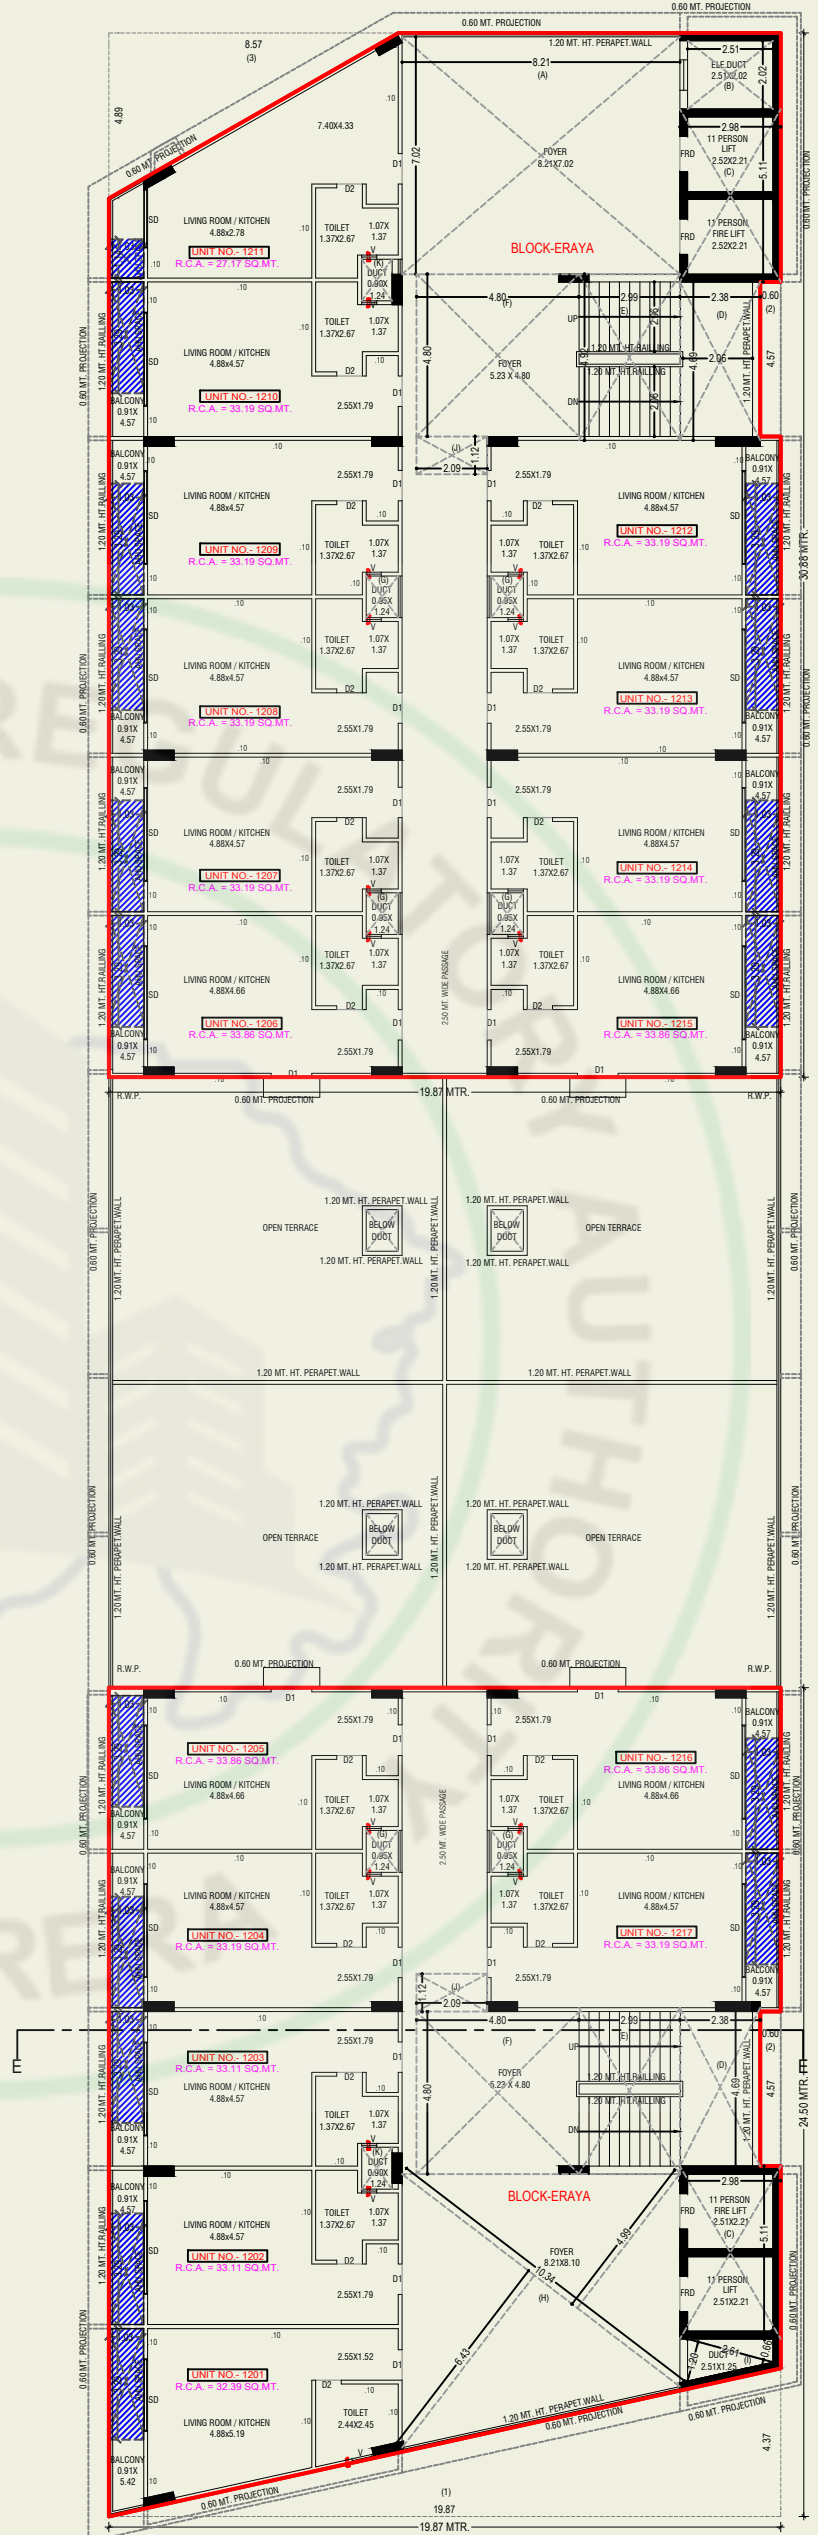

**12TH FLOOR PLAN AND OPEN TERRACE PLAN
(BLOCK-ERAYA)**

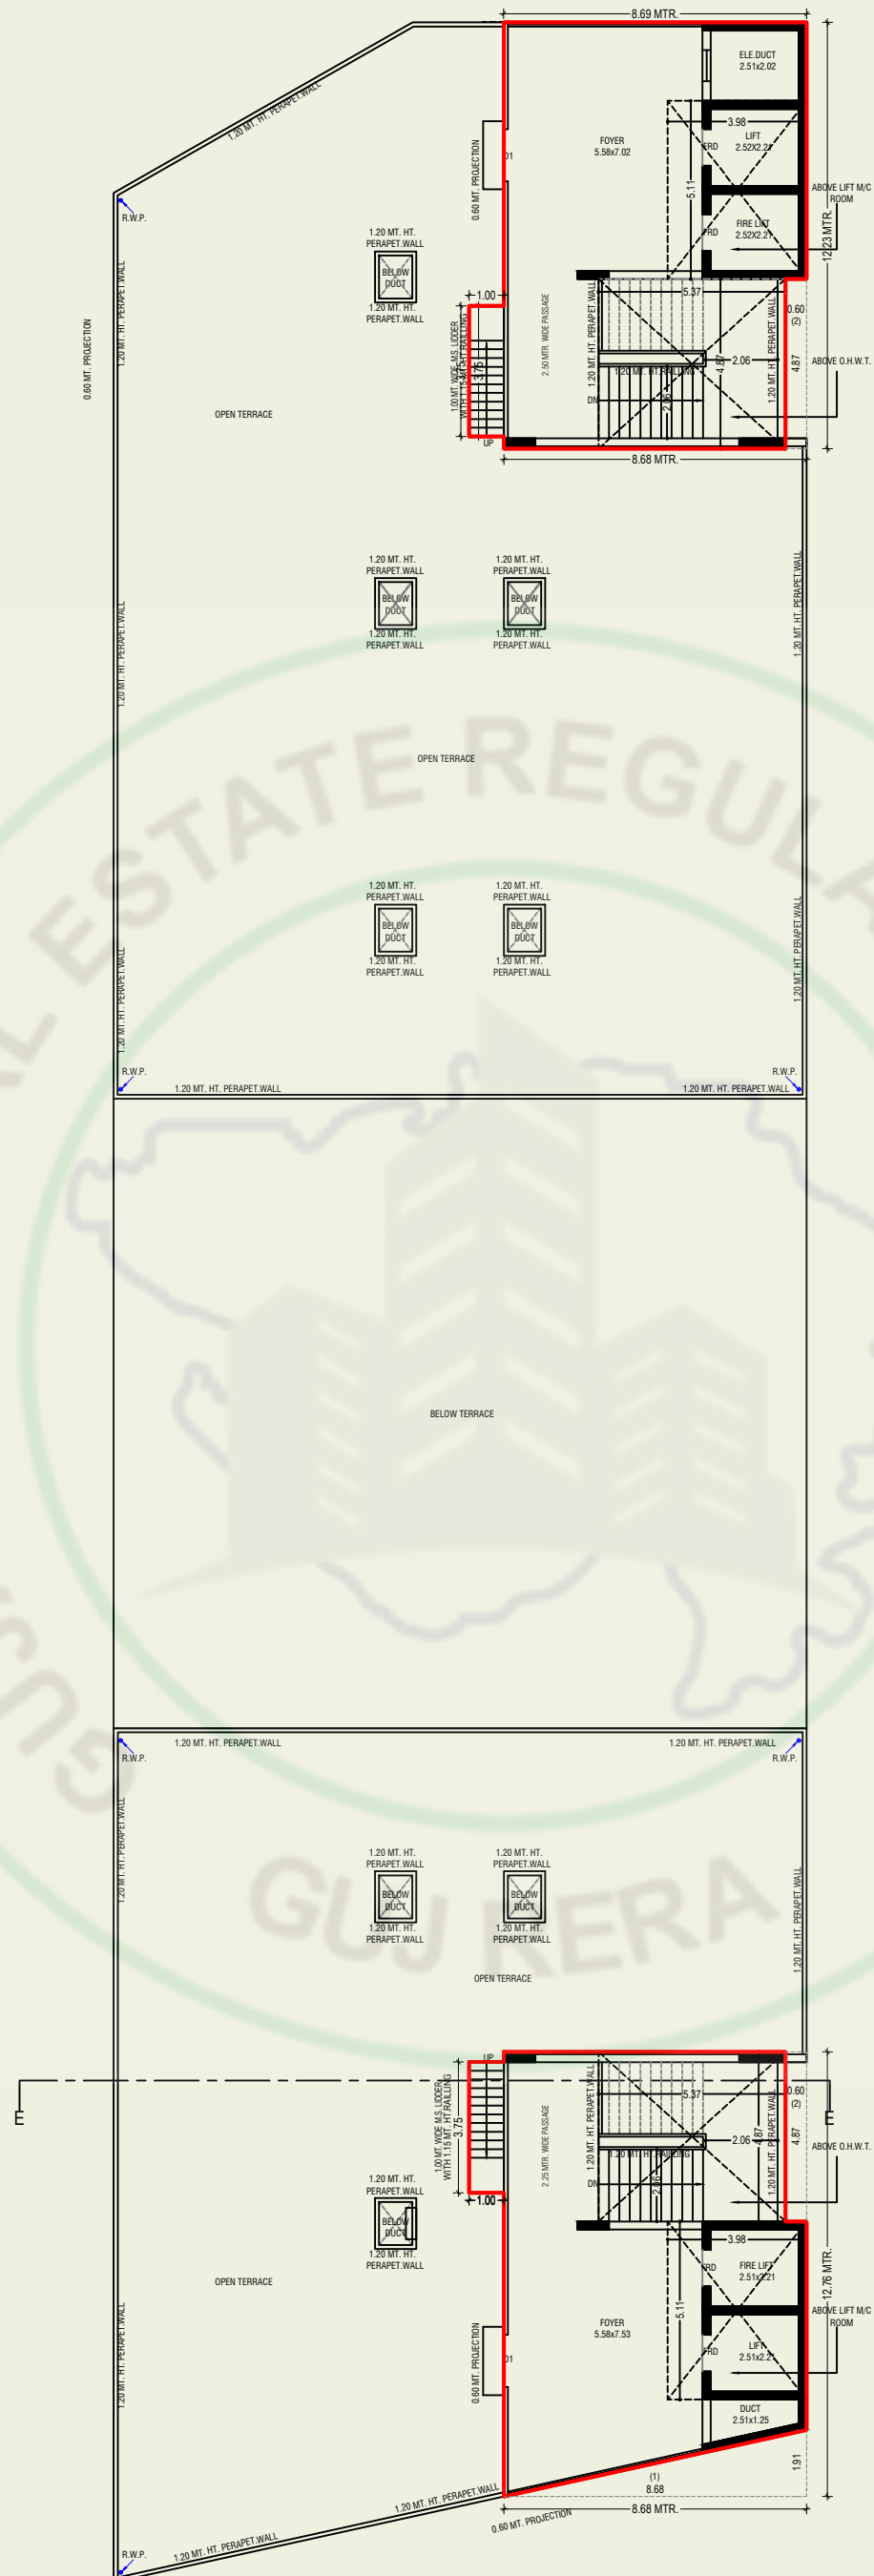

**OPEN TERRACE PLAN
(BLOCK-ERAYA)**

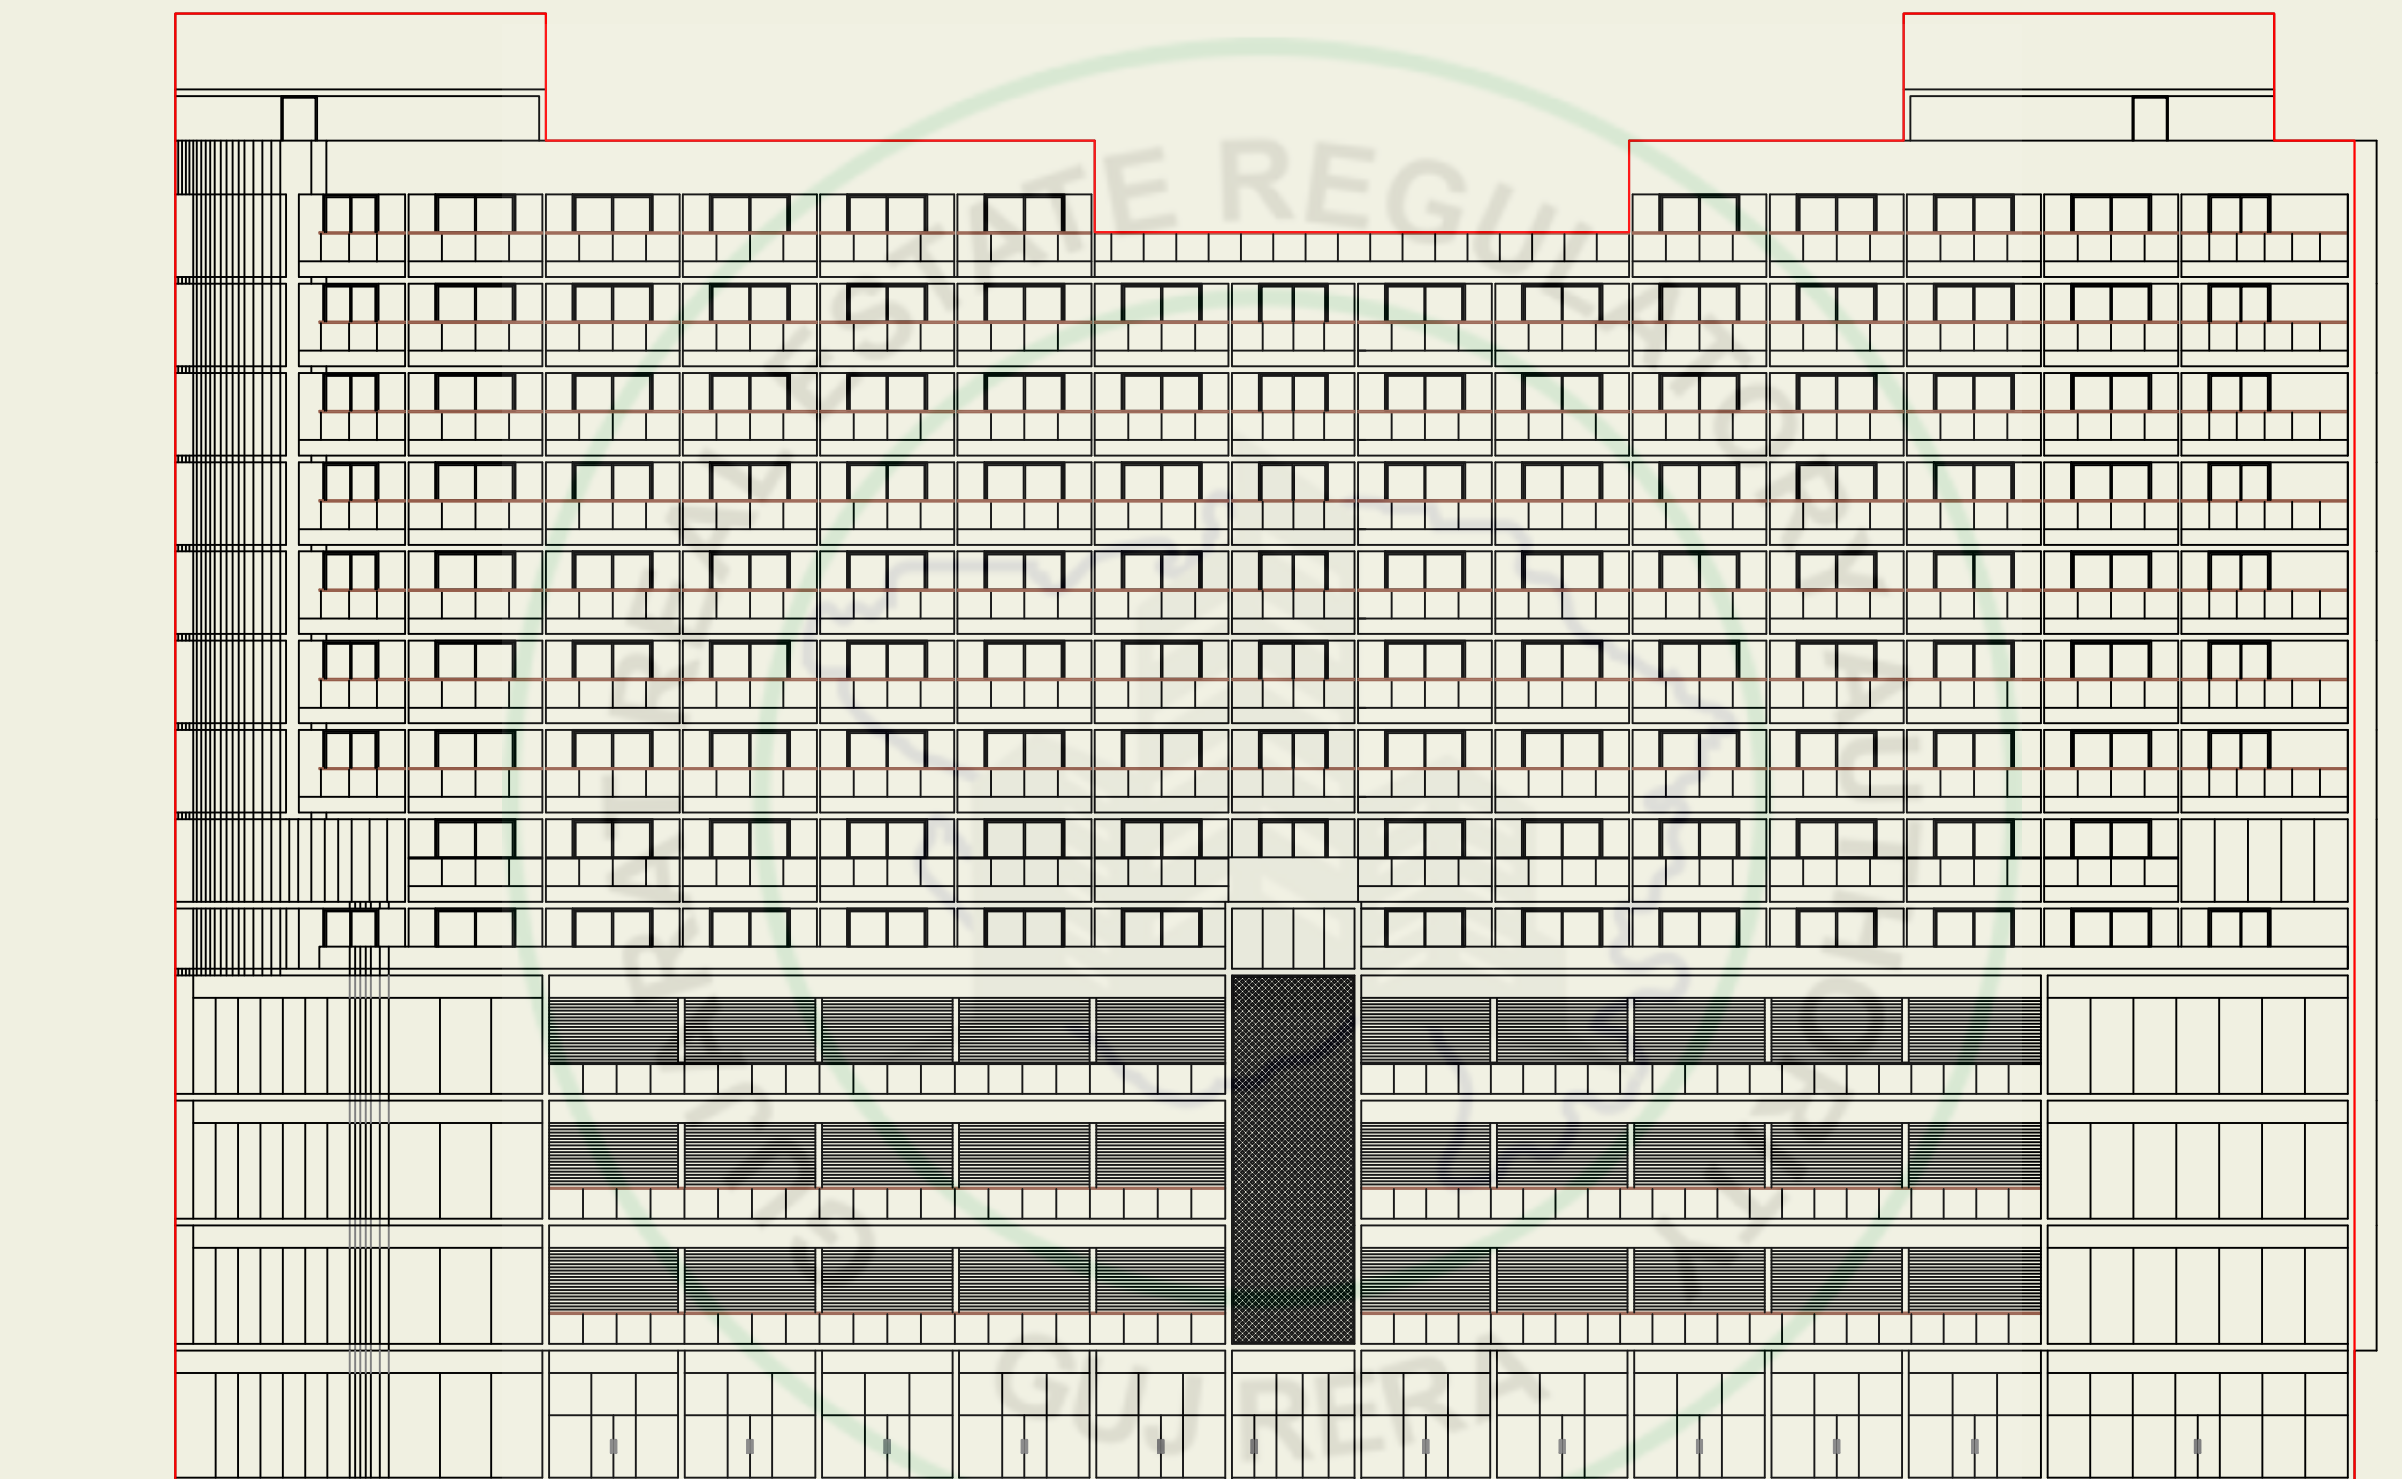

ELEVATION (BLOCK-ERAYA)



SPECIFICATIONS

Structure -

- Earthquake resistant R.C.C. frame structure

Flooring -

- Vitrified tiles
- China mosaic on terrace

Kitchen -

- Granite top platform with Sink
- Tile dado up to lintel level

Wall Finish -

- Internal single coat mala plaster with putty finish
- External double coat plaster with paint or equivalent

Toilet & Plumbing -

- Glazed tiles up to lintel level
- Bath fittings & Sanitary wares

Doors & Windows -

- Main door with wooden frame
- All other doors are flush door or equivalent
- Powder coated/anodized aluminum sliding window with granite seal or equivalent

Electrification -

- Concealed copper wiring with modular
- Switches with MCB distribution panel

LOCATION



Structure Engineer
Rajesh Patel

Architect
Vidhi Gajjar

Engineer
Mehul Chaudhary