


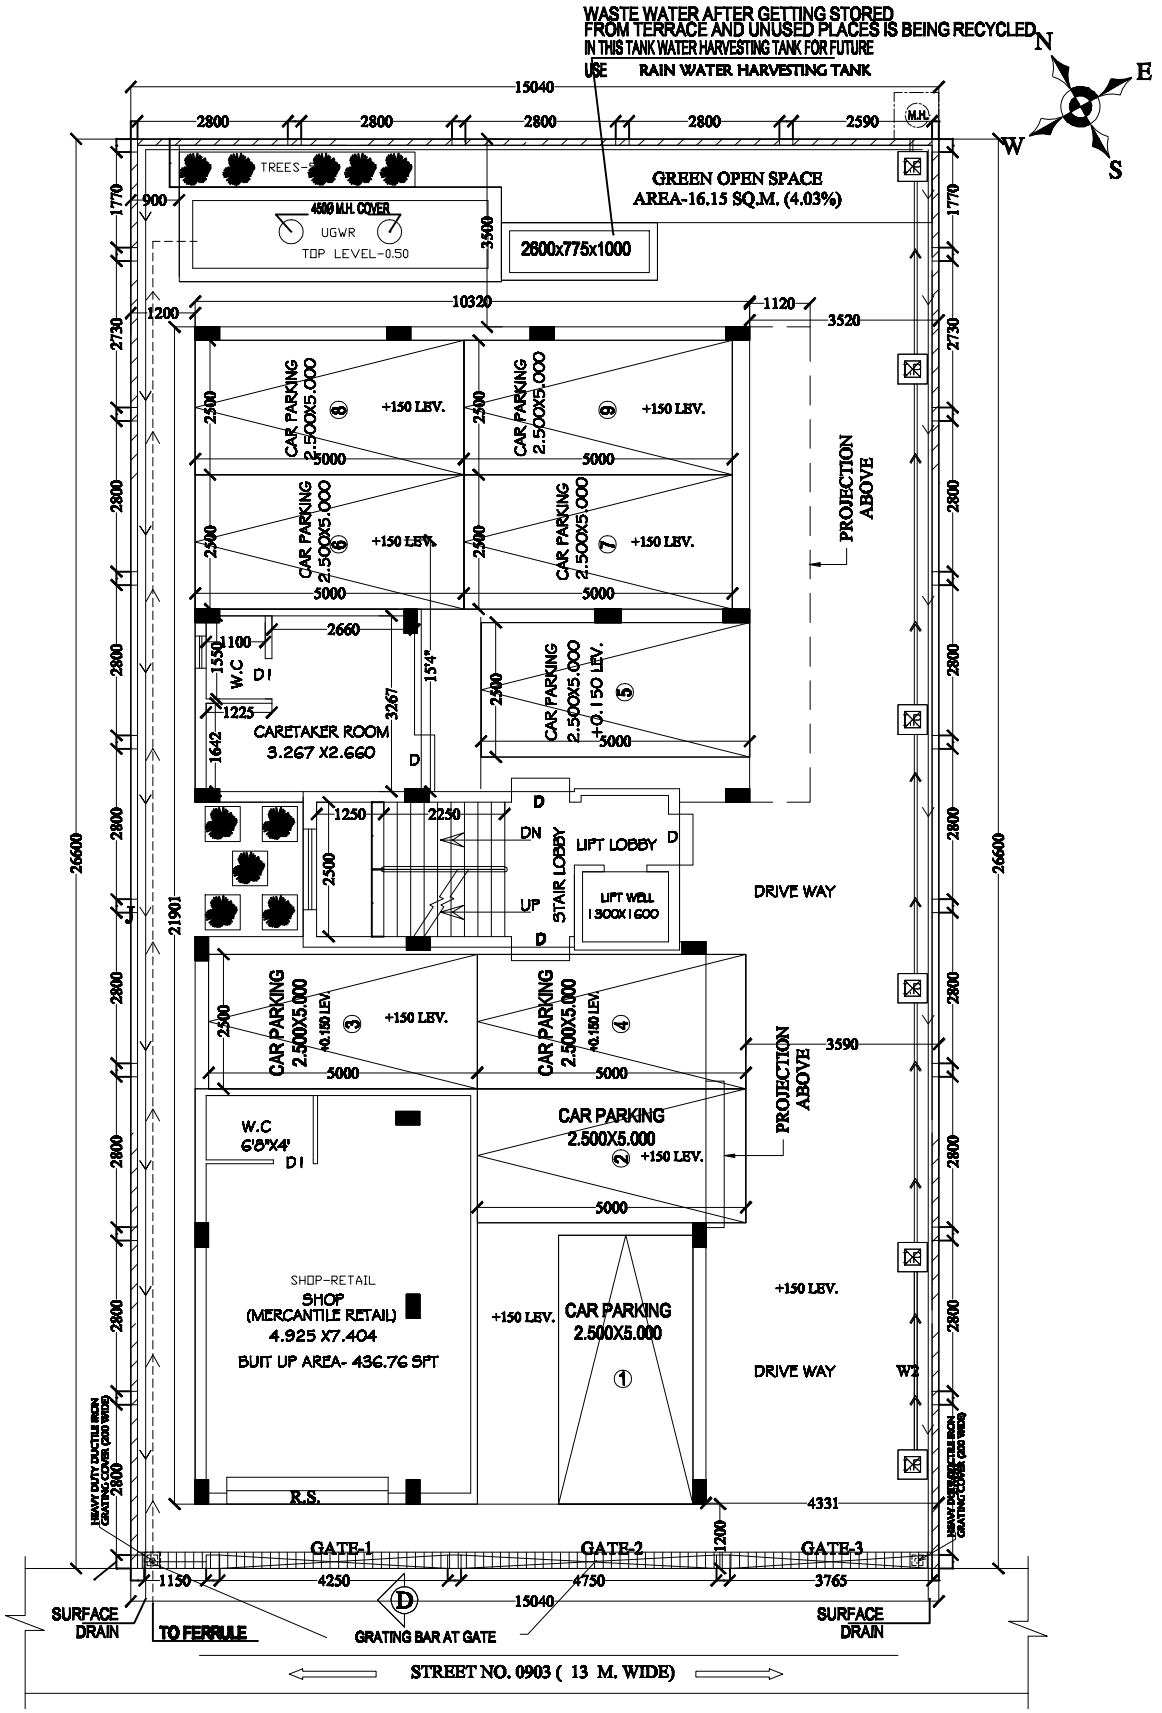

GROUND FLOOR PLAN

SCALE :-1:100

PROPOSED G+4 STORIED RESIDENTIAL BUILDING PLAN OF KRISHNA MURARI CO-OPERATIVE HOUSING SOCIETY LTD. PRE. NO. 21-0903, PLOT NO. AA-IIIC/1275A, ACTION AREA IIIC, NEW TOWN, KOLKATA.

AREA STATEMENT

PLOT AREA = 400.06 SQ.M.

GROUND COVERAGE AREA = 2367.24 SQ.FT.(54.9 %)

SHOP BUILT UP AREA = 436.75SQ.FT.


DESIGNED BY:-

S. MONDAL & ASSOCIATES

EMPANELLED ARCHITECT,ENGINEERS, INTERIOR DESIGNERS,PLANNERS

E-mail: sumancivil12@gmail.com

Contact: 9647142184/8293621805

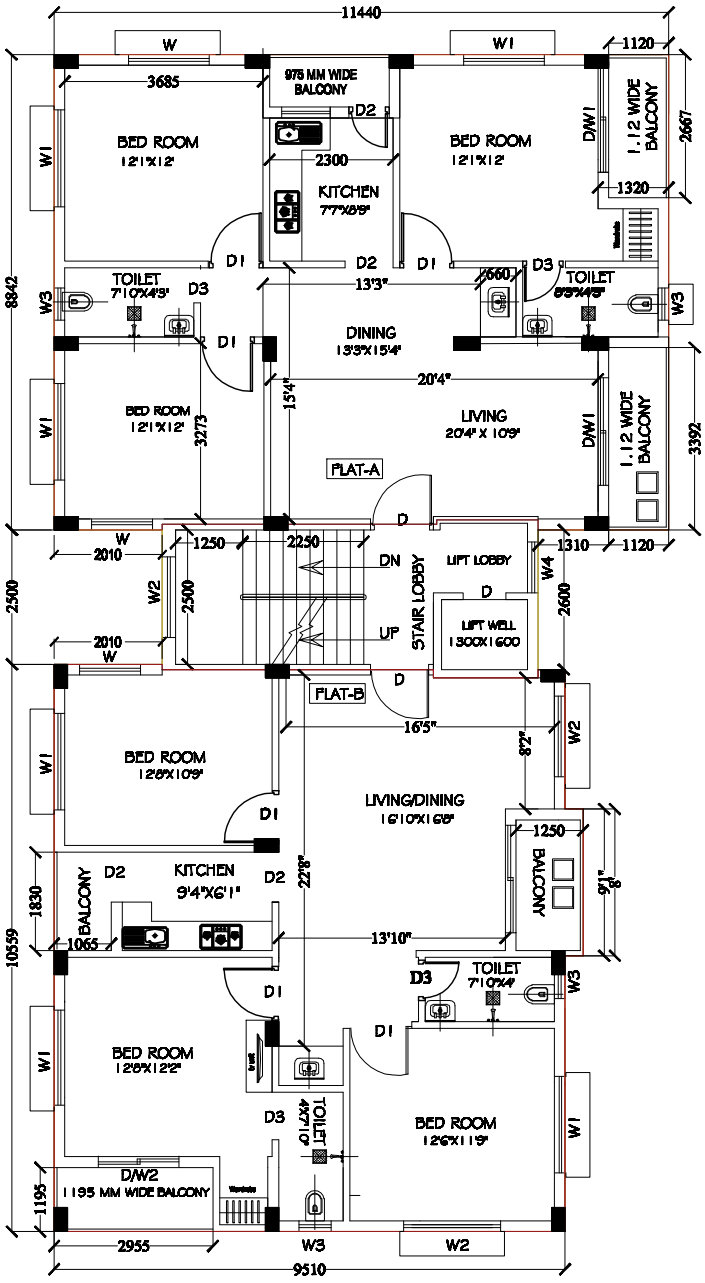

TYPICAL FLOOR PLAN

SCALE :-1:100

FLAT-A

TYPICAL FLOOR AREA =
2367.24 SQ.FT.(54.99%)

FLAT 1/A BUILT-UP AREA = 1080 SFT.
FLAT 1/A CARPET AREA = 901 SFT.
FLAT 1/A BALCONY AREA = 126 SFT.

FLAT-B

TYPICAL FLOOR AREA =
2367.24 SQ.FT.(54.99%)

FLAT 1/A BUILT-UP AREA = 1080 SFT.
FLAT 1/A CARPET AREA = 920 SFT.
FLAT 1/A BALCONY AREA = 109 SFT.

PROPOSED G+4 STORIED RESIDENTIAL BUILDING PLAN OF KRISHNA MURARI CO-OPERATIVE HOUSING SOCIETY LTD. PRE. NO. 21-0903, PLOT NO. AA-IIIC/1275A, ACTION AREA IIIC, NEW TOWN, KOLKATA.

AREA STATEMENT

PLOT AREA =
400.06 SQ.M.

GROUND COVERAGE AREA =
2367.24 SQ.FT.(54.9 %)


SHOP BUILT UP AREA =
436.75SQ.FT.

DESIGNED BY:-

S. MONDAL & ASSOCIATES

EMPANELLED ARCHITECT,ENGINEERS, INTERIOR DESIGNERS,PLANNERS

E-mail: sumancivil12@gmail.com
Contact: 9647142184

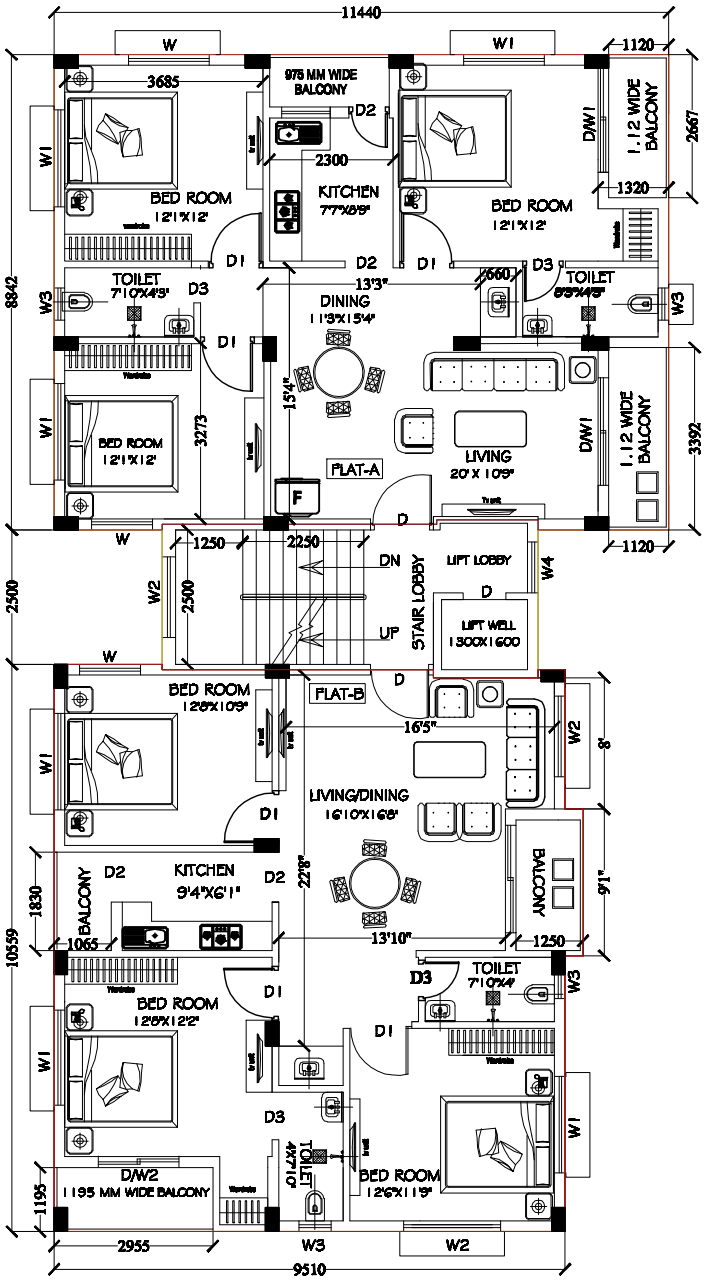

TYPICAL FLOOR PLAN

SCALE :-1:100

PROPOSED AREA–

FLAT-A

TYPICAL FLOOR AREA =
2367.24 SQ.FT.(54.99%)

FLAT 1/A BUILT-UP AREA = 1080 SFT.
FLAT 1/A CARPET AREA = 901 SFT.
FLAT 1/A BALCONY AREA = 126 SFT.

PROPOSED AREA–

FLAT-B

TYPICAL FLOOR AREA =
2367.24 SQ.FT.(54.99%)

FLAT 1/A BUILT-UP AREA = 1080 SFT.
FLAT 1/A CARPET AREA = 920 SFT.
FLAT 1/A BALCONY AREA = 109 SFT.

PROPOSED G+4 STORIED RESIDENTIAL BUILDING PLAN OF KRISHNA MURARI CO-OPERATIVE HOUSING SOCIETY LTD. PRE. NO. 21-0903, PLOT NO. AA-IIIC/1275A, ACTION AREA IIIC, NEW TOWN, KOLKATA.

AREA STATEMENT

PLOT AREA =
400.06 SQ.M.

GROUND COVERAGE AREA =
2367.24 SQ.FT.(54.9 %)

SHOP BUILT UP AREA =
436.75SQ.FT.

DESIGNED BY:-

S. MONDAL & ASSOCIATES

EMPANELLED ARCHITECT,ENGINEERS, INTERIOR DESIGNERS,PLANNERS

E-mail: SUMANCIVIL12@gmail.com
Contact: 8697142184