




GROUND AND PARKING FLOOR PLAN
(Proposed)
(SCALE 1:100)

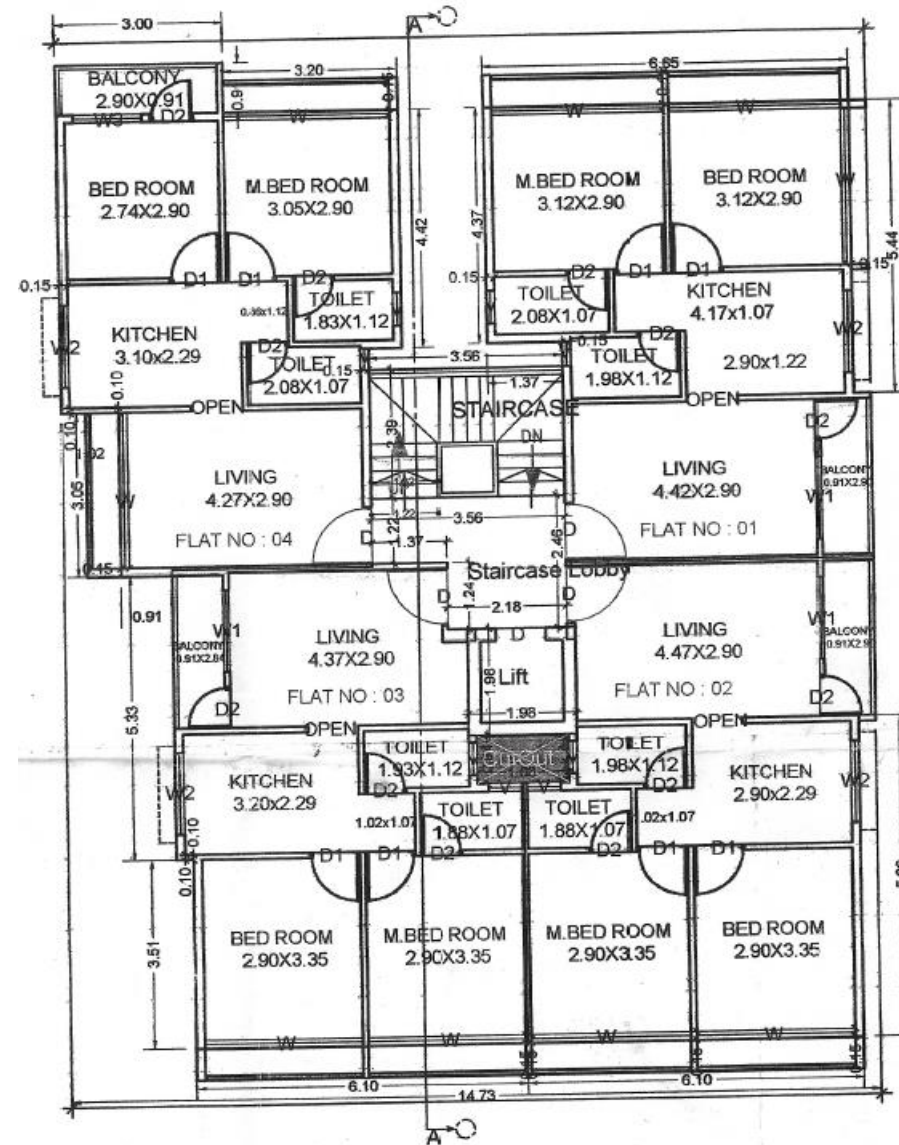

TYPICAL - 1, 2& 3 FLOOR PLAN
(Proposed)
(SCALE 1:100)

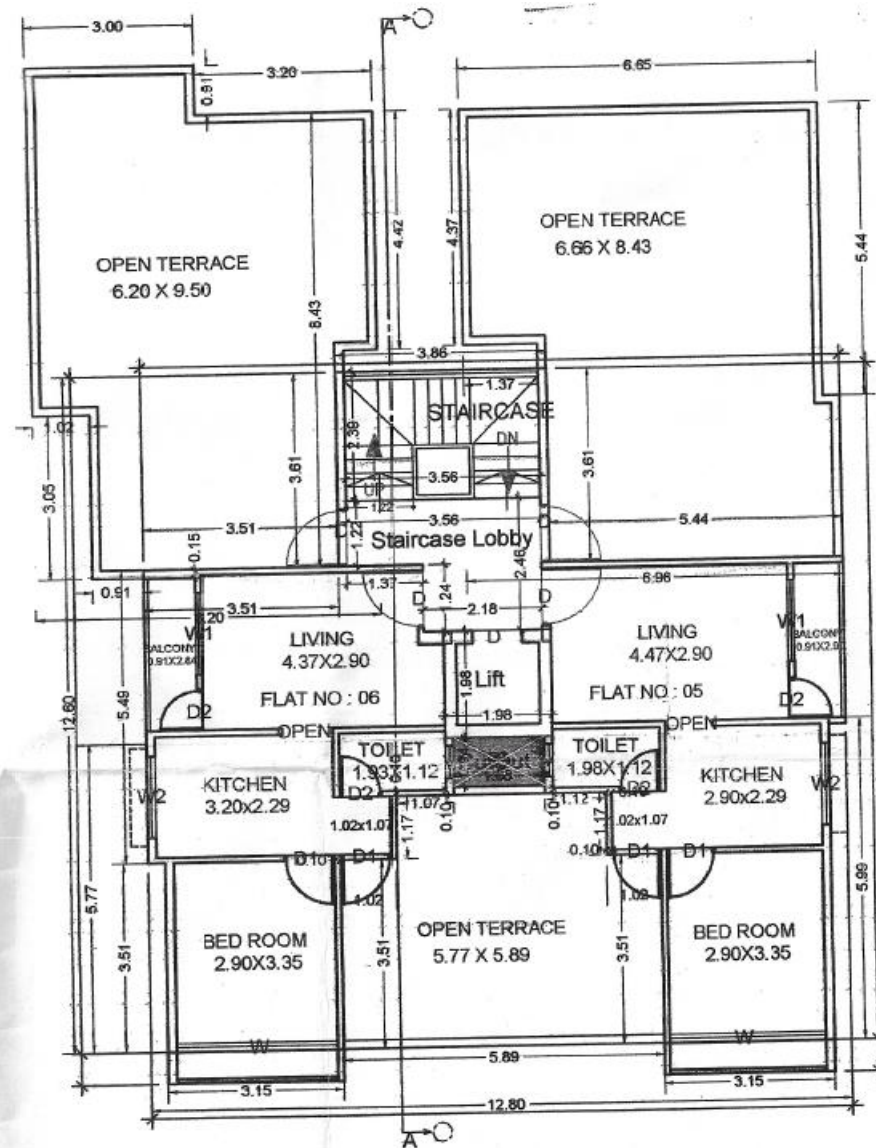

FOURTH FLOOR PLAN
(Proposed)
(SCALE 1:100)

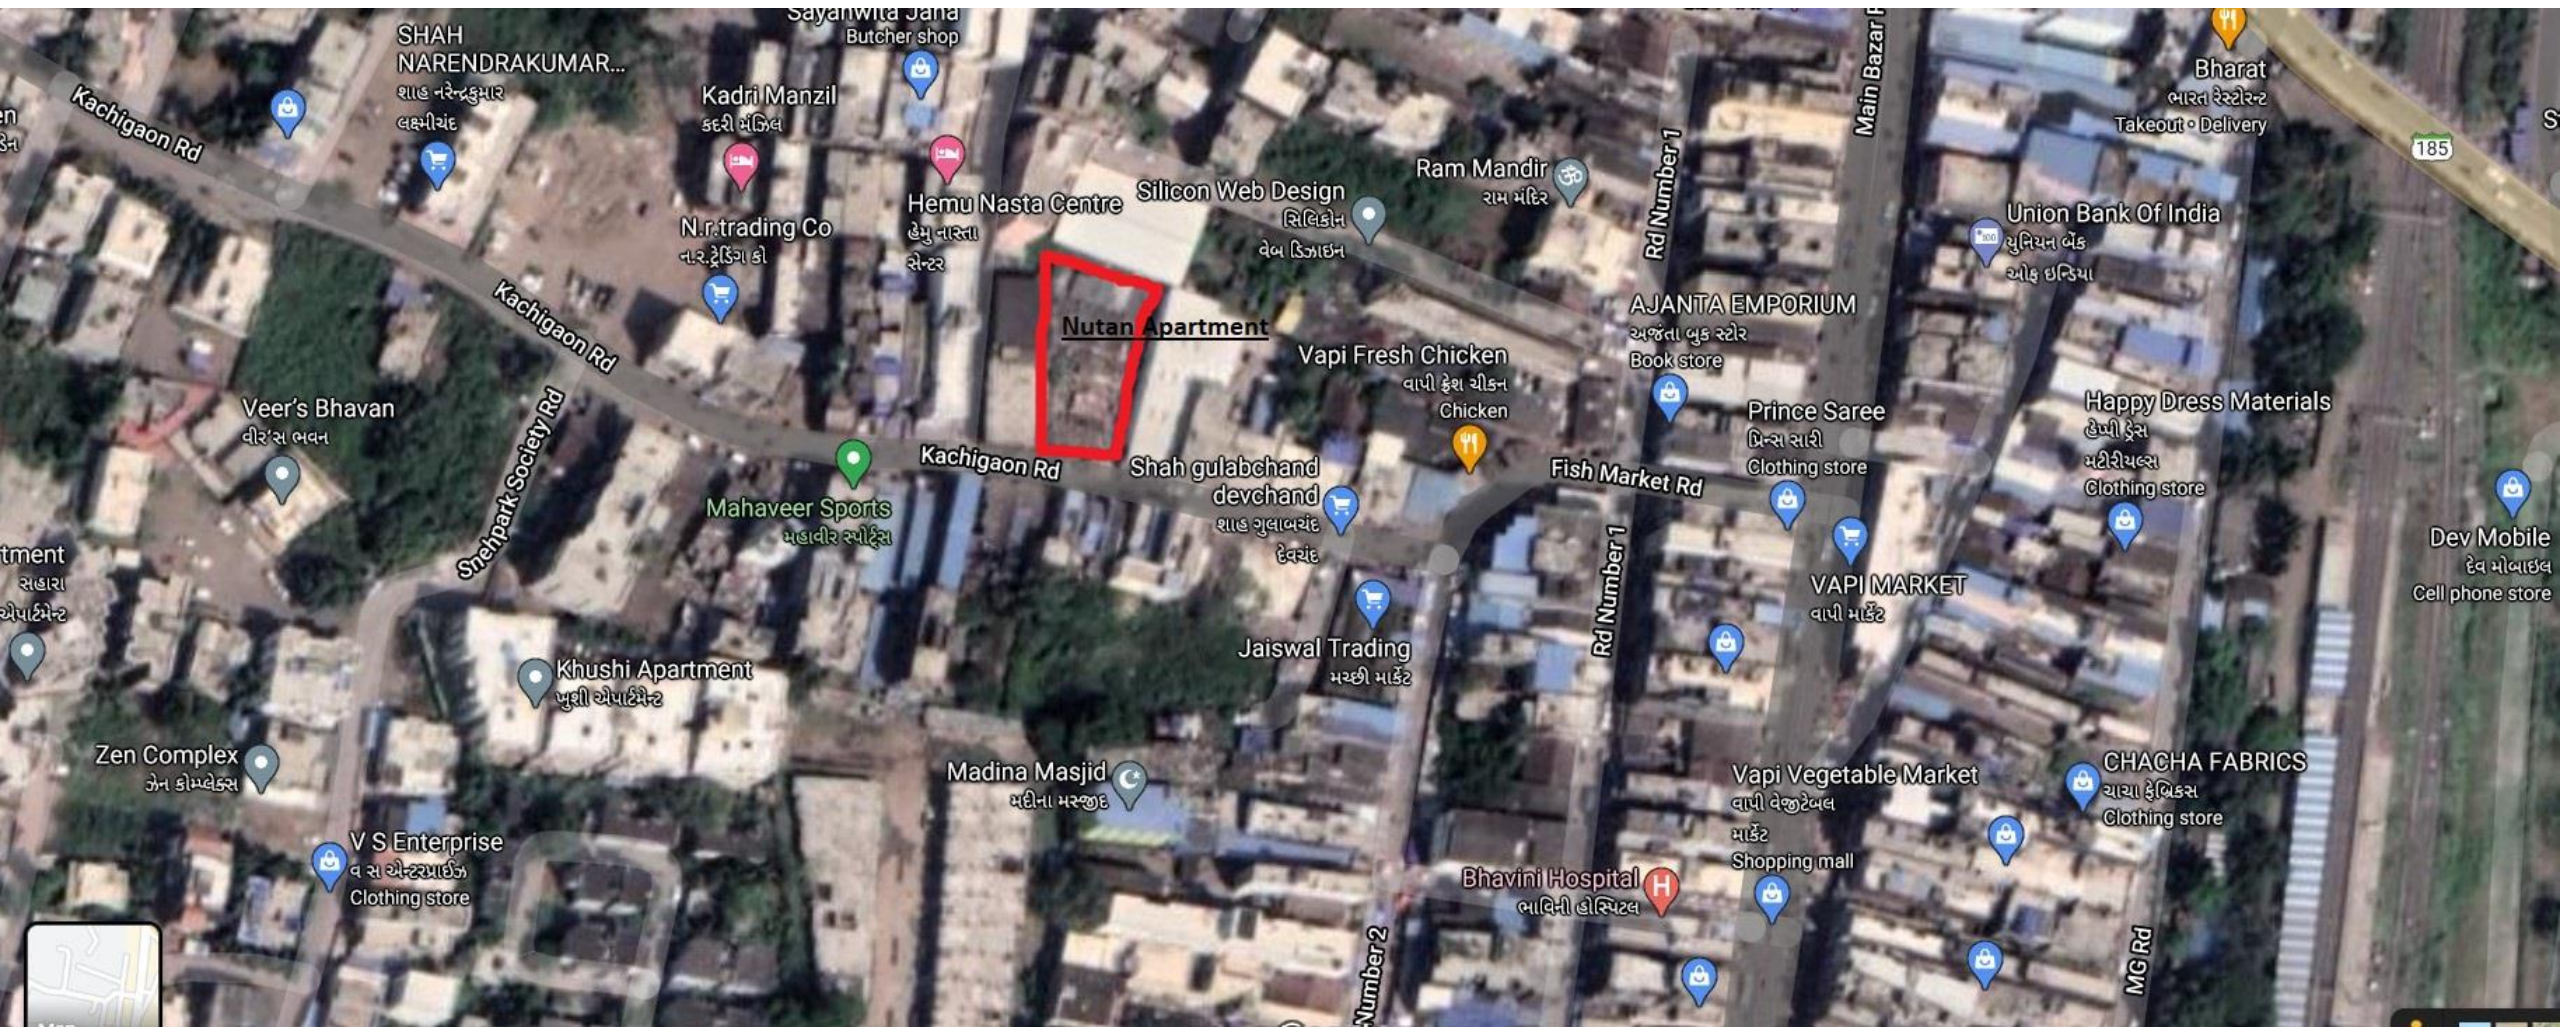

DEVELOPER :- MAA DEVELOPERS

PROJECT NAME :- NUTAN APARTMENT

SITE ADDRESS :- FISH MARKET, KACHIGAM
ROAD, VAPI. 396 191