




PROPOSED “AMAR NIWAS”

RERA Number : P-IND-24-5192

417/5 GRAM -KHAJRANI, DISTRICT INDORE (M.P.)

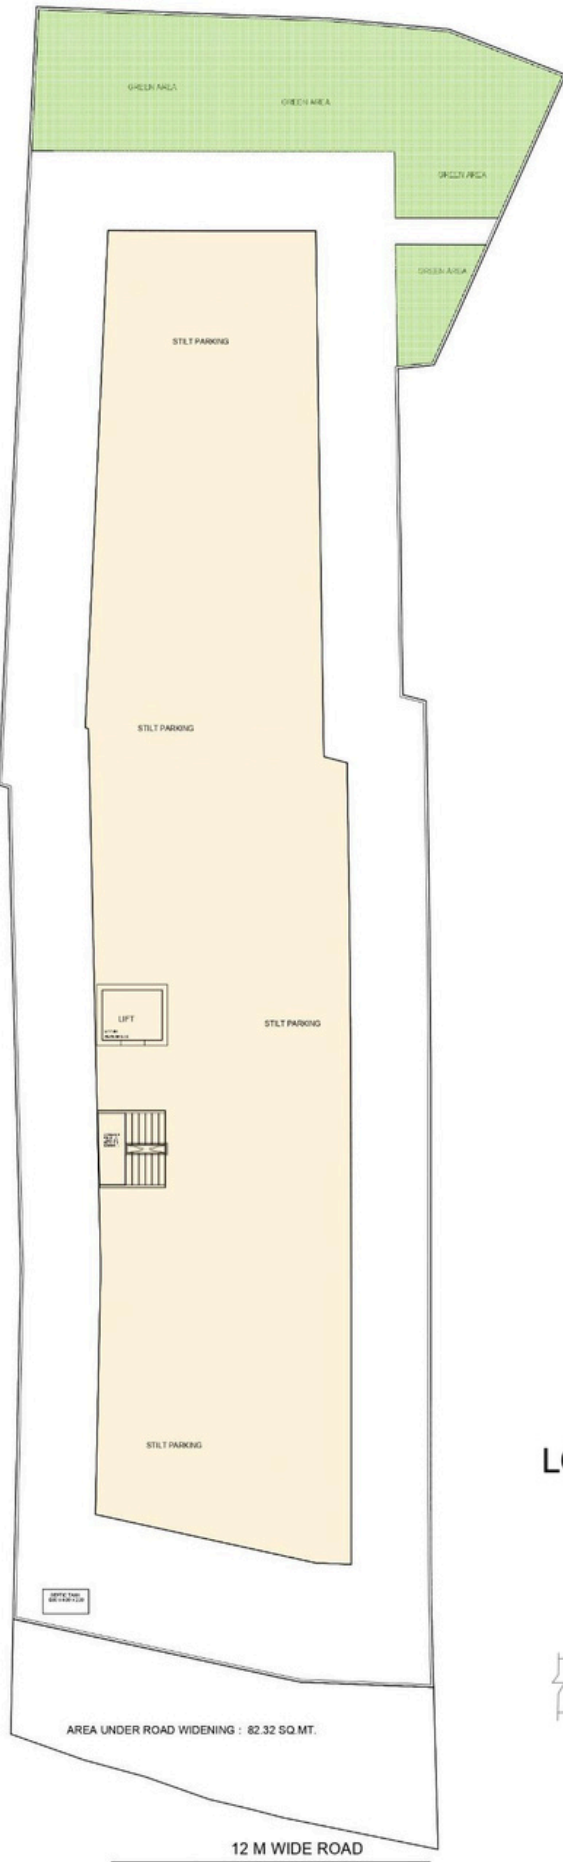


LOCATION PLAN



GROUND FLOOR PARKING PLAN



FIRST FLOOR PLAN

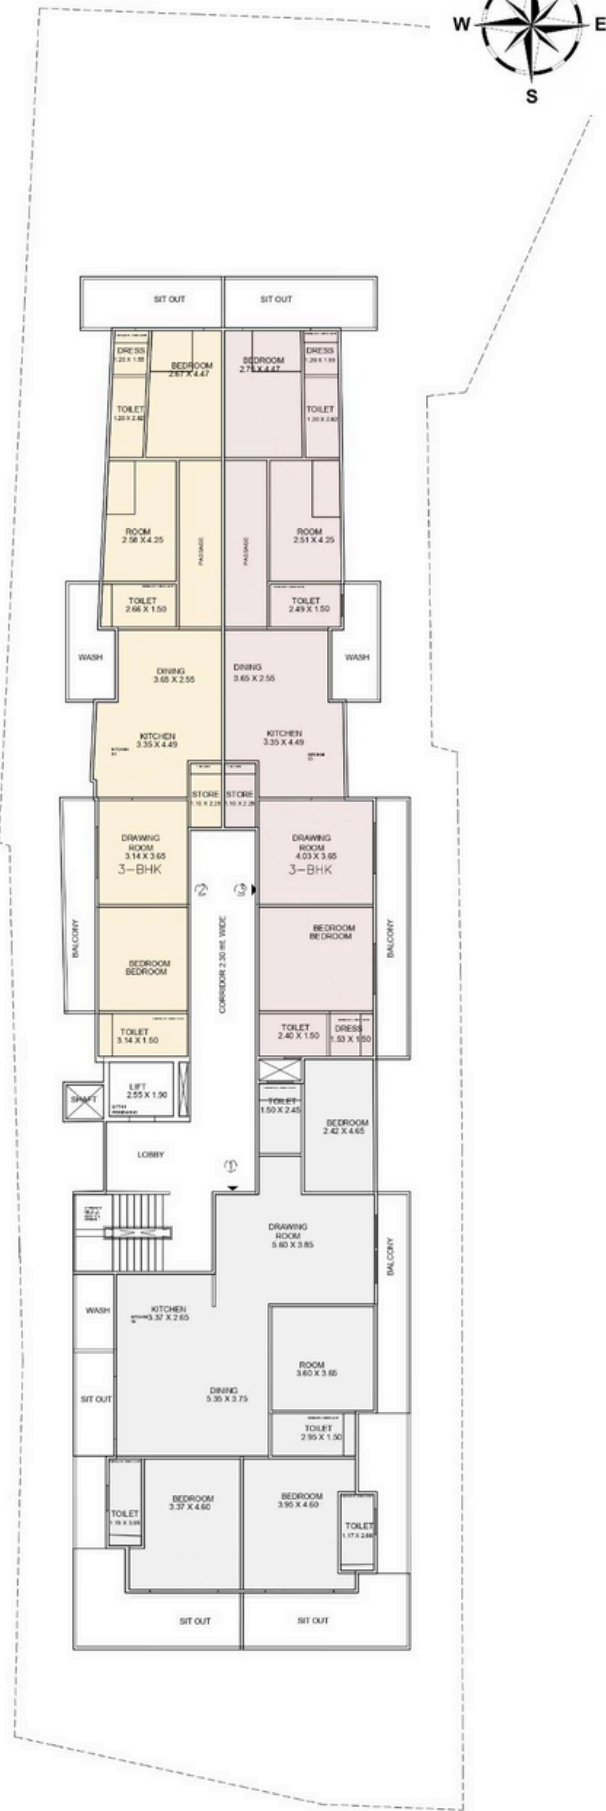

SECOND / THIRD / FOURTH
FLOOR PLAN