BOMBAY SUPER


HEIGHT-1








GROUND FLOOR PLAN

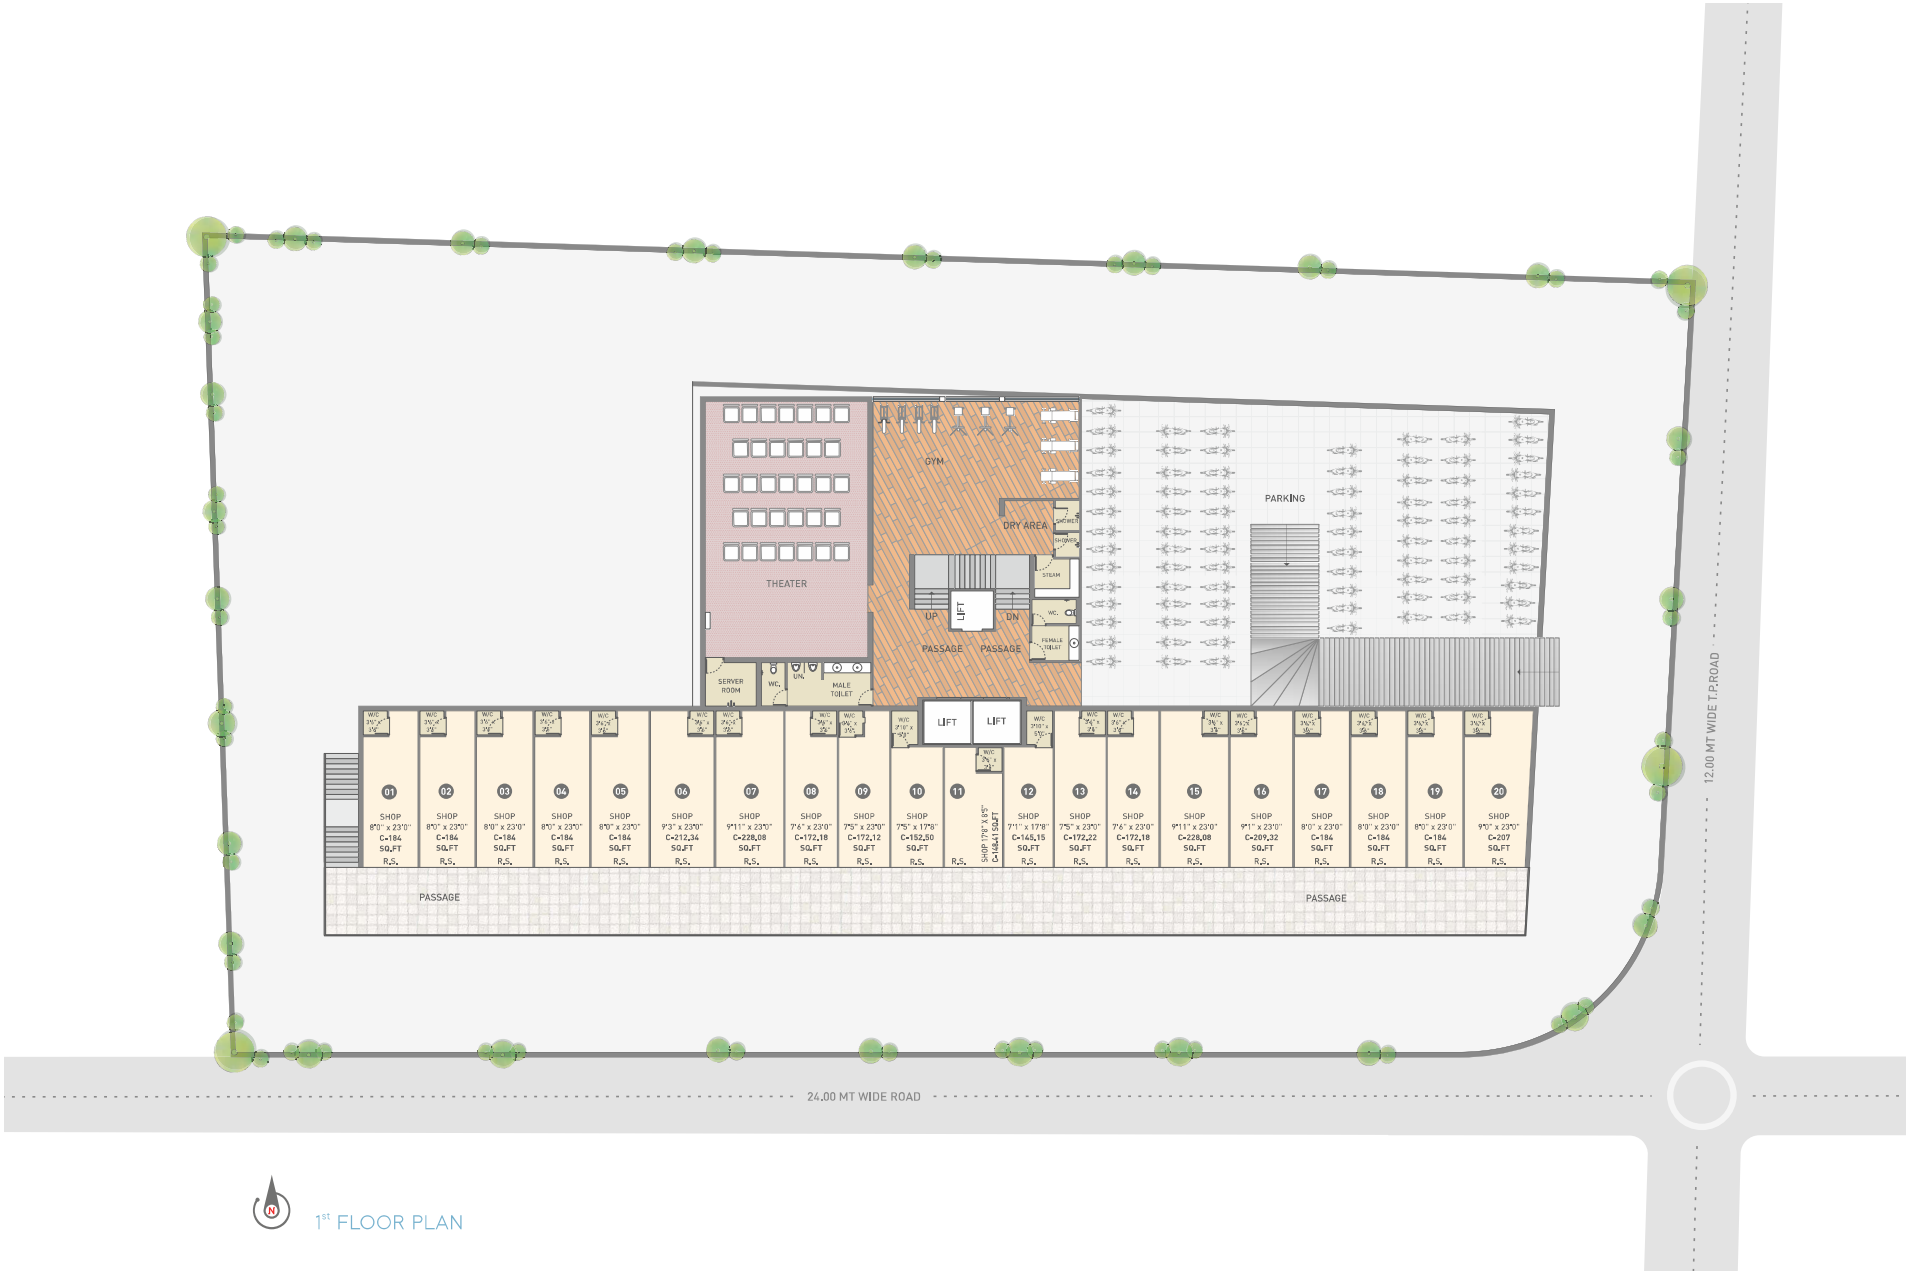

1st FLOOR PLAN



2nd FLOOR PLAN

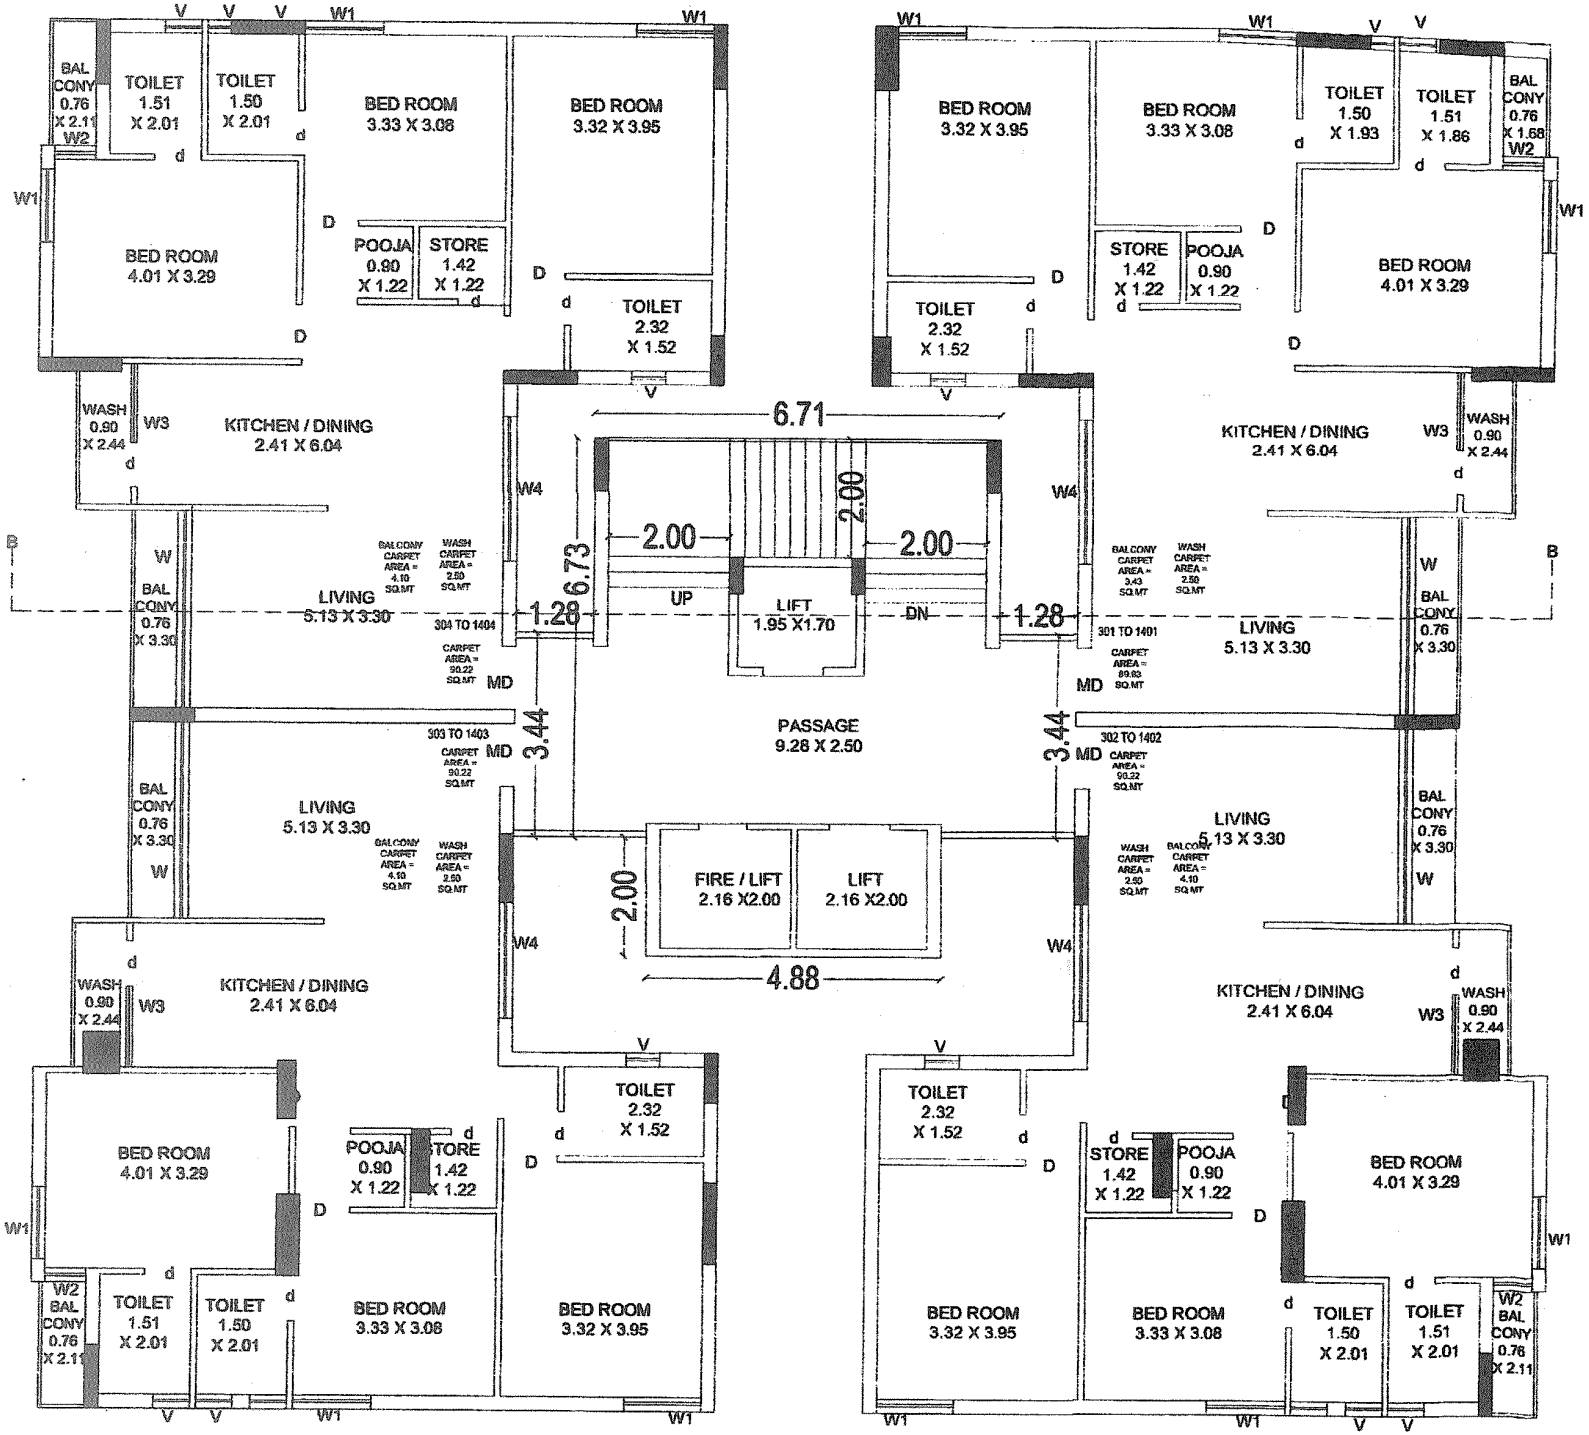

3RD TO 14TH FLOOR PLAN

SCALE 1:100

AMENITIES

- GYMNASIUM
- INDOOR THEATRE
- GARDEN
- KIDS PLAY AREA
- ENTRANCE FOYER
- AC DRAINAGE PIPE LINE
- FIRE FIGHTING SYSTEM
- LOANABLE TITLE CLEAR
- GAZEBO
- SOLAR
- INTERCOM SYSTEM
- 24X7 SECURITY
- ALLOTED CAR PARKING
- COMMON BORE
- CCTV CAMERA
- COMMON STAIRS
- COMMON LIFT
- GAS CONNECTION

SPECIFICATION

ENTRANCE :
Exclusive Reception Foyer

BATHROOM :
Decorative Glazed Tile up to slab level with quality bathroom fitting

LIFT :
Standard company auto door lift

ELECTRIFICATION :
Concealed Electrification with sufficient light, T.V., telephone point with modular accessories

FLOORING :
Standard Quality Vitrified Tile

WINDOW :
Aluminium section sliding window


SANITARY FITTING :
Standard company sanitary ware

KITCHEN :
Granites sandwich platform with S.S. sink and Glazed Tile up to slab level

DOOR :
Attractive main door only
Attractive inside wooden door

FINISHING :
Outside acrylic paint,
inside putty finishing

PLUMBING :
Standard company CP fitting,
Good quality plumbing material and sanitary fittings

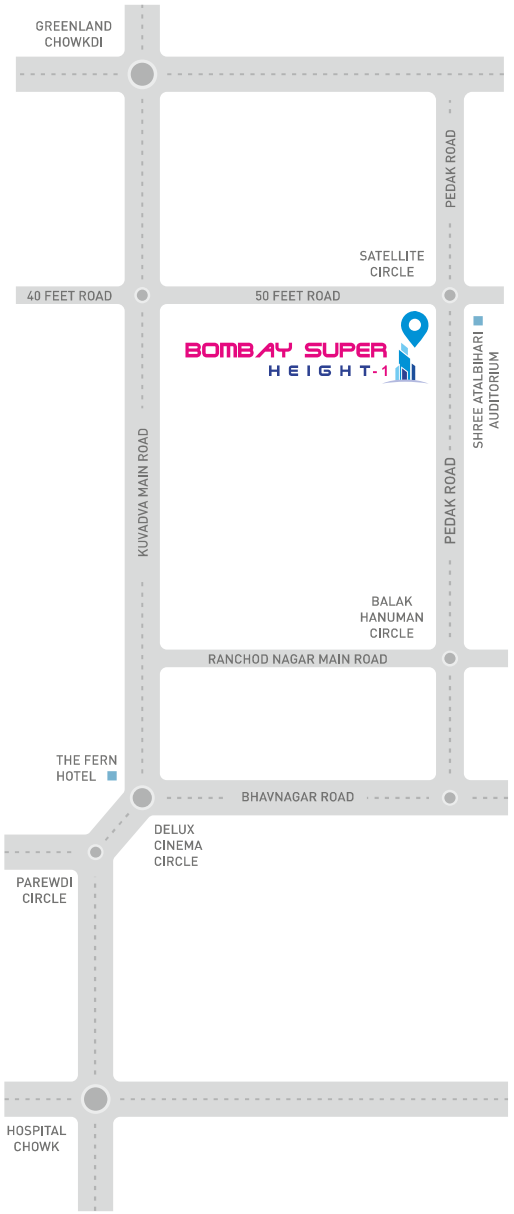

DEVELOPER:
AAKAR DEVELOPERS

Contact

Pintubhai Patel
(Bombay Super)
98981 02458

Jigneshbhai Ramani
(Aakar Print)
93274 11733

Vinubhai Unadkat
(J.D. Builders)
94262 26016

Bharatbhai Bhindora
(Drashti Developers)
98252 75984

Alpeshbhai Keshariya
98252 62563

SITE ADDRESS : Pedak Road, Opp. Atal Bihari Auditorium, Rajkot.