



RERA NO. _____



ADJ. F.P. NO. 1/A

$$\sqrt{68.14}$$

2.77

59.48

18.00 MT. WIDE T.P. ROAD

$$\sqrt{61.27}$$

ADJ. F.P. NO. 4/3

4.19

3.74 mt. WIDE DRIVEWAY

6.10 mt. WIDE DRIVEWAY

5
CAR PARKING

ADJ. F.P. NO. 1/B

$$\sqrt{65.52}$$

14.84

5.48

BASEMENT FLOOR PLAN


SCALE - 1 : 100



ADJ. F.P. NO. 1/A

68.14

2.77

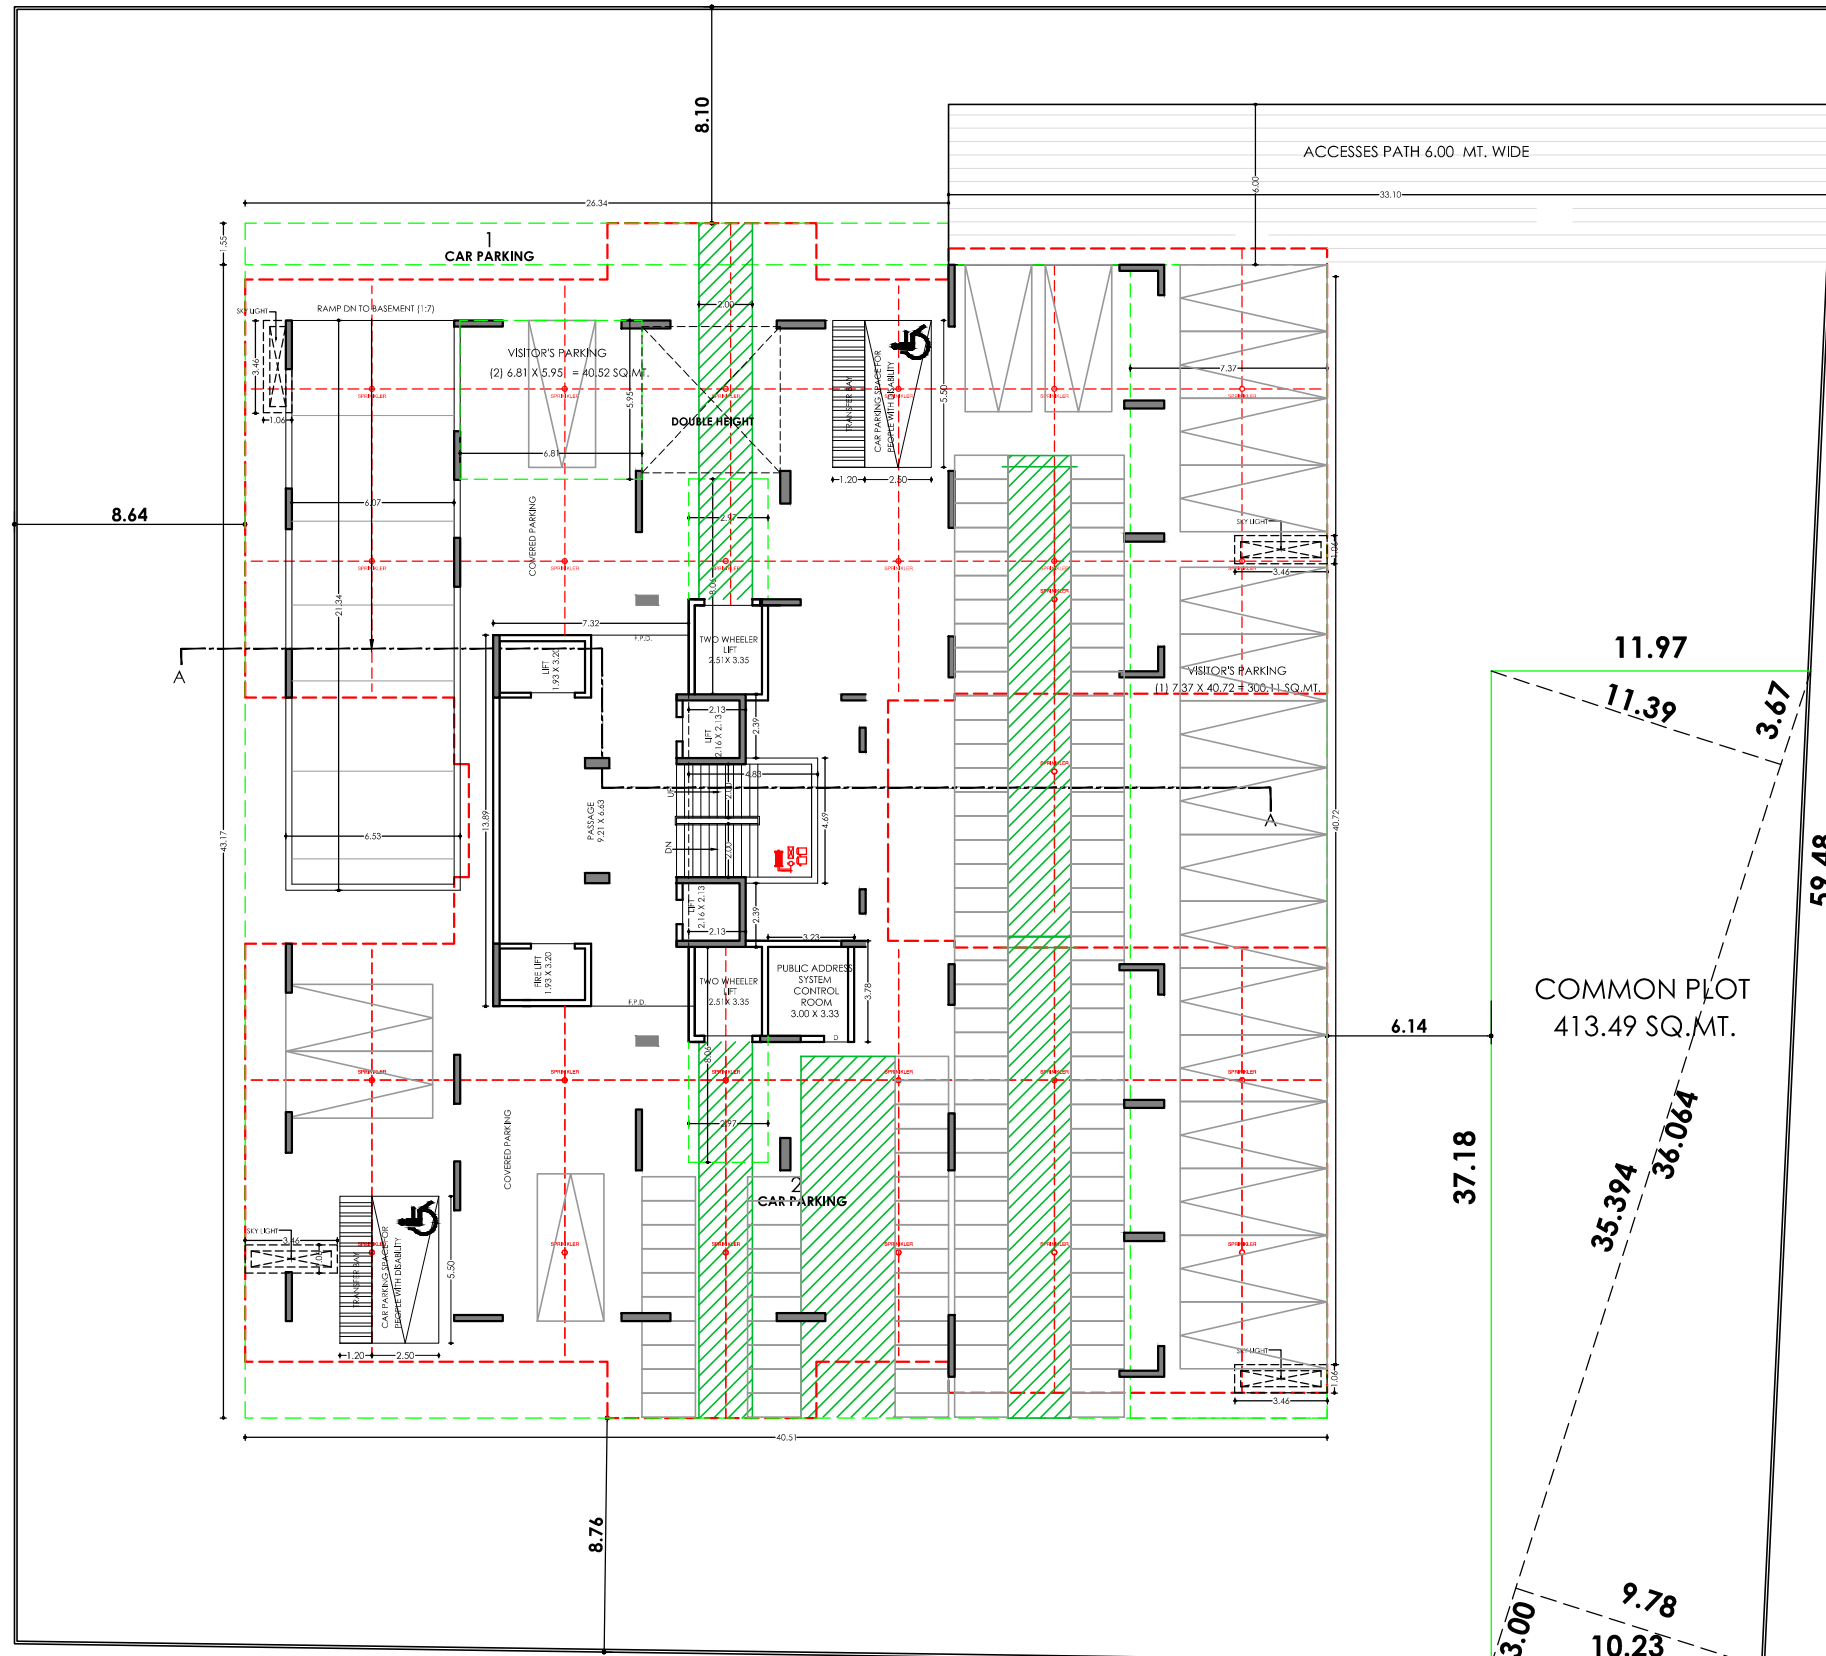

61.27

ADJ. F.P. NO. 4/3

GROUND FLOOR PLAN

SCALE - 1 : 100

ADJ. F.P. NO. 1/B

65.52

COMMON PLOT
413.49 SQ.MT.

59.48


18.00 MT. WIDE T.P. ROAD






1ST FLOOR PLAN



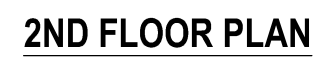






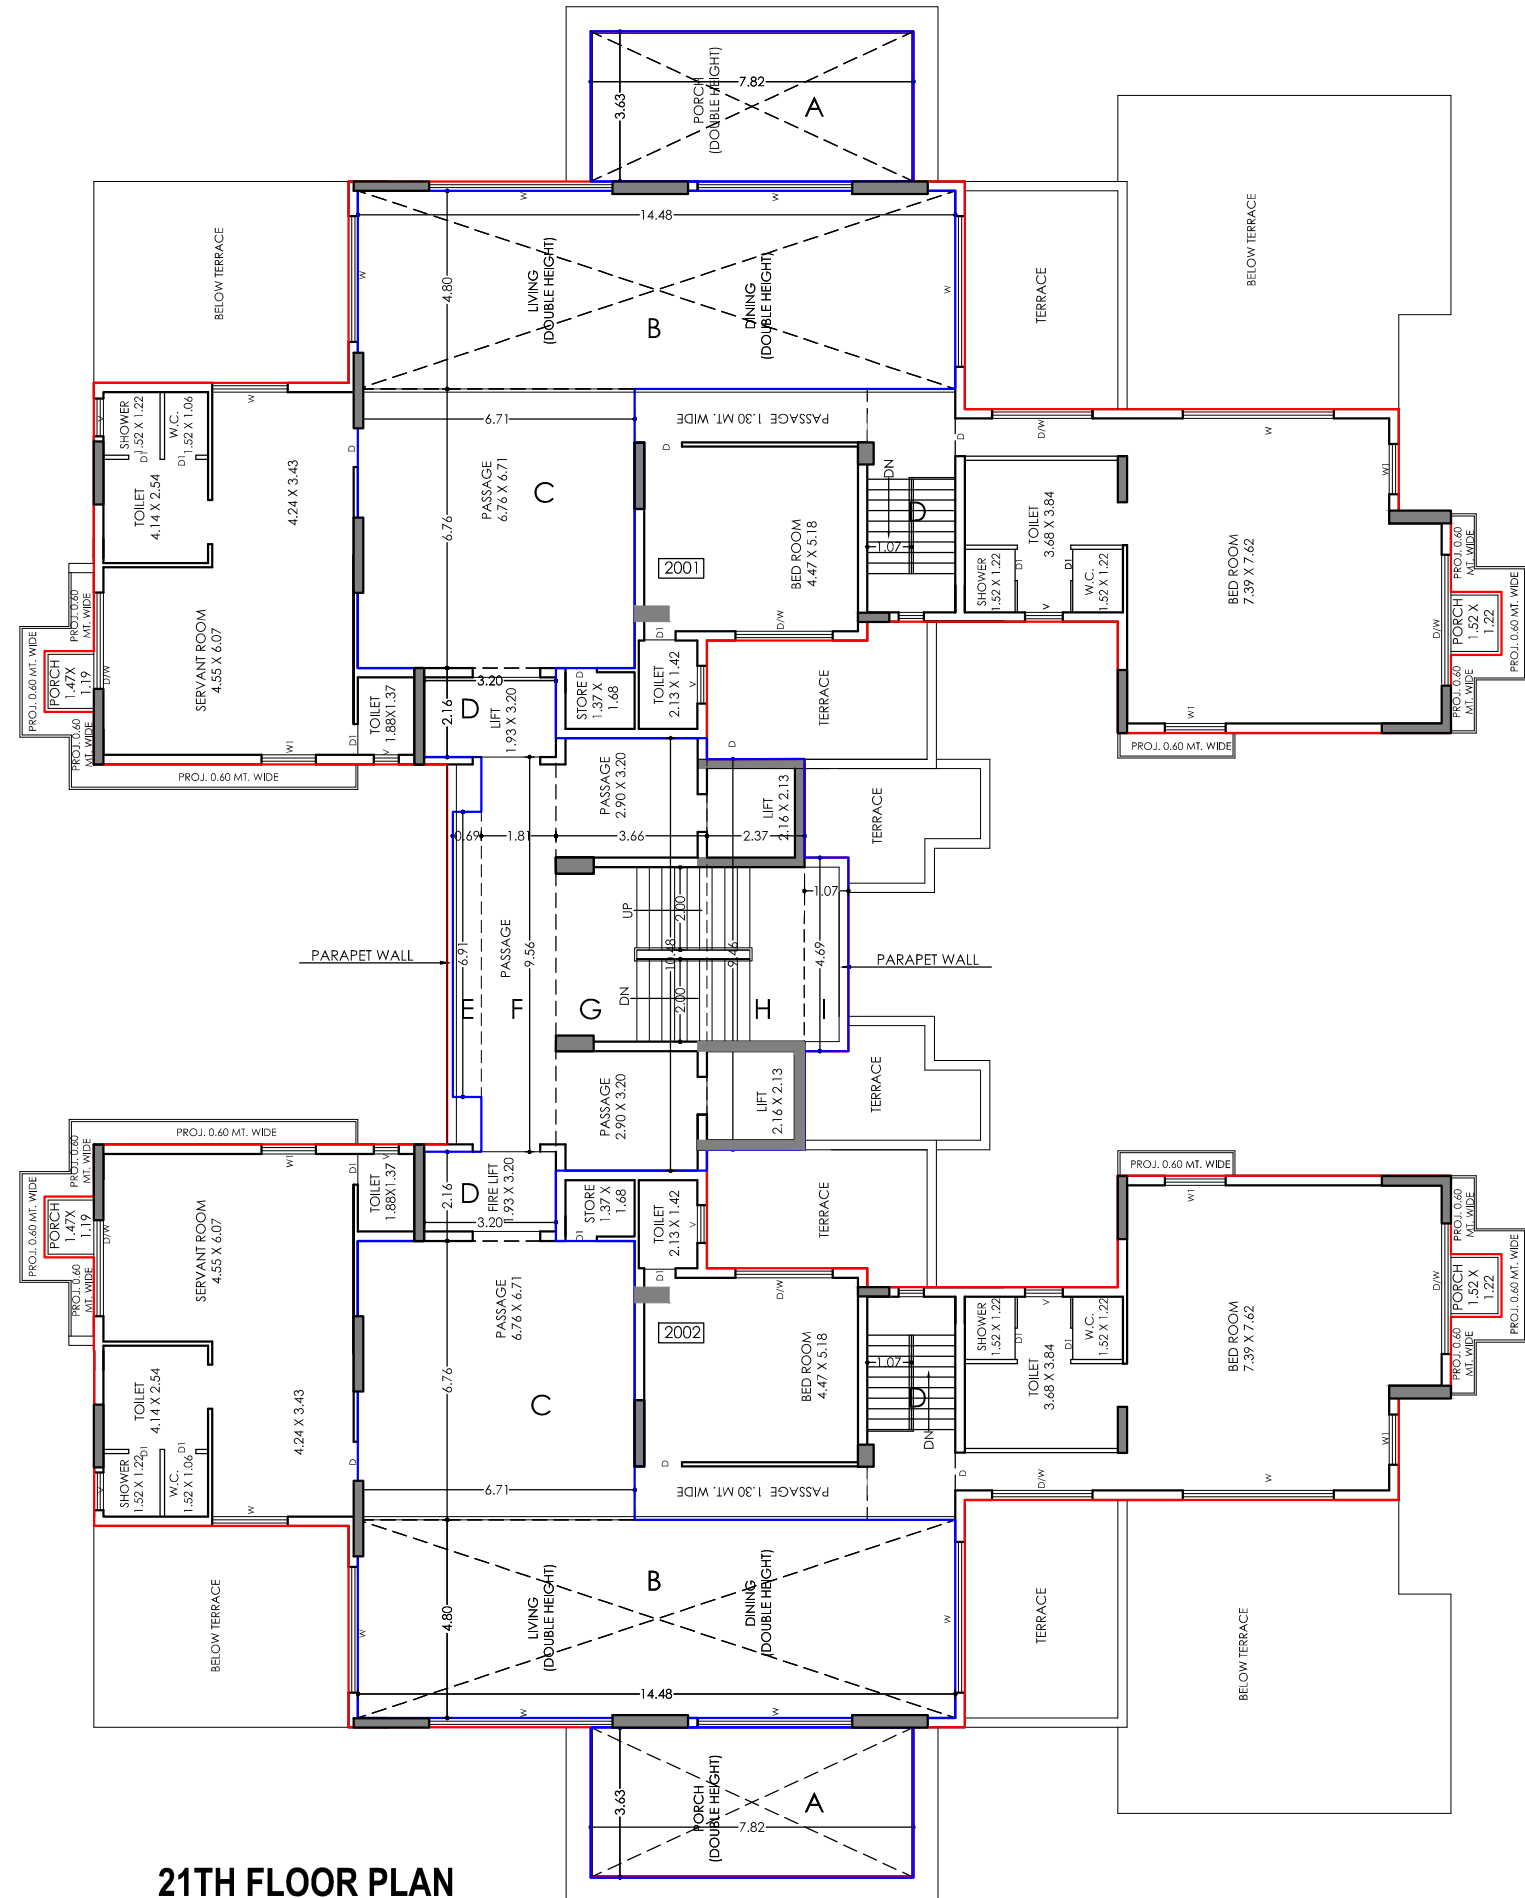

21TH FLOOR PLAN



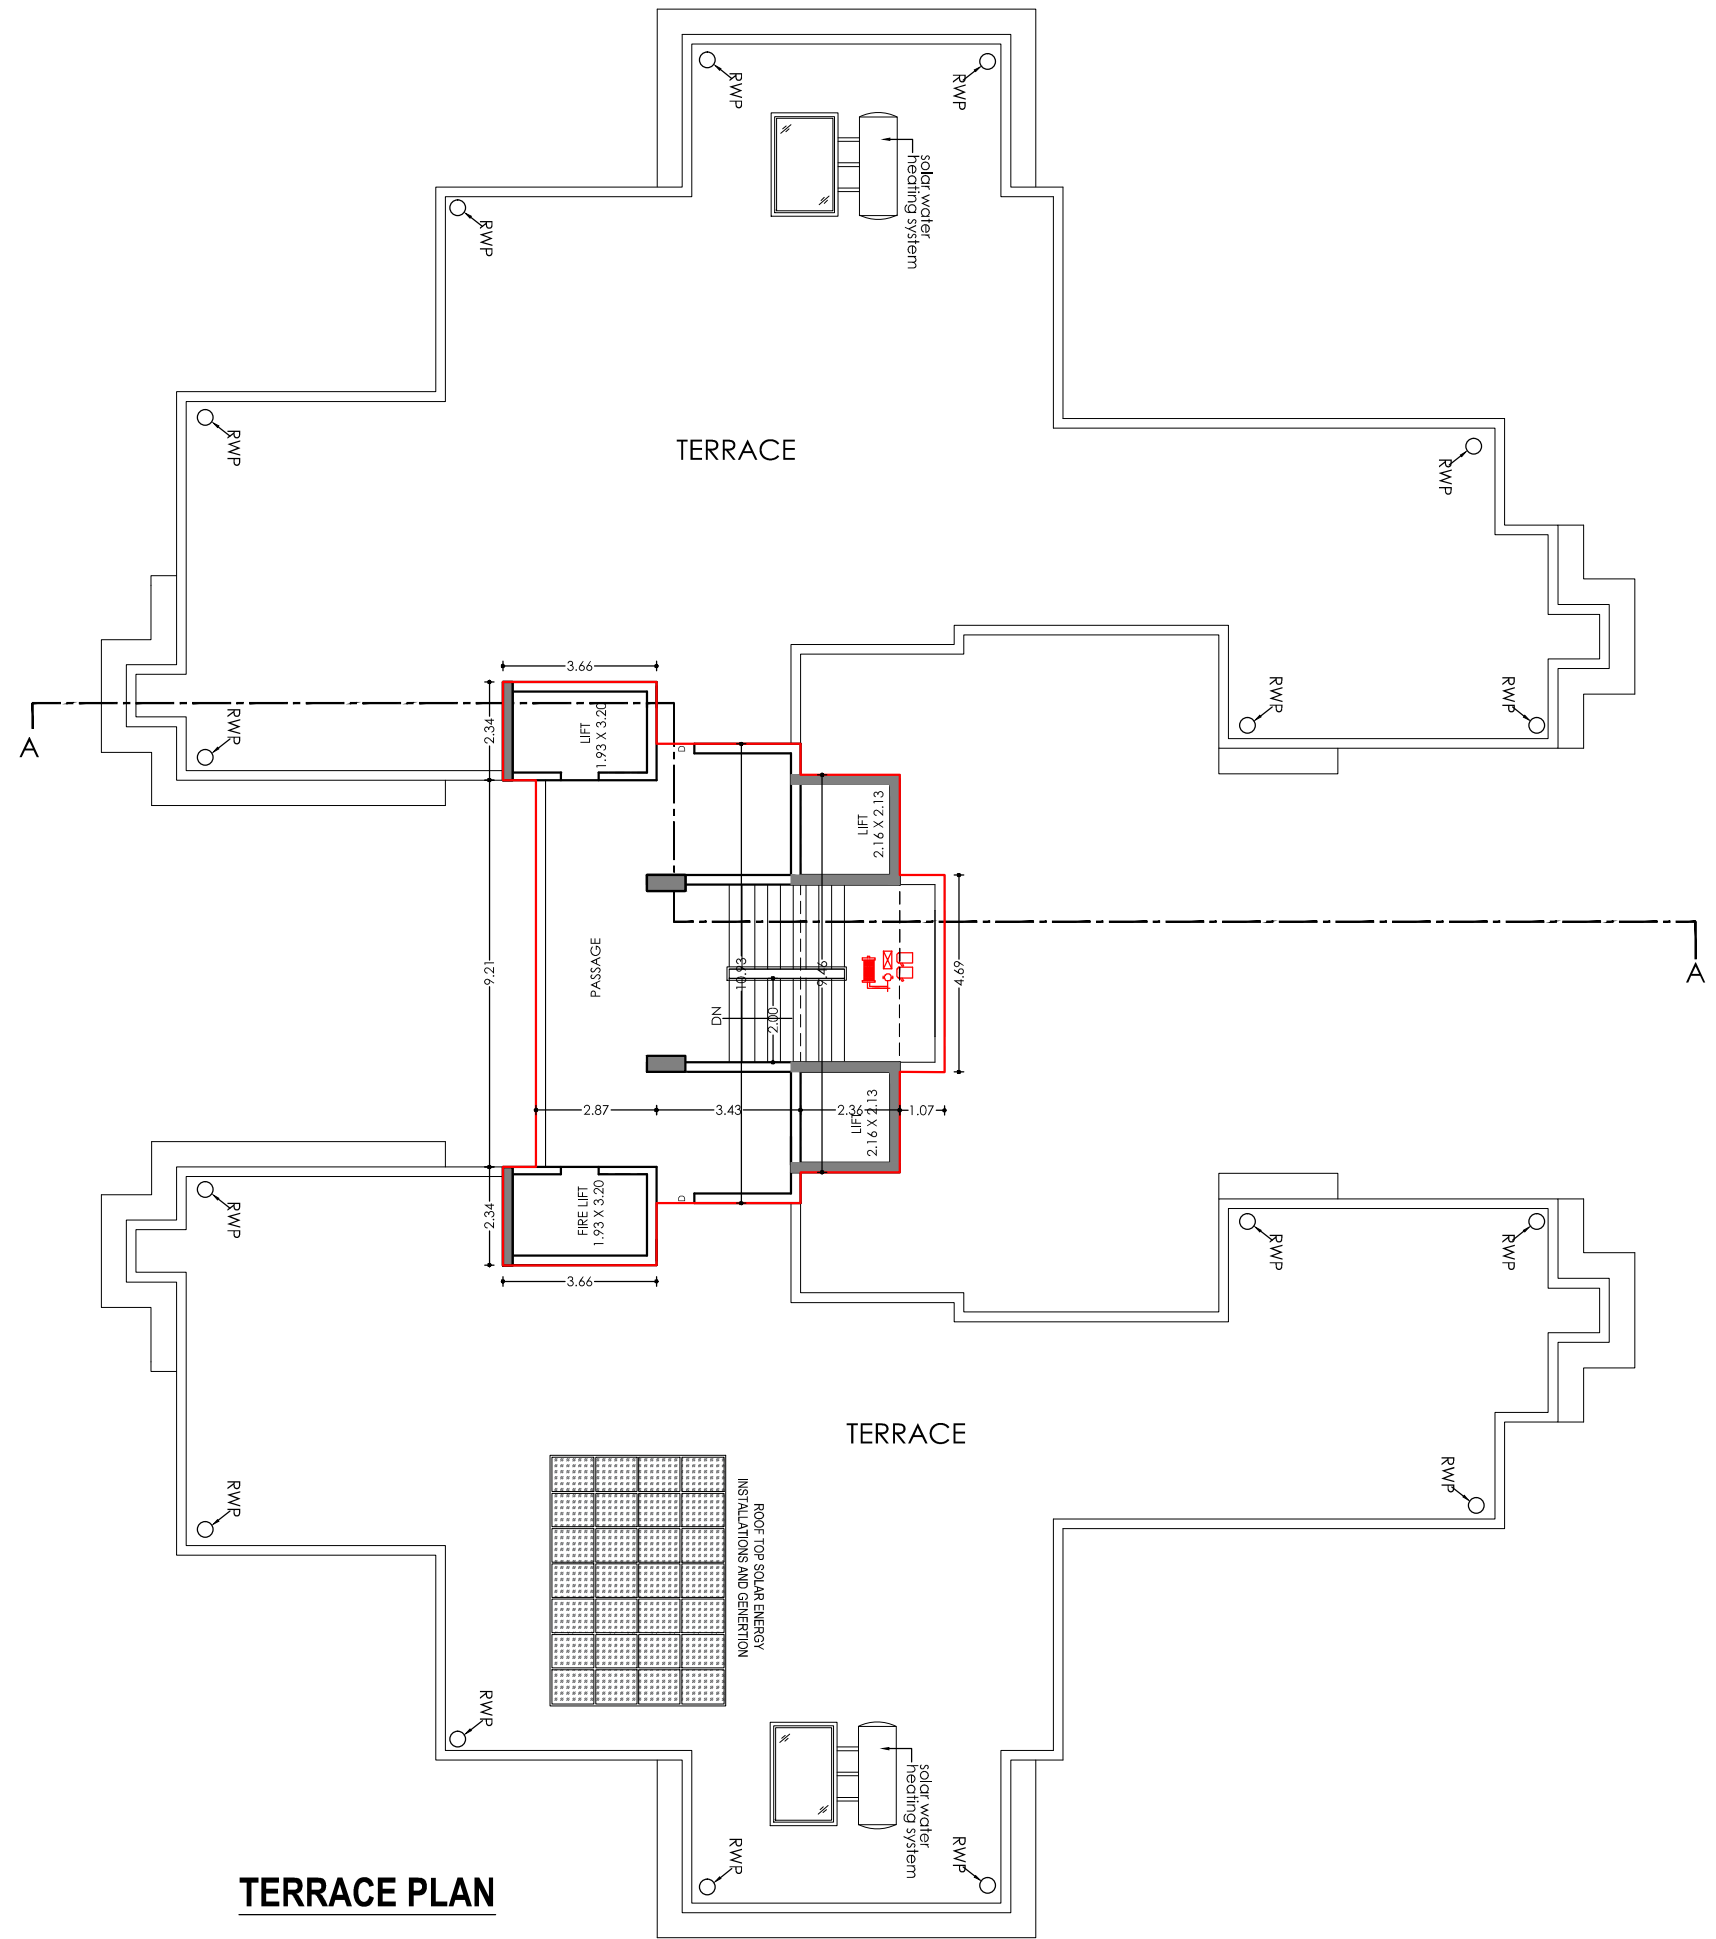

TERRACE PLAN



ELEVATED LUXURY AT ITS BEST..

LIFE STYLE AMENITIES

- Multi-purpose Room.
- CCTV.
- Letterbox.

SPECIFICATIONS:-

- WINDOWS :-

Aluminum windows
- COLOUR :-

- Internal finish - cement base putty

- External finish - Texture finish with 100% weather resistant acrylic paint
- PLUMBING & SANITATION :-

- 2 Master bed - counseled bath fitting with body jets & thermostat & rain shower.

- Other bathroom shower panel & single lever system.

- kohler / Grohe or eq. fittings.

Sanitary ware - Kohler / Duravit / Toto table top basins in master bed and all wall hung w.c.s'
- DOORS:-

* MAIN DOOR -

designer main door

All internal doors will not be provided by the builders.


- DG SET -

- All common amenities and common lightig & important light points in an apratment connected to DG supply.
- SURVEILLANCE -

All common areas and typical lobby areas covered under CCTV surveillance .
- FIRE FIGHTING -

As per approved standards.



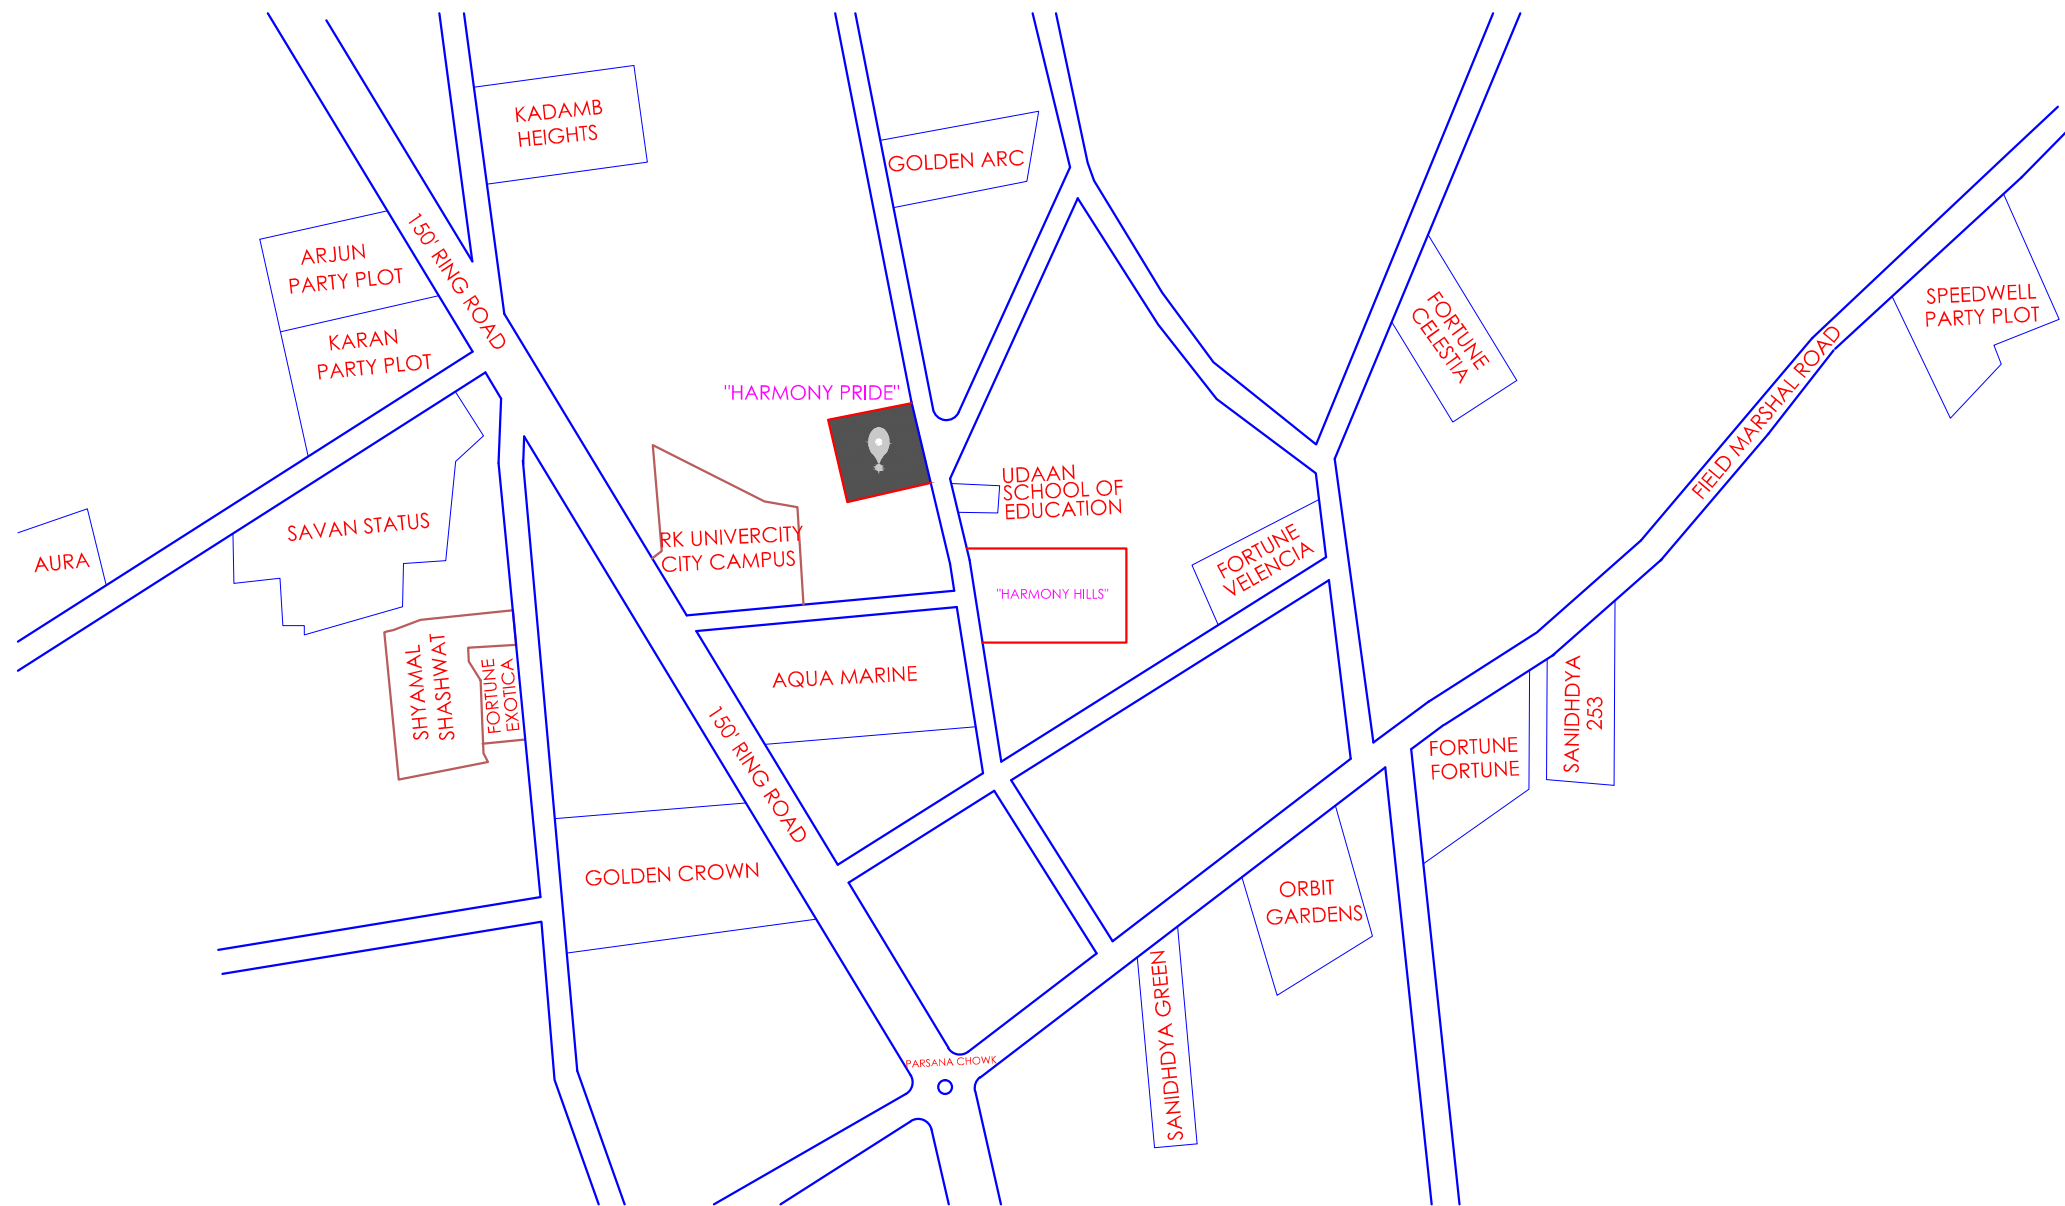

:PROMOTER NAME:

**HARVIN DEVELOPER LLP DESIGNATED PARTNER'S
VINODKUMAR KALABHAI AASODARIYA
PARTH RAMESHBHAI KOYANI
BOOKING CONTACT:- 97997 47947**

:ARCHITECT:

PRATIK DADHANIA

:STRUCTURE ENGINEER:

GEO DESIGNS & RESEARCH P. LTD .

:LEGAL ADVISOR:

VISHAL GINOYA

