





INFINITY ICON


INFINITY ICON

Max Coffee Momo Kids Own Reebok i Phones Dams Dominos Armani Pizza Hut U.S. Polo WoodLand Janrol Star



INFINITY ICON



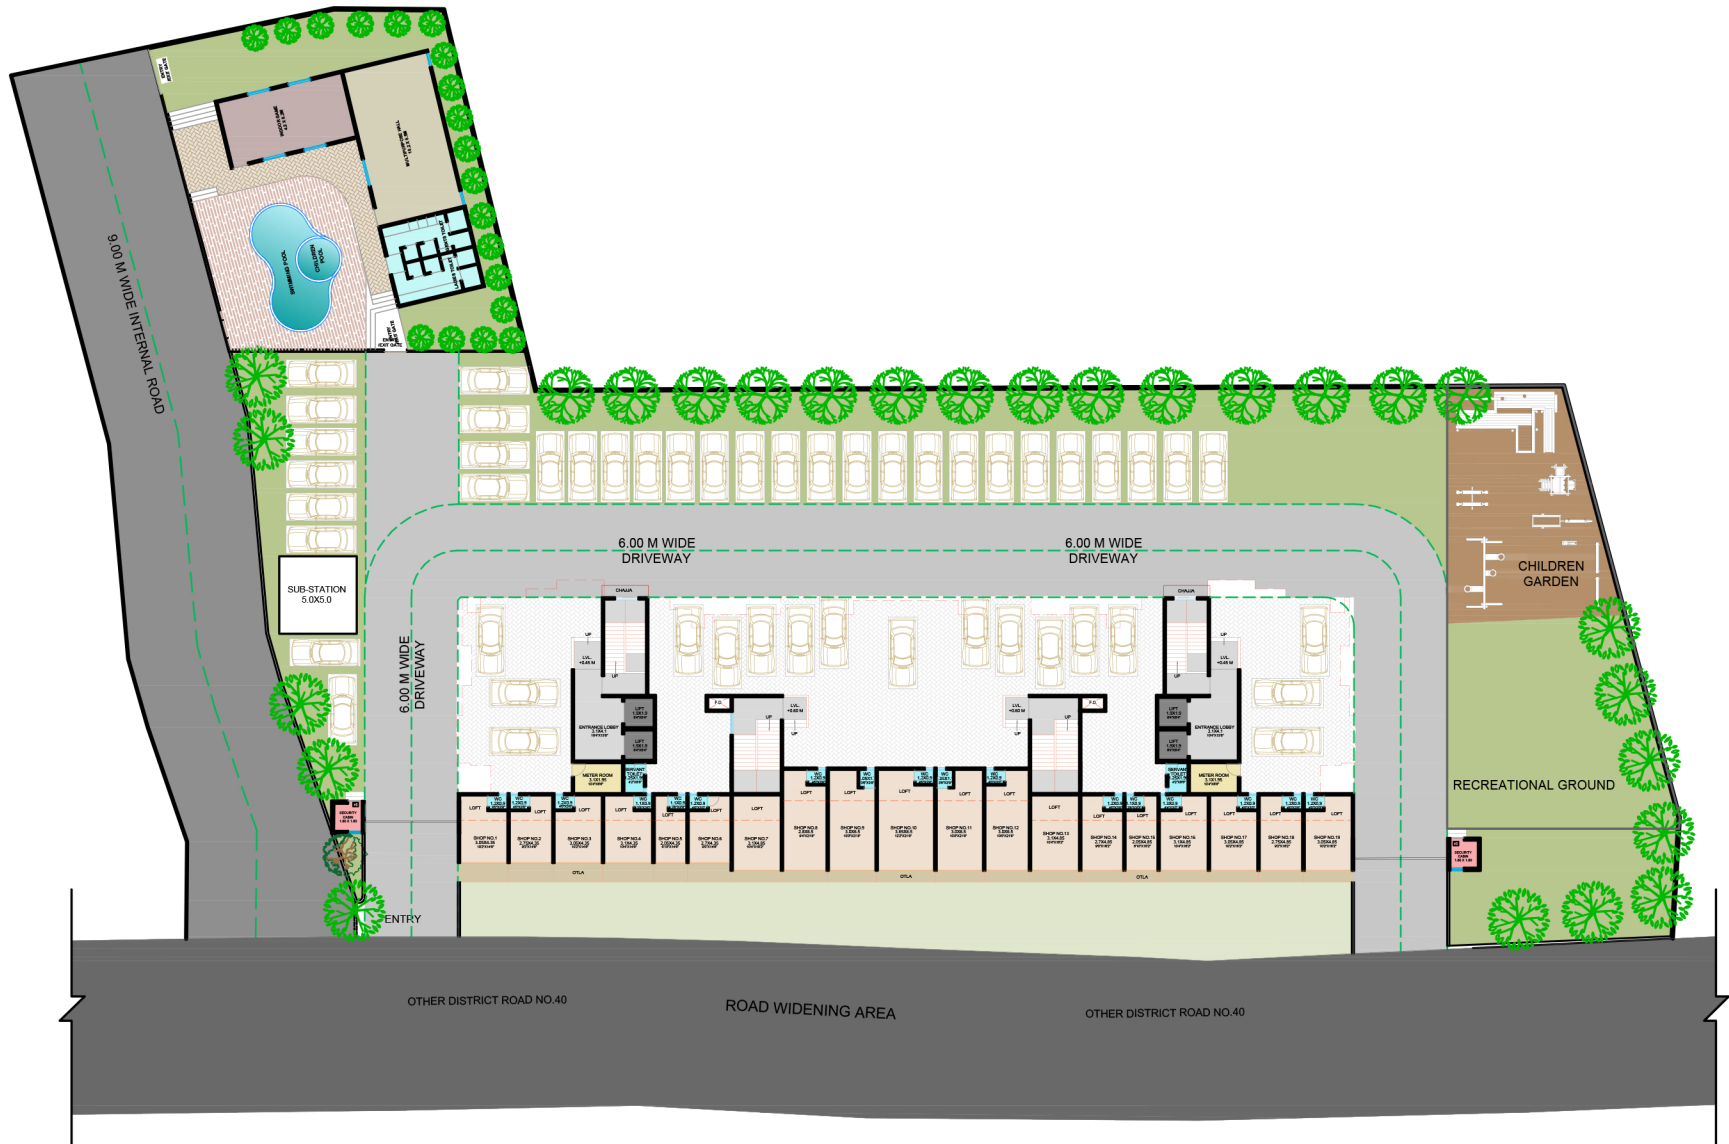

- GENERAL NOTES -**
- THIS IS ONLY CONCEPTUAL LAYOUT , FINAL LAYOUT IS SUBJECT TO APPROVAL.
 - NO ELEVATION FEATURE ARE SHOWN IN DRAWINGS.IT WILL BE INCORPORATE AT TIME OF EXECUTIONS.
 - ALL SIZES ARE FROM UNFINISHED WALL TO WALL.
 - ROOM SIZES ARE INCLUSIVE OF ENCLOSE BALCONY AND CUP BOARD IF PROVIDED.
 - DIMENSIONS SHOWN IN FEET INCHES ARE ROUND OFF.
 - ACTUAL SIZES OF FINISHED UNIT MIGHT BE LESSER THAN SHOWN DUE TO PLASTERING, PUTTI OR STRUCTURAL MEMBERS LIKE COLUMN OFFSET OR BEAM OFFSET.

PROJECT NAME -
PLOT BEARING G.NO./S.NO./H.NO-23/03 AT
VILLAGE TALEGAON, TAL. KHALAPUR, RAIGAD.

DRAWING TITLE -
SITE FLOOR PLAN

DRAWN BY -
 NAFEES MANCHEKAR

CHECKED BY -
 ANIL H. SAKARIA (JAIN)

DEVELOPER -
 M/S. INFINITY GROUP


DATE -
 09/03/2023

ARCHITECT -



A - WING

B - WING

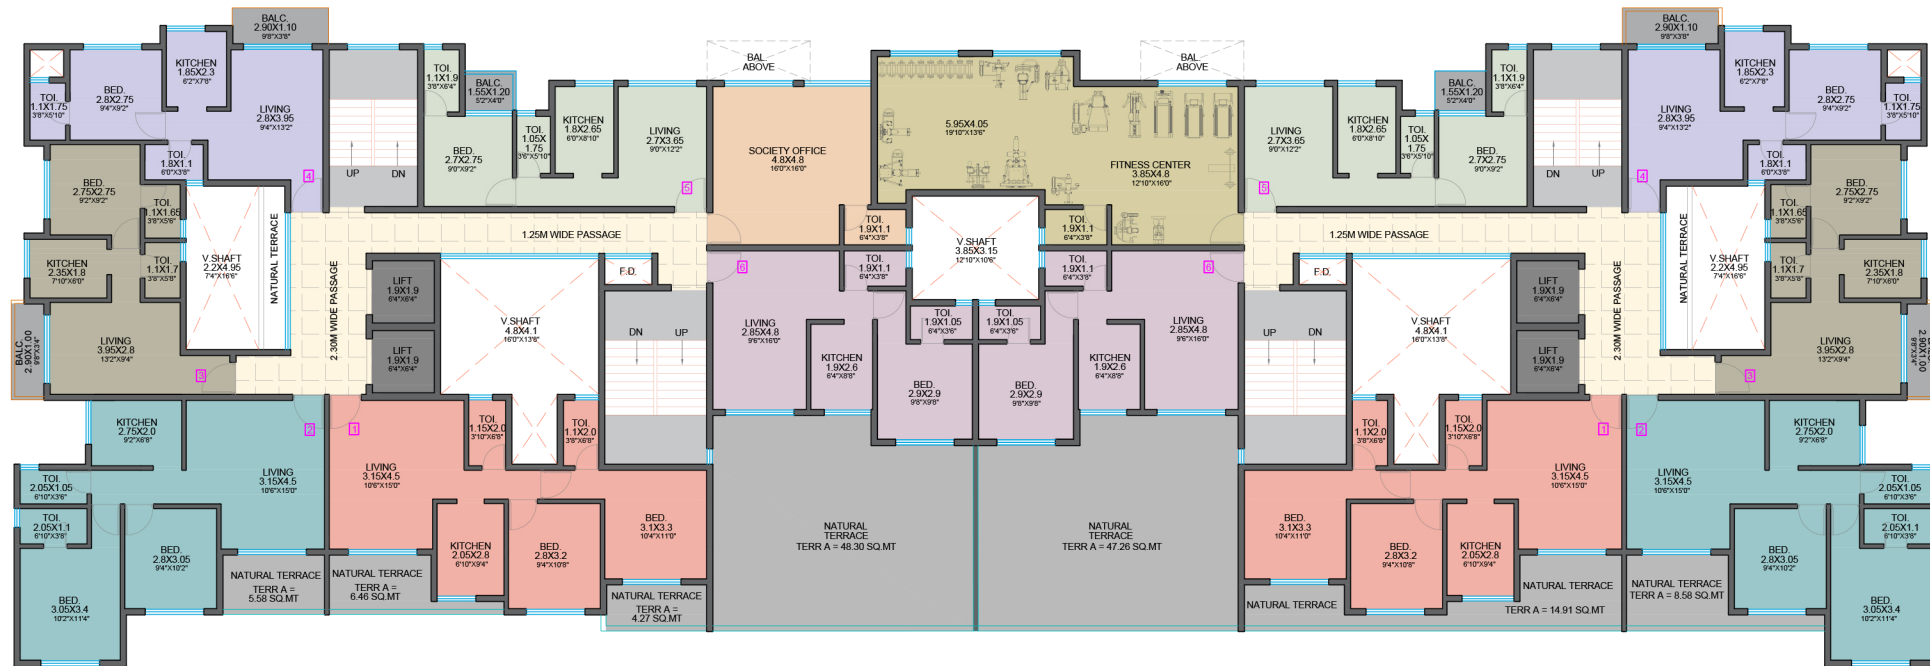

GENERAL NOTES -

- THIS IS ONLY CONCEPTUAL LAYOUT , FINAL LAYOUT IS SUBJECT TO APPROVAL.
- NO ELEVATION FEATURE ARE SHOWN IN DRAWINGS,IT WILL BE INCORPORATE AT TIME OF EXECUTIONS.
- ALL SIZES ARE FROM UNFINISHED WALL TO WALL.
- ROOM SIZES ARE INCLUSIVE OF ENCLOSE BALCONY AND CUP BOARD IF PROVIDED.
- DIMENSIONS SHOWN IN FEET INCHES ARE ROUND OFF.
- ACTUAL SIZES OF FINISHED UNIT MIGHT BE LESSER THAN SHOWN DUE TO PLASTERING, PUTTI OR STRUCTURAL MEMBERS LIKE COLUMN OFFSET OR BEAM OFFSET.

PROJECT NAME -
PLOT BEARING G.NO./S.NO./H.
NO-23/03 AT VILLAGE TALEGAON,
TAL. KHALAPUR, RAIGAD.

DRAWING TITLE -
1ST FLOOR PLAN

DRAWN BY -
NAFEES MANCHEKAR

DEVELOPER -
M/S. INFINITY GROUP

CHECKED BY -
ANIL H. SAKARIA (JAIN)

DATE -
09/03/2023

ARCHITECT -



PROJECT NO.	
-------------	--

DRAWING NO.
03

REVISION NO

UNIT
FEET & METER

SCALE
1:100

SHEET
30



A - WING

B - WING



GENERAL NOTES -

- THIS IS ONLY CONCEPTUAL LAYOUT, FINAL LAYOUT IS SUBJECT TO APPROVAL.
- NO ELEVATION FEATURE ARE SHOWN IN DRAWINGS, IT WILL BE INCORPORATE AT TIME OF EXECUTIONS.
- ALL SIZES ARE FROM UNFINISHED WALL TO WALL.
- ROOM SIZES ARE INCLUSIVE OF ENCLOSE BALCONY AND CUP BOARD IF PROVIDED.
- DIMENSIONS SHOWN IN FEET INCHES ARE ROUND OFF.
- ACTUAL SIZES OF FINISHED UNIT MIGHT BE LESSER THAN SHOWN DUE TO PLASTERING, PUTTI OR STRUCTURAL MEMBERS LIKE COLUMN OFFSET OR BEAM OFFSET.

PROJECT NAME -

PLOT BEARING G.NO./S.NO./H. NO-23/03 AT VILLAGE TALEGAON, TAL. KHALAPUR, RAIGAD.

DRAWING TITLE -

2ND TO 7TH, 9TH & 10TH FLOOR

DRAWN BY -

NAFEES MANCHEKAR

CHECKED BY -

ANIL H. SAKARIA (JAIN)

DATE -

09/03/2023

DEVELOPER -

M/S. INFINITY GROUP

ARCHITECT -



PROJECT NO.

-

SCALE

1:100

SHEET

A4

DRAWING NO.

04

SHEET

4 OF 8

REVISION NO.

00

UNIT

FEET & METER



A - WING

B - WING



GENERAL NOTES -

- THIS IS ONLY CONCEPTUAL LAYOUT, FINAL LAYOUT IS SUBJECT TO APPROVAL.
- NO ELEVATION FEATURE ARE SHOWN IN DRAWINGS, IT WILL BE INCORPORATE AT TIME OF EXECUTIONS.
- ALL SIZES ARE FROM UNFINISHED WALL TO WALL.
- ROOM SIZES ARE INCLUSIVE OF ENCLOSURE BALCONY AND CUP BOARD IF PROVIDED.
- DIMENSIONS SHOWN IN FEET INCHES ARE ROUND OFF.
- ACTUAL SIZES OF FINISHED UNIT MIGHT BE LESSER THAN SHOWN DUE TO PLASTERING, PUTTI OR STRUCTURAL MEMBERS LIKE COLUMN OFFSET OR BEAM OFFSET.

PROJECT NAME -

**PLOT BEARING G.NO./S.NO./H.
NO-23/03 AT VILLAGE TALEGAON,
TAL. KHALAPUR, RAIGAD.**

DRAWING TITLE -

8TH FLOOR PLAN

DRAWN BY -

NAFEES MANCHEKAR

CHECKED BY -

ANIL H. SAKARIA (JAIN)

DATE -

09/03/2023

DEVELOPER -

M/S. INFINITY GROUP

ARCHITECT -



PROJECT NO.

-

SCALE

1:100

SHEET

A4

DRAWING NO.

05

SHEET

5 OF 8


REVISION NO.

00


UNIT

FEET & METER




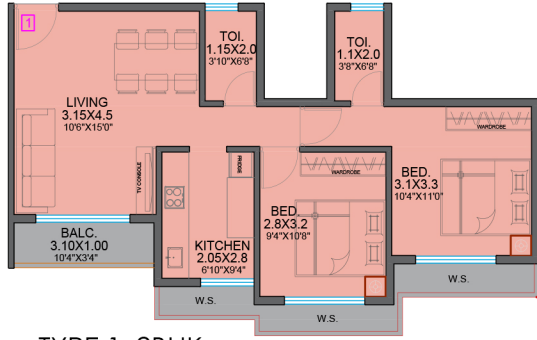


TYPE 1_2BHK
SA = 1000 SQ.FT.

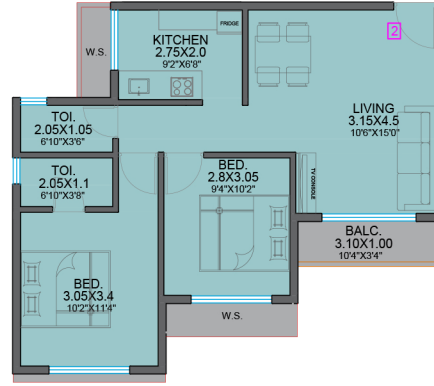


TYPE 2_2BHK
SA = 965 SQ.FT.

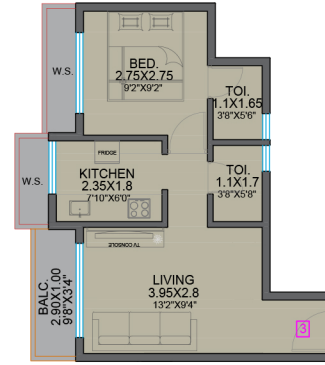


TYPE 3_1BHK
SA = 615 SQ.FT.

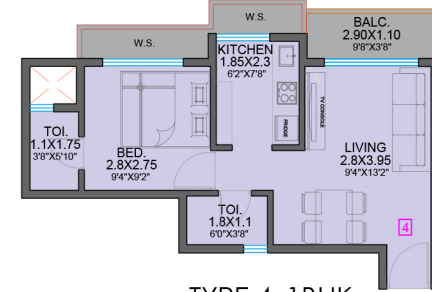


TYPE 4_1BHK
SA = 630 SQ.FT.

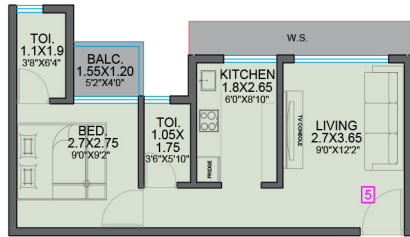

TYPE 5_1BHK. SA = 580 SQ.FT.

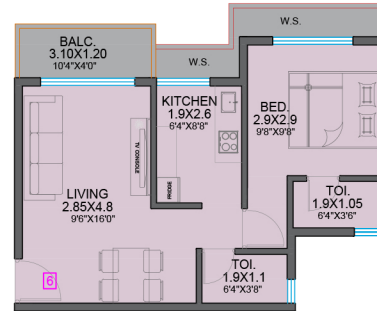

TYPE 6_1BHK
SA = 730 SQ.FT.

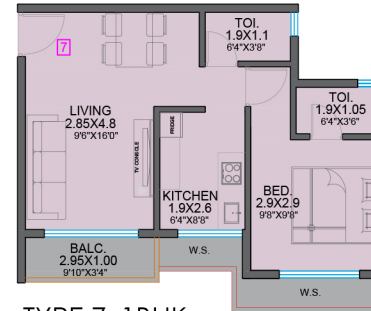

TYPE 7_1BHK
SA = 715 SQ.FT.

TYPE OF FLATS	SALE AREA	TOTAL NO. OF FLATS IN "A-WING "	TOTAL NO. OF FLATS IN "B-WING "	GRAND TOTAL
TYPE 1 (2BHK)	1000	11	11	22
TYPE 2 (2BHK)	965	10	10	20
TYPE 3 (1BHK)	615	10	10	20
TYPE 4 (1BHK)	630	10	10	20
TYPE 5 (1BHK)	580	10	10	20
TYPE 6 (1BHK)	730	10	10	20
TYPE 7 (1BHK)	715	11	11	22
		TOTAL:		144

GENERAL NOTES -

- THIS IS ONLY CONCEPTUAL LAYOUT , FINAL LAYOUT IS SUBJECT TO APPROVAL.
- NO ELEVATION FEATURE ARE SHOWN IN DRAWINGS,IT WILL BE INCORPORATE AT TIME OF EXECUTIONS.
- ALL SIZES ARE FROM UNFINISHED WALL TO WALL.
- ROOM SIZES ARE INCLUSIVE OF ENCLOSE BALCONY AND CUP BOARD IF PROVIDED.
- DIMENSIONS SHOWN IN FEET INCHES ARE ROUND OFF.
- ACTUAL SIZES OF FINISHED UNIT MIGHT BE LESSER THAN SHOWN DUE TO PLASTERING, PUTTI OR STRUCTURAL MEMBERS LIKE COLUMN OFFSET OR BEAM OFFSET.

PROJECT NAME -

**PLOT BEARING G.NO./S.NO./H.
NO-23/03 AT VILLAGE TALEGAON,
TAL. KHALAPUR, RAIGAD.**

DRAWING TITLE -

TYPICAL FLOOR UNIT PLANS

DRAWN BY -

NAFEES MANCHEKAR

CHEAKED BY -

ANIL H. SAKARIA (JAIN)

DEVELOPER -

M/S. INFINITY GROUP

DATE -

09/03/2023

ARCHITECT -



¶ Trimurti Apt. Own. Association, NL-6/17/B-4, Sec - 15, Nerul, N.M. -400706.
• atelierarchitect.a@gmail.com • 9819376105 | 9322664188

PROJECT NO.

-

DRAWING NO.

07

REVISION NO.

00

**UNIT
FEET & METER**

SCALE

1:100


SHEET

7 OF 8

UNIT

FEET & METER



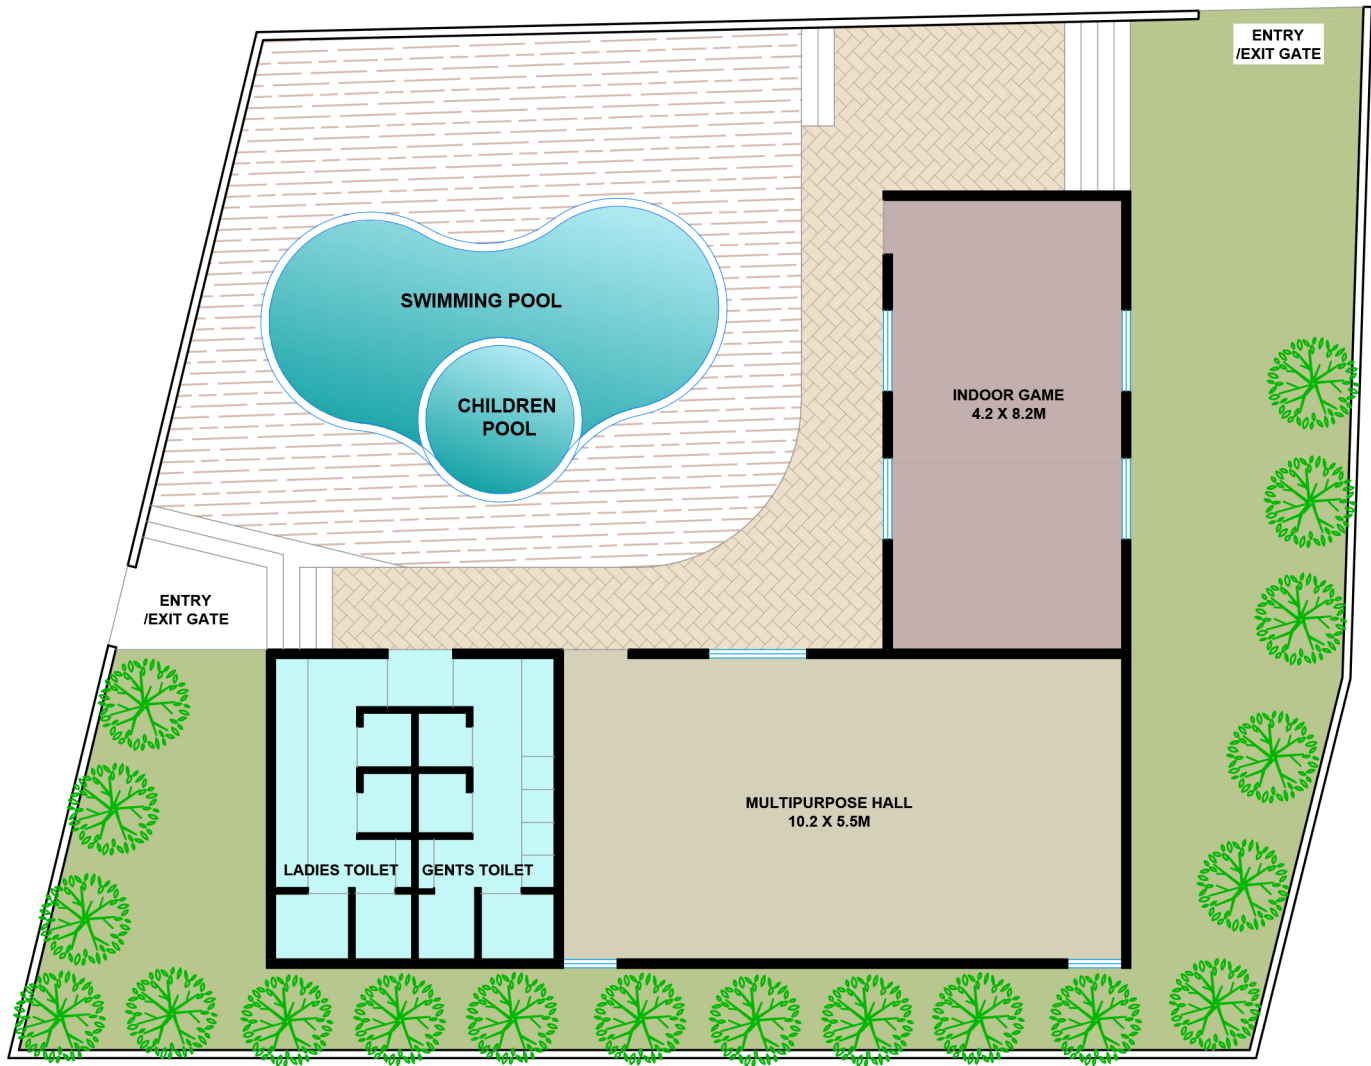

GENERAL NOTES -

- THIS IS ONLY CONCEPTUAL LAYOUT . FINAL LAYOUT IS SUBJECT TO APPROVAL.
- NO ELEVATION FEATURE ARE SHOWN IN DRAWINGS, IT WILL BE INCORPORATE AT TIME OF EXECUTIONS.
- ALL SIZES ARE FROM UNFINISHED WALL TO WALL.
- ROOM SIZES ARE INCLUSIVE OF ENCLOSE BALCONY AND CUP BOARD IF PROVIDED.
- DIMENSIONS SHOWN IN FEET INCHES ARE ROUND OFF.
- ACTUAL SIZES OF FINISHED UNIT MIGHT BE LESSER THAN SHOWN DUE TO PLASTERING, PUTTI OR STRUCTURAL MEMBERS LIKE COLUMN OFFSET OR BEAM OFFSET.

PROJECT NAME -

PROPOSED RESIDENTIAL & COMMERCIAL COMPLEX ON S.NO.-23/3, AT-TALEGAON, TAL-KHALAPUR, DIST.- RAIGAD.

DRAWING TITLE -

**GROUND FLOOR PLAN (AMENITY)
CLUB HOUSE**

DRAWN BY -

NAFEES MANCHEKAR

CHECKED BY -

ANIL H. SAKARIA (JAIN)

DATE -

09/03/2023

DEVELOPER -

M/S. INFINITY GROUP

THROUGH IT'S PARTNER'S,
SHRI. SANAULLAH IRSHAD.

ARCHITECT -



9 Trimurti Apt. Own. Association, H.L-6/17/0/4, Sec - 15, Nerul, N.M., 400706.
• atelierarchitect.co@gmail.com • 9819376105 | 9322664180

PROJECT NO.

-

SCALE

1:100

SHEET

A4

DRAWING NO.

08

SHEET

8 OF 8

REVISION NO.

00

UNIT

FEET & METER



