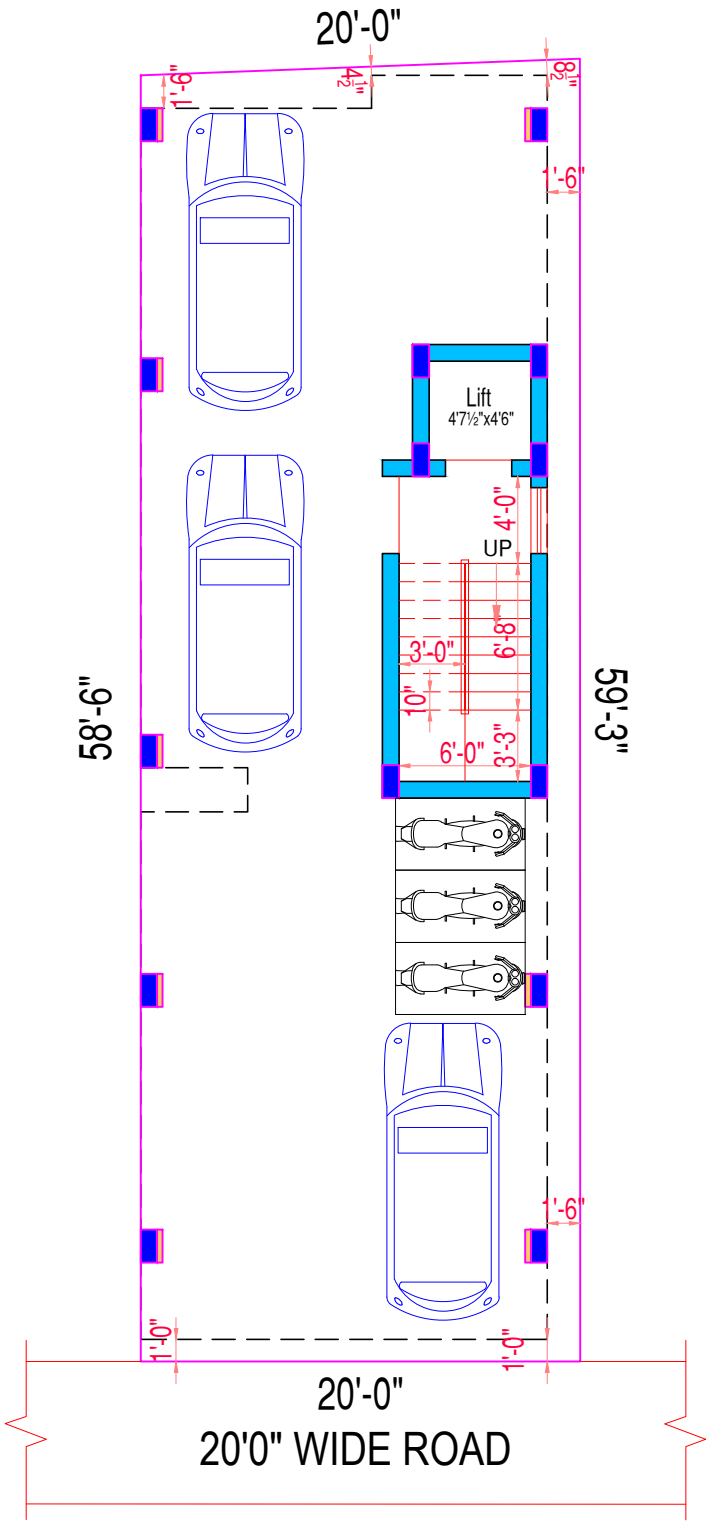
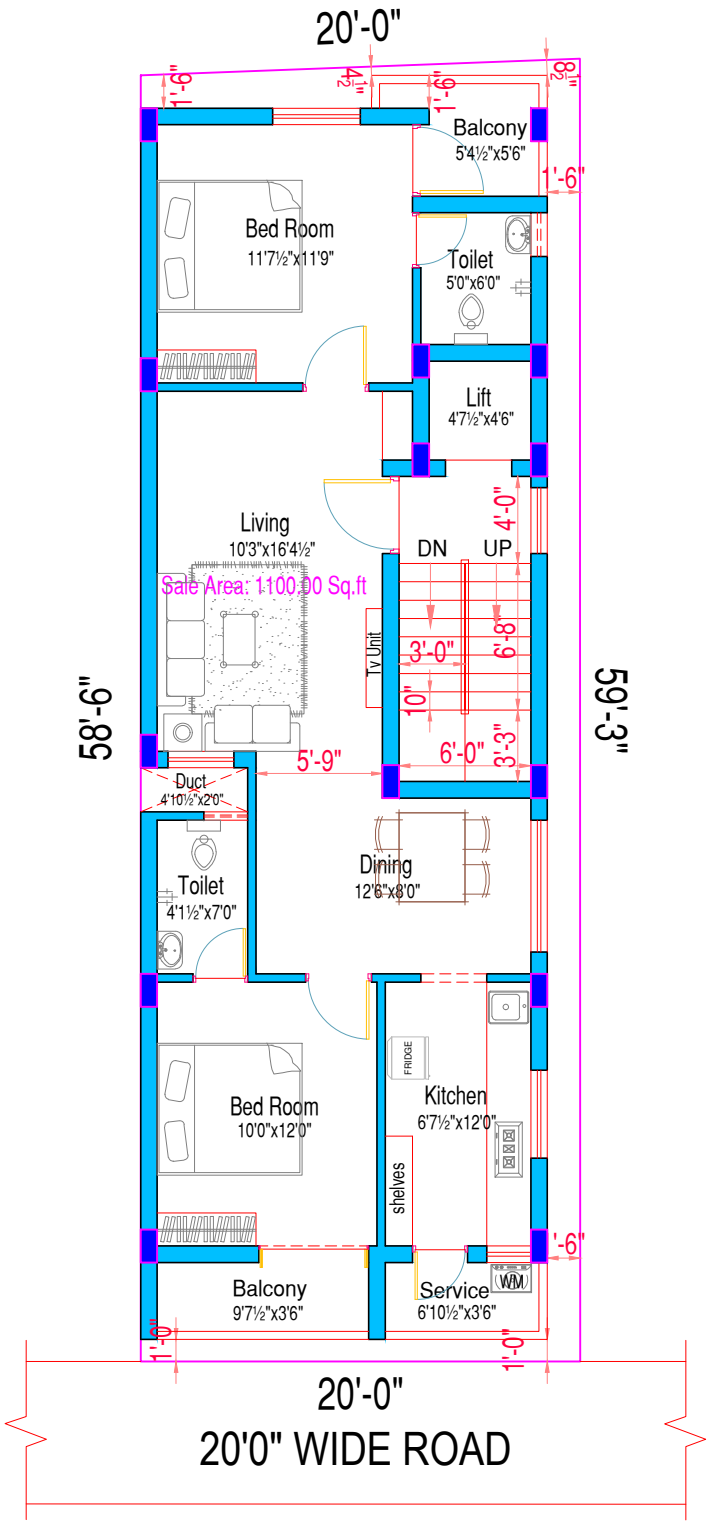

Aurum's Daffodils
97A



SITE CUM STILT FLOOR PLAN

N
W E
S

Date : 28.10.2025



Project. PROPOSED RESIDENTIAL BUILDING FOR PLOT NO - 97(UPPER PART), SRI BALAJI NAGAR EXTENSION, KORATTUR AMBATTUR, CHENNAI -600 053.	SITE CUM TYPICAL FLOOR PLAN (1ST, 2ND & 3RD FLOORS)	N W E S Date : 28.10.2025	