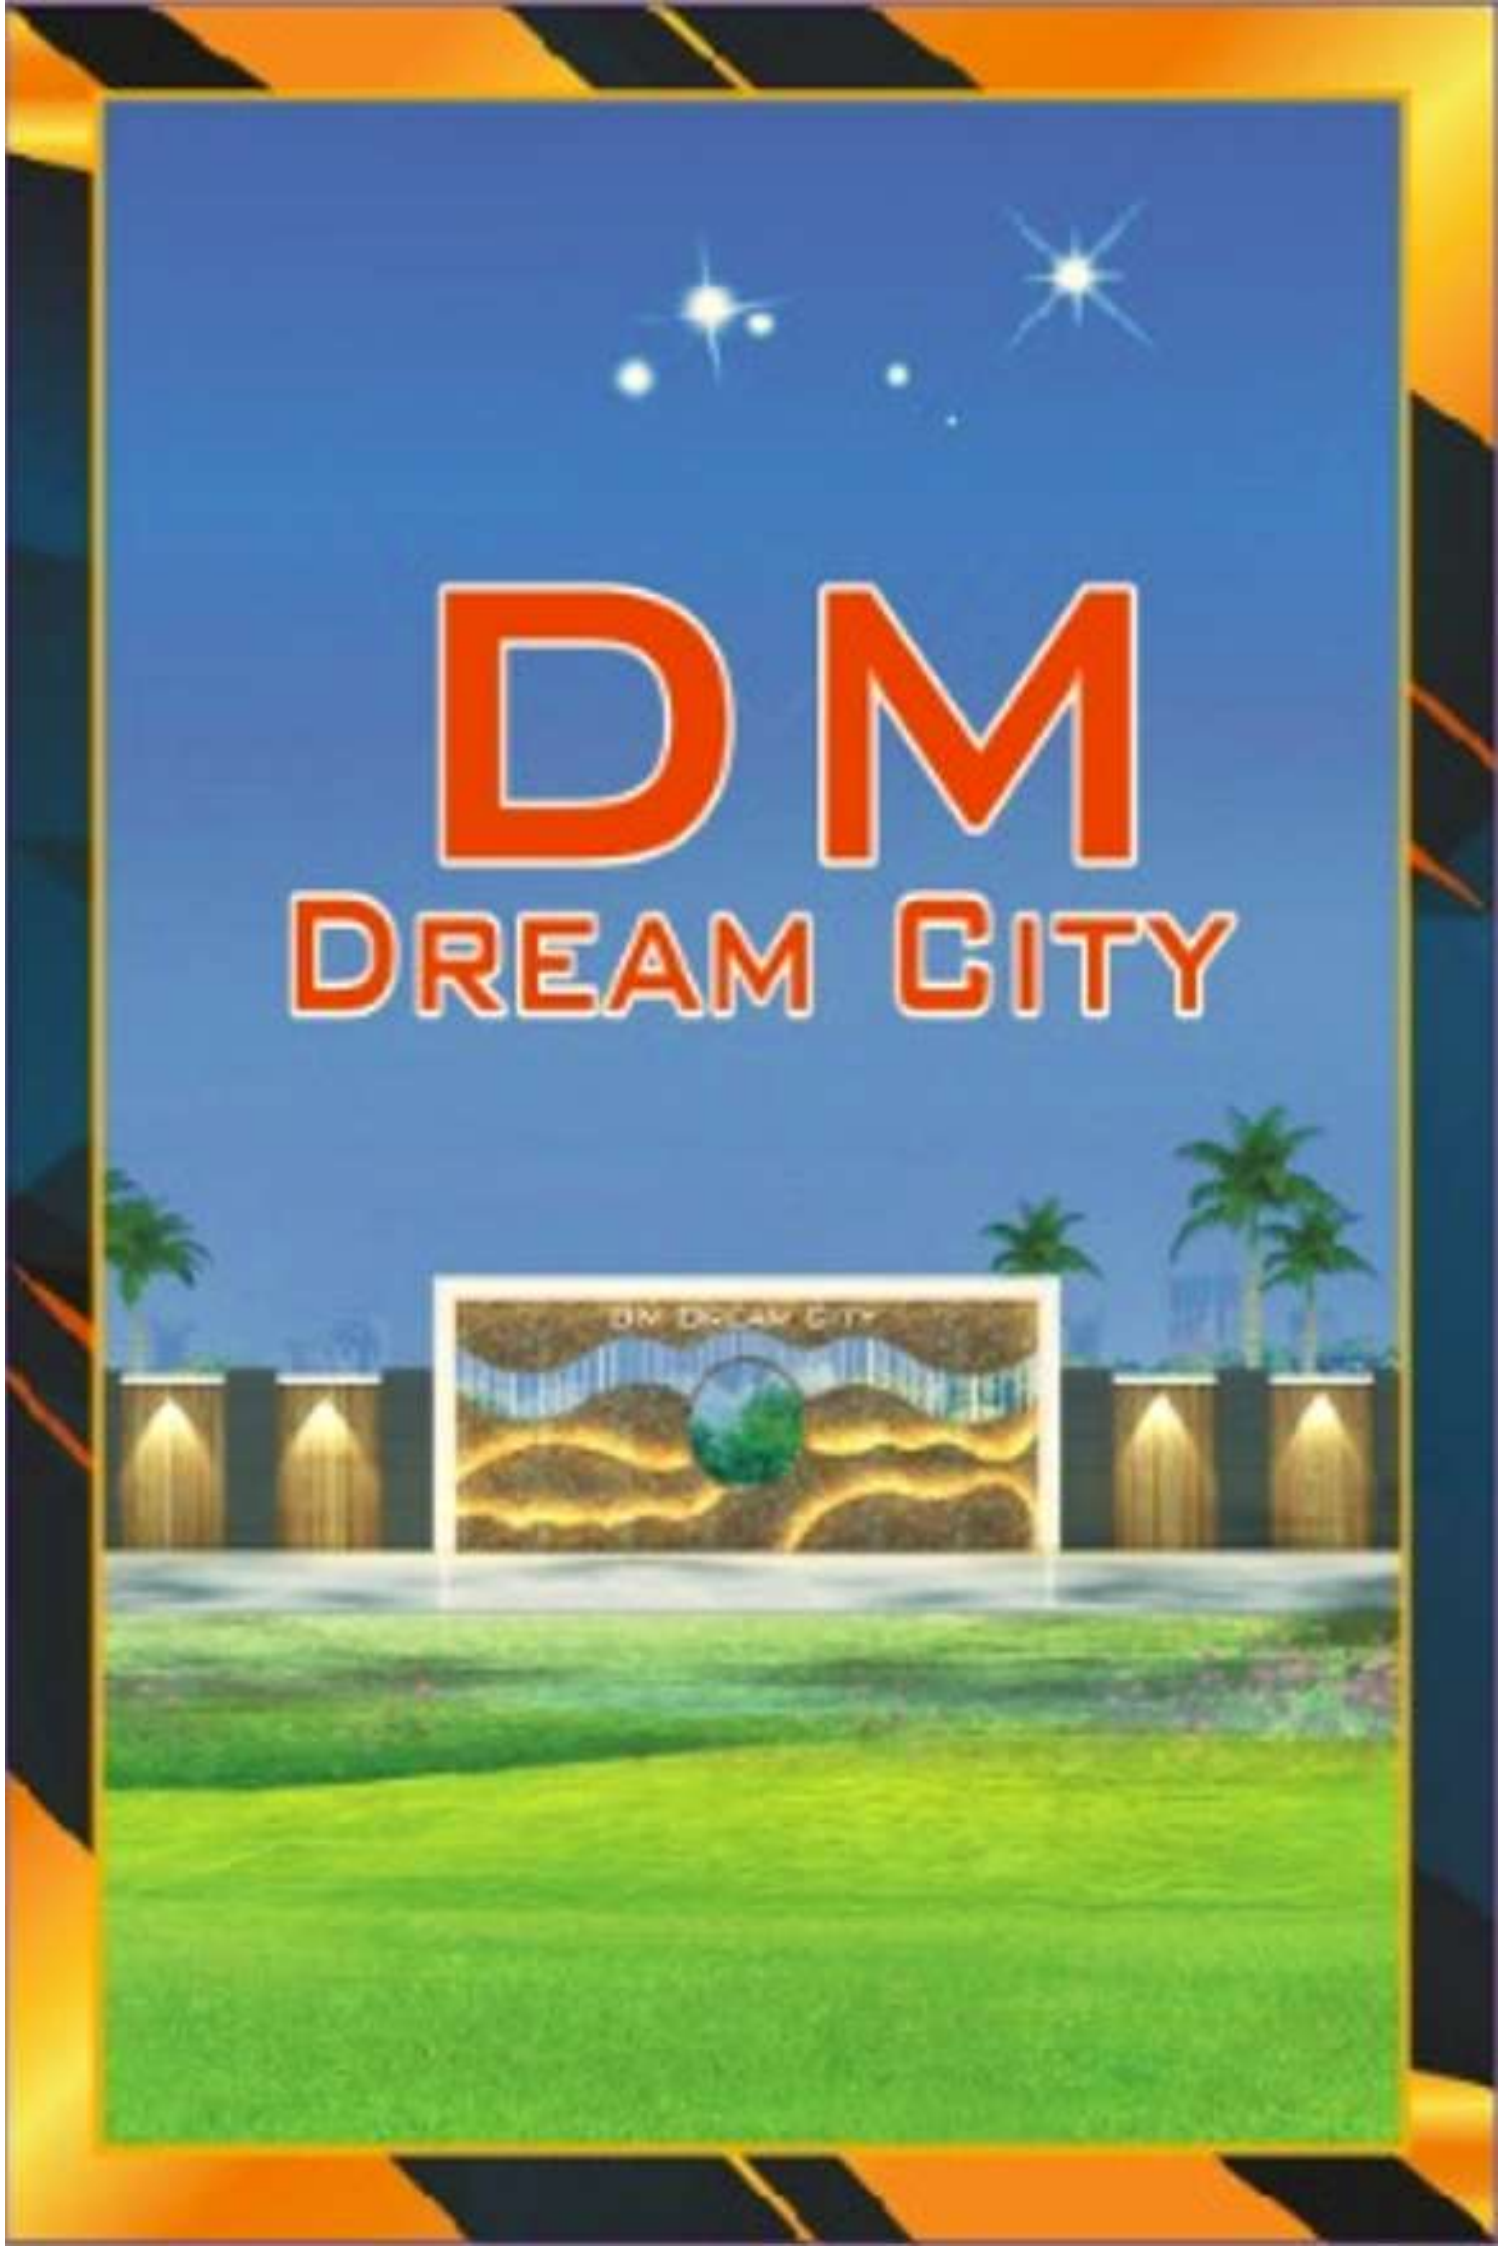
DM
DREAM CITY

LOCATION PLAN

SCALE - N.T.S