


VIVANTA YASH 63

LIMITED EDITION SIGNATURE VILLAS
AT NAVSARI




LAY OUT PLAN


SCALE : 1 : 500

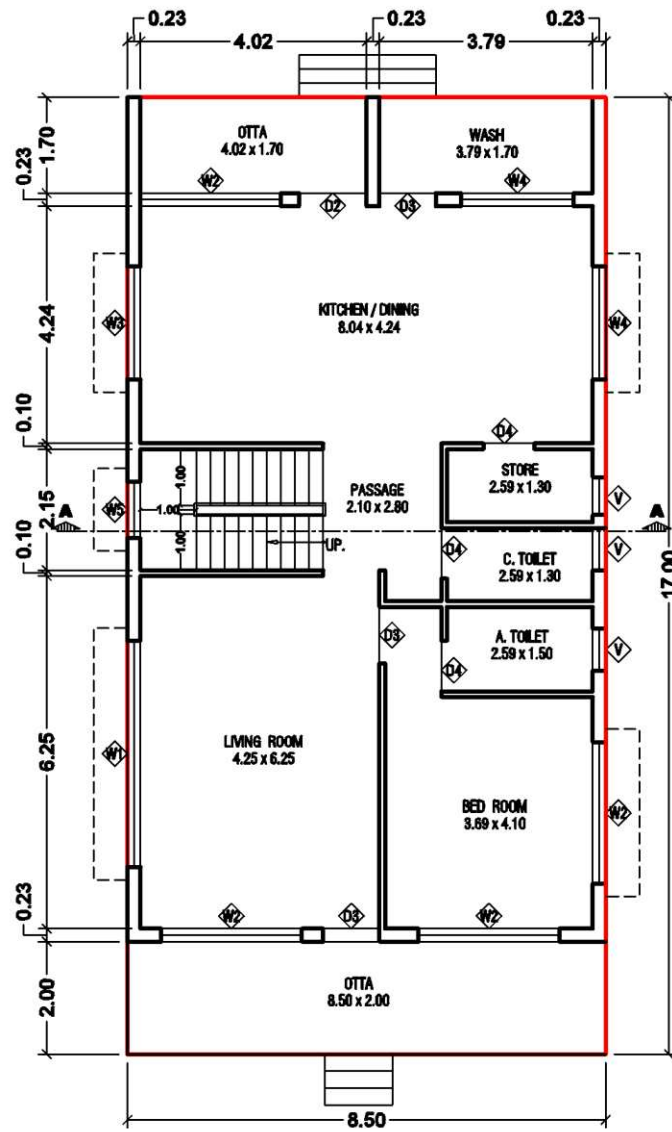

GROUND FLOOR PLAN

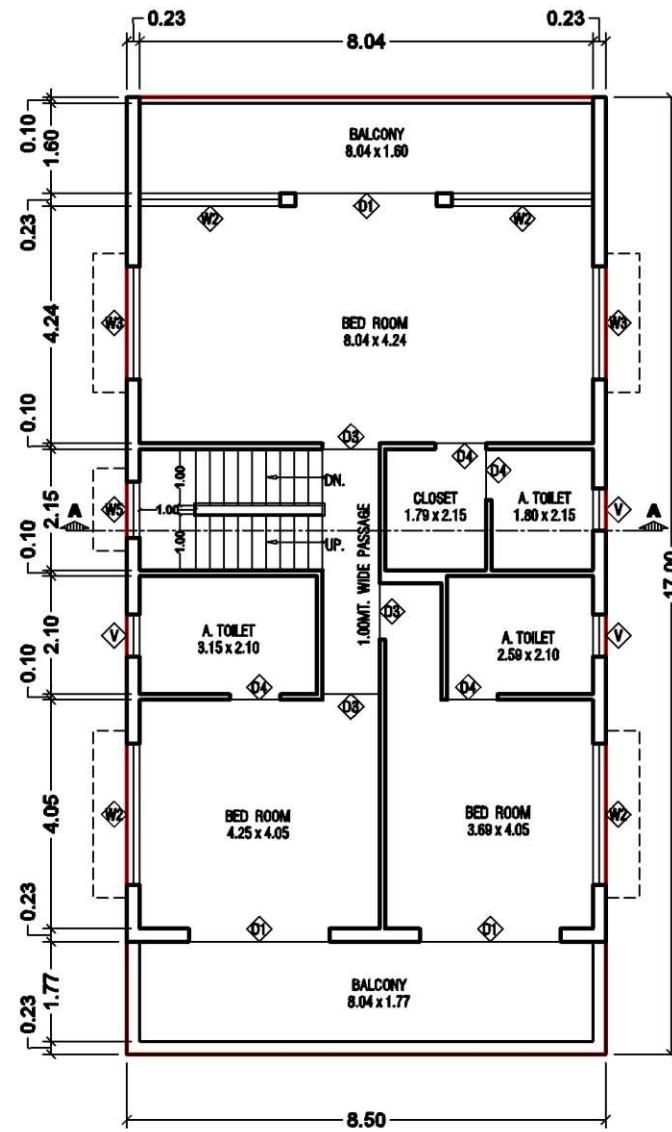


FIRST FLOOR PLAN

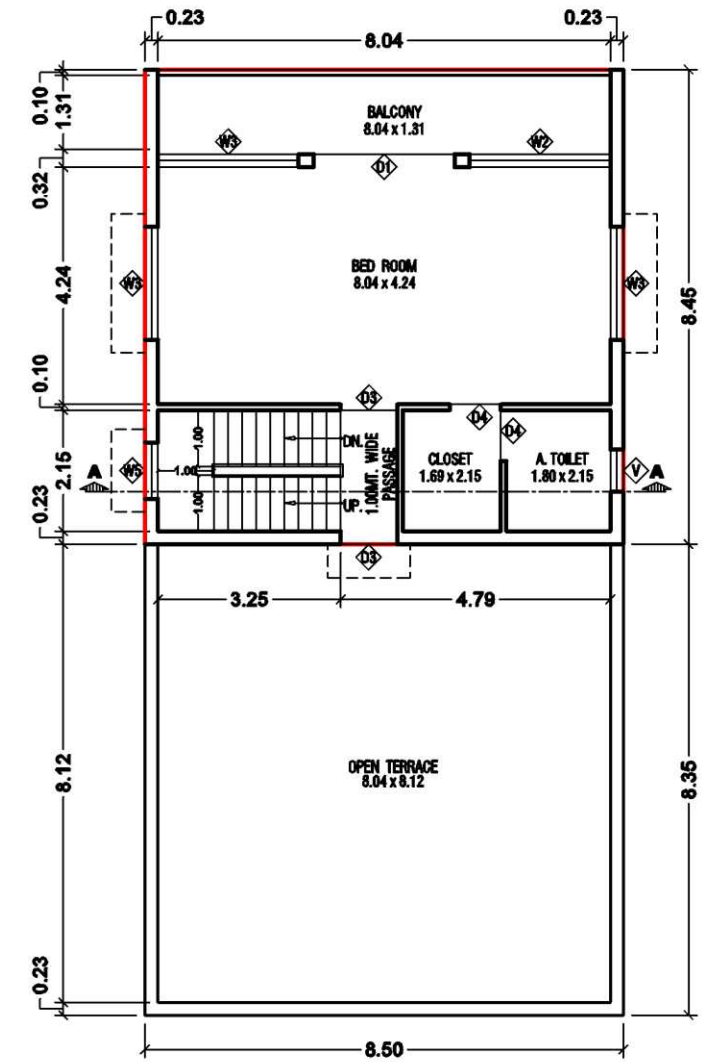


SECOND FLOOR PLAN


UNIT NO : 1,2,3,4,5 = 5UNIT

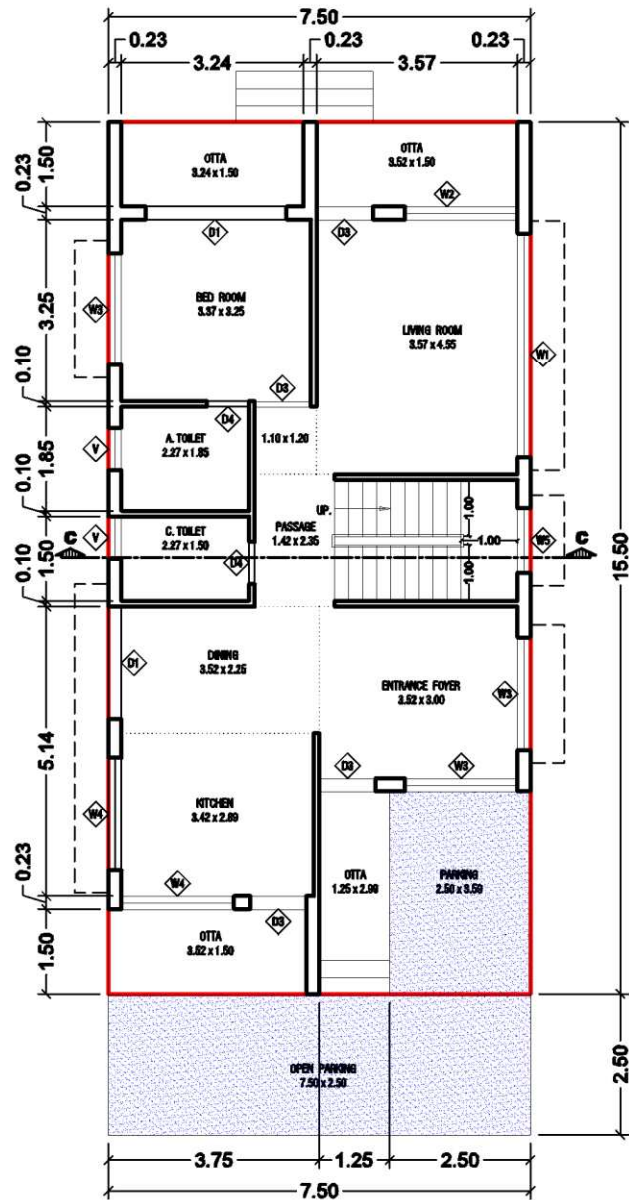

GROUND FLOOR PLAN


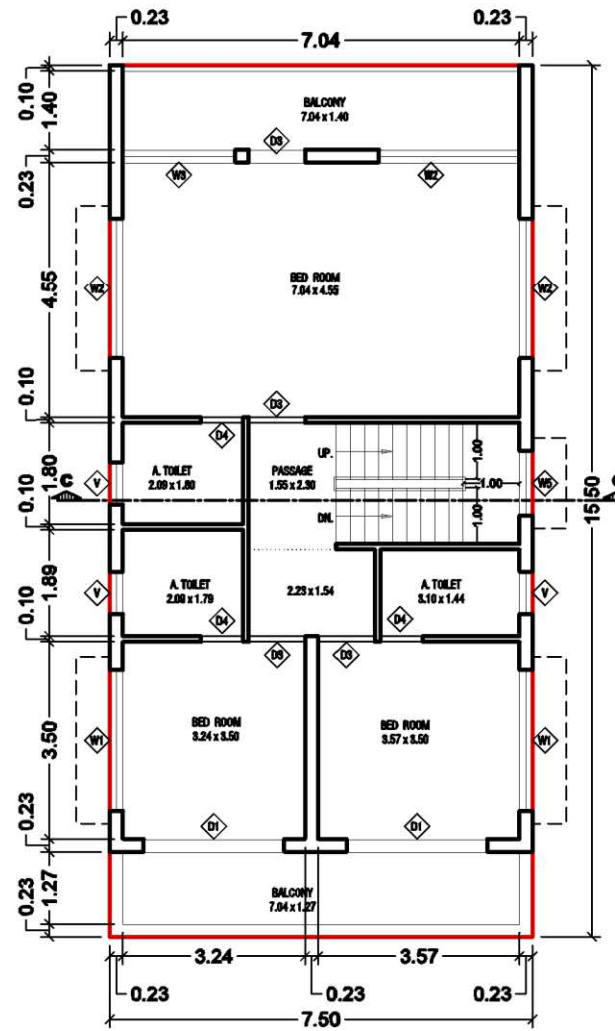


FIRST FLOOR PLAN


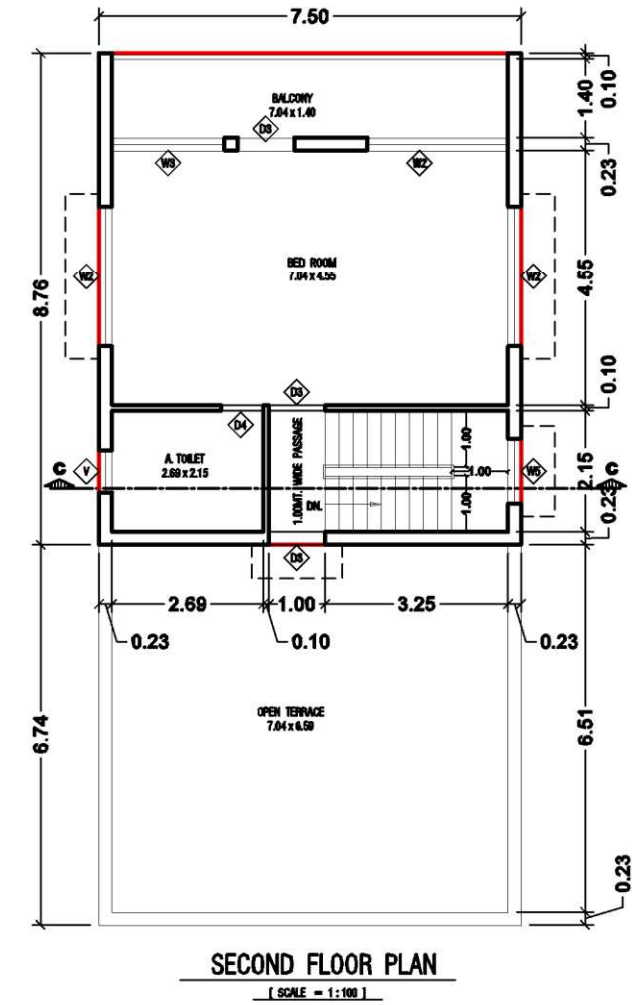


SECOND FLOOR PLAN



UNIT NO : 6,7,30,31,32,33,34,35 = 8 UNIT

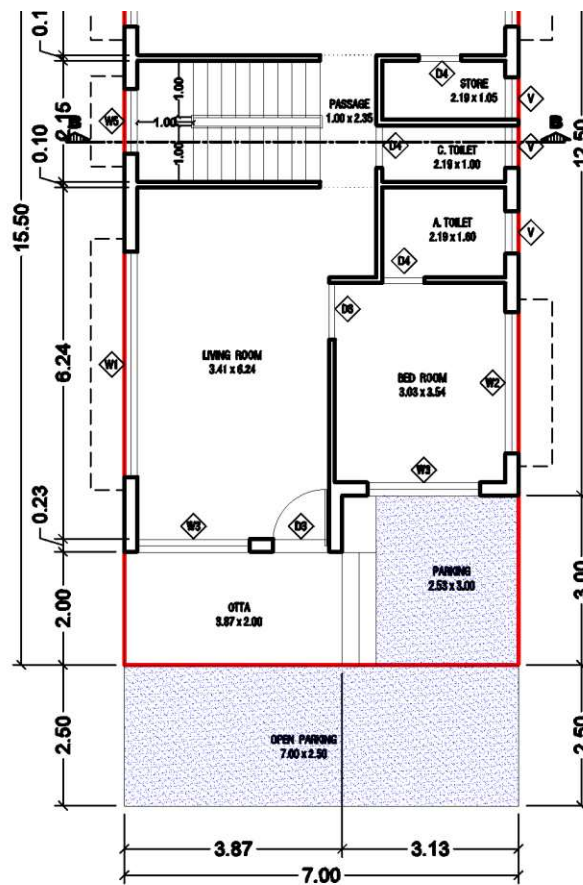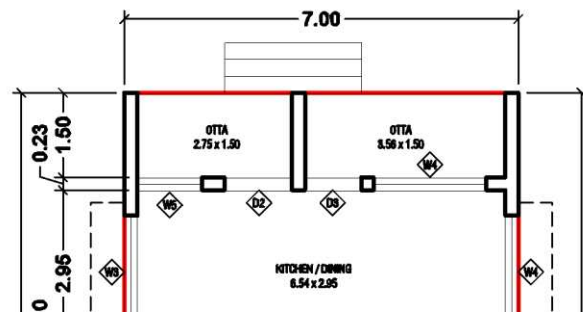

GROUND FLOOR PLAN

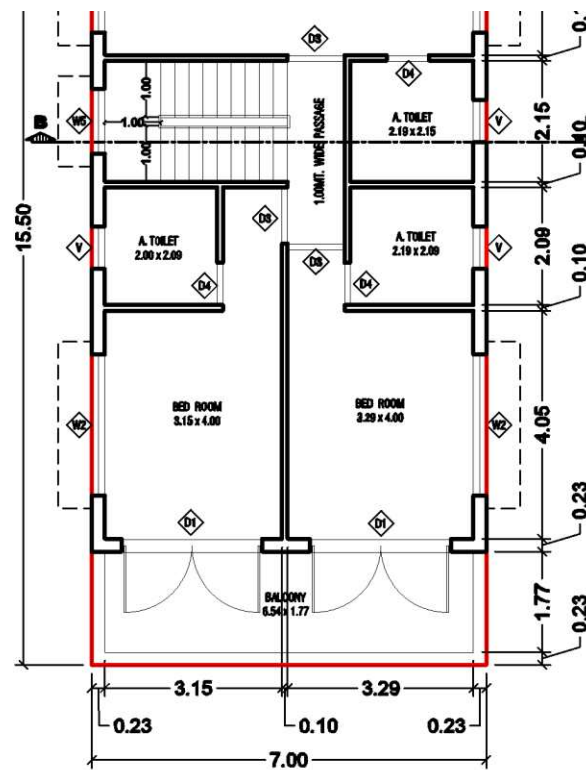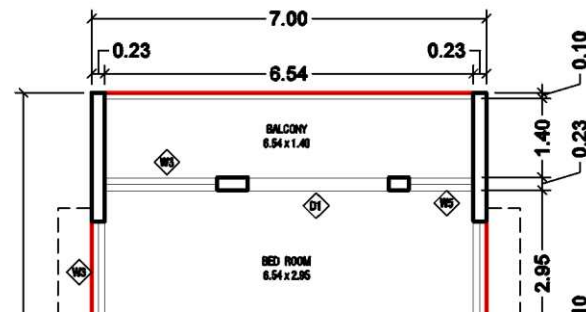


FIRST FLOOR PLAN

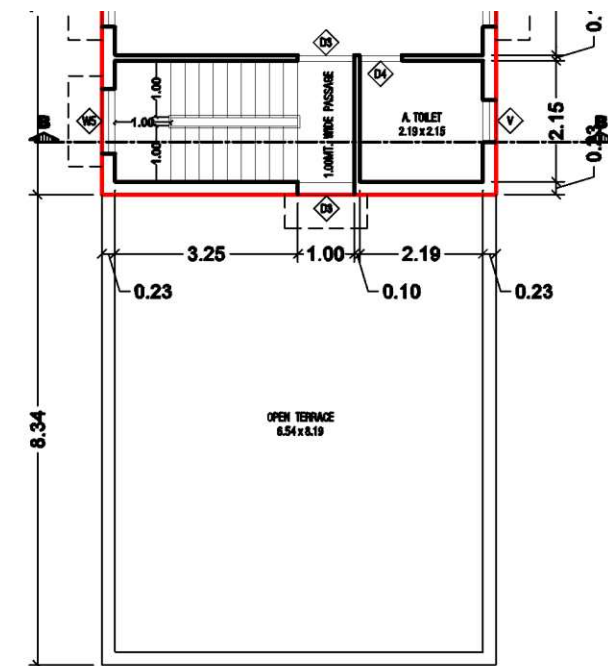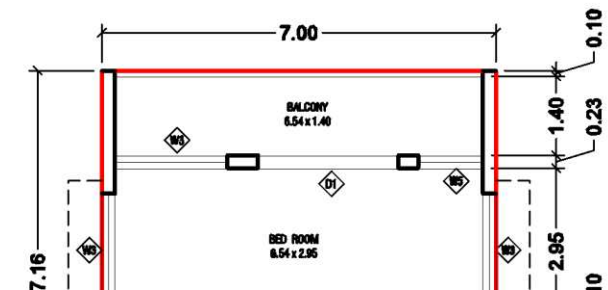


SECOND FLOOR PLAN


UNIT NO : 14 & 19 = 8 UNIT

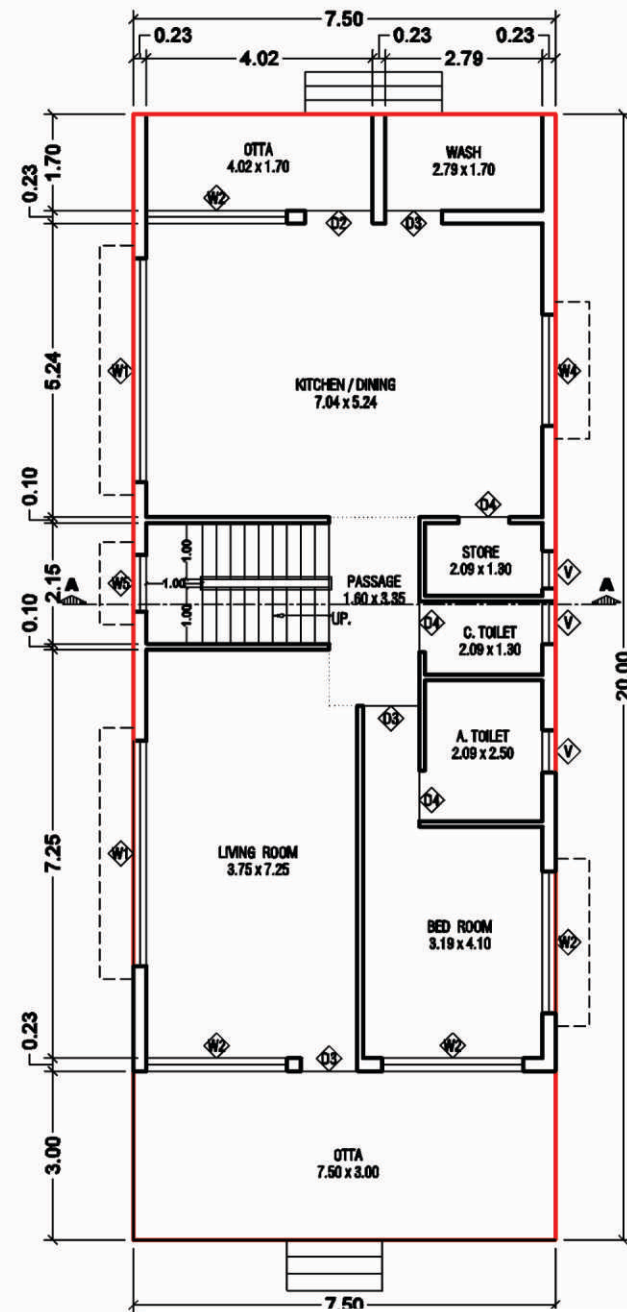

GROUND FLOOR PLAN

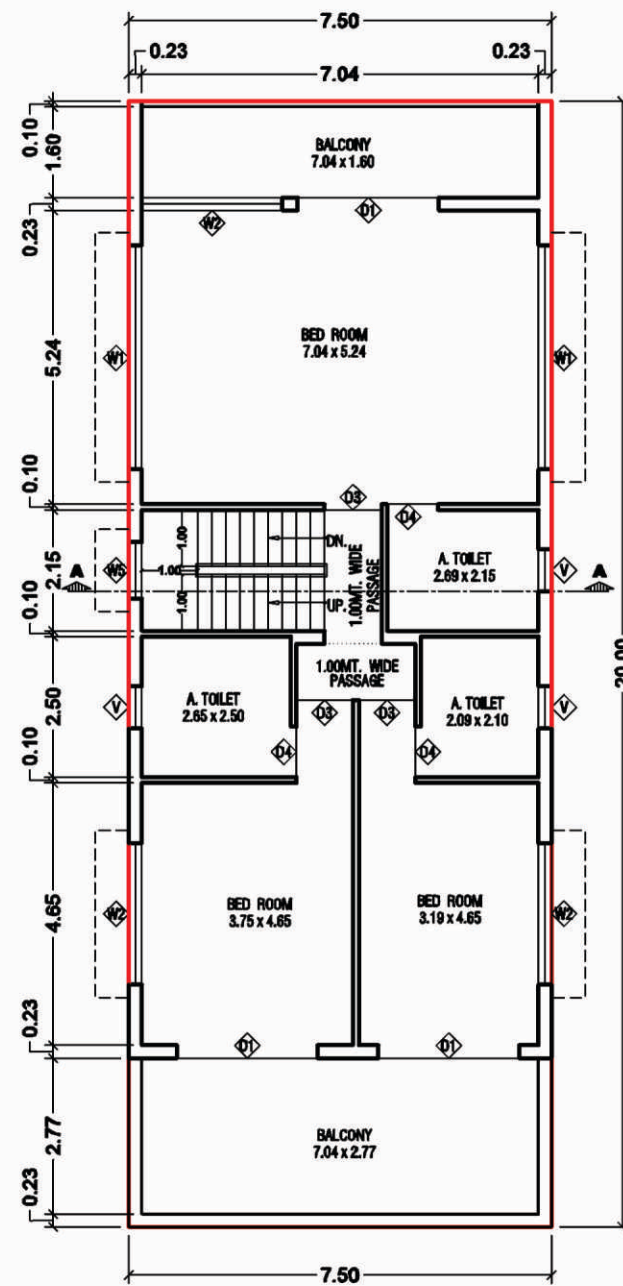


FIRST FLOOR PLAN

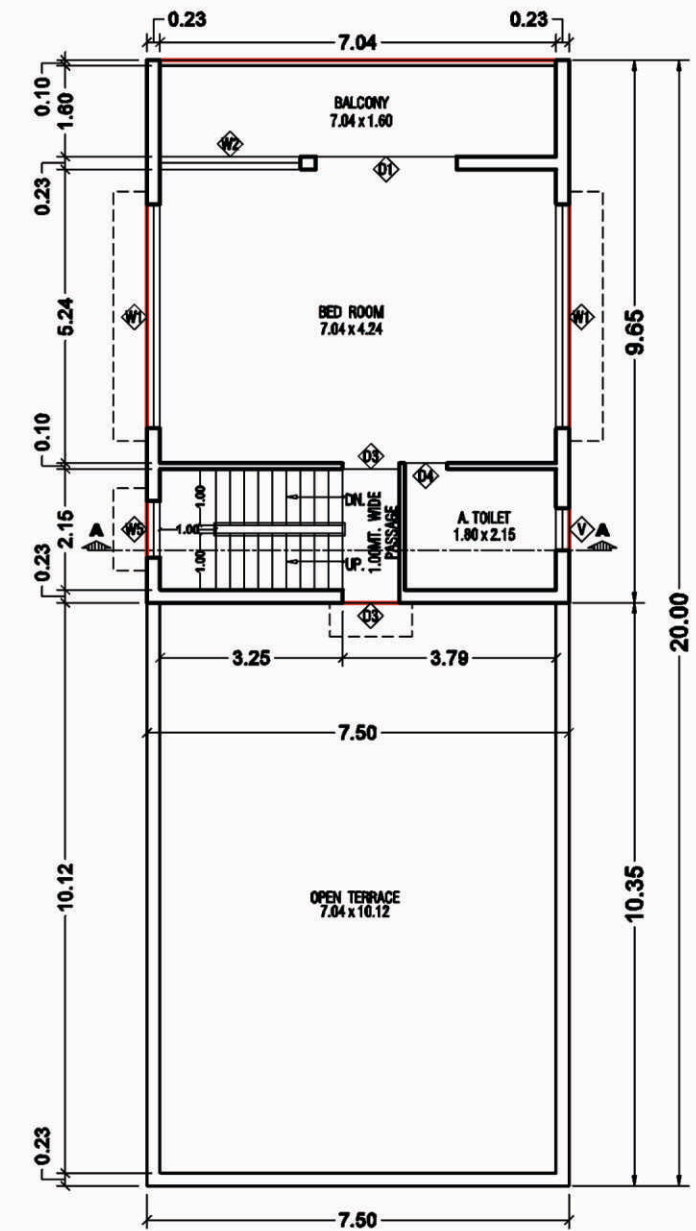


SECOND FLOOR PLAN


UNIT NO : 20, 21, 22, 23, 24, = 5 UNIT

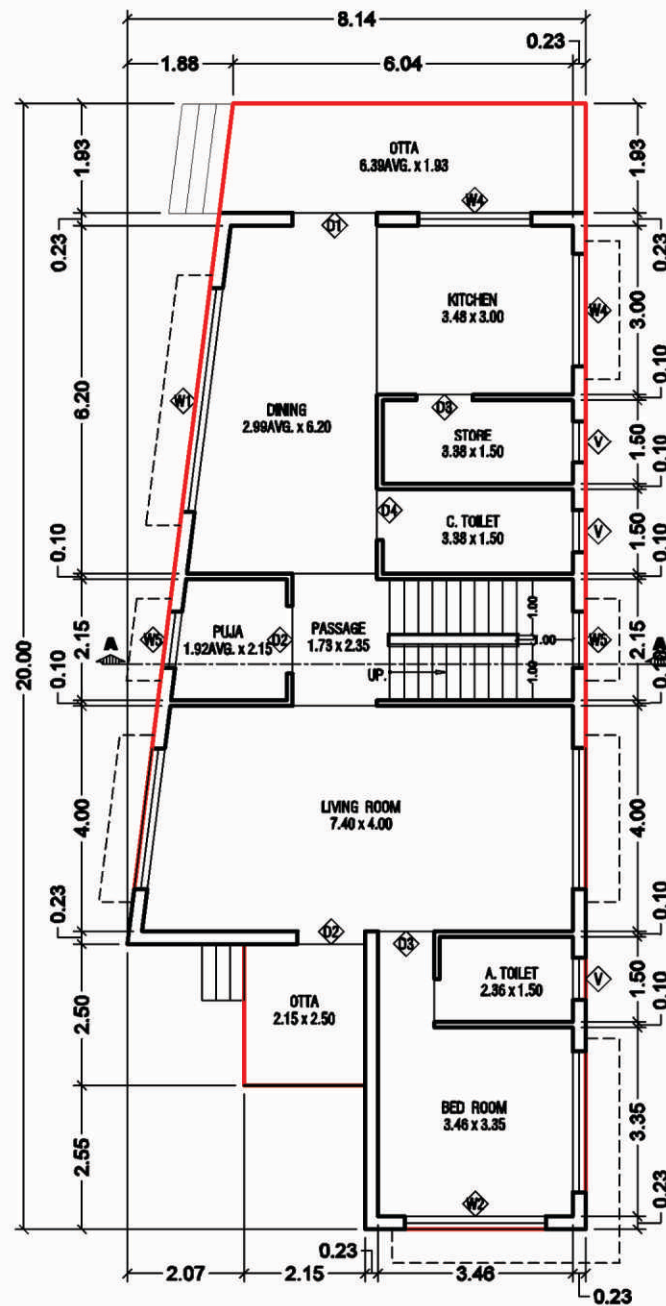

GROUND FLOOR PLAN

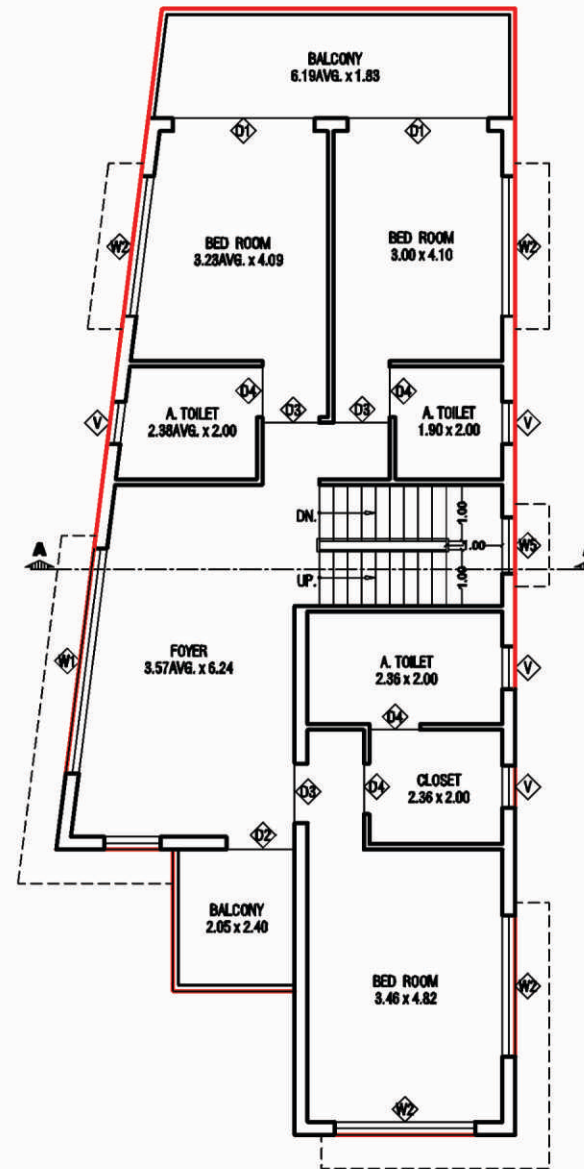


FIRST FLOOR PLAN

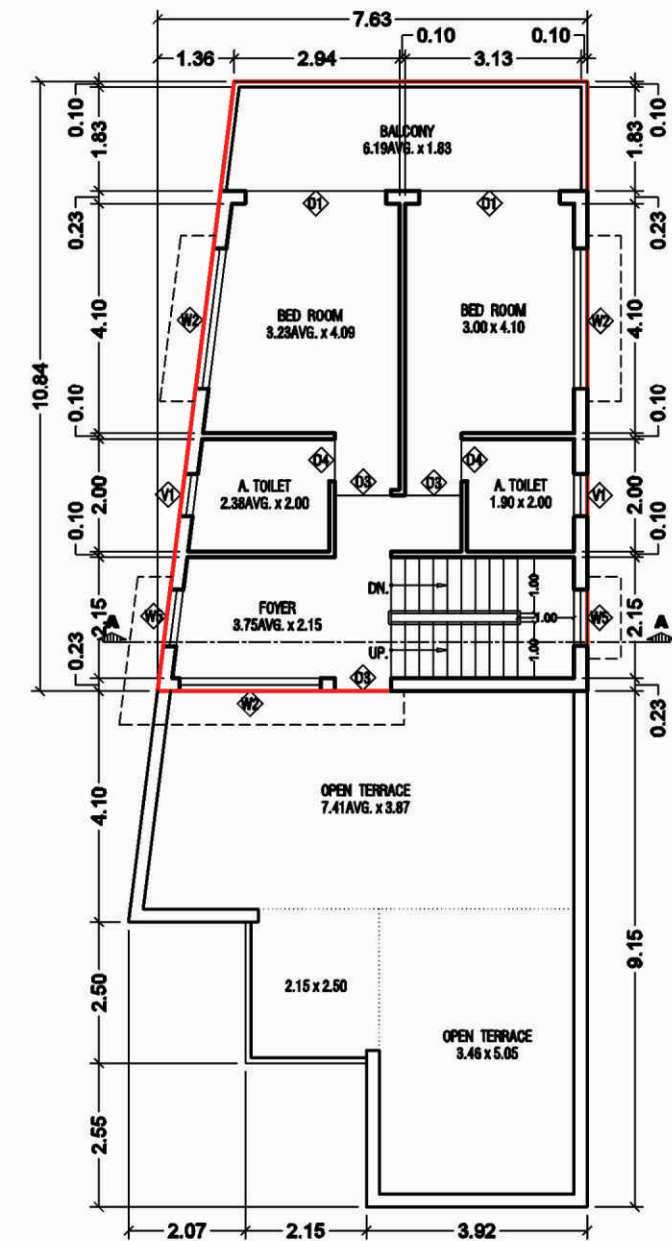


SECOND FLOOR PLAN


UNIT NO : 25 = 1 UNIT

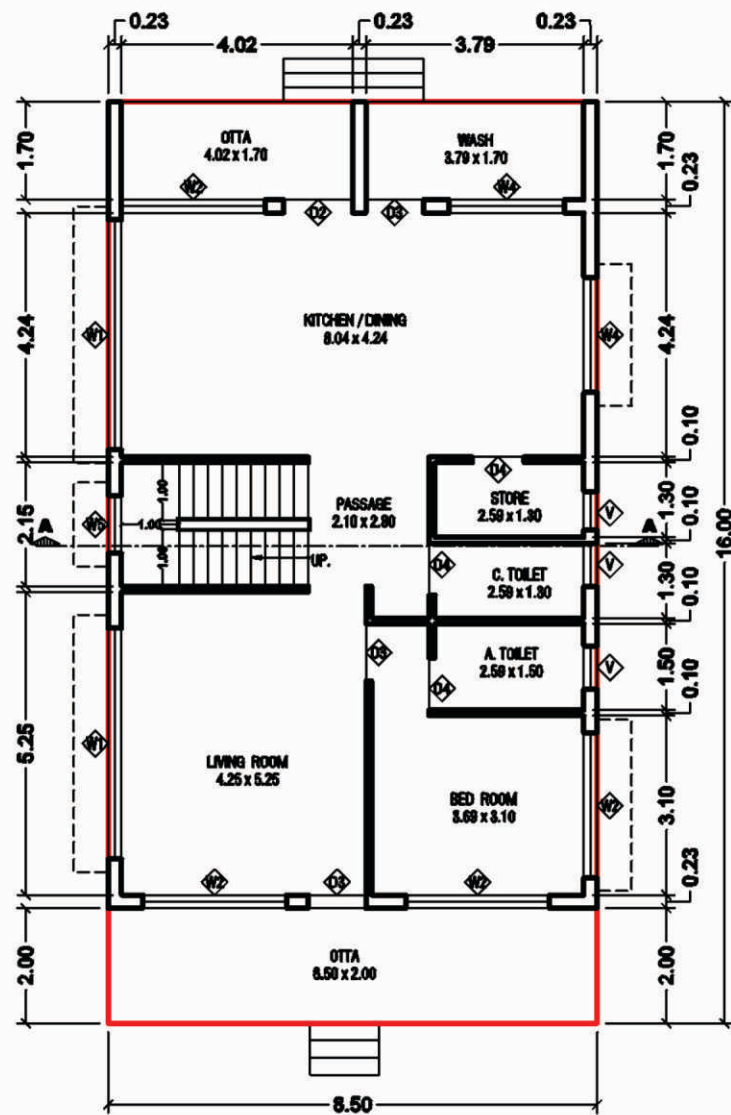

GROUND FLOOR PLAN

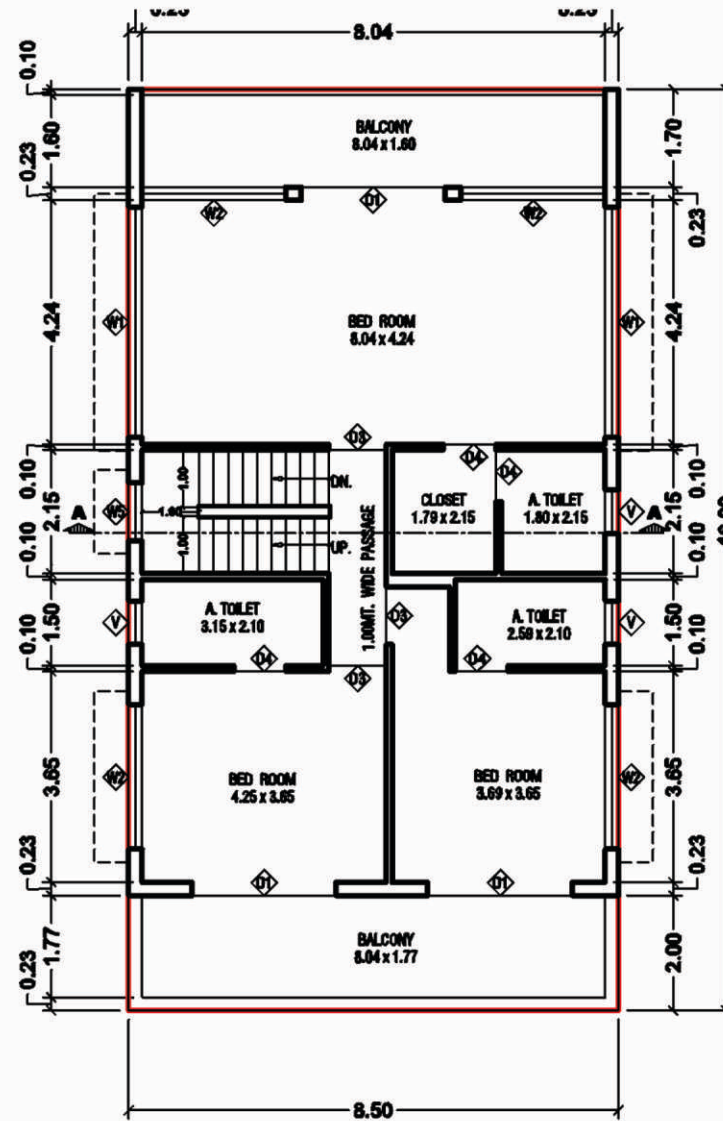


FIRST FLOOR PLAN

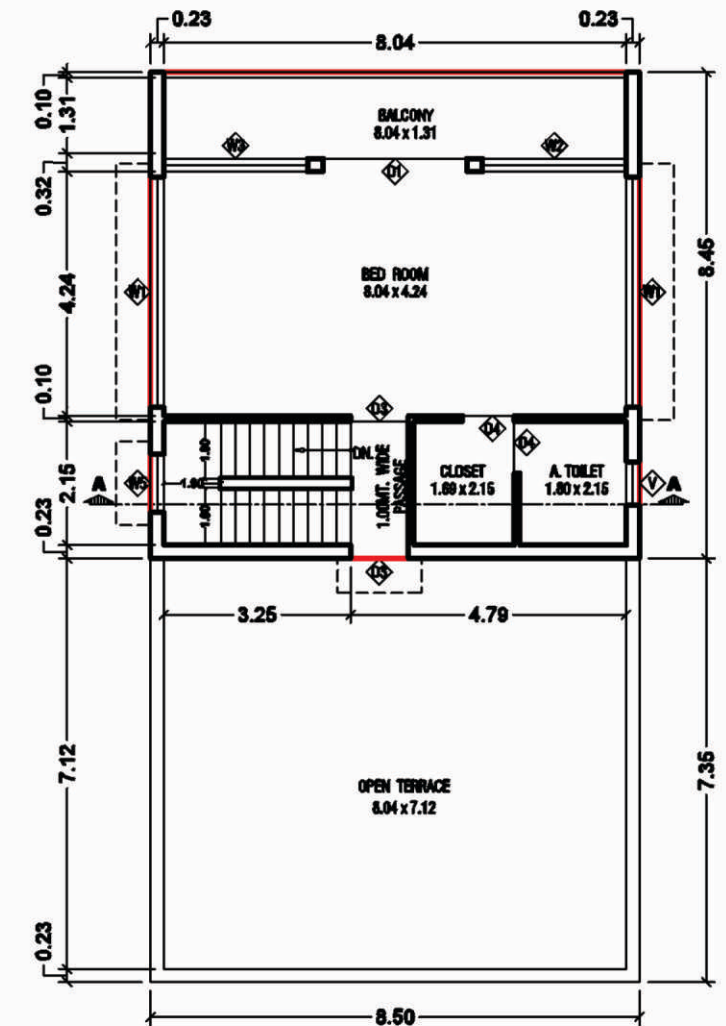


SECOND FLOOR PLAN


UNIT NO : 38, 39, 40, 41, 42, 43, 44, 45, 46, 47, 54, 55, 56, 57, 58, 59, 60, 61, = 18 UNIT

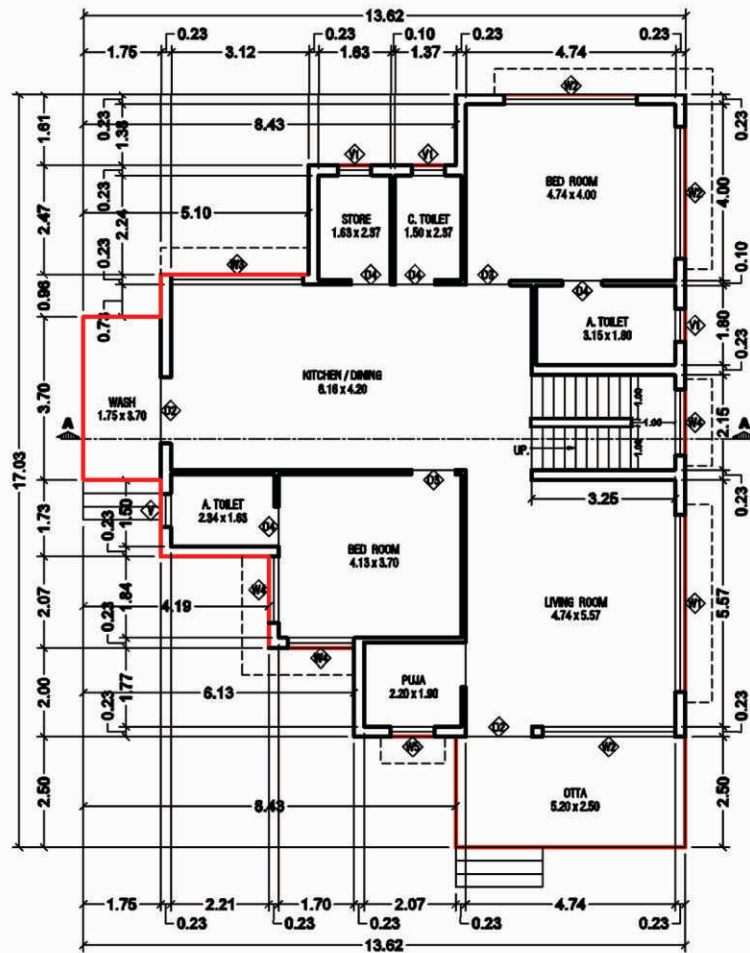

GROUND FLOOR PLAN

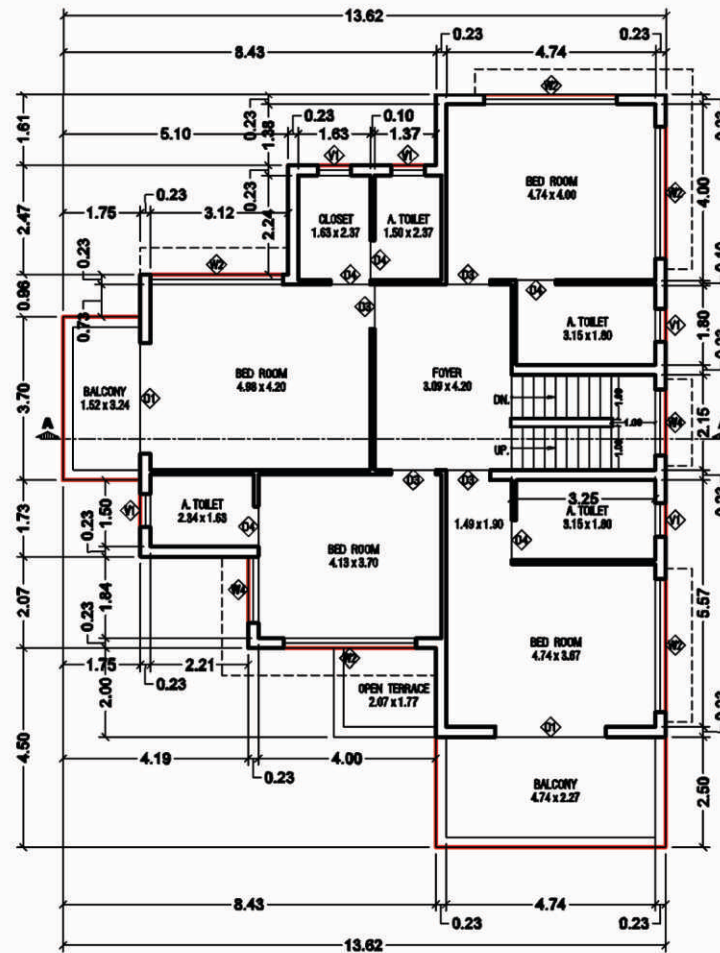


FIRST FLOOR PLAN

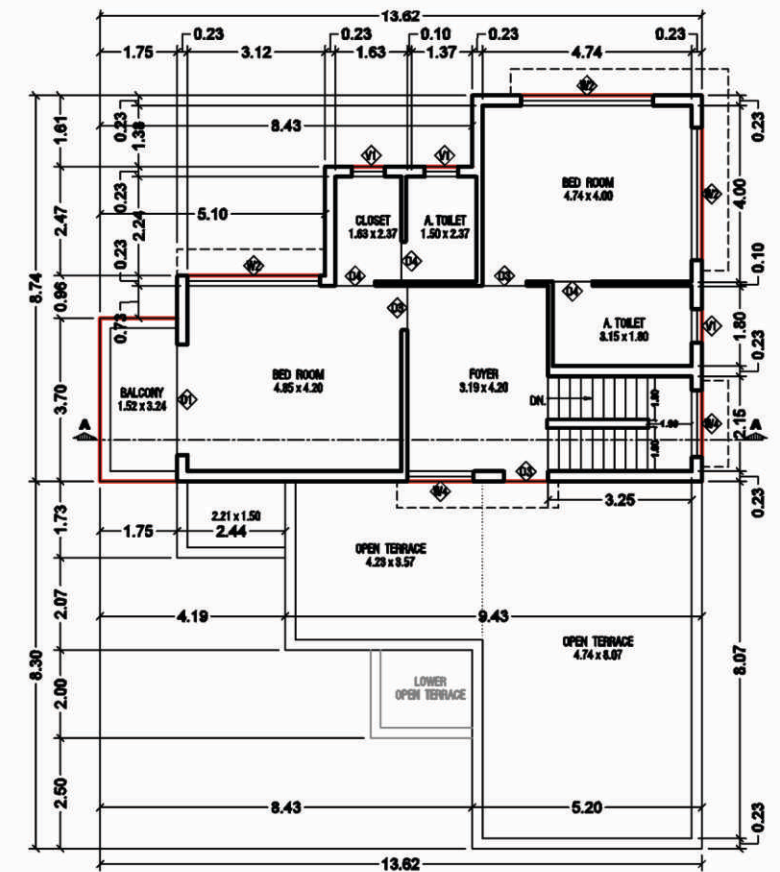


SECOND FLOOR PLAN


UNIT NO : 48 = 1 UNIT

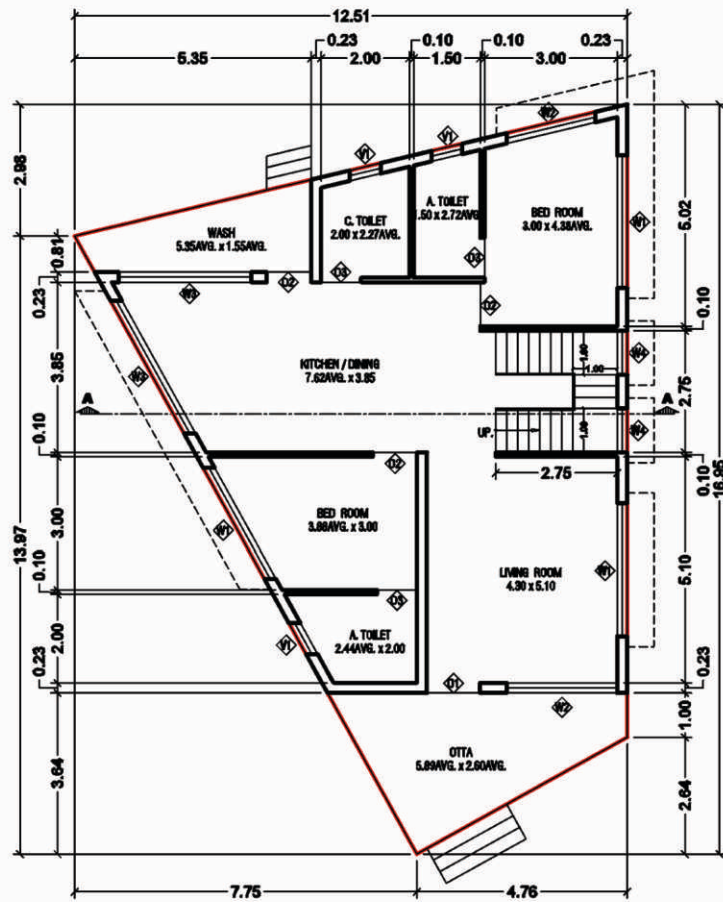

GROUND FLOOR PLAN

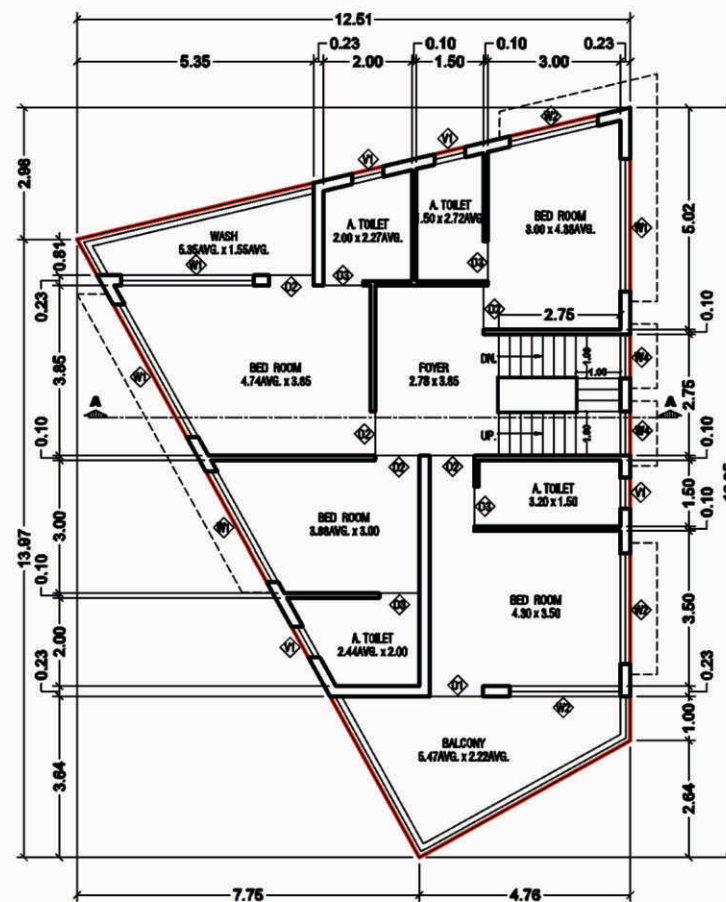


FIRST FLOOR PLAN

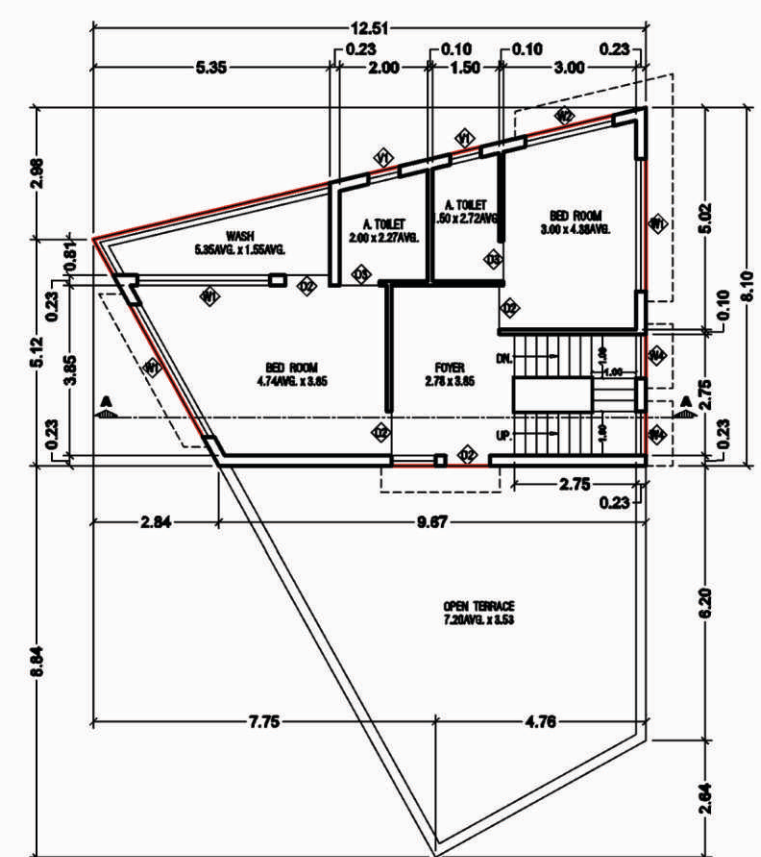


SECOND FLOOR PLAN


UNIT NO : 49 = 1 UNIT

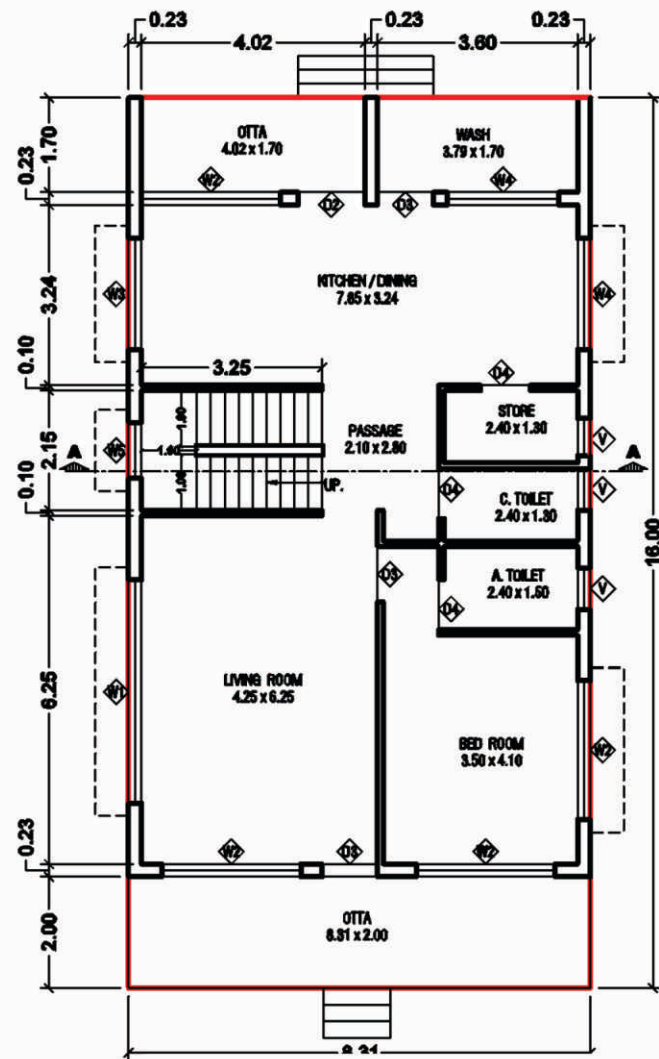

GROUND FLOOR PLAN

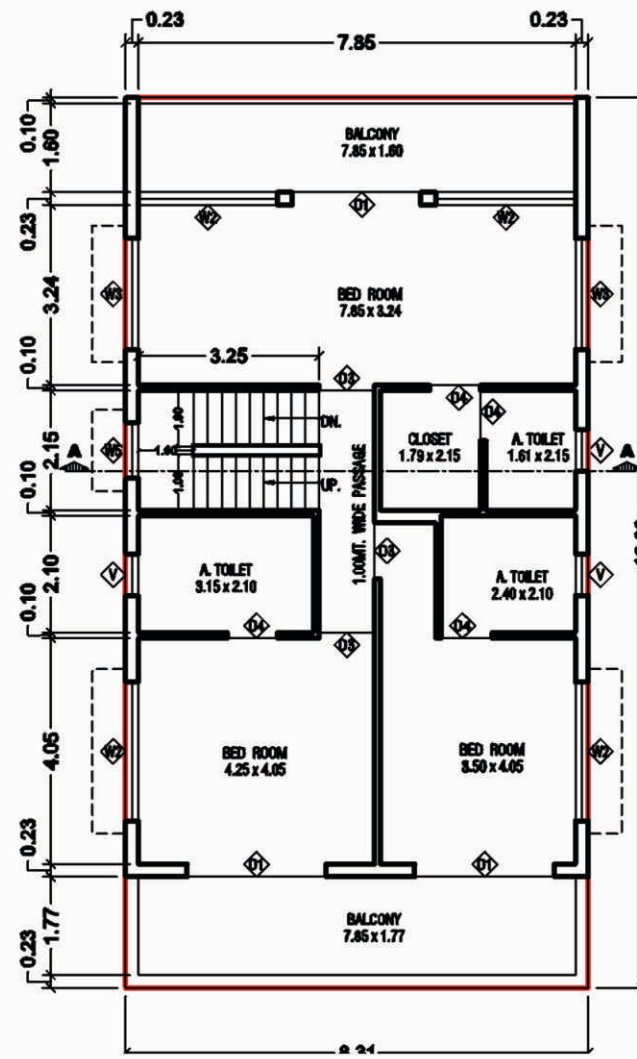


FIRST FLOOR PLAN

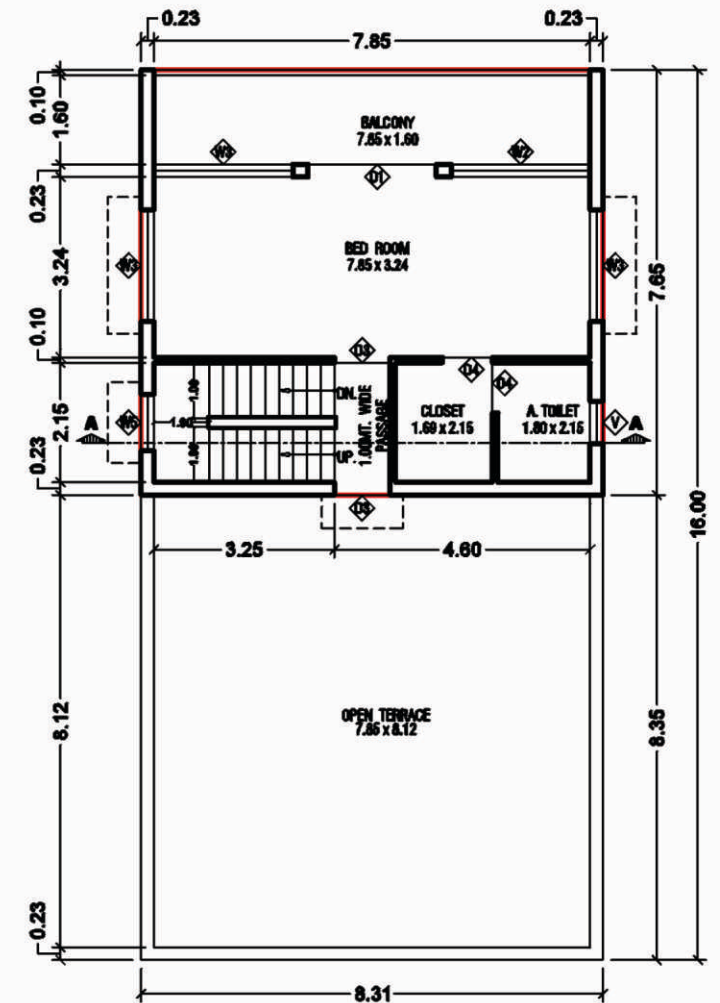


SECOND FLOOR PLAN


UNIT NO : 50, & 51 = 2 UNIT

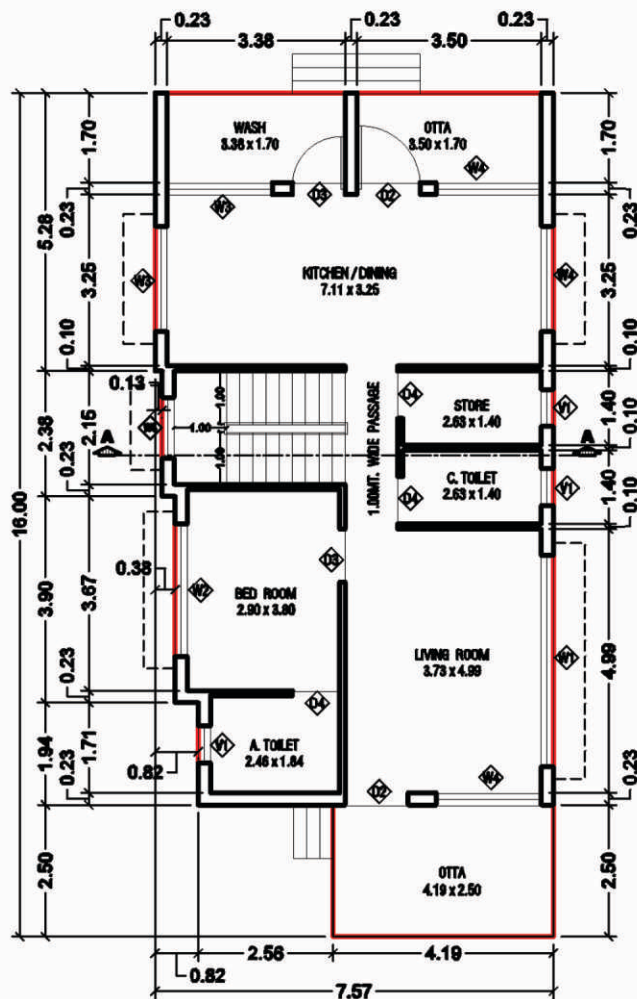

GROUND FLOOR PLAN

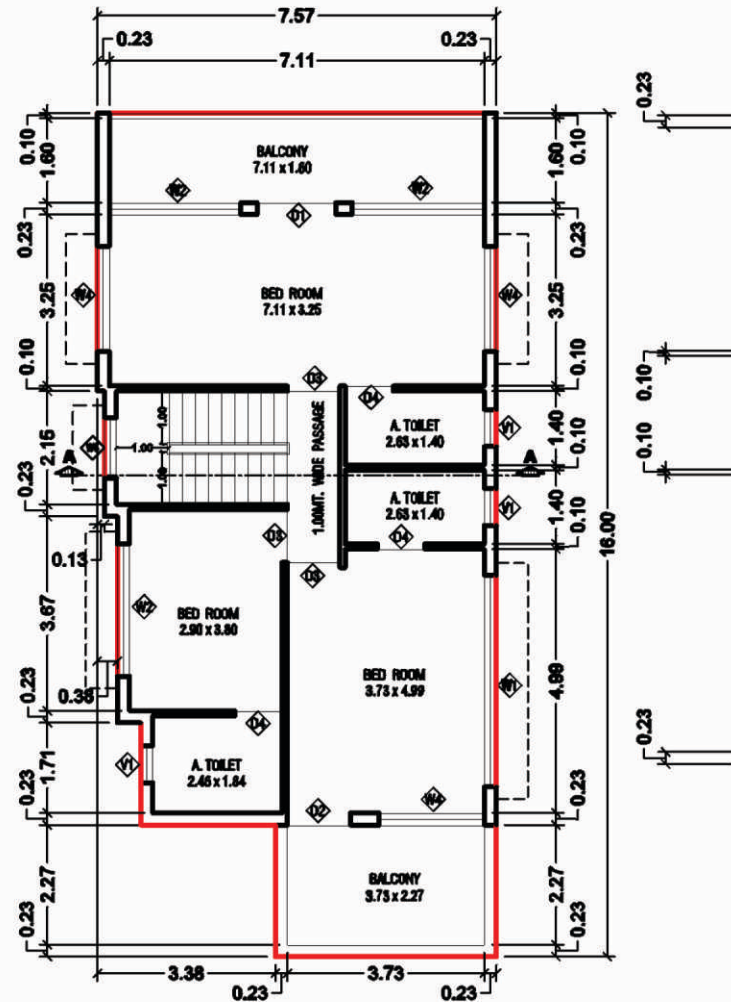


FIRST FLOOR PLAN

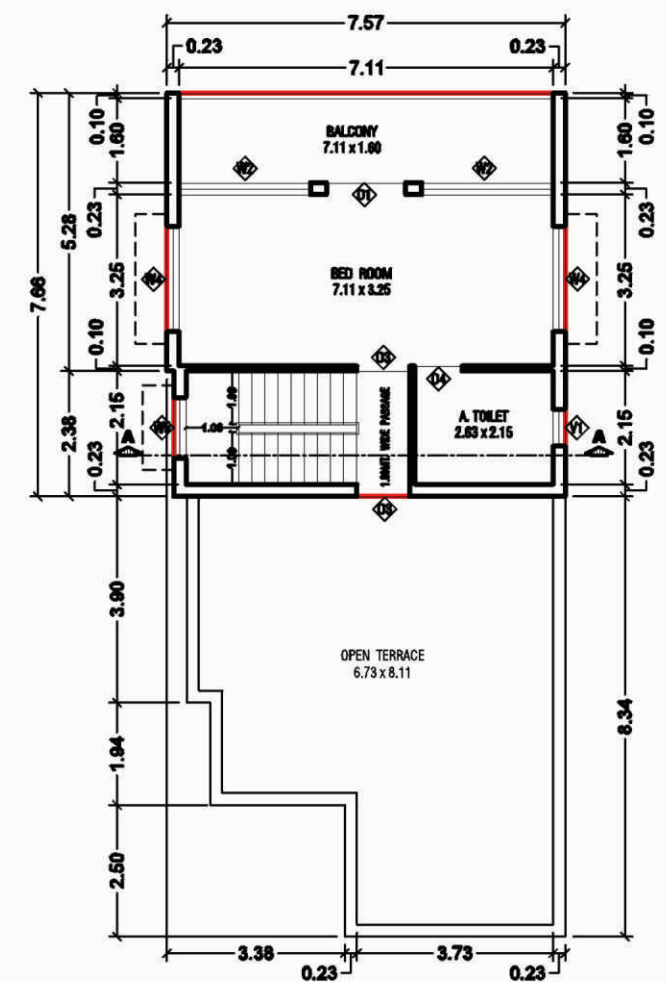


SECOND FLOOR PLAN


UNIT NO : 52 = 1 UNIT

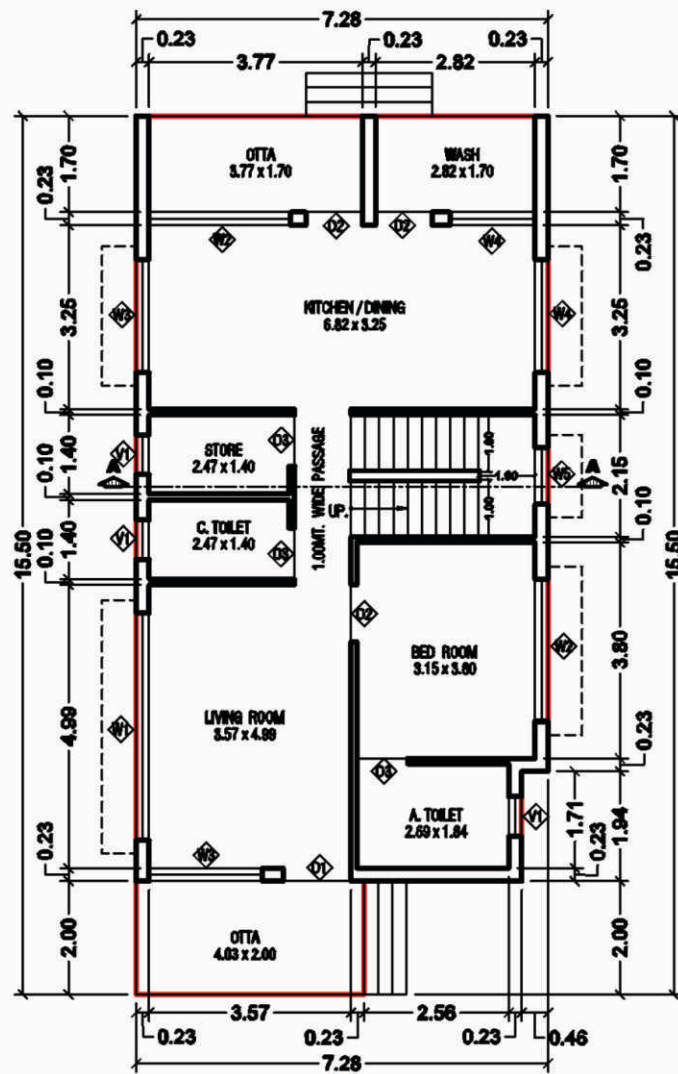

GROUND FLOOR PLAN

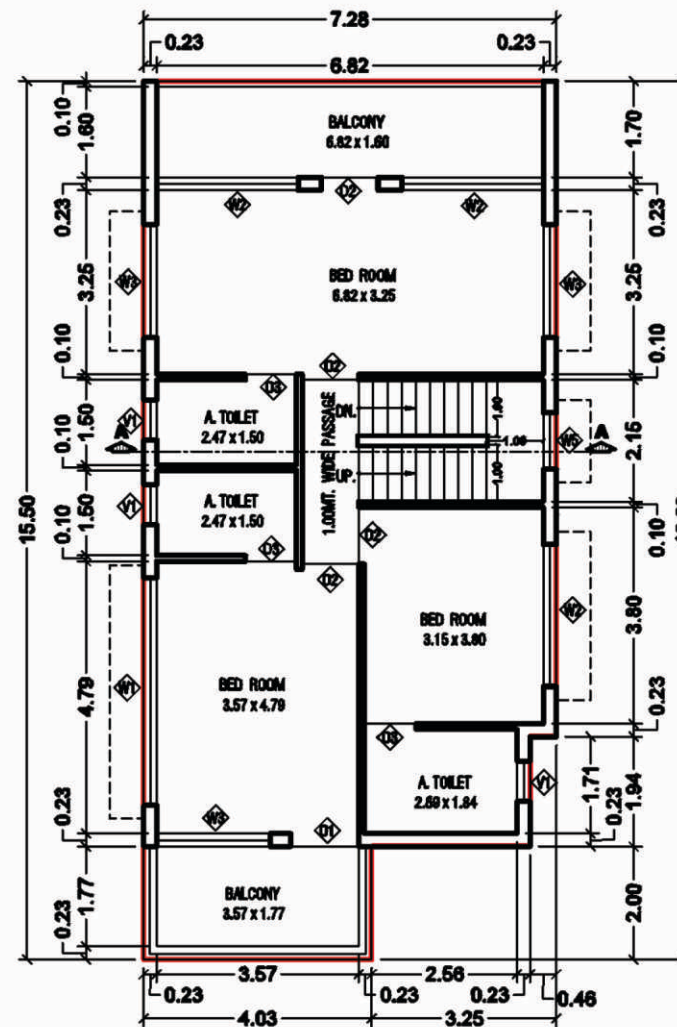


FIRST FLOOR PLAN

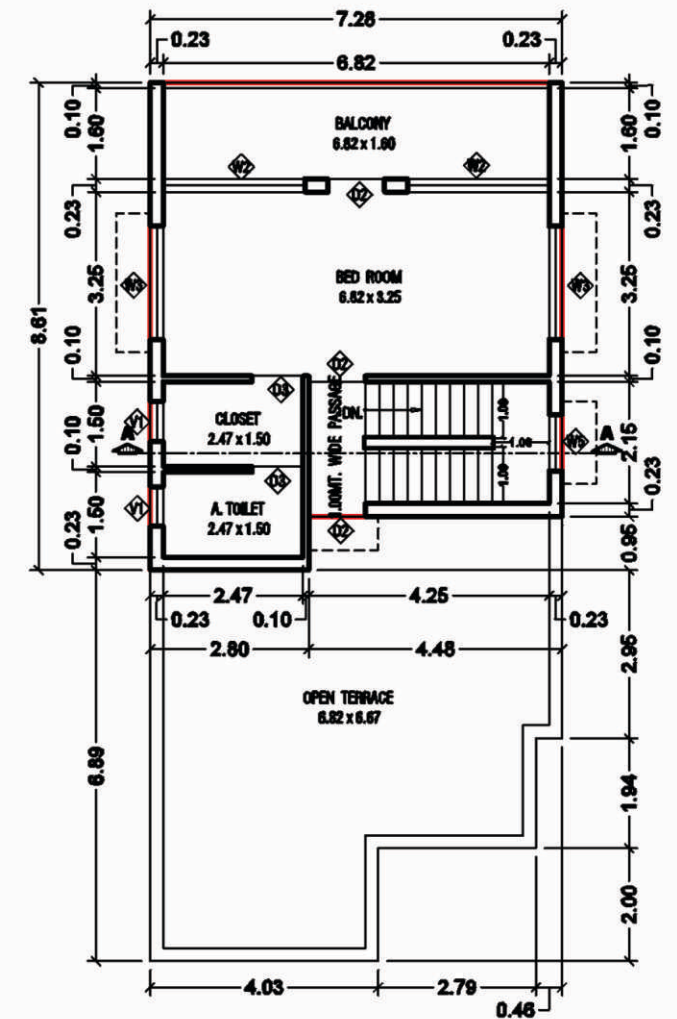


SECOND FLOOR PLAN


UNIT NO : 53 = 1 UNIT

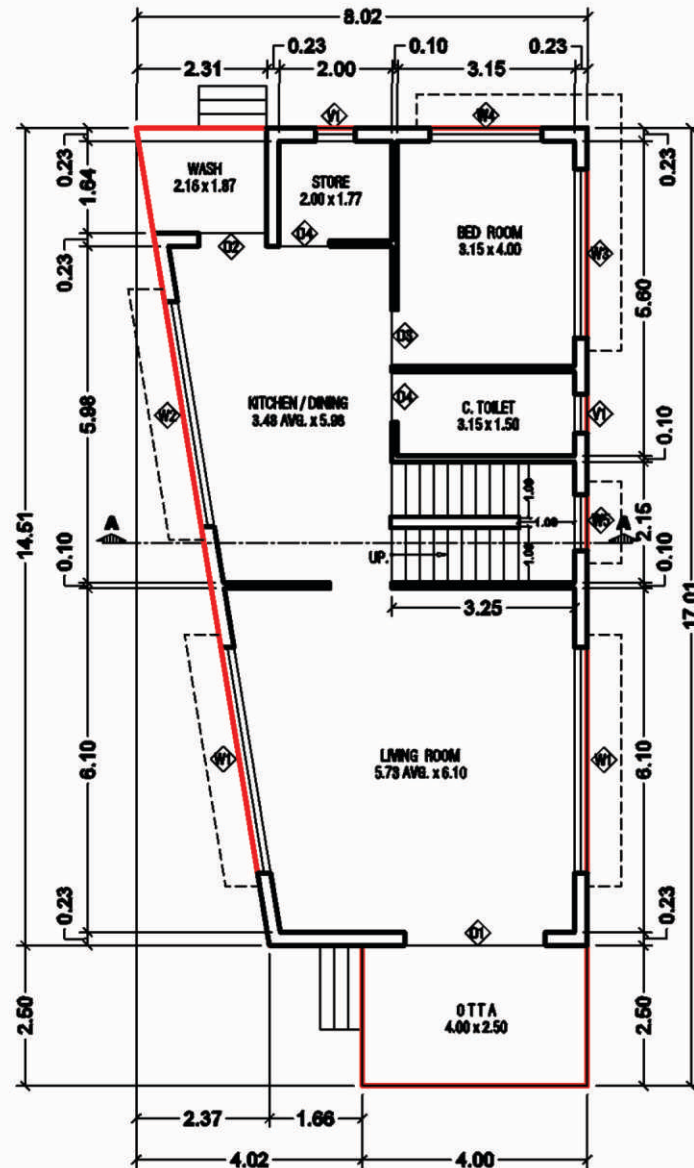

GROUND FLOOR PLAN

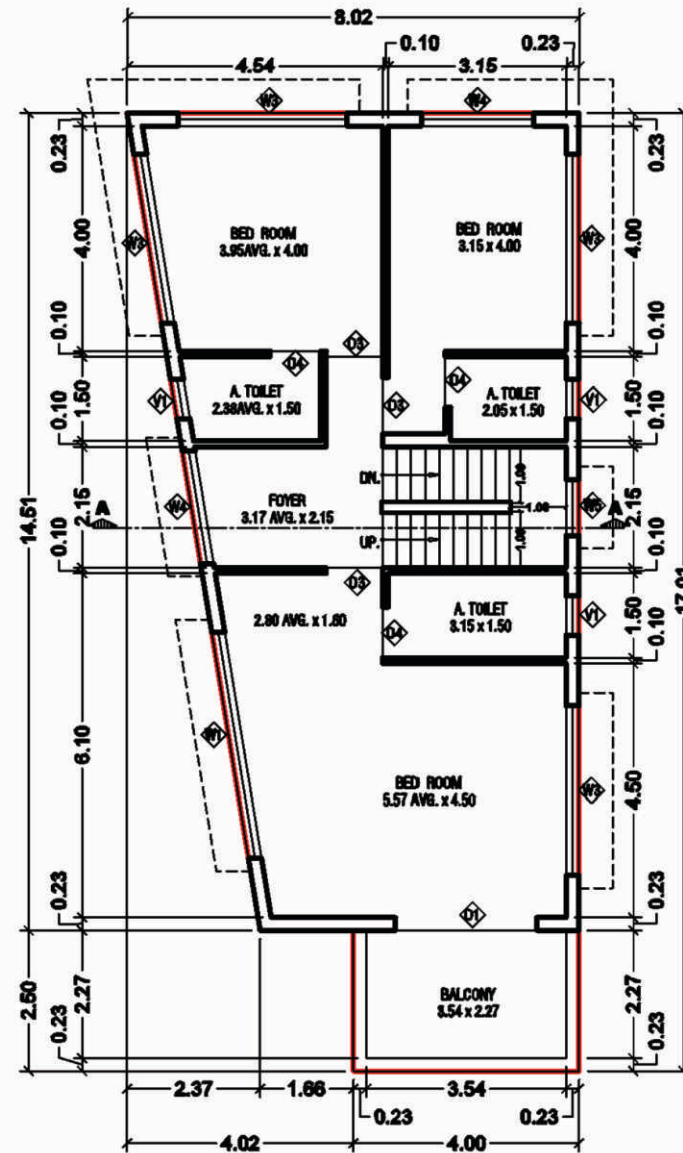

FIRST FLOOR PLAN

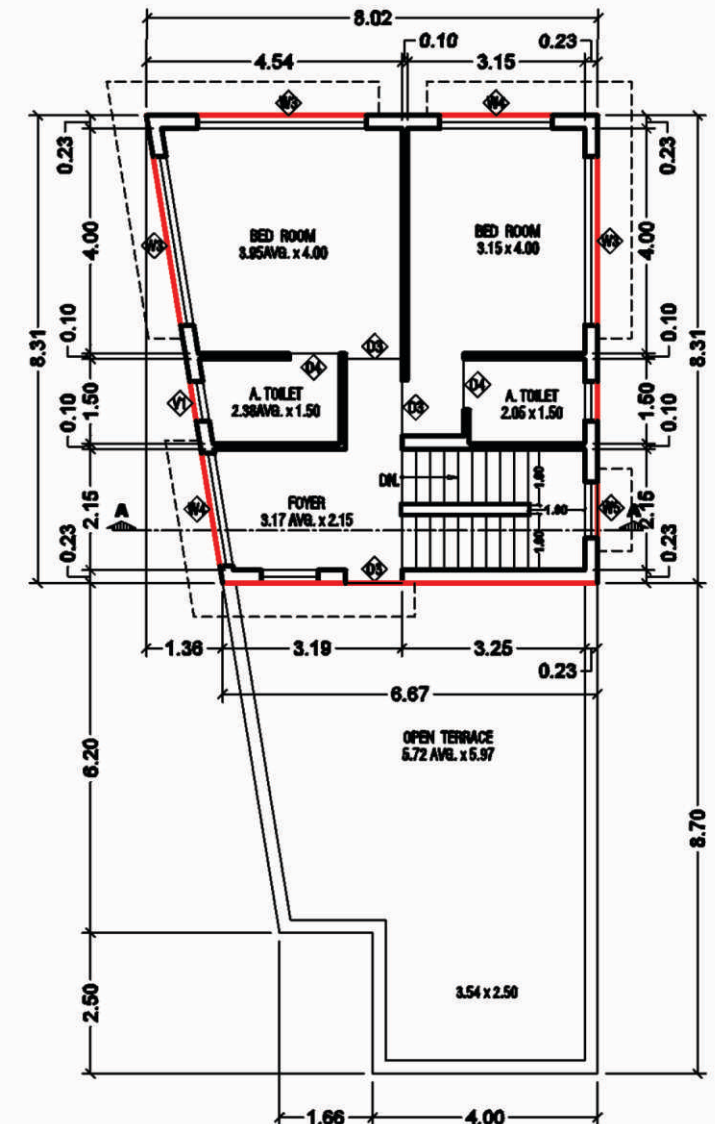

SECOND FLOOR PLAN

UNIT NO : 62 = 1 UNIT



STRUCTURE PLASTER & PAINT

- Well designed RCC framed earthquake resistant structure.



FLOORING

- Vitrified tile standard company



KITCHEN

- Exclusive granite platform with kitchen sink.
- Designer tiles up to 4ft over the platform.
- Ceramic tile dado and ceramic flooring for wash area.



WINDOWS

- Color anodized aluminum section with mosquito net.

AMENITIES



ELECTRIFICATION

- Concealed copper ISI wiring and branded semi modular switches.
- Sufficient electrical point in kitchen and all the rooms.
- TV points in living room and master bedrooms.
- Decorative common lighting foyer, parking.
- A.C. poin in each master bedroom.



BATHROOMS

- Designer wall tiles and ceramic tiles flooring.
- Standard quality CP & bath fitting & wall hung.
- Granite counter with ceramic basin.
- Anodized aluminum ventilation.
- Centralized hot water plumbing system.



FINISHING

- Internal smooth finish plaster with putty & primer on internal walls.
- External waterproof plaster with weather shield paint.

SPECIAL AMENITIES



WALKING TRACK



RCC ROAD



CC TV CAMERA



GARDEN



WATCHMAN CABIN




CHILDERS PLAY AREA



PAVER BLOCK



CLEAR AND LOANBLE TITEL

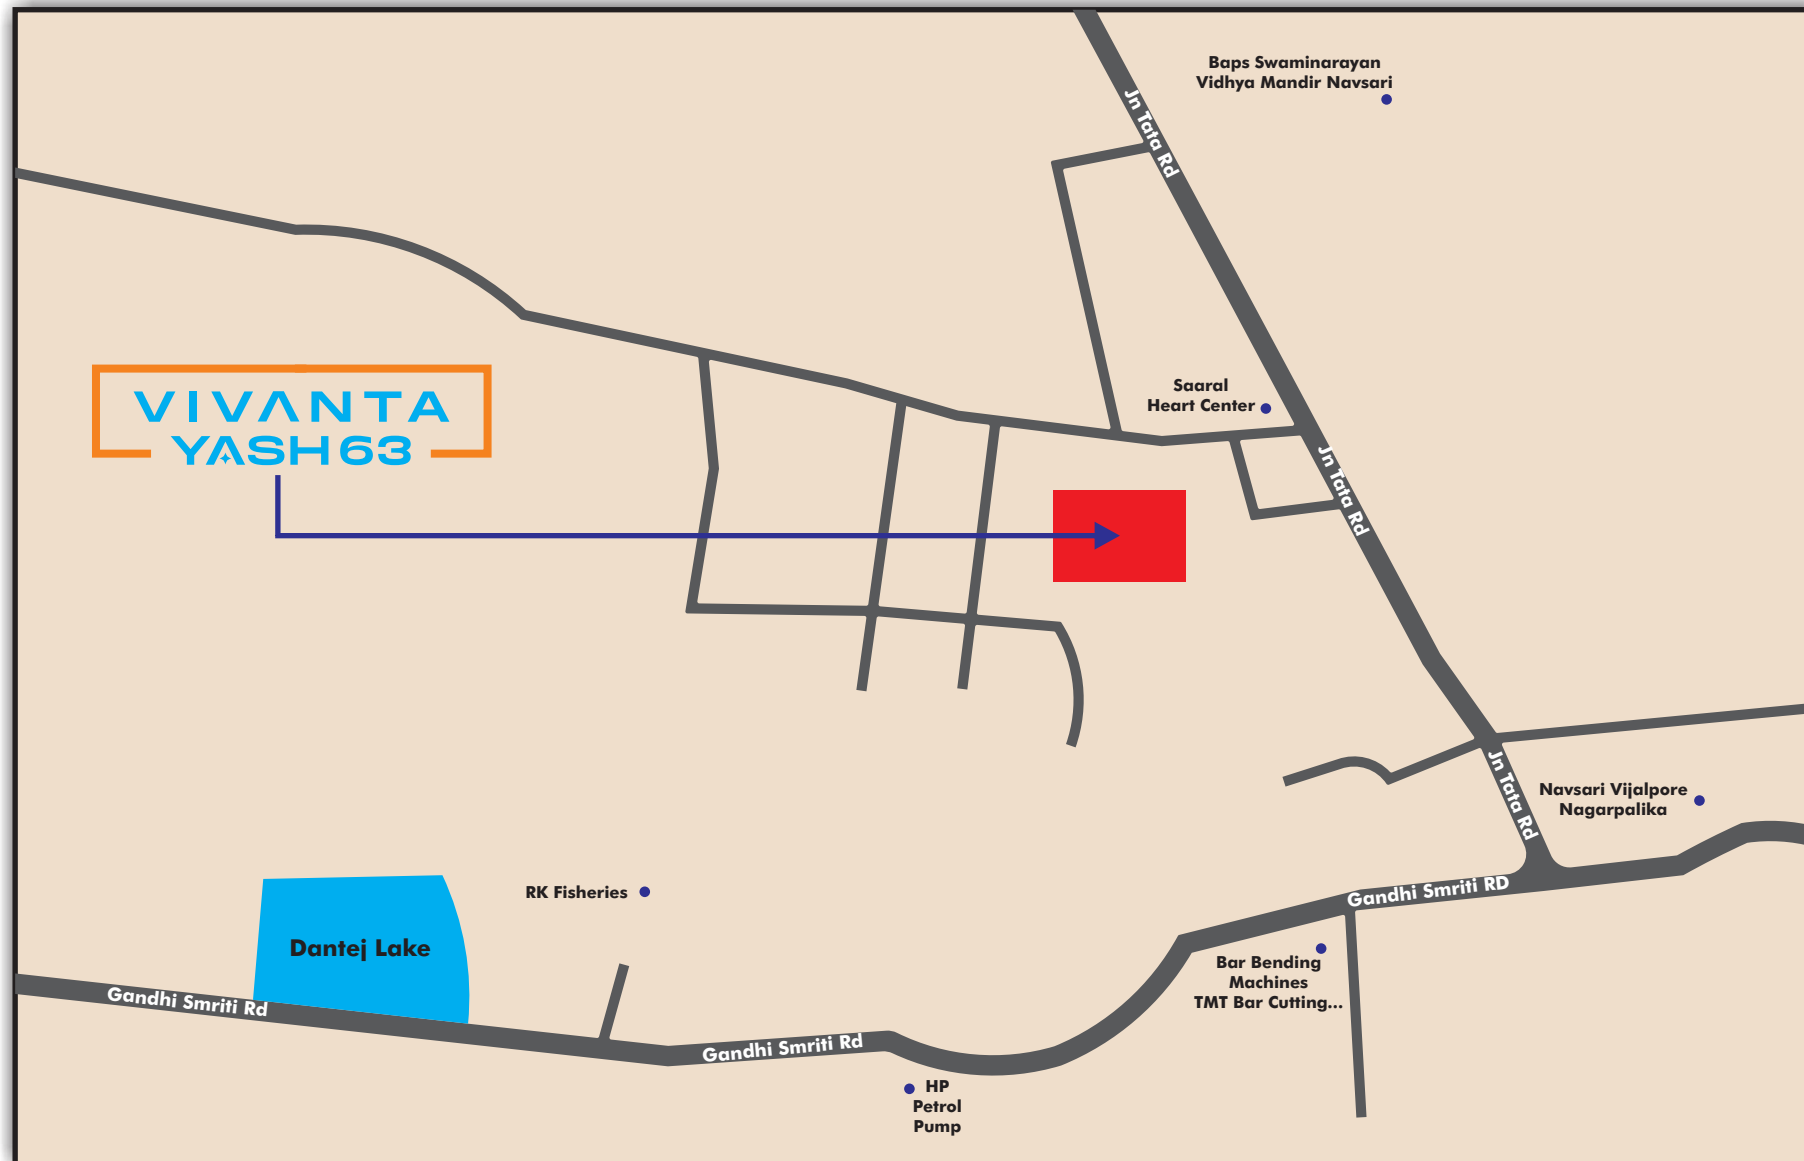

PROJECT BY
AASHEE LOGIC

CONSULTING ENGINEER
Keyur Naik & Associates
Navsari

BOOKING CONTACT
+91 94278 63068
+91 97379 81018
+91 94298 51014

SITE ADDRESS: - PLOT NO 63 & (DWELLING UNIT-1) (DW1) PLOT NO 1 to 25, 27 to 35 & 38 to 62, (OPEN) PLOT NO 26/1, 26/2, 36 & 37 ON TIKA NO. NA99, C.S. NO. 242/1/1. AT VILLAGE : CHHAPRA, TAL & DIST : NAVSARI .

NOTE :

(1) Registration charges, Legal charges, GEB Charges, GST Charges, Society Maintenance Charges Shall Be Born By The Purchaser. (2) The Amenities, Specifications, Facilities, Surrounding Infrastructure, Stock Images And Features Shown And/or Mentioned And The Image Renders Used Herein Are Purely Indicative And Promotional And May Differ From The Actual. This Is Only An Invitation To Offer And Does Not Constitute An Offer. The Purpose Of This Brochure /booklet /prospectus Is, To Indicate To The Customers The Extent Of The Amenities And Facility That May Come Up In The Project As Per The Present (3) Approved Layout. Any Prospective Sale Shall Strictly Be Governed By The Terms And Conditions Of The Agreement For Sale To Be Entered Into Between The Parties. We/the Promoter Reserves The Right To Change, Alter, Add Or Delete Any Of The Specifications Mentioned Herein Without Prior Permission Or Notice Subject (4) However To The Applicable Laws. (5) To The Use Of This Brochure /booklet /prospectus. The Information On This Brochure / booklet / Prospectus Does Not Constitute A Legal Offer And/or Contract Of Any Such Type Between Us/the Promoter And The Visitor.